


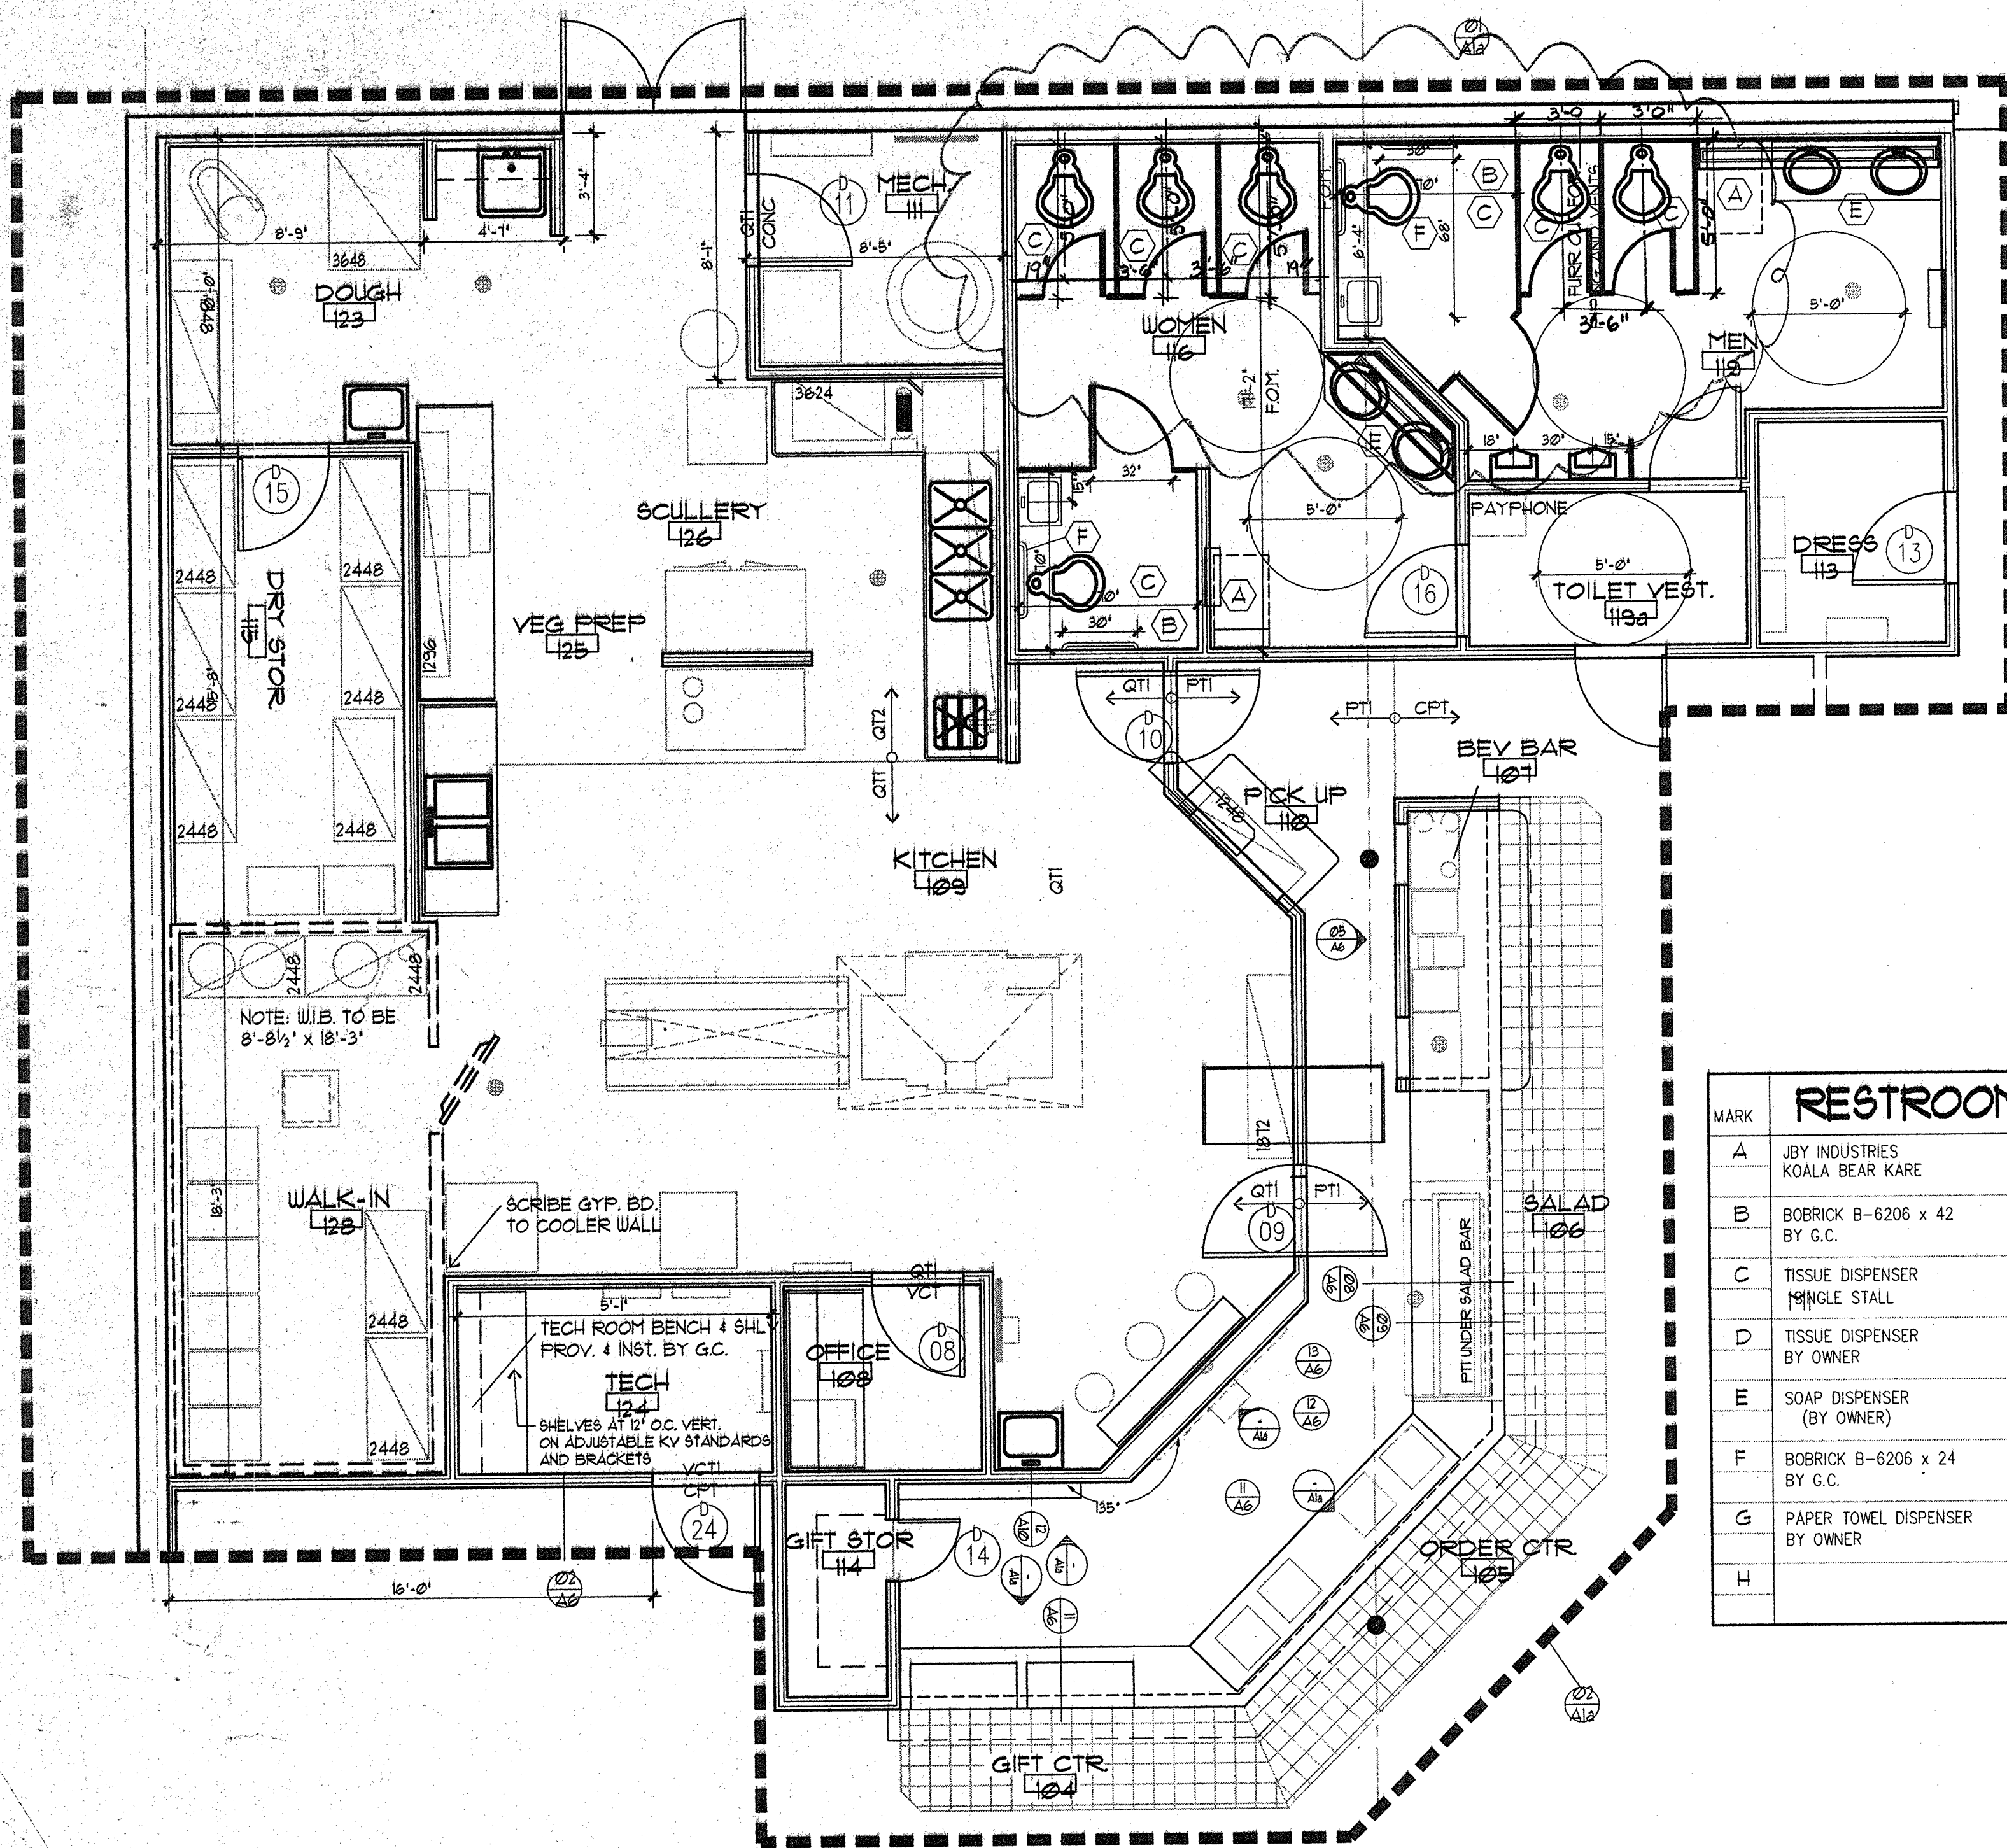


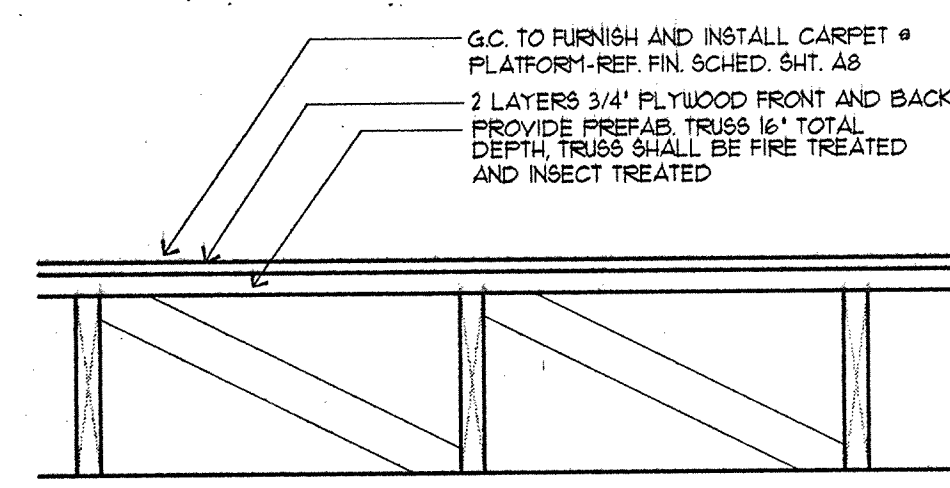

MARK	RESTROOM ACCESS.
A	JBY INDUSTRIES KOALA BEAR KARE
B	BOBRICK B-6206 x 42 BY G.C.
C	TISSUE DISPENSER SINGLE STALL
D	TISSUE DISPENSER BY OWNER
E	SOAP DISPENSER (BY OWNER)
F	BOBRICK B-6206 x 24 BY G.C.
G	PAPER TOWEL DISPENSER BY OWNER
H	






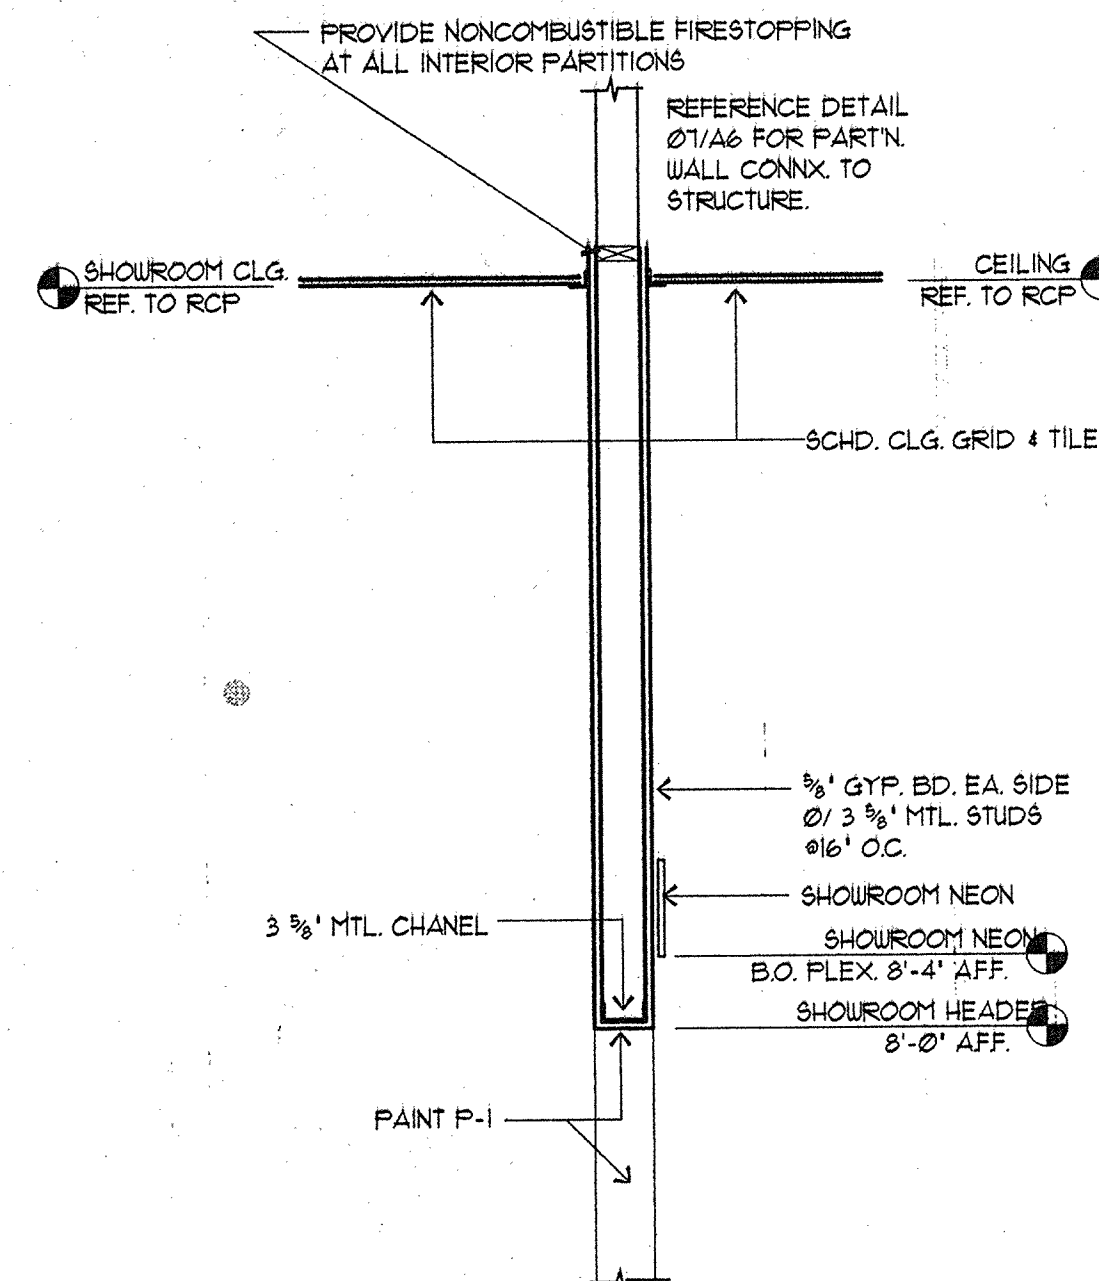


06 TYP. GYP. BD. FURROUT @ EXTERIOR WALLS
 NT.S.

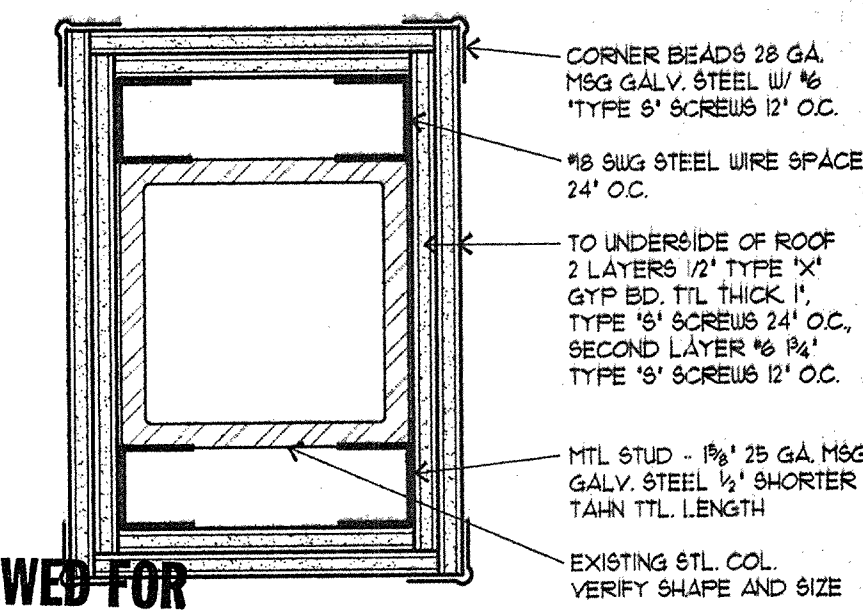


REVIEWED FOR CODE COMPLIANCE
 ENCL. DETL. 1-HR COMPLIANCE U.L. *X528(B)

01 ENLARGED TOILET PLAN
 1/4" = 1'-0"

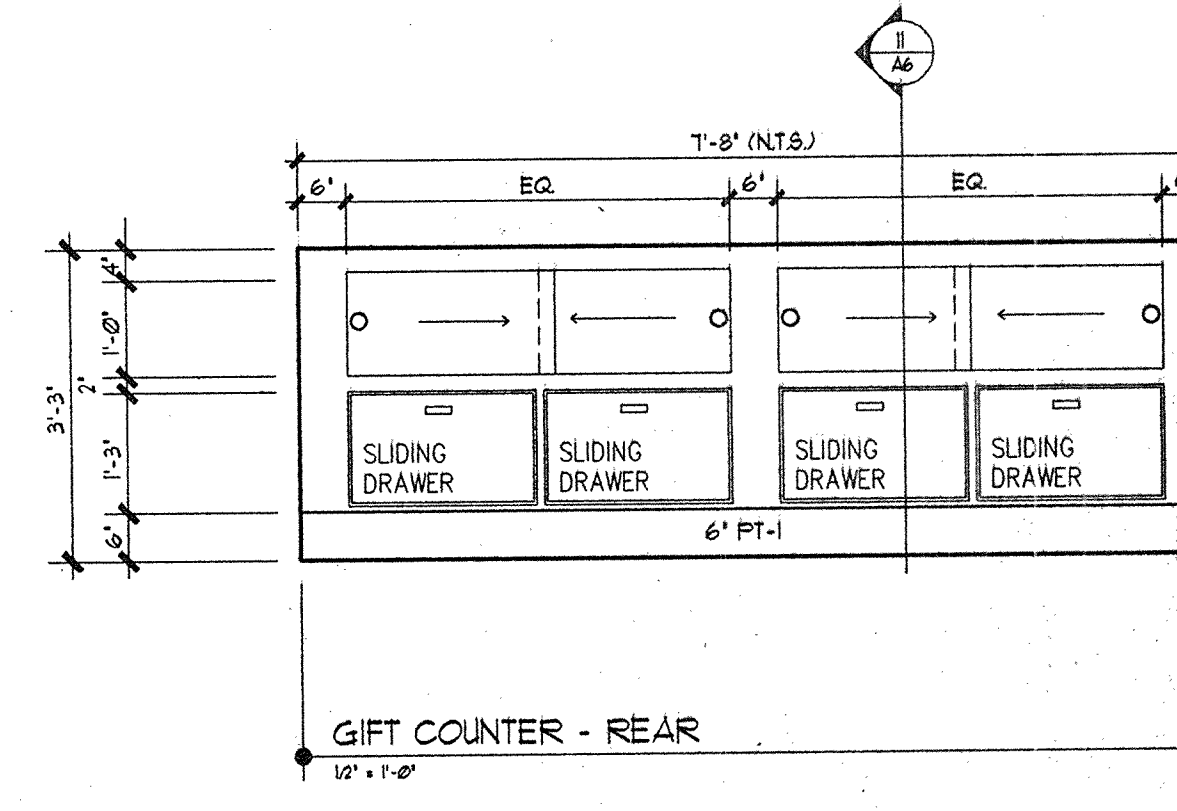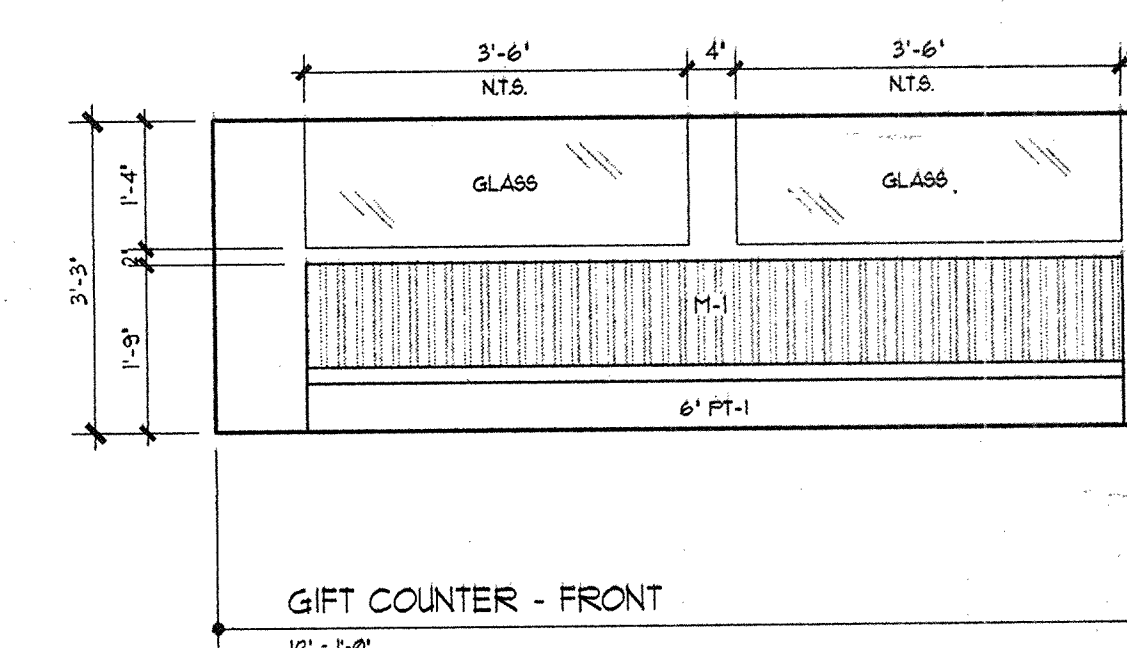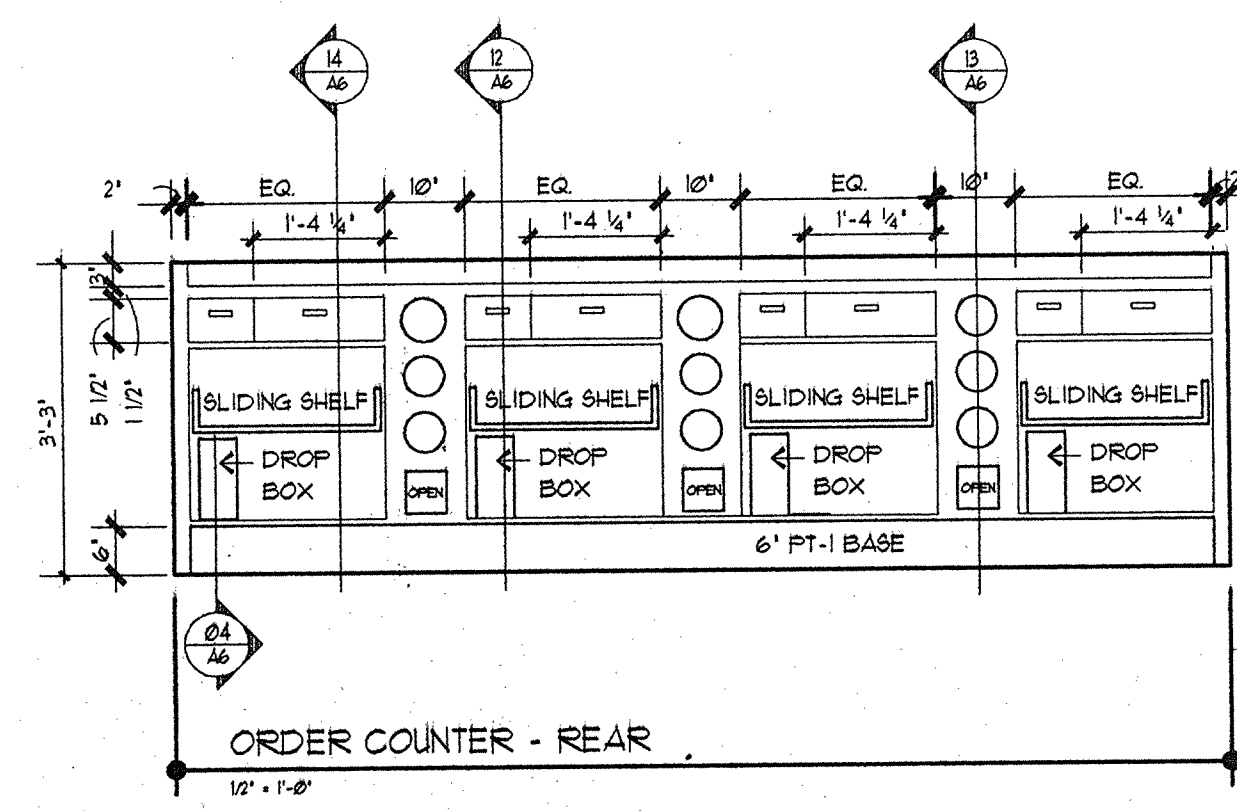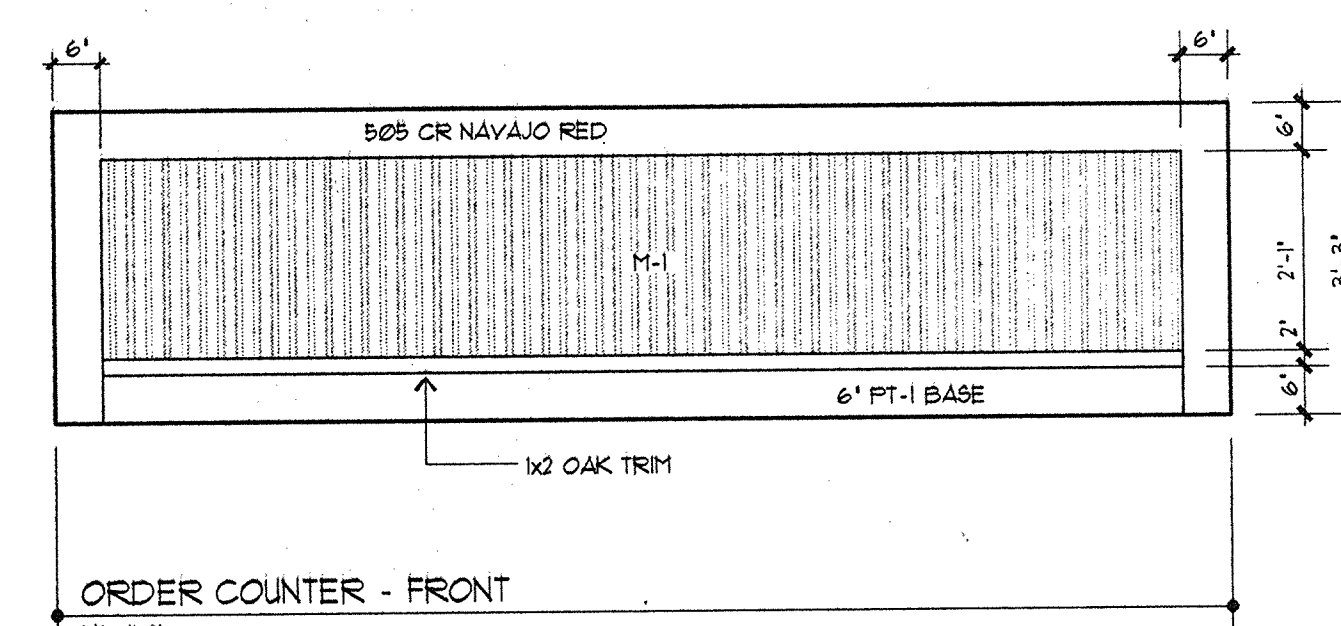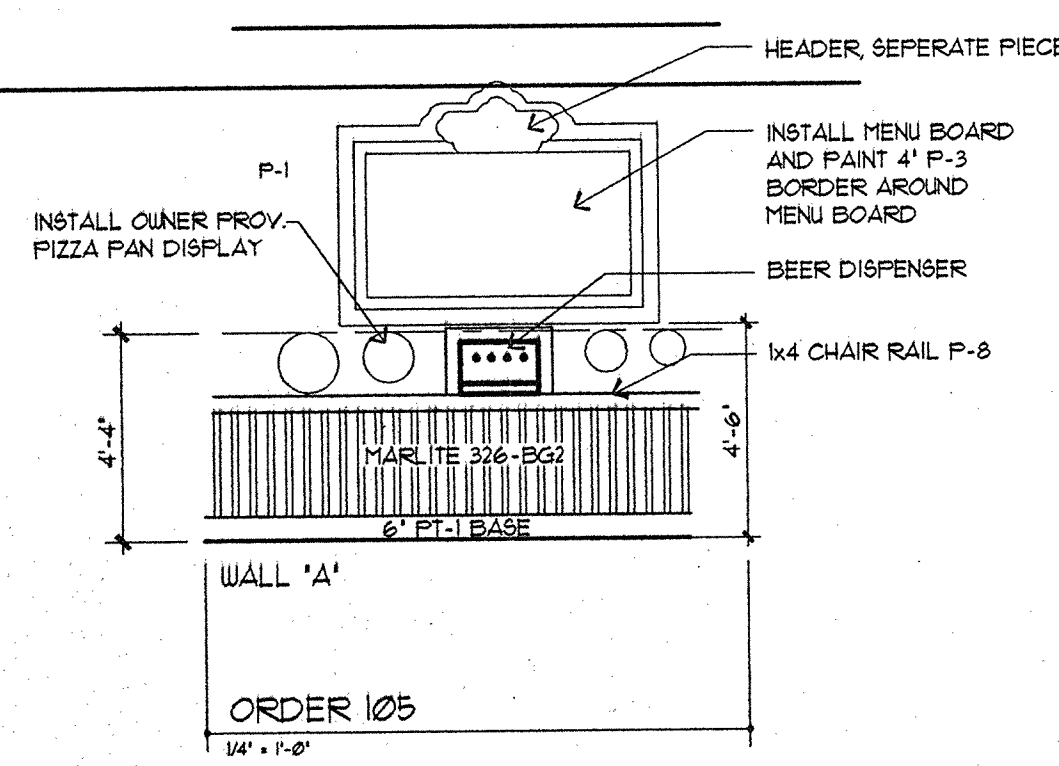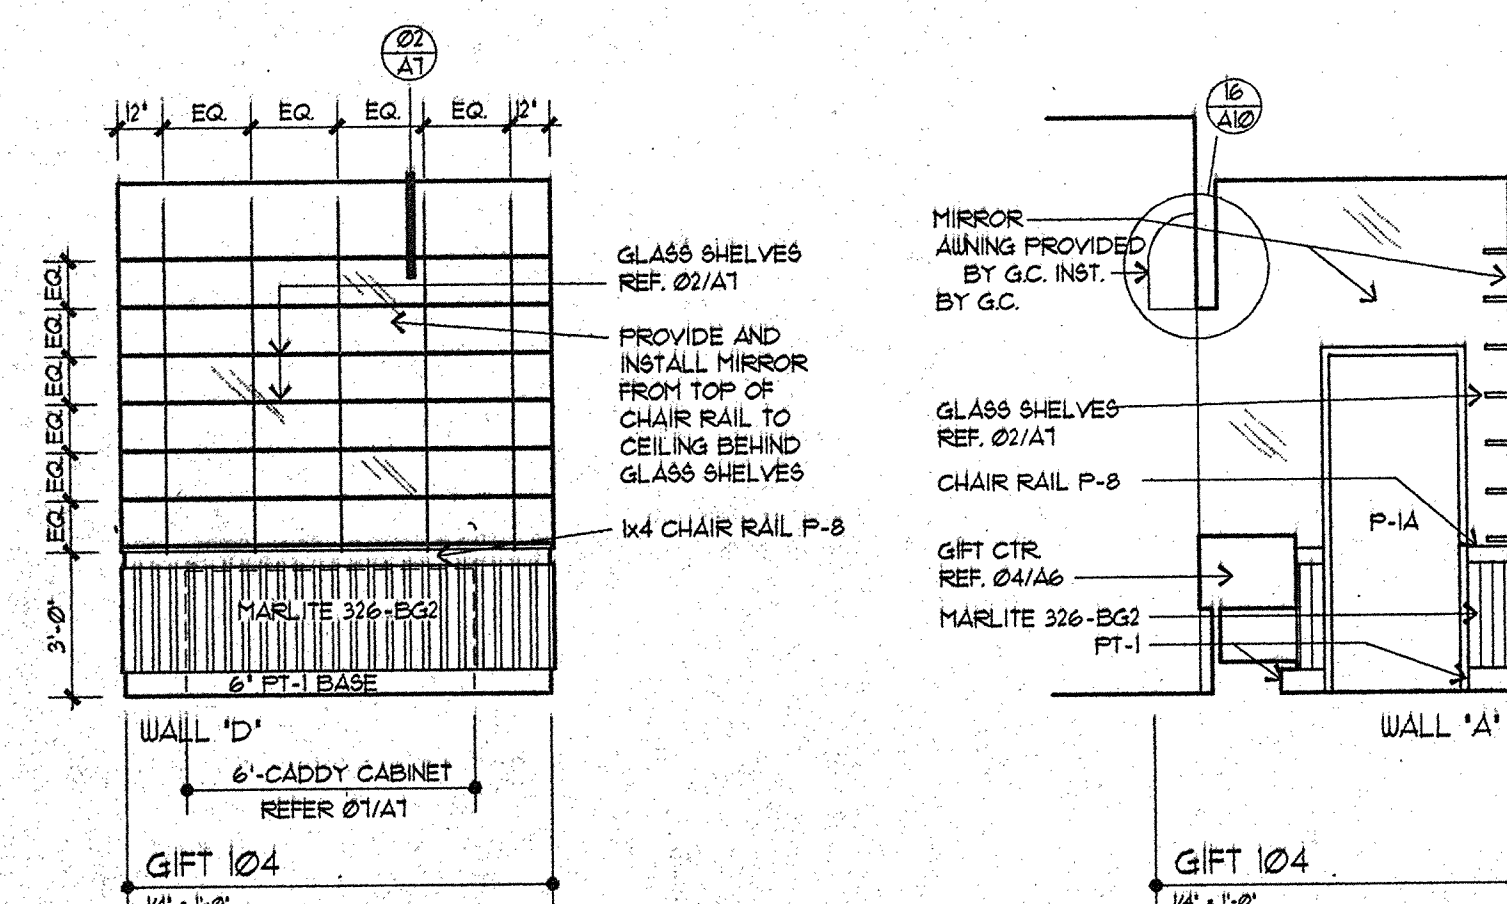

DATE: 10/15/91
 JOB NO: 91015
 DRAWN: GAF
 CHECKED: GAF

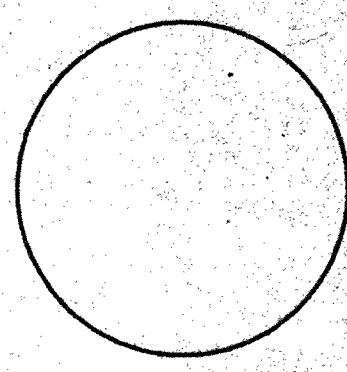


Showbiz Pizza Inc.
 4441 West Airport Freeway
 Irving, Texas 75062




APPROVED:
 PRESIDENT
 V.P. CONSTRUCTION

CHUCK CHEESE'S
 ShowBiz Pizza, Inc.
 SUGAR CREEK CENTER, TALLAHASSEE, FLORIDA
 ENLARGED TOILETS, COUNTERS & CASEWORK ELEVATIONS

JACK MORGAN AIA, consultant

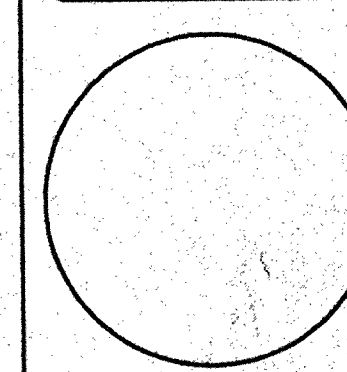

SHEET NUMBER
 3 of 22

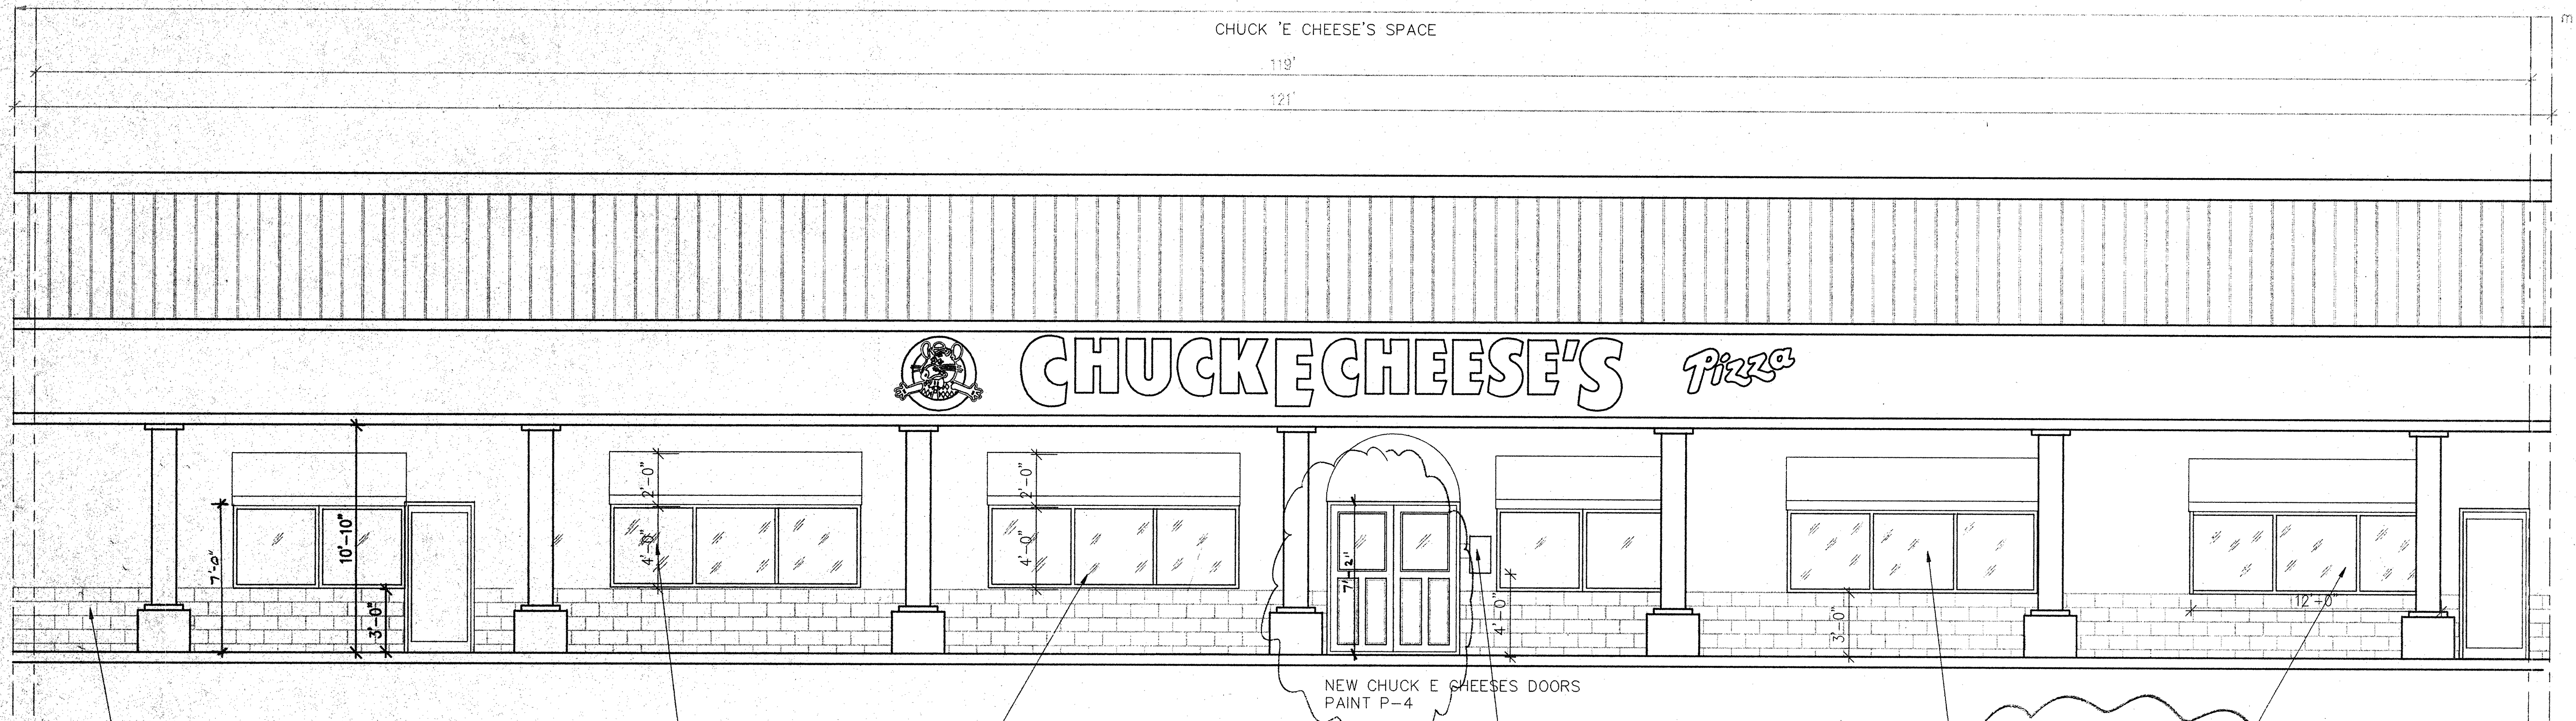

01

WEST ELEVATION

1/4" = 1'-0"

DATE: 10/15/91
JOB NO: 91015
DRAWN: SAF
CHECKED: SAF

Showbiz Pizza Inc.
4441 West Airport Freeway
Irving, Texas 75062








APPROVED:
PRESIDENT
V.P. CONSTRUCTION

CHUCK E. CHEESE'S
ShowBiz Pizza, Inc.
SUGAR CREEK CENTER, TALLAHASSEE, FLORIDA
EXTERIOR ELEVATIONS
#XXX

JACK MORGAN, AIA
CONSULTANT

SHEET NUMBER
A3
22 of 6

REVISIONS: 1. AX ISSUE 06/04/91 FOR CONSTRUCTION REVIEW 9-26-01

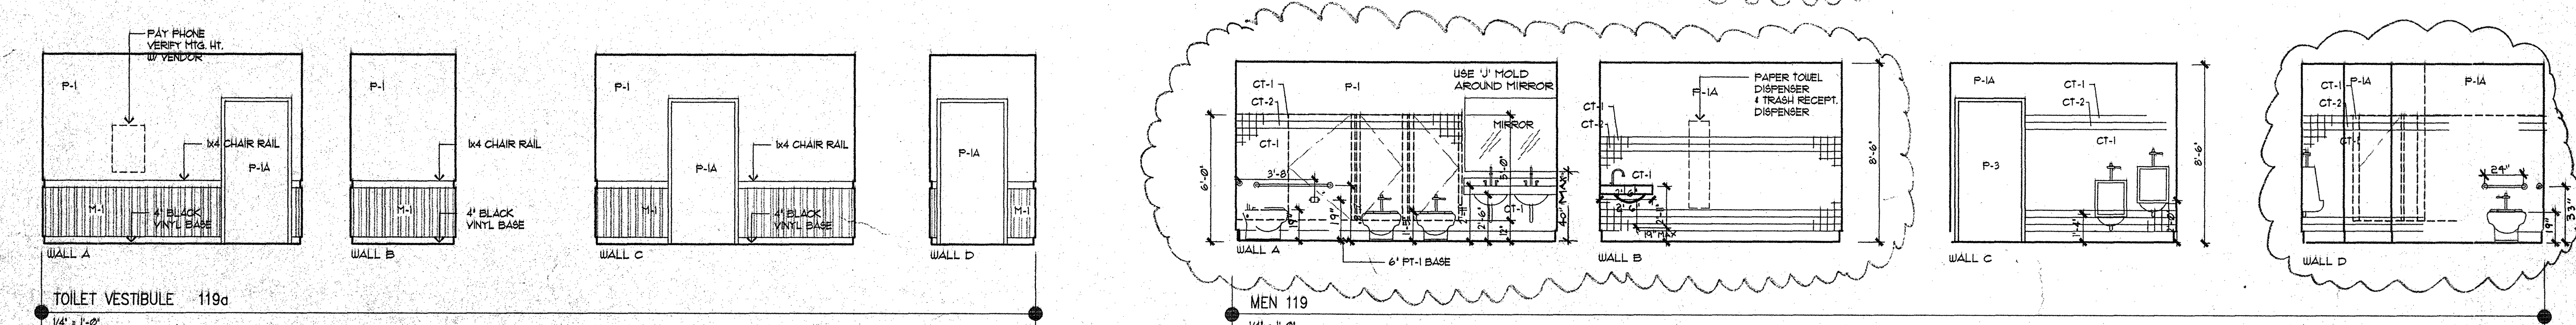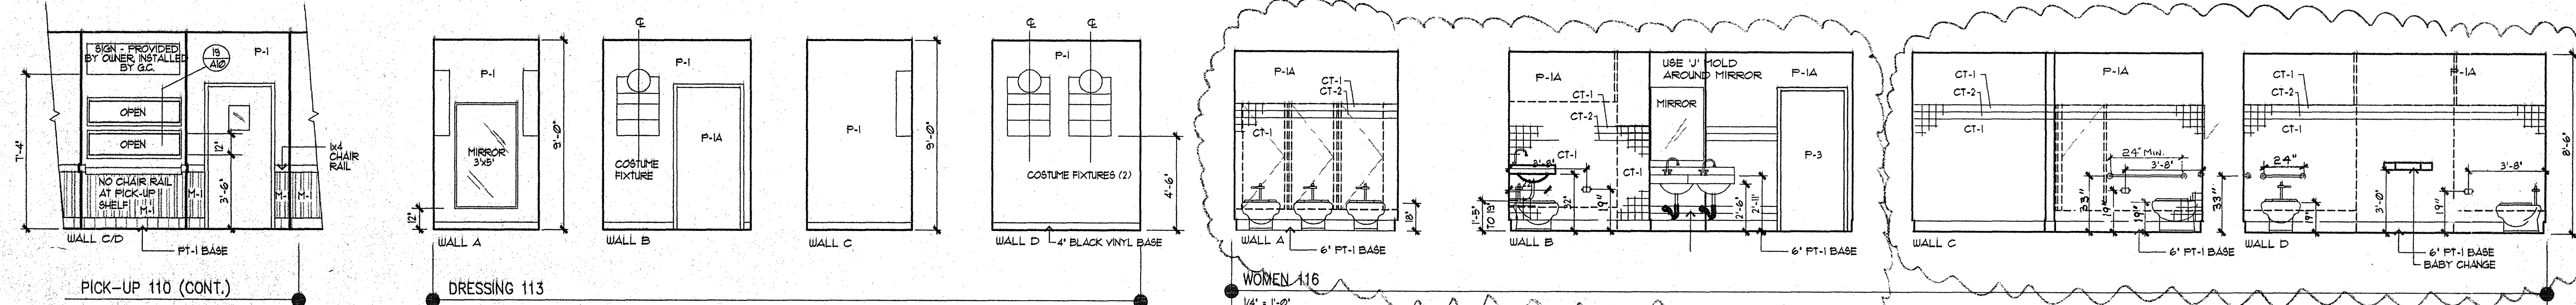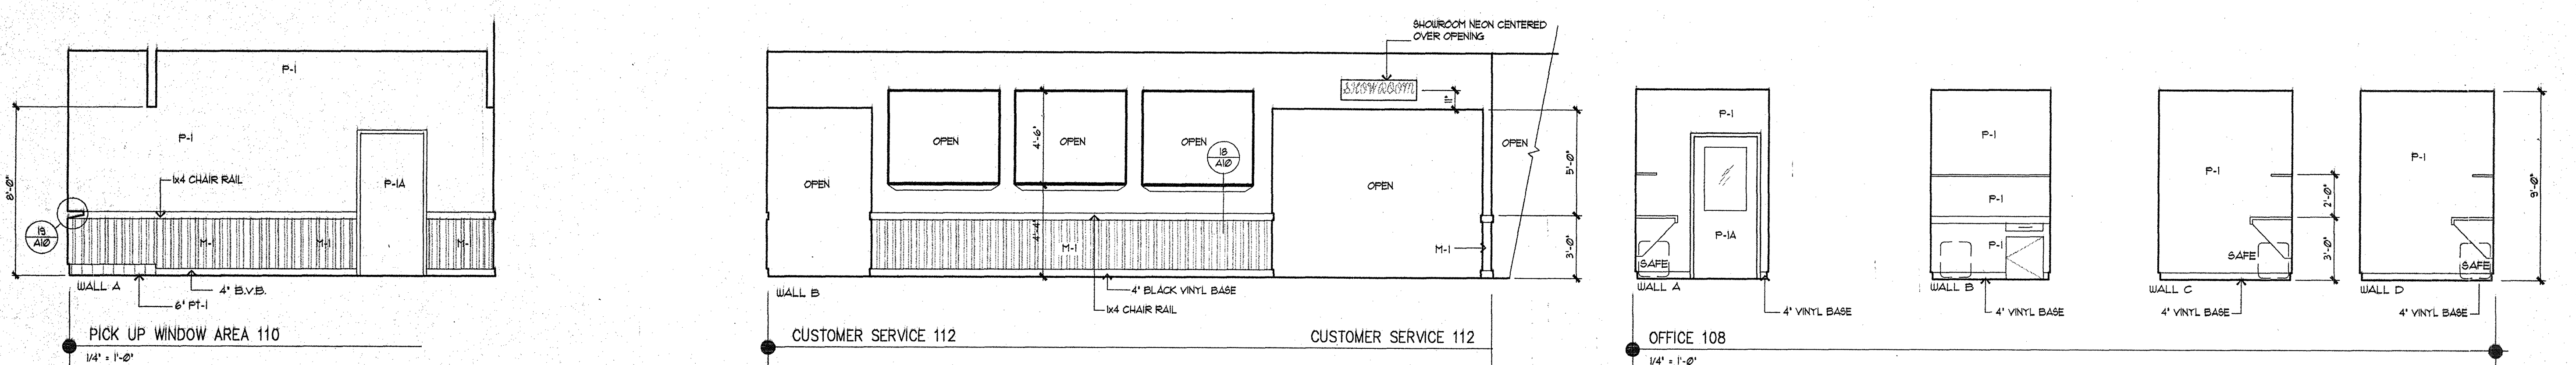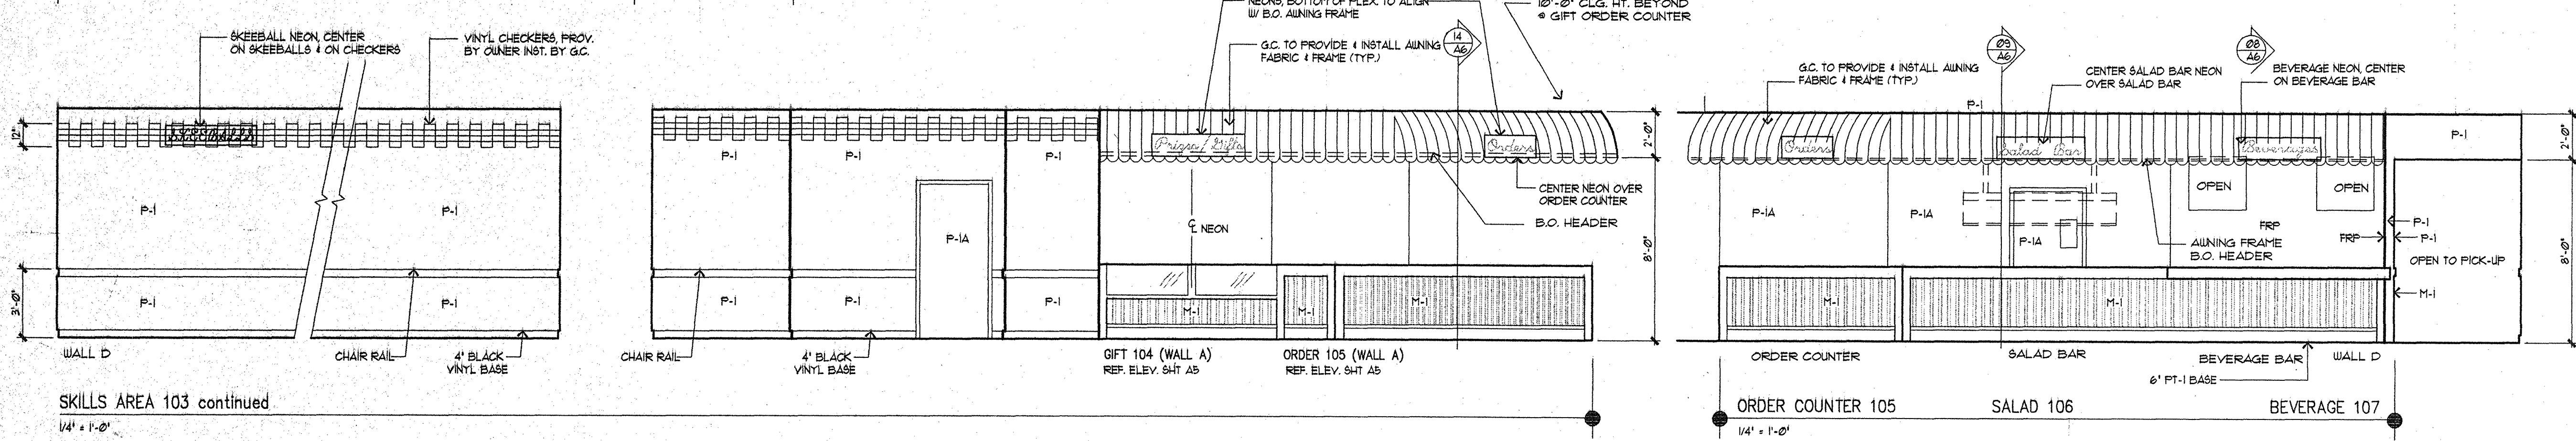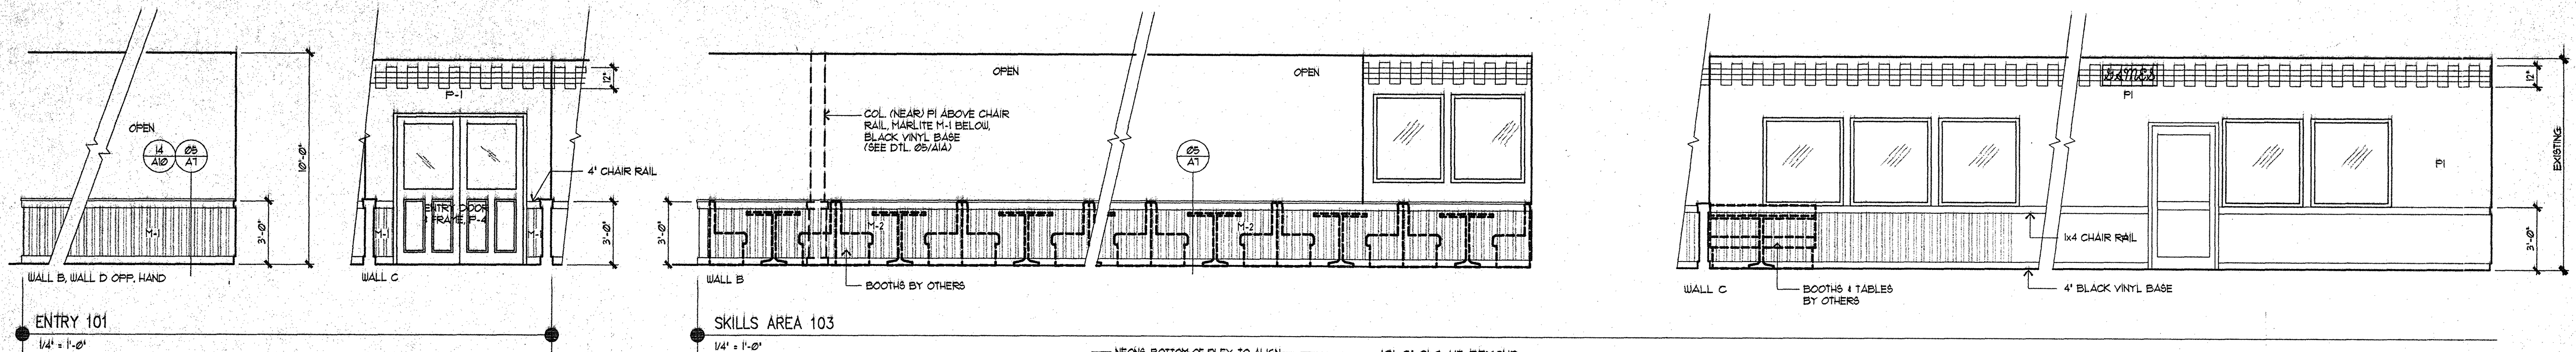

DATE: 10/15/01
JOB NO: 01015
DRAWN: SLP
CHECKED: SLP

Showbiz Pizza Inc.
4441 West Airport Freeway
Irving, Texas 75062


CHUCKE CHEESE'S

APPROVED:
PRESIDENT
V.P. CONSTRUCTION

CHUCKE CHEESE'S
ShowBiz Pizza, Inc.
SUGAR CREEK CENTER, TALLAHASSEE, FLORIDA
#XXX
INTERIOR ELEVATIONS

REVISIONS: 1. ISSUED FOR PERMIT 10-15-01

SHEET NUMBER
1 of 22

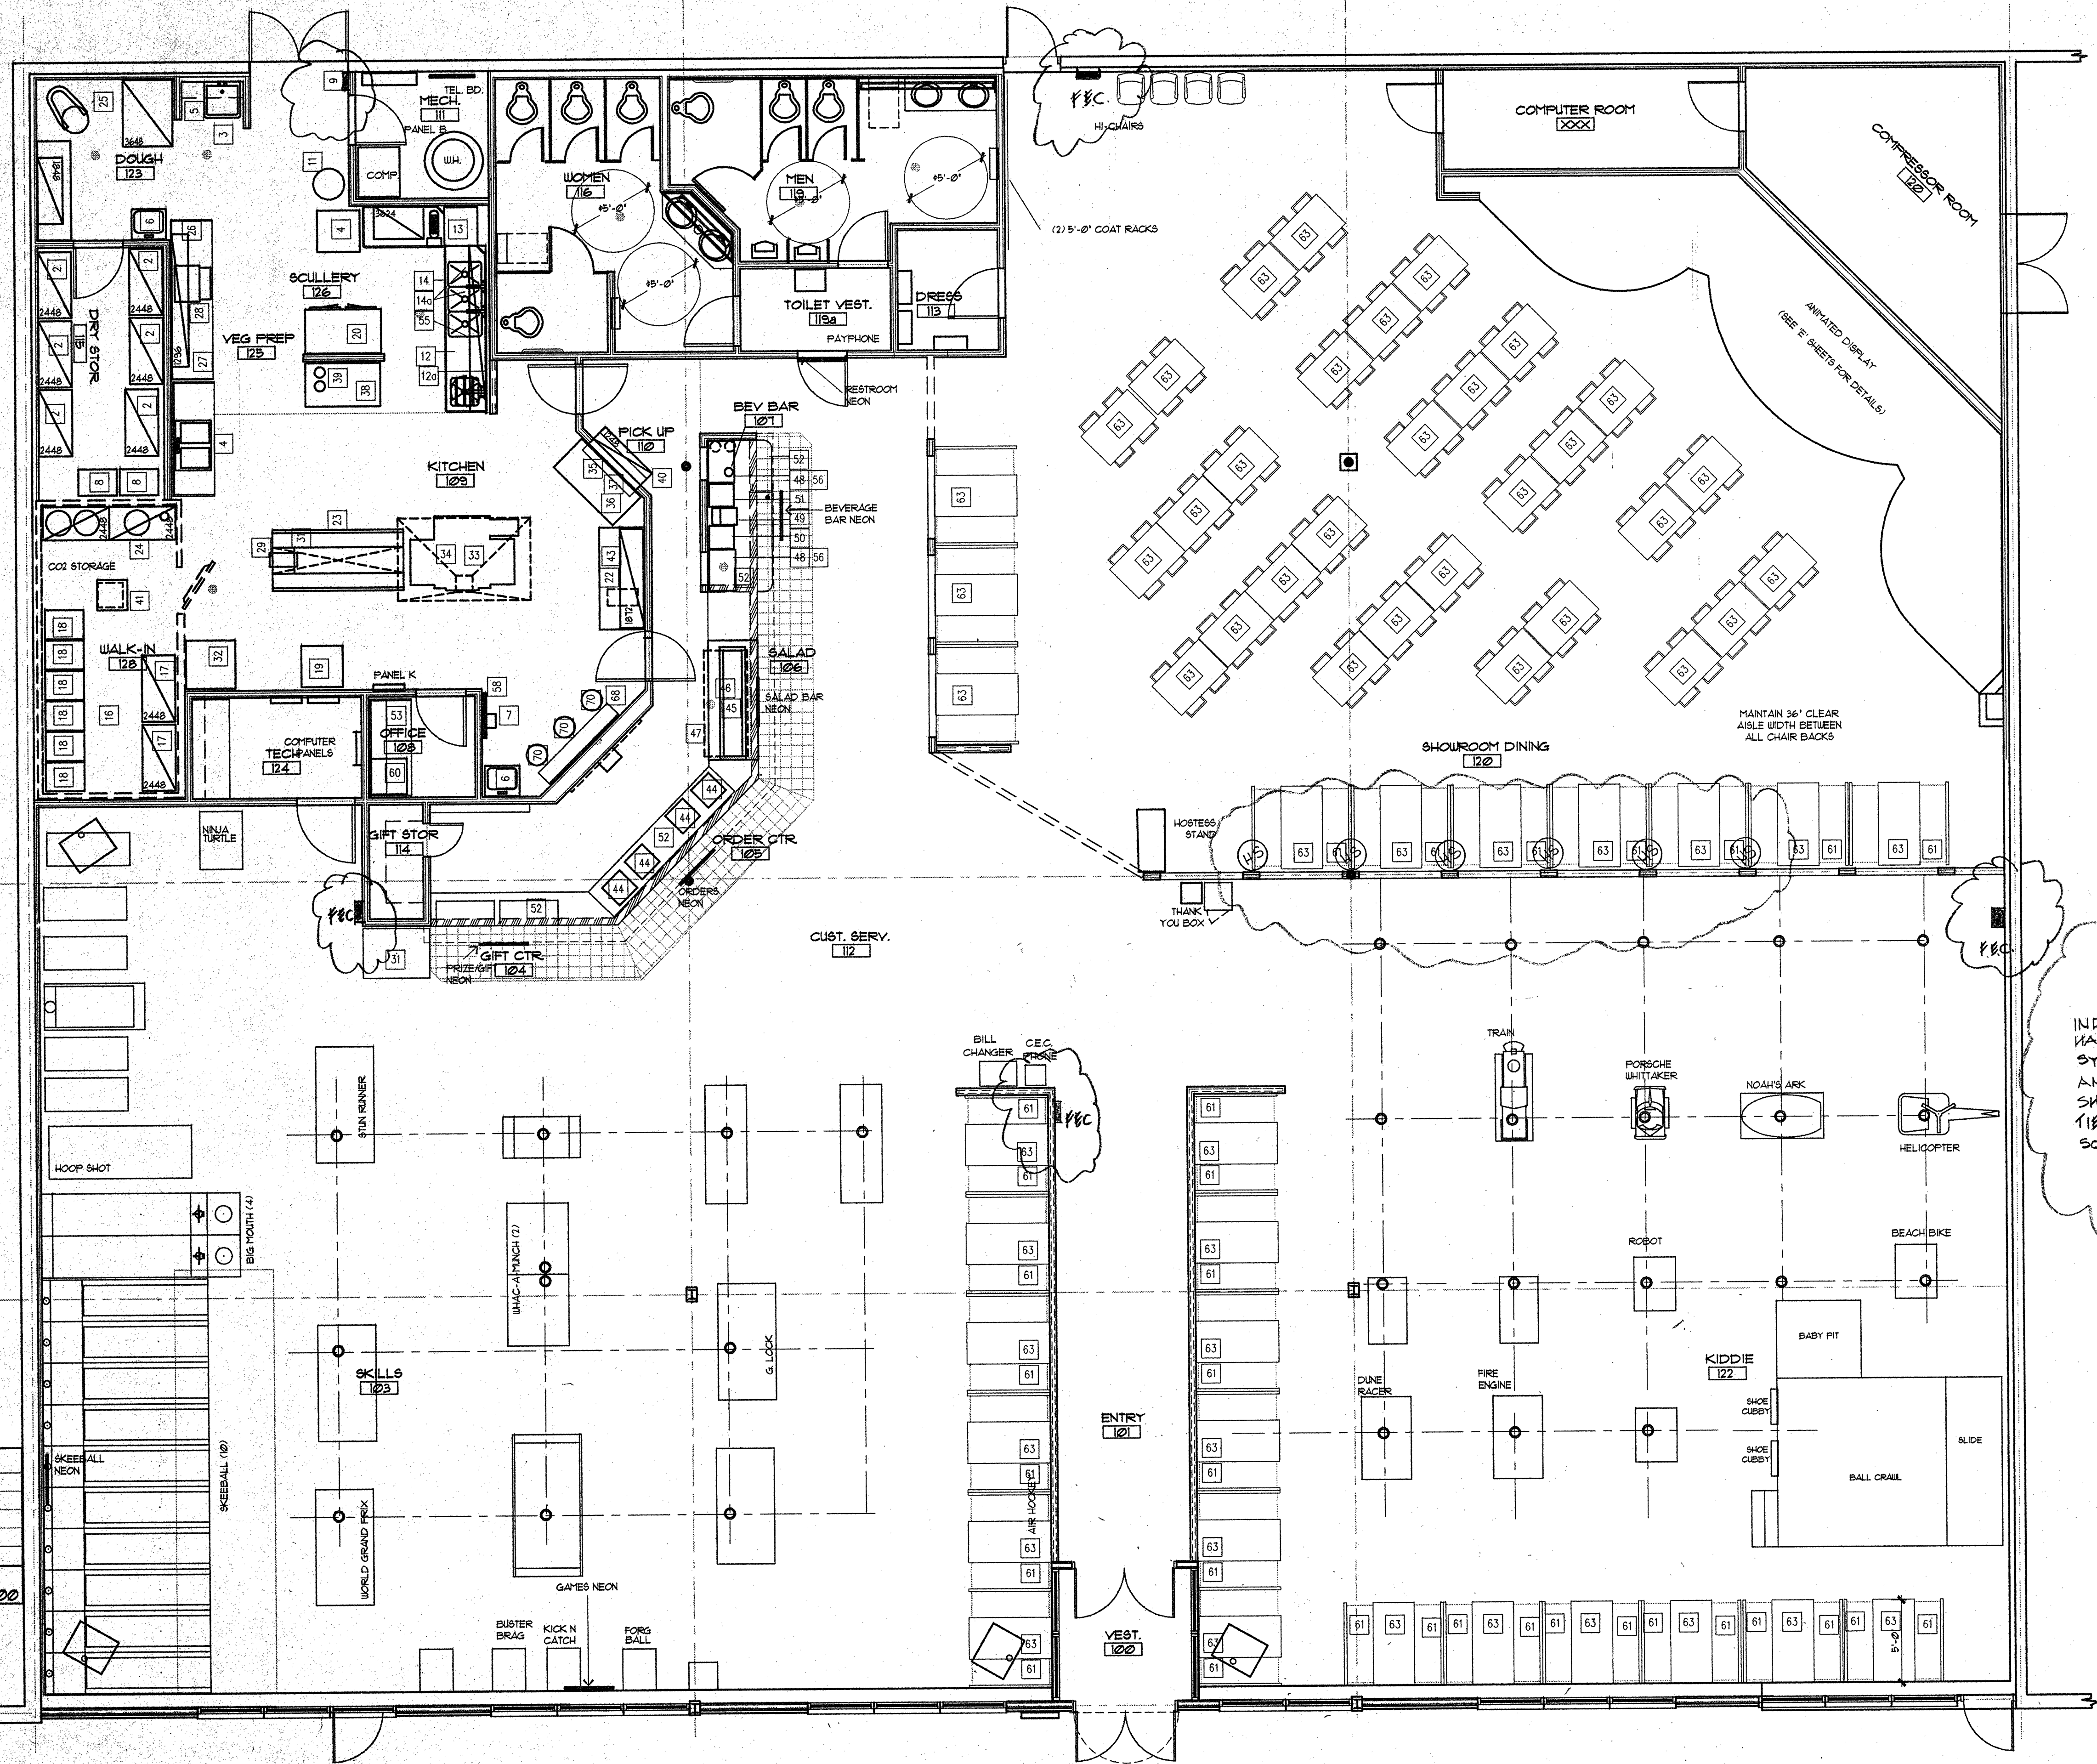

Bad Original

INDICATES LOCATION OF HANDICAP SOUND SYSTEM. SYSTEM INCLUDES HEADPHONES AND JACKS AT VOUCHERS SHOWN. SYSTEM TO BE TIED TO SHOWROOM AUDIO SOUND SYSTEM.

DATE:
JOB NO:
DRAWN:
CHECKED:

Showbiz Pizza Inc.
4441 West Airport Freeway
Irving, Texas 75062

CHUCKEHEESE'S
PIZZA

APPROVED:
PRESIDENT
V.P. CONSTRUCTION

CHUCKEHEESE'S
ShowBiz Pizza, Inc.
SUGAR CREEK CENTER, TALLAHASSEE, FLORIDA UNIT # XXX
Kitchen Equipment, Games and Seating Plan

JACK MORGAN AIA, consultant

SHEET NUMBER


12 of 18

KITCHEN, GAMES, AND SEATING PLAN

3/16" = 1' - 0"

ROOM NAME
000 B
C

REVISIONS:
C- ISSUED FOR PERMIT AND BIDS 12-1-91 C-1 ISSUED FOR PERMIT AND BIDS 1-1-91
B- ISSUED WITH OWNER COMMENTS 6-4-91

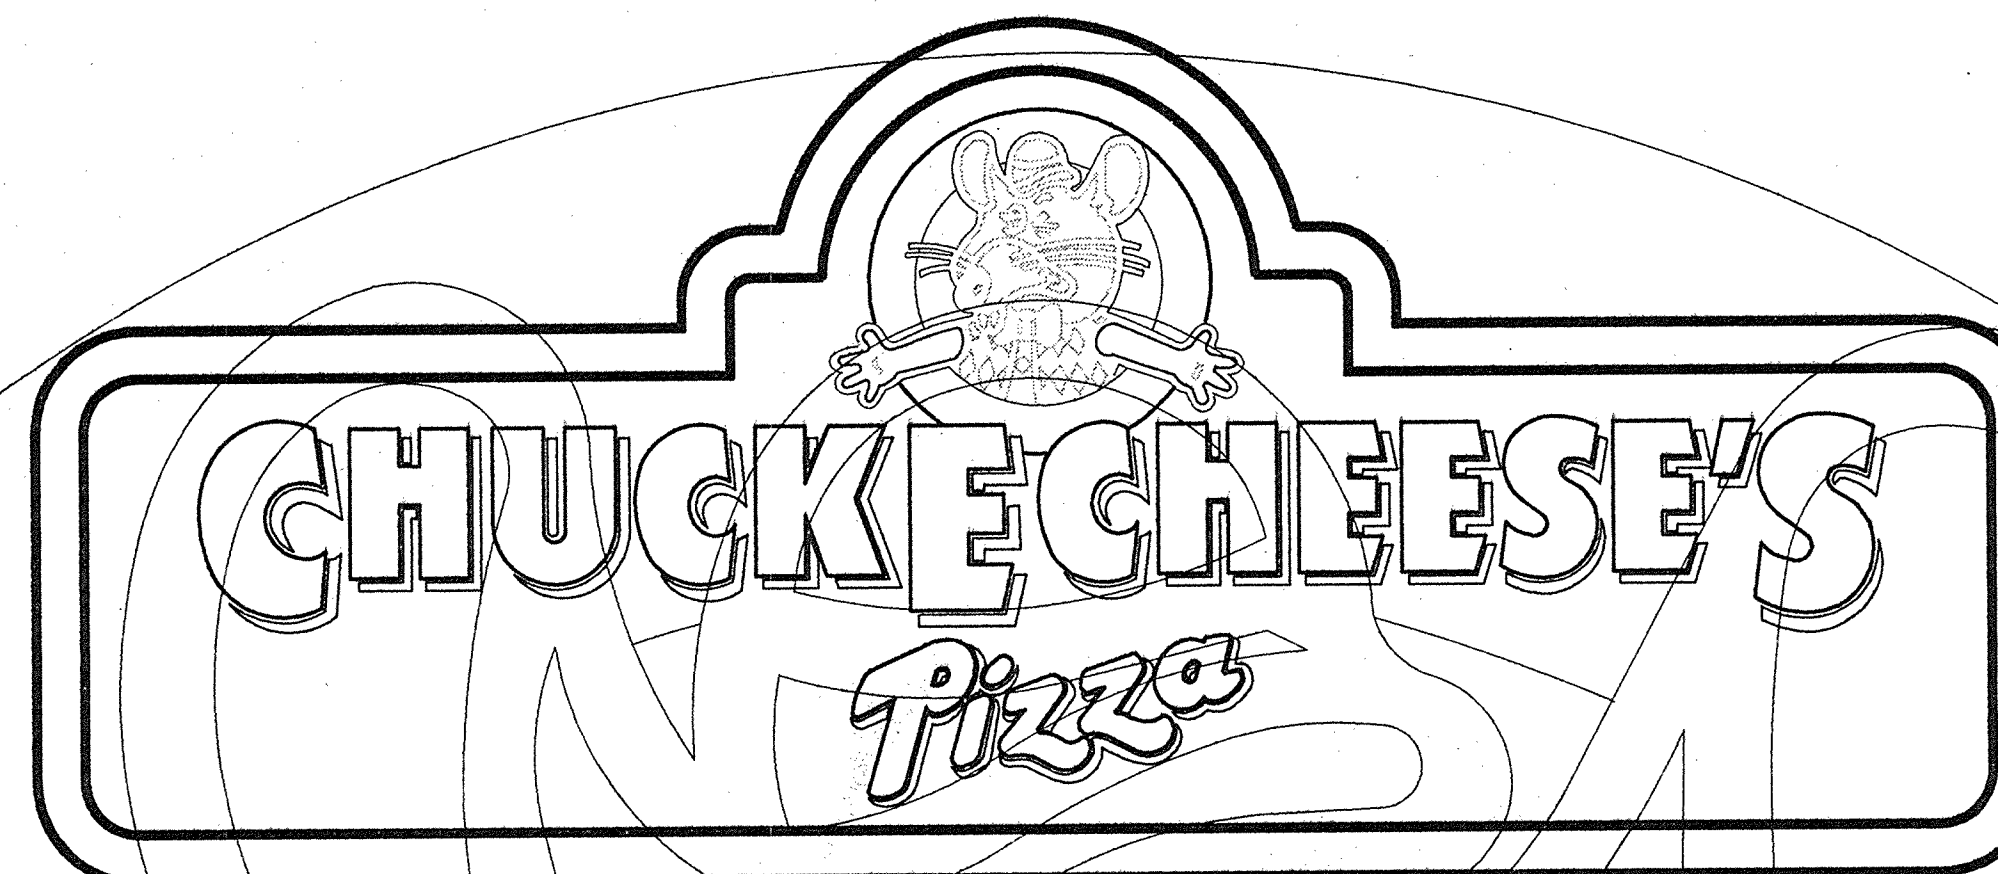

1-13-92 TAB
APPROVED AS NOTED
BUREAU OF FIRE PREVENTION
CITY OF TALLAHASSEE
FIRE DEPARTMENT
This approval does not relieve the applicant from responsibility to comply with all applicable codes, laws and ordinances. Any changes to approved plans must be submitted for approval.

SUGAR CREEK CENTER, TALLAHASSEE, FLORIDA

2810 SHARER ROAD #13, TALLAHASSEE, FLORIDA

owner

ShowBiz Pizza Inc.
4441 West Airport Freeway
Irving, Texas 75062
P.O. Box 152077
(214) 258-8507

Jerry Isenhour
R & I Associates, Inc.
10606 Rozzells Ferry Rd.
Charlotte NC 28214-9123
(704) 392-0232

m.e.p. consultant

S. Toub & Associates, Inc.
14114 Dallas Parkway #470
Dallas, Texas 75234
(214) 386-5629

architect

S.A.F. ASSOCIATES
14 Grant Place
Arlington, Texas 76013
(817) 861-5945
JACK MORGAN, CONSULTANT

index of drawings

X	COVER SHEET
A0	Demo. Plan
A1	Floor Plan, Details
A1a	Enlarged Toilets, Counters, and Casework Elevations
A2	Reflected ceiling plan
A3	Exterior Elevations
A4	Interior Elevations
A5	Interior Elevations
A6	Details and Notes
A7	Details and Notes
A8	Schedules
A9	Kitchen Equipment, Games, and Seating Layout
A10	Details
M1	Mechanical Floor Plan
M2	HYAC Schedules and Details
P1	Floor Plan - Waste, Gas and Comp. Air
P2	Floor Plan - Plumbing Supply
P3	Plumbing Risers and Schedules
E1	Electrical Lighting Plan
E2	Electrical Power Plan
E3	Enlarged kitchen power plan, Notes, Riser Diagram
E4	Electrical Schedules
E5	Electrical Schedules
E6	Electrical Schedules

vicinity map

NORTH
↑

code index

BUILDING CODE: 1988 S.B.C.


OCCUPANCY CLASS: SA

CONSTRUCTION TYPE: IV
BUILDING IS SPRINKLED
ANY CHANGES TO EXISTING
SYSTEM MUST BE APPROVED PRIOR TO
INSTALLATION AND MEET NFPA 13.

TOTAL AREA: 12,000 S.F. SINGLE STORY

SEATING CAPACITY: 288

approvals

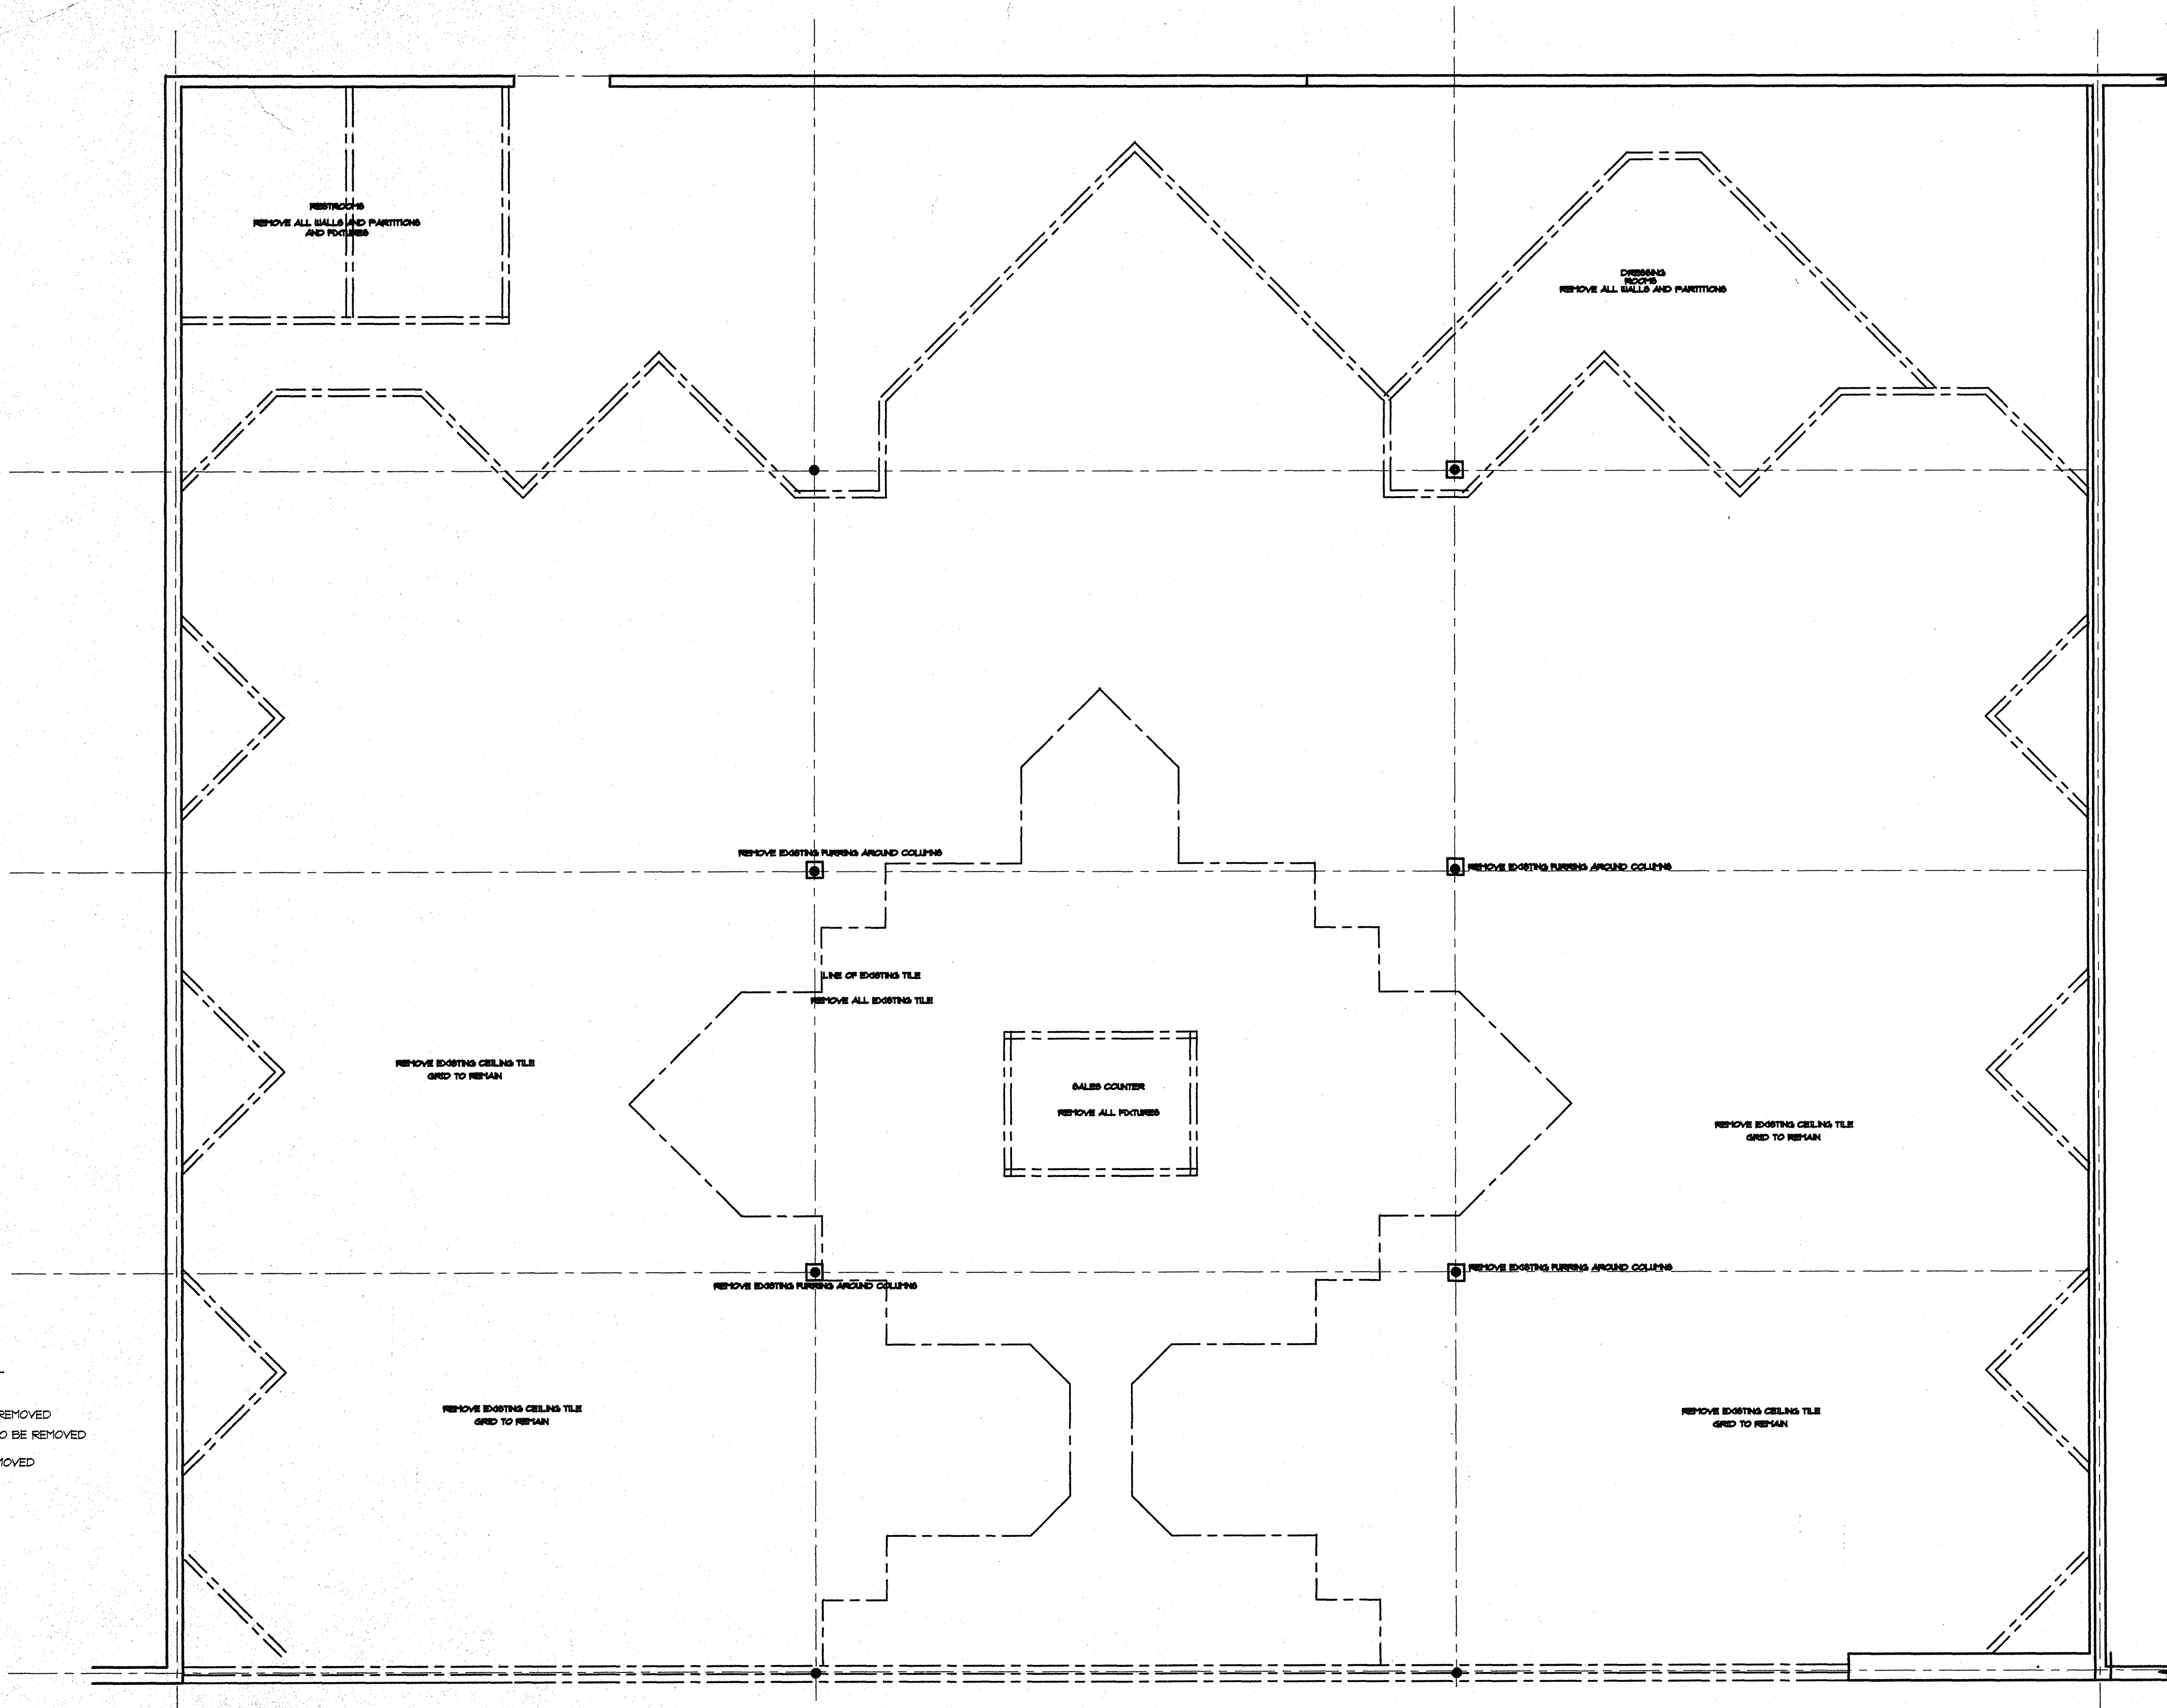


- EXISTING MASONRY WALL
- EXISTING STUCCO FINISH
- EXISTING WALLS TO BE REMOVED
- EXISTING STOREFRONT TO BE REMOVED
- EXISTING TILE TO BE REMOVED

DEMOLITION PLAN

ROOM NAME
A
000
C

DATE:
JOB NO:
DRAWN:
CHECKED:

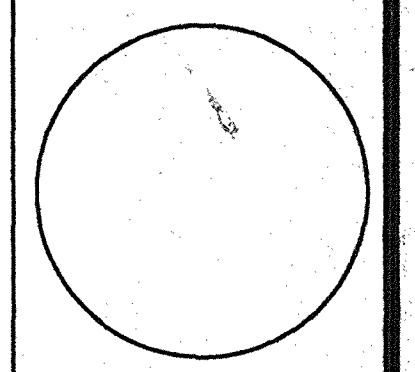


Showbiz Pizza Inc.
4441 West Airport Freeway
Irving, Texas 75062



APPROVED:
PRESIDENT
V.P. CONSTRUCTION


CHUCK E. CHEESE'S
ShowBiz Pizza, Inc.
TALLAHASSEE, FLA.
UNIT # XXX
Demolition Plan

JACK MORGAN AIA, consultant

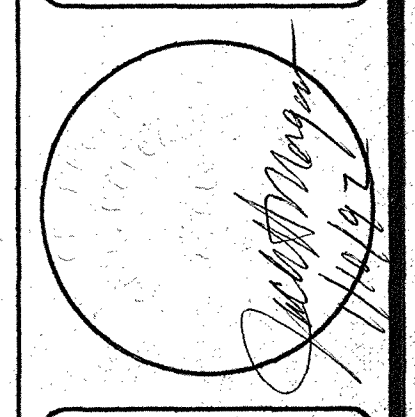

SHEET NUMBER
A
000
C
2 of 18

REVISIONS: ISSUE FOR OWNER'S REVIEW 9-4-91

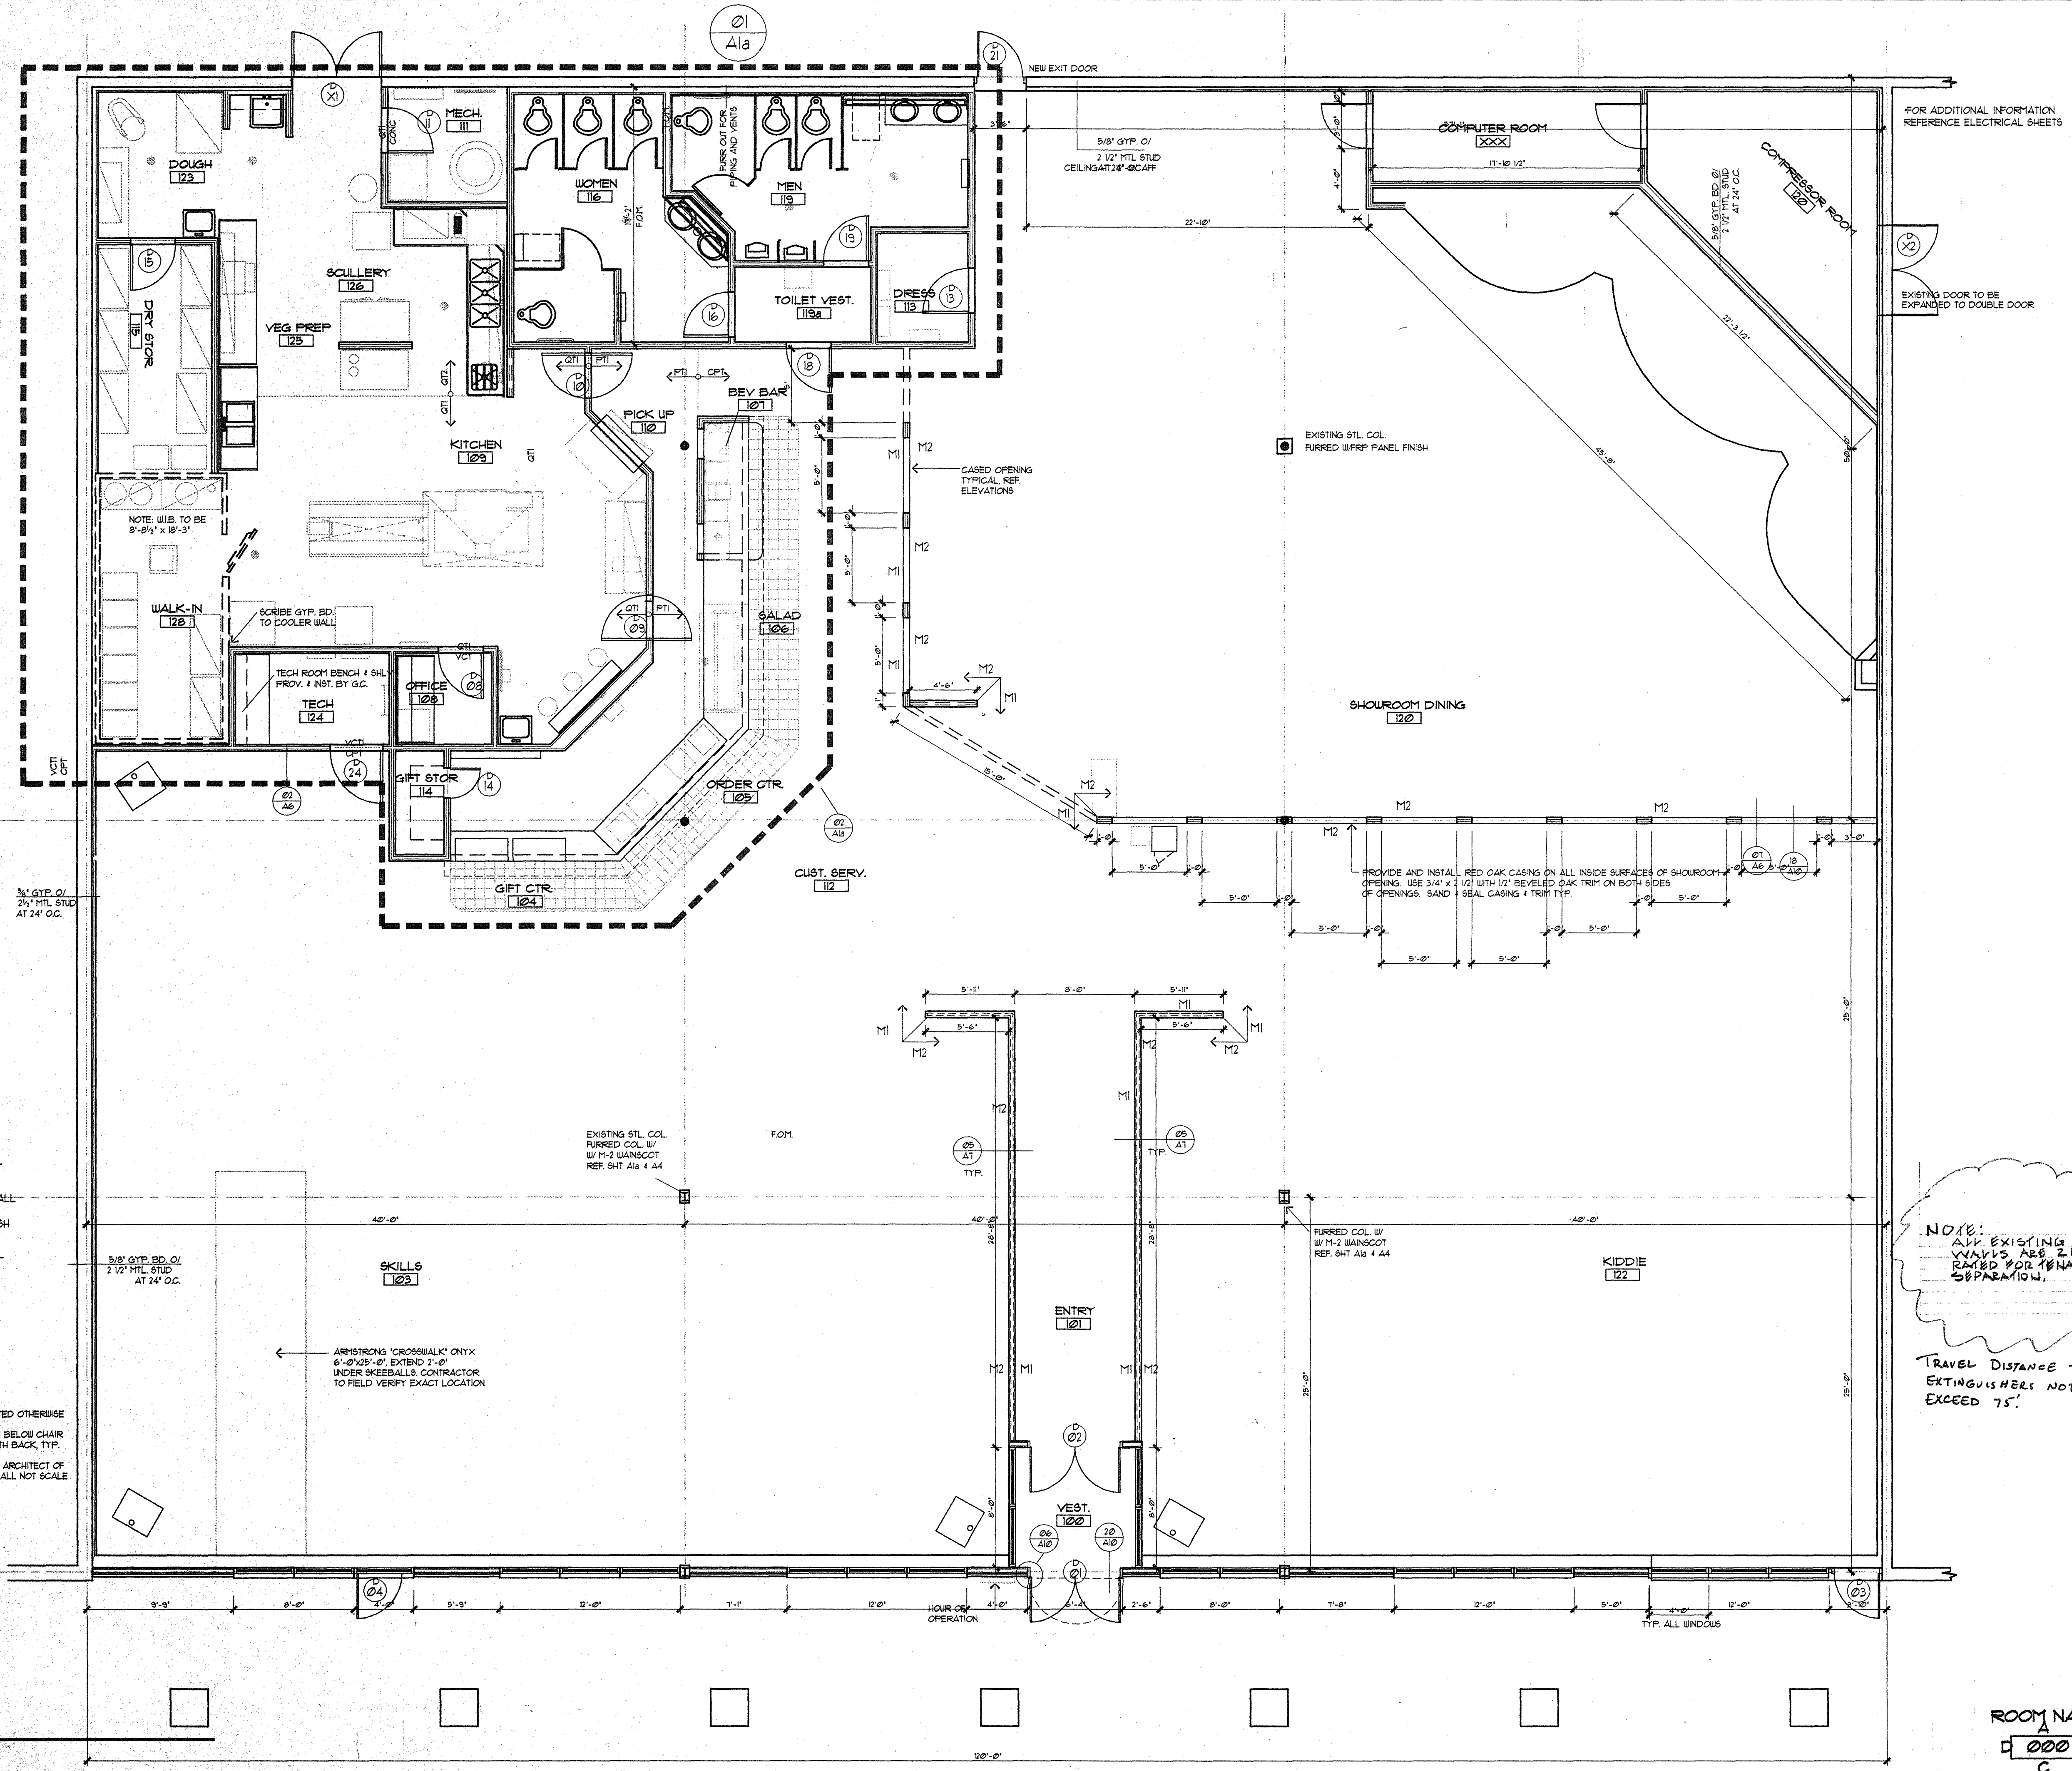

- NEW FULL HEIGHT WALL
- EXISTING MASONRY WALL
- EXISTING STUCCO FINISH
- NEW 3'-0" WALL

ALL DIMENSIONS TO 6" OF STUD UNLESS NOTED OTHERWISE
PAINT HALF WALLS AND FULL HT. WALLS P-1 BELOW CHAIR
RAILS WHEN WALL IS CONCEALED BY BOOTH BACK, TYP.
GENERAL CONTRACTOR SHALL NOTIFY THE ARCHITECT OF
ANY DIMENSIONAL DISCREPANCIES, G.C. SHALL NOT SCALE
THE DRAWINGS.


NOTE:
ALL EXISTING EXTERIOR
VALVES ARE 2 HR.
RATED FOR TENANT
SEPARATION.

TRAVEL DISTANCE TO FIRE
EXTINGUISHER NOT TO
EXCEED 75'.


FLOOR PLAN

ROOM NAME
000 B

DATE:
JOB NO:
DRAWN:
CHECKED:

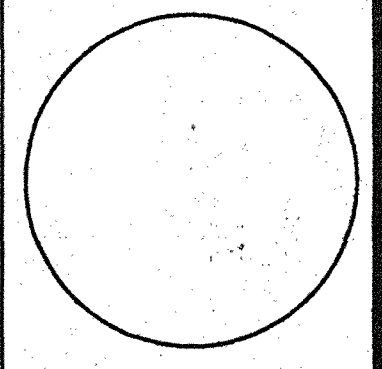


Showbiz Pizza Inc.
4441 West Airport Freeway
Irving, Texas 75062

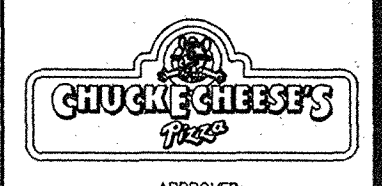


APPROVED:
PRESIDENT
V.P. CONSTRUCTION

CHUCK E CHEESE'S
ShowBiz Pizza, Inc.
SUGAR CREEK CENTER, TALLAHASSEE, FLORIDA UNIT # XXX
Floor Plan










JACK MORGAN AIA, consultant

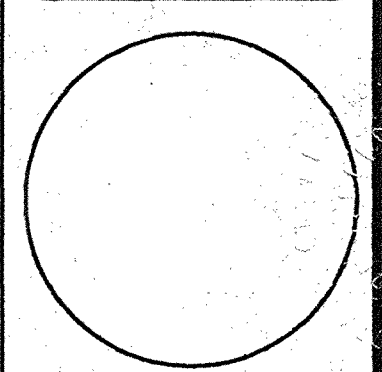

SHEET NUMBER

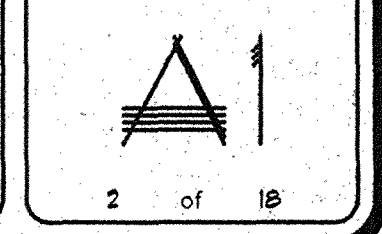

Jack Morgan
11/19/92

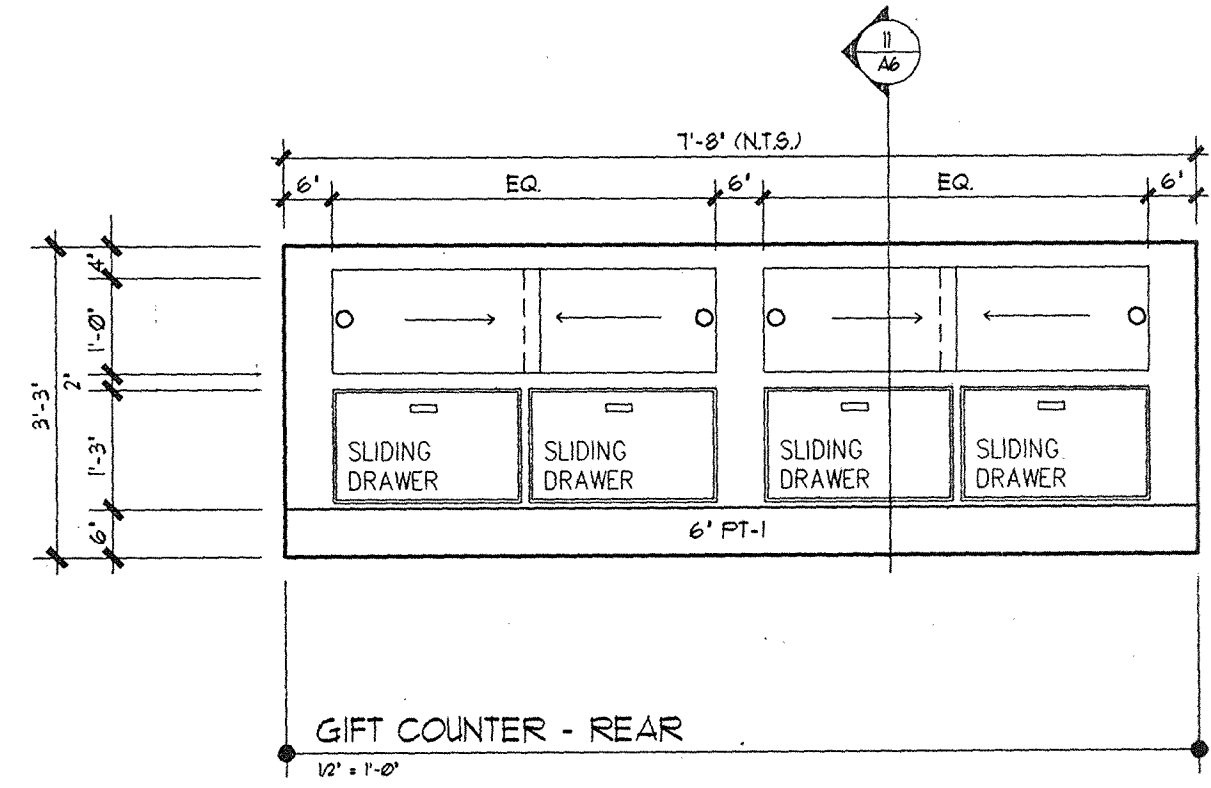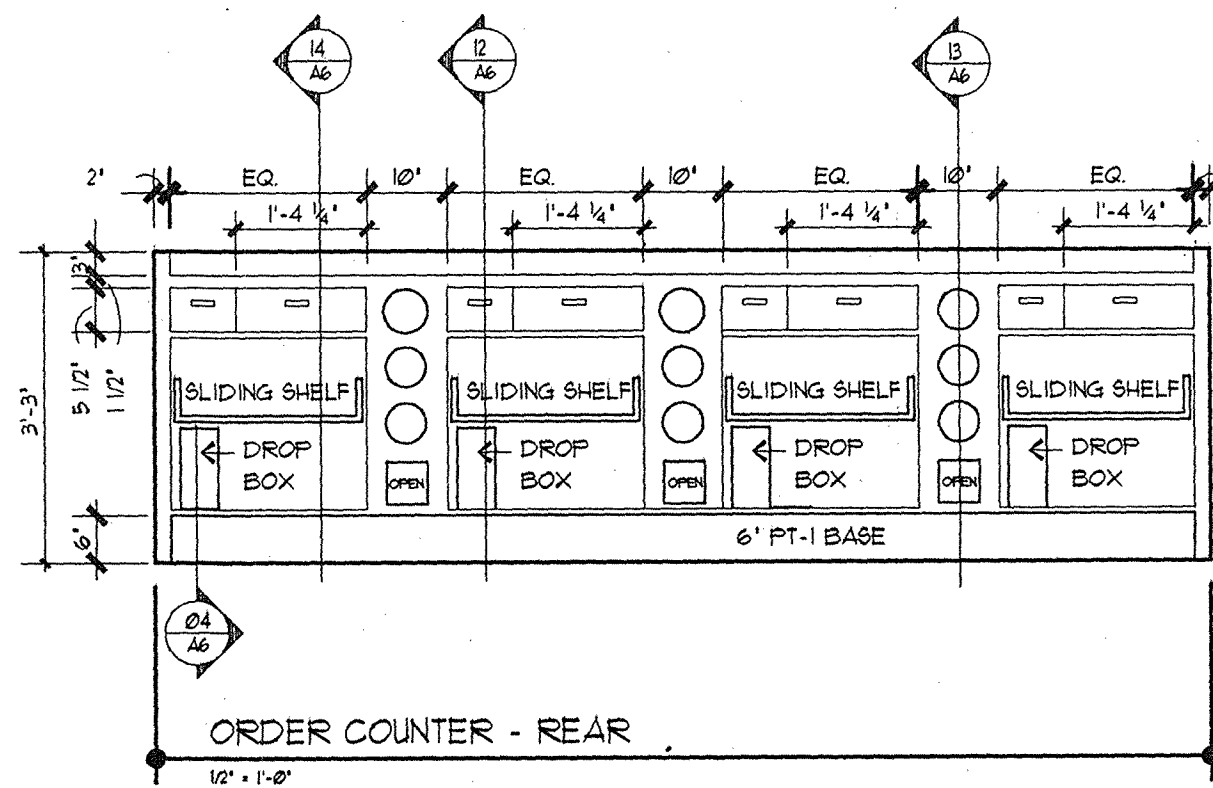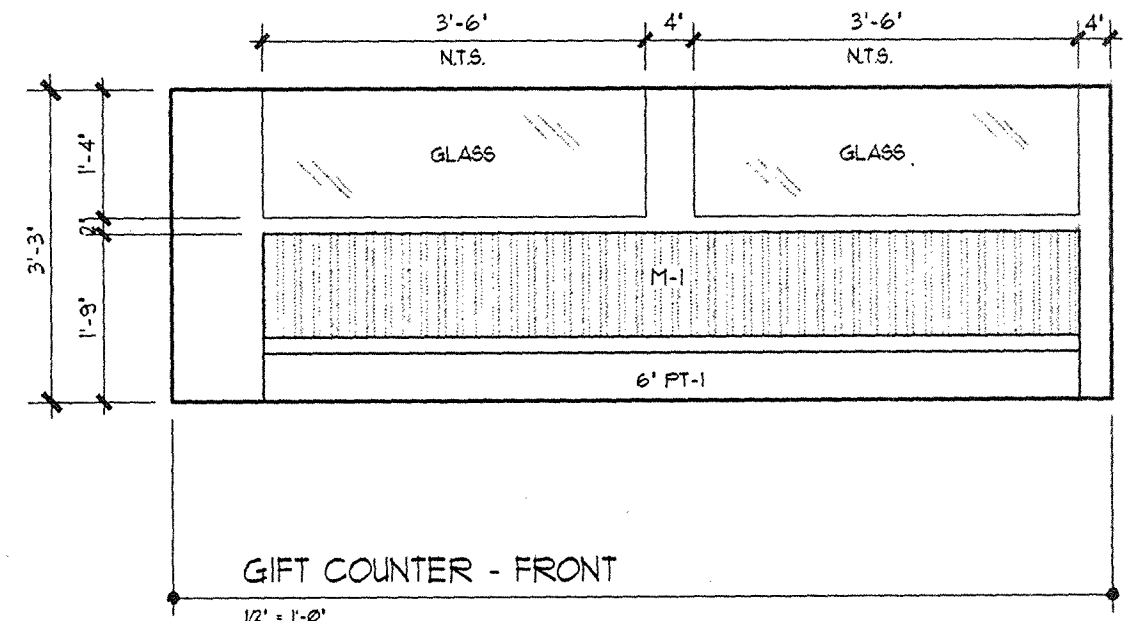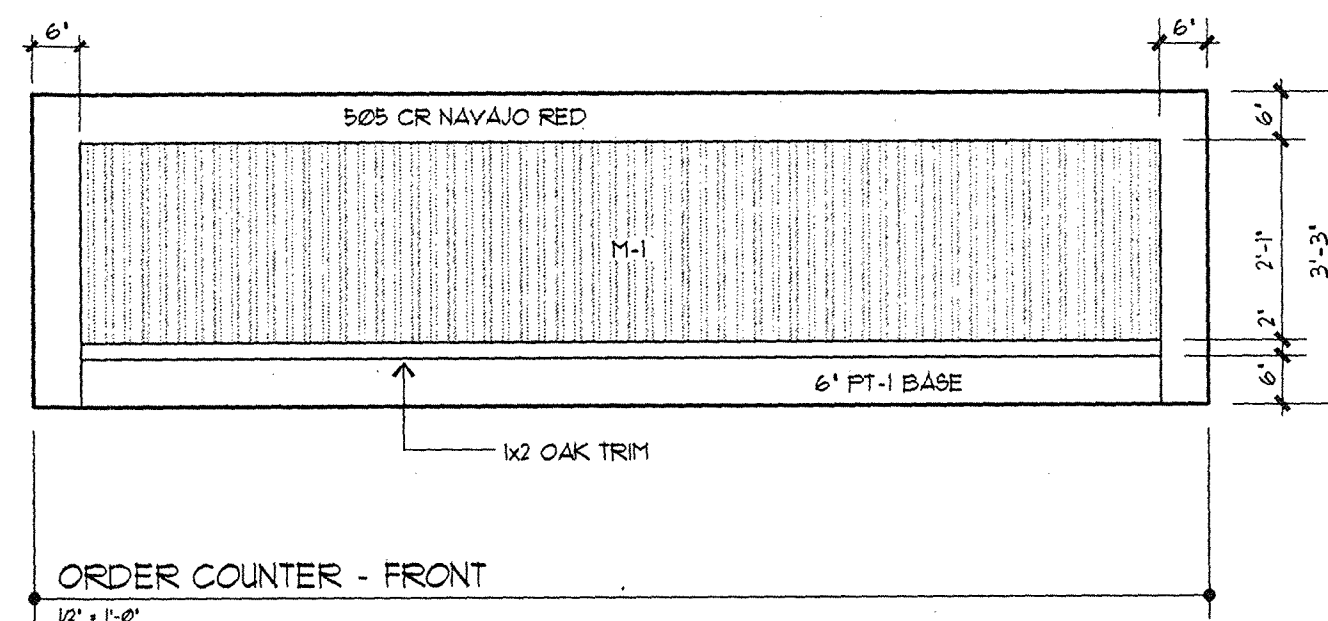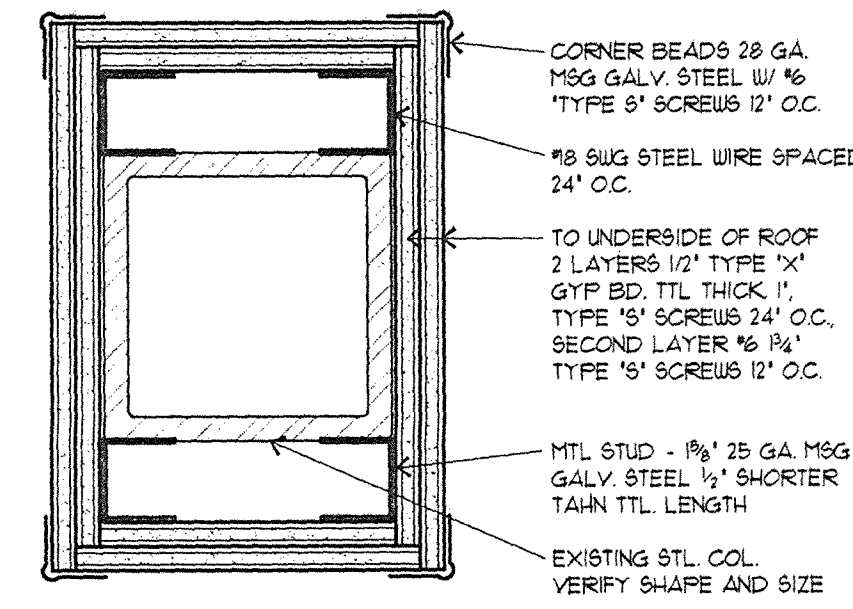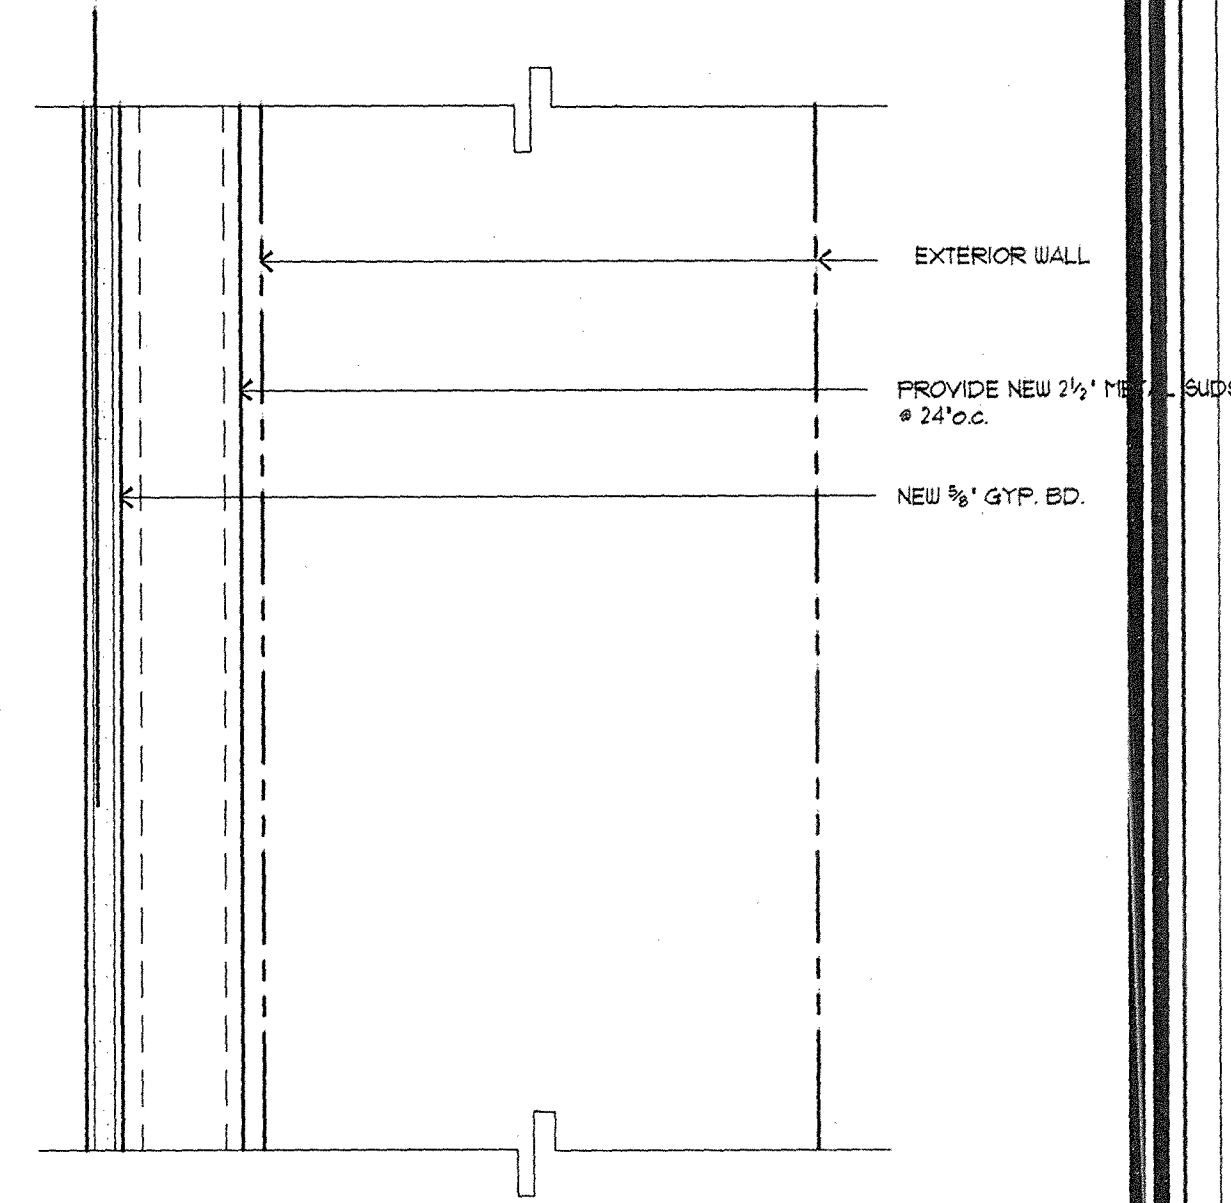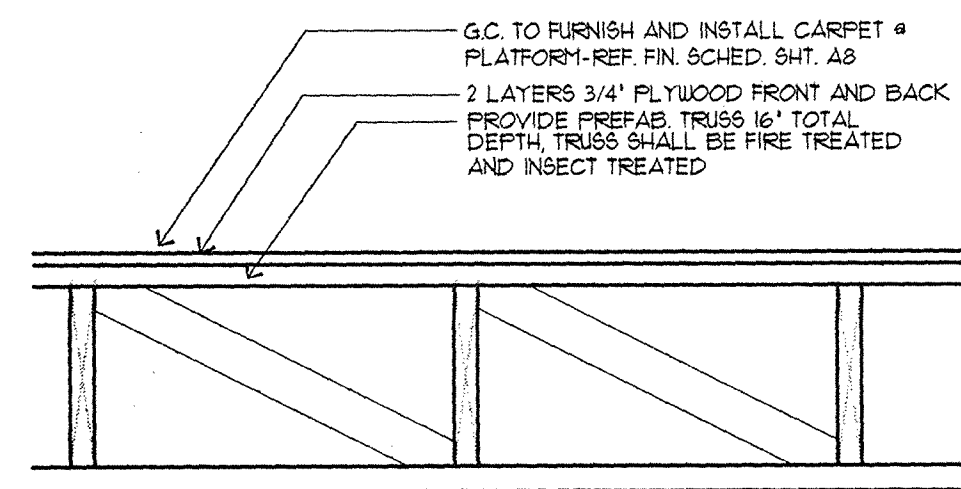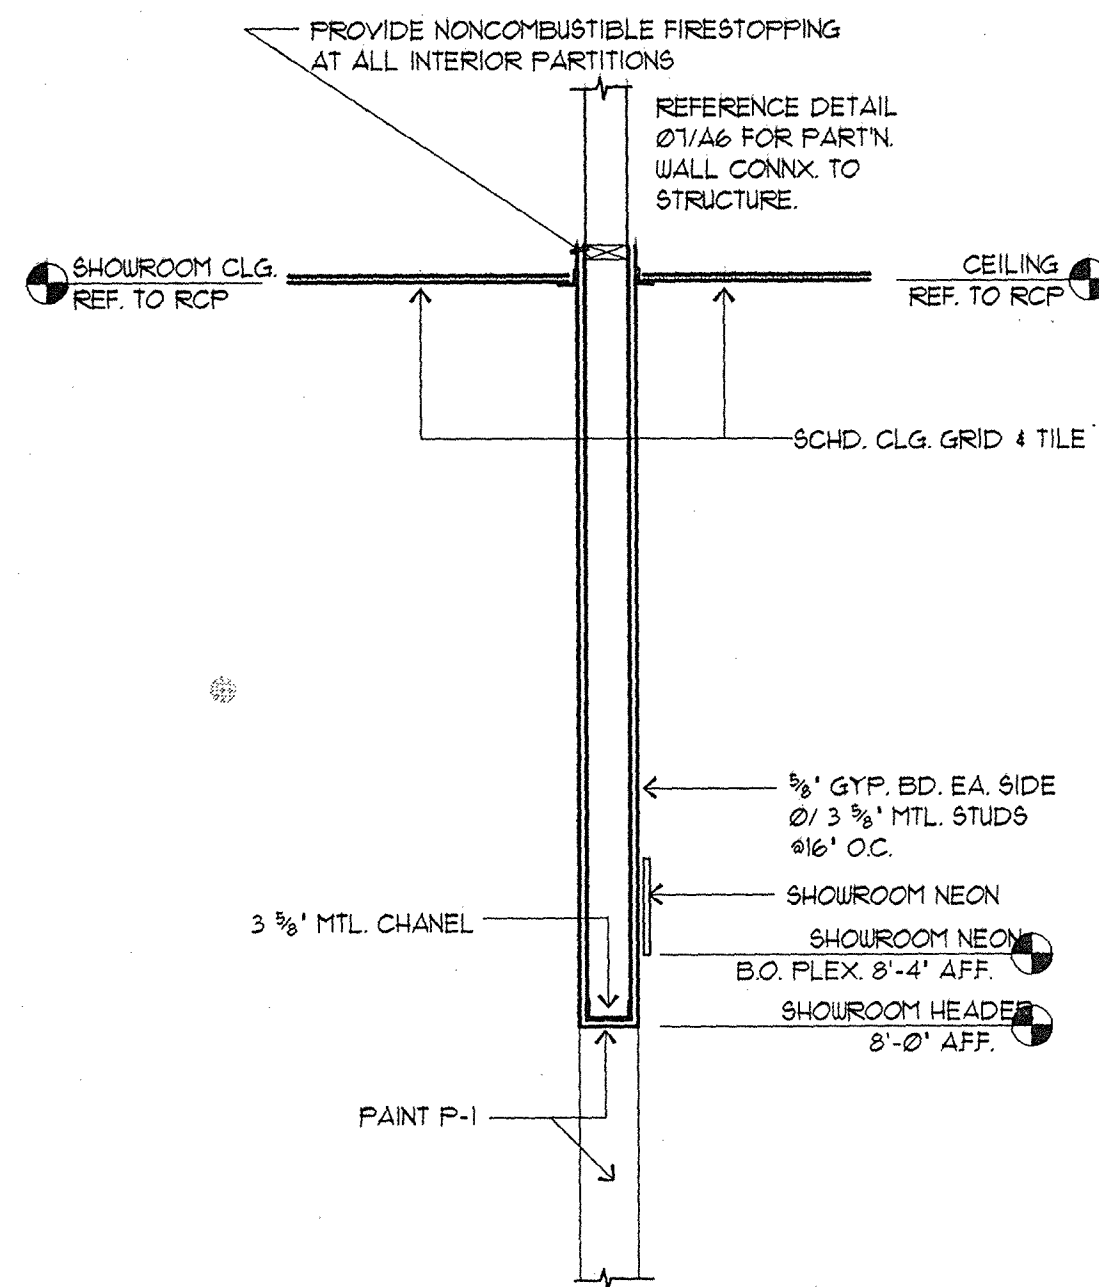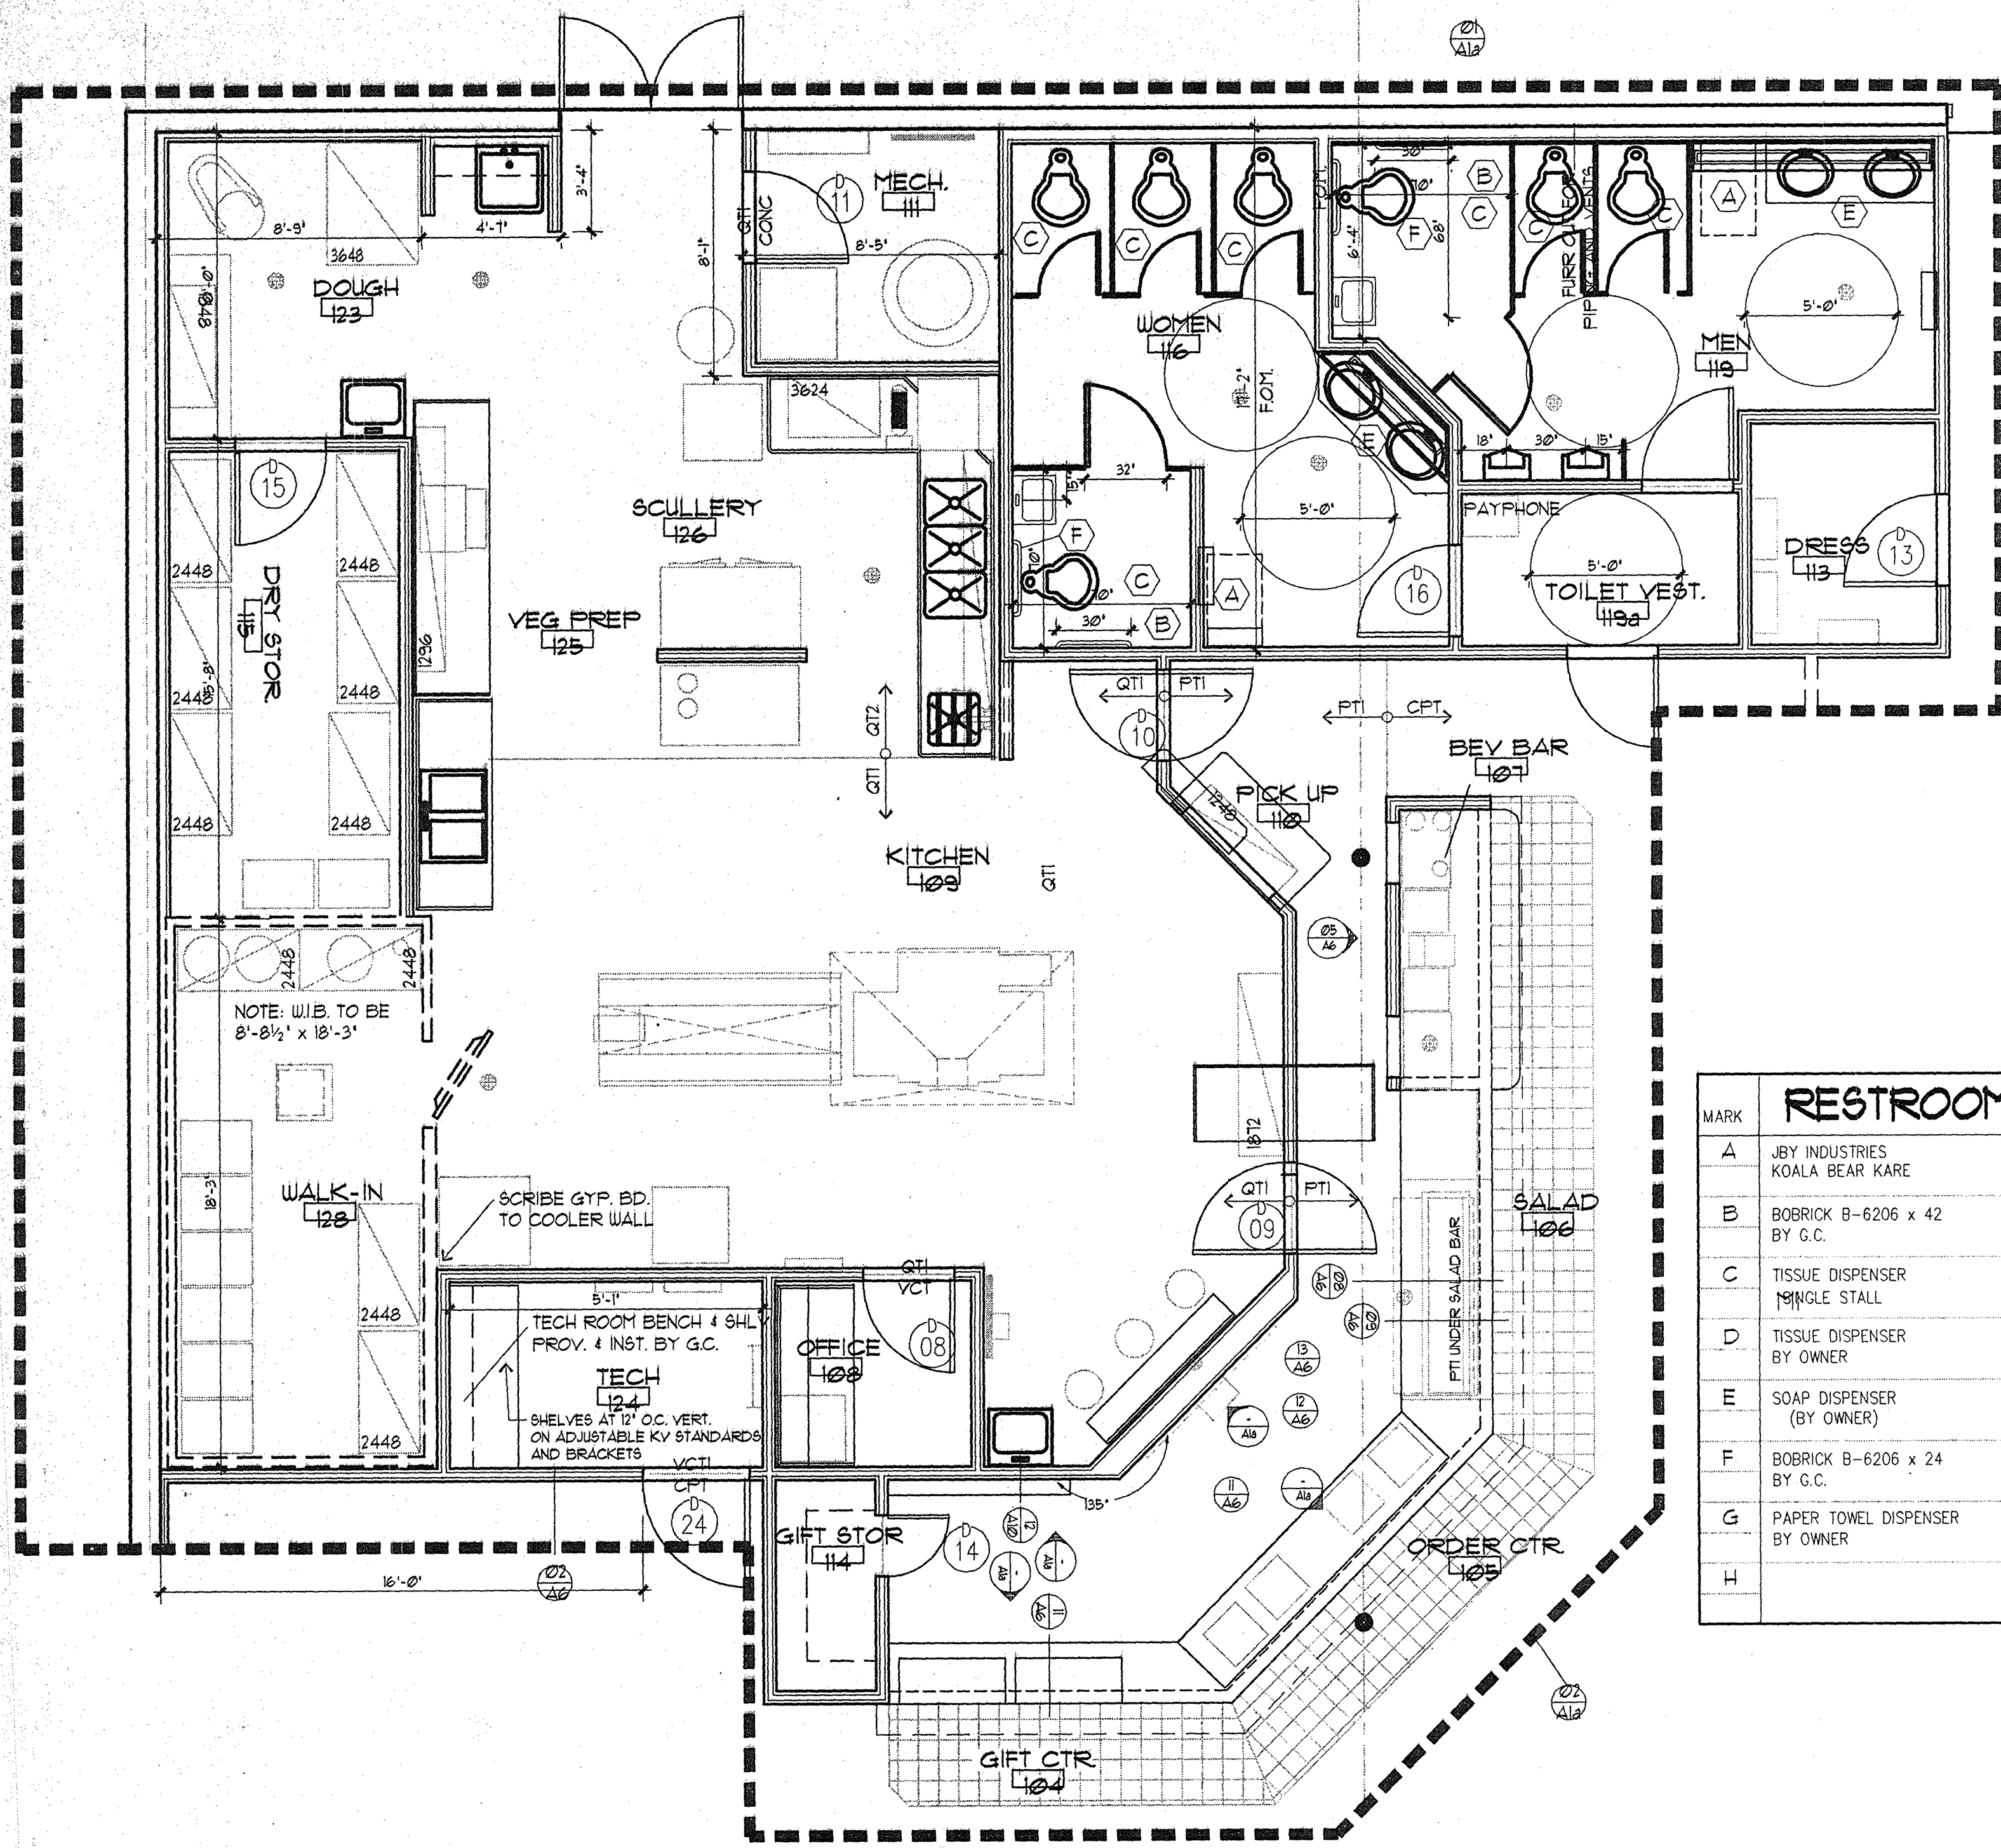

DATE: 10/15/91
JOB NO: 91015
DRAWN: S.A.P.
CHECKED: S.A.P.

Showbiz Pizza Inc.
4441 West Airport Freeway
Irving, Texas 75062


APPROVED:
PRESIDENT
V.P. CONSTRUCTION

CHUCKE CHEESE'S
ShowBiz Pizza, Inc.
SUGAR CREEK CENTER, TALLAHASSEE, FLORIDA #XXX
(ENLARGED TOILETS, COUNTERS & CASEWORK ELEVATIONS)

JACK MORGAN AIA, consultant

SHEET NUMBER

3 of 22

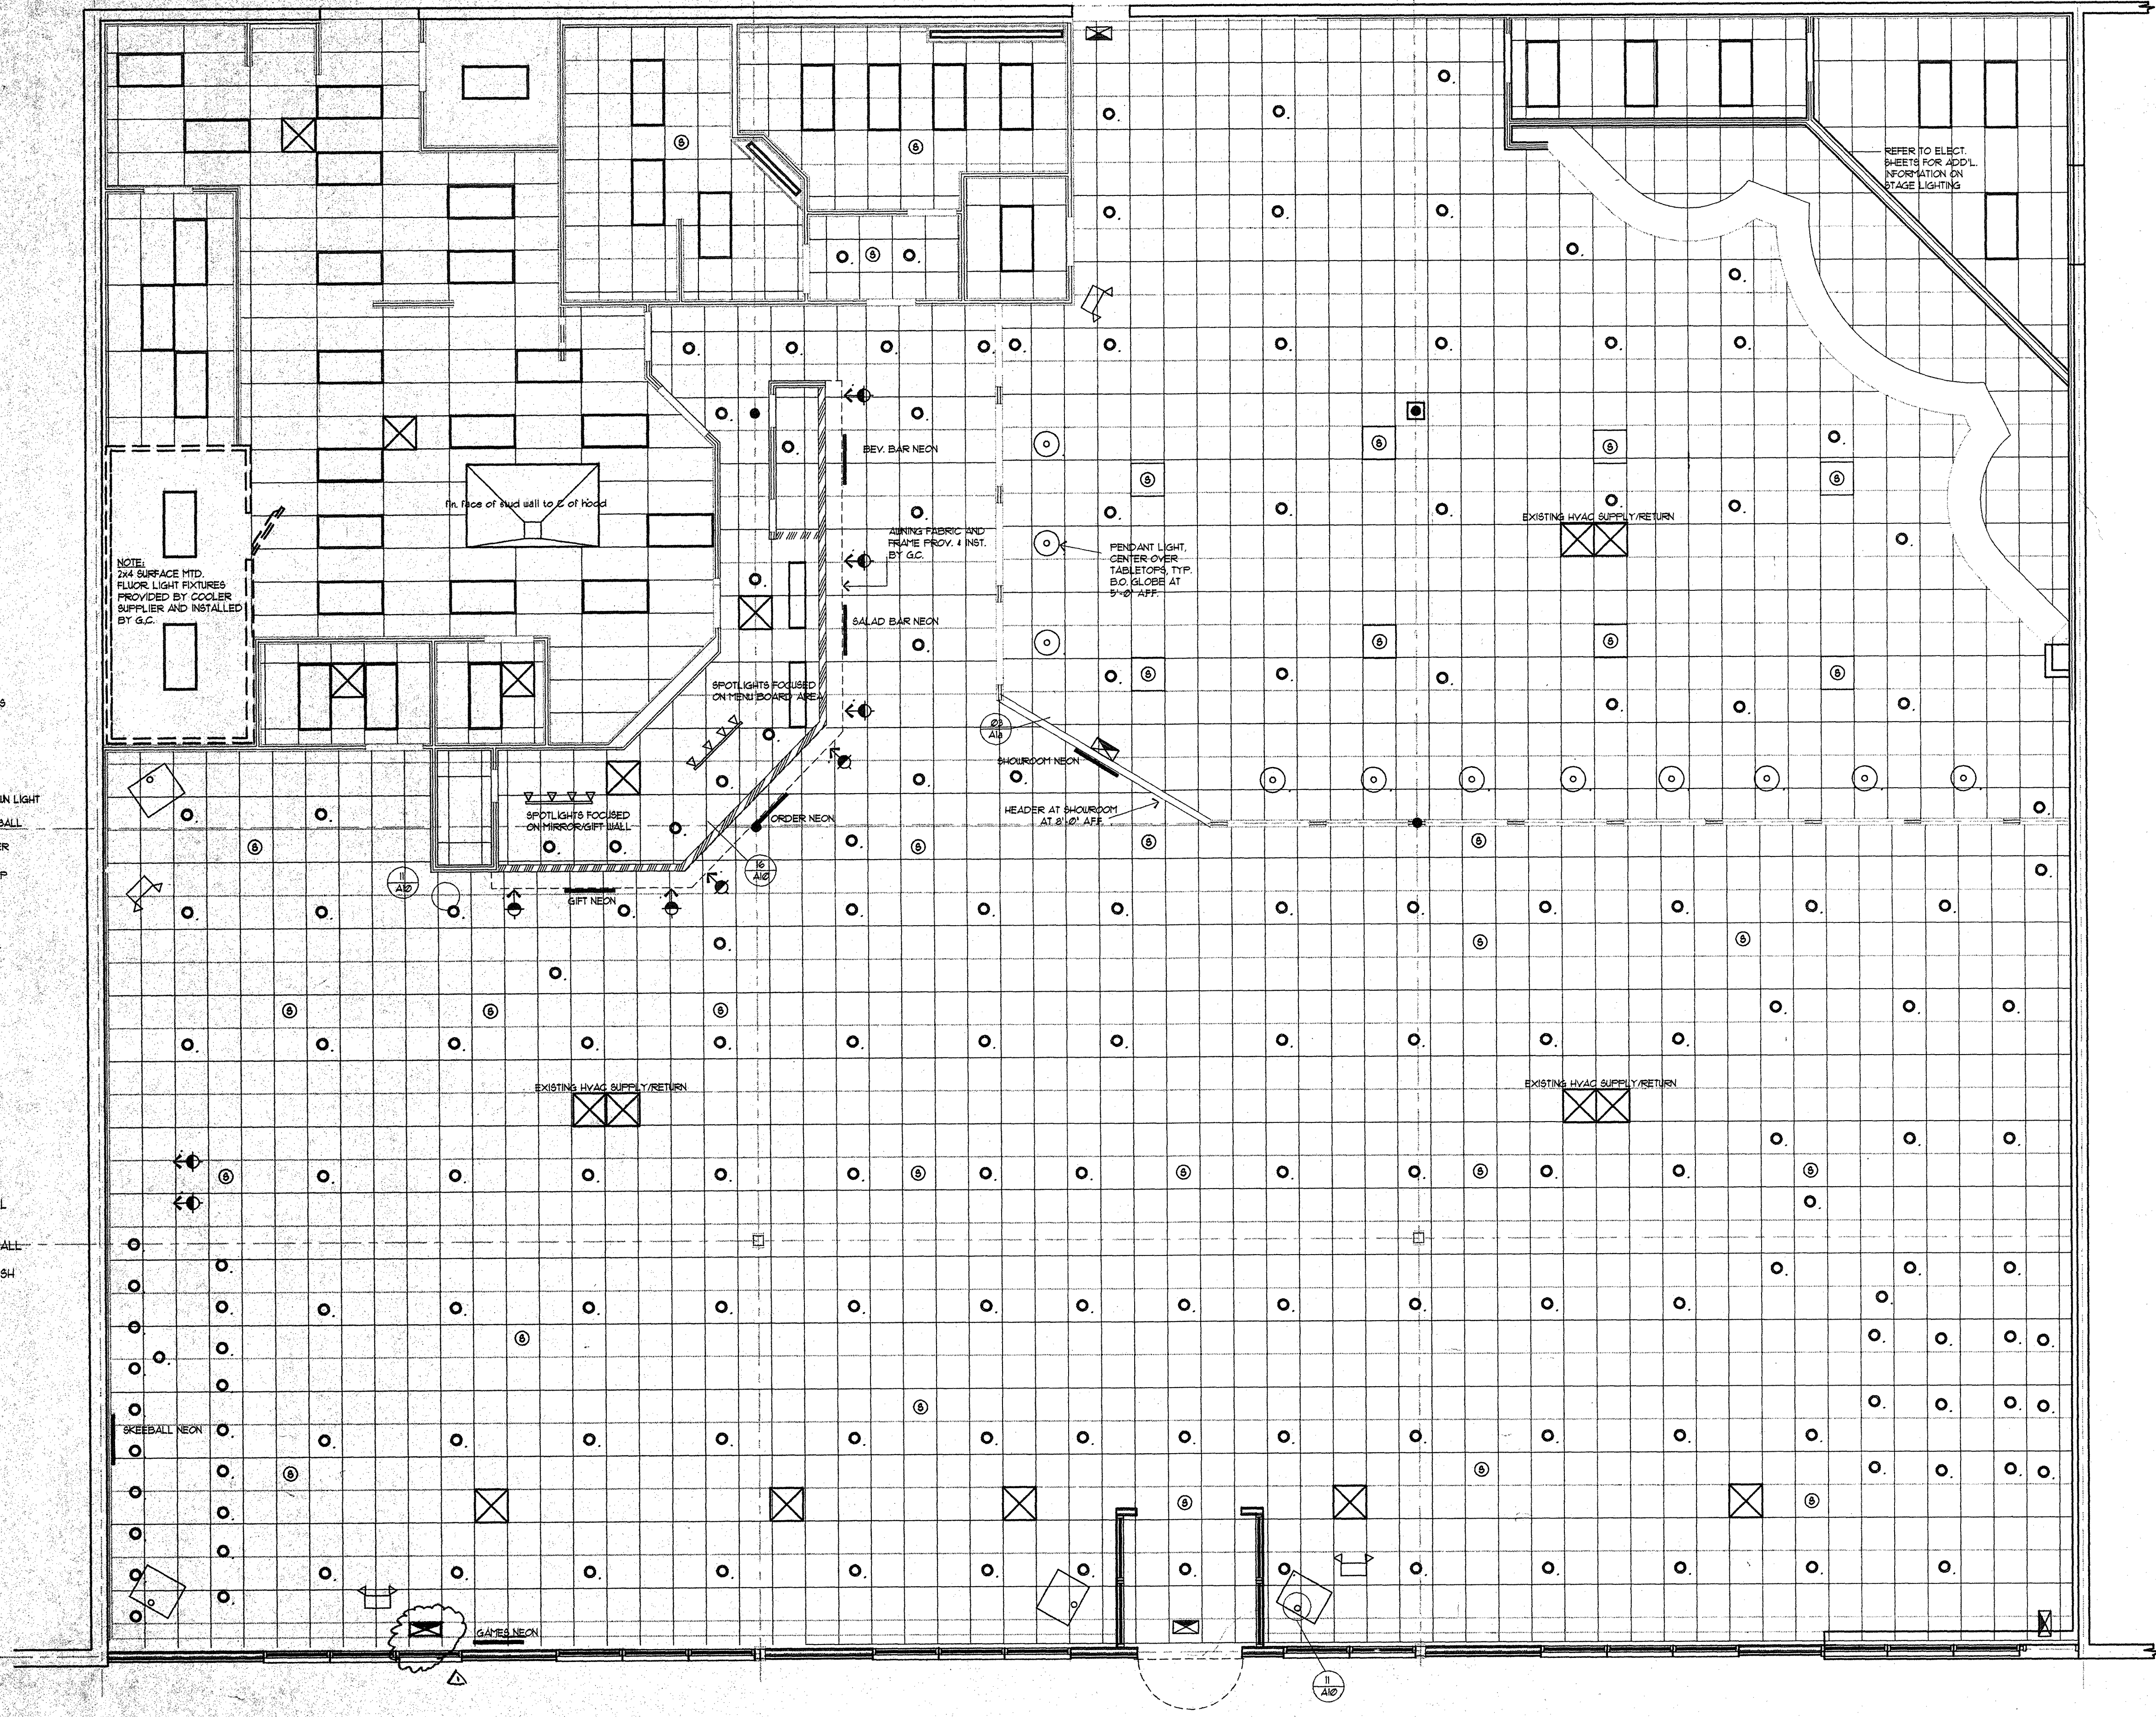


- EMERGENCY LIGHTS W/ FIRE STROBES AT RESTROOMS
- SPEAKER
- SPEAKER - SHOOROOM ONLY
- RECESSED INCANDESCENT DOWN LIGHT
- RECESSED INCANDESCENT EYEBALL
- HANGING PENDANT LIGHT, CENTER OVER TABLETOPS, 5'-0" AFF.
- EXIT SIGN W/ BATTERY BACK-UP AND FIRE STROBES
- 2x4 RECESSED FLOURESCENT
- 1/4 SURFACE MTD. FLUORESCENT
- TRACK LIGHTING
- SUPPLY AIR GRILLE
- RETURN OR EF GRILLE
- NEW HEADER
- NEW FULL HEIGHT WALL
- EXISTING MASONRY WALL 8" CMU
- EXISTING STUCCO FINISH

REFLECTED CEILING PLAN


3/16" = 1' - 0"

ROOM NAME
000 B

DATE:
JOB NO:
DRAWN:
CHECKED:

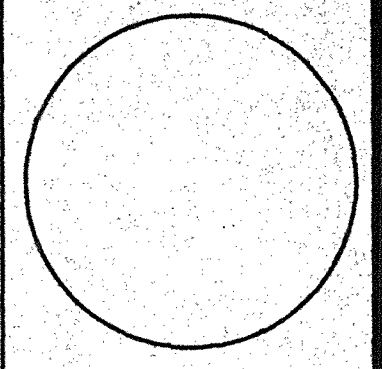


Showbiz Pizza, Inc.
4441 West Airport Freeway
Irving, Texas 75062

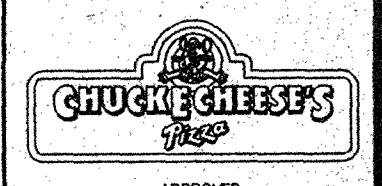

APPROVED:
PRESIDENT
V.P. CONSTRUCTION

CHUCK E CHEESE'S
ShowBiz Pizza, Inc.
SUGAR CREEK CENTER, TALLAHASSEE, FLORIDA UNIT # XXX
Reflected Ceiling Plan


JACK MORGAN AIA, consultant

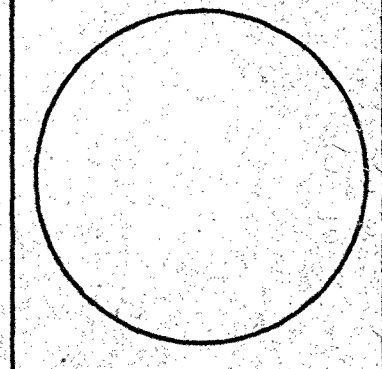

SHEET NUMBER
A2
4 of 18


Jack Morgan
11/19/92

Bad Original

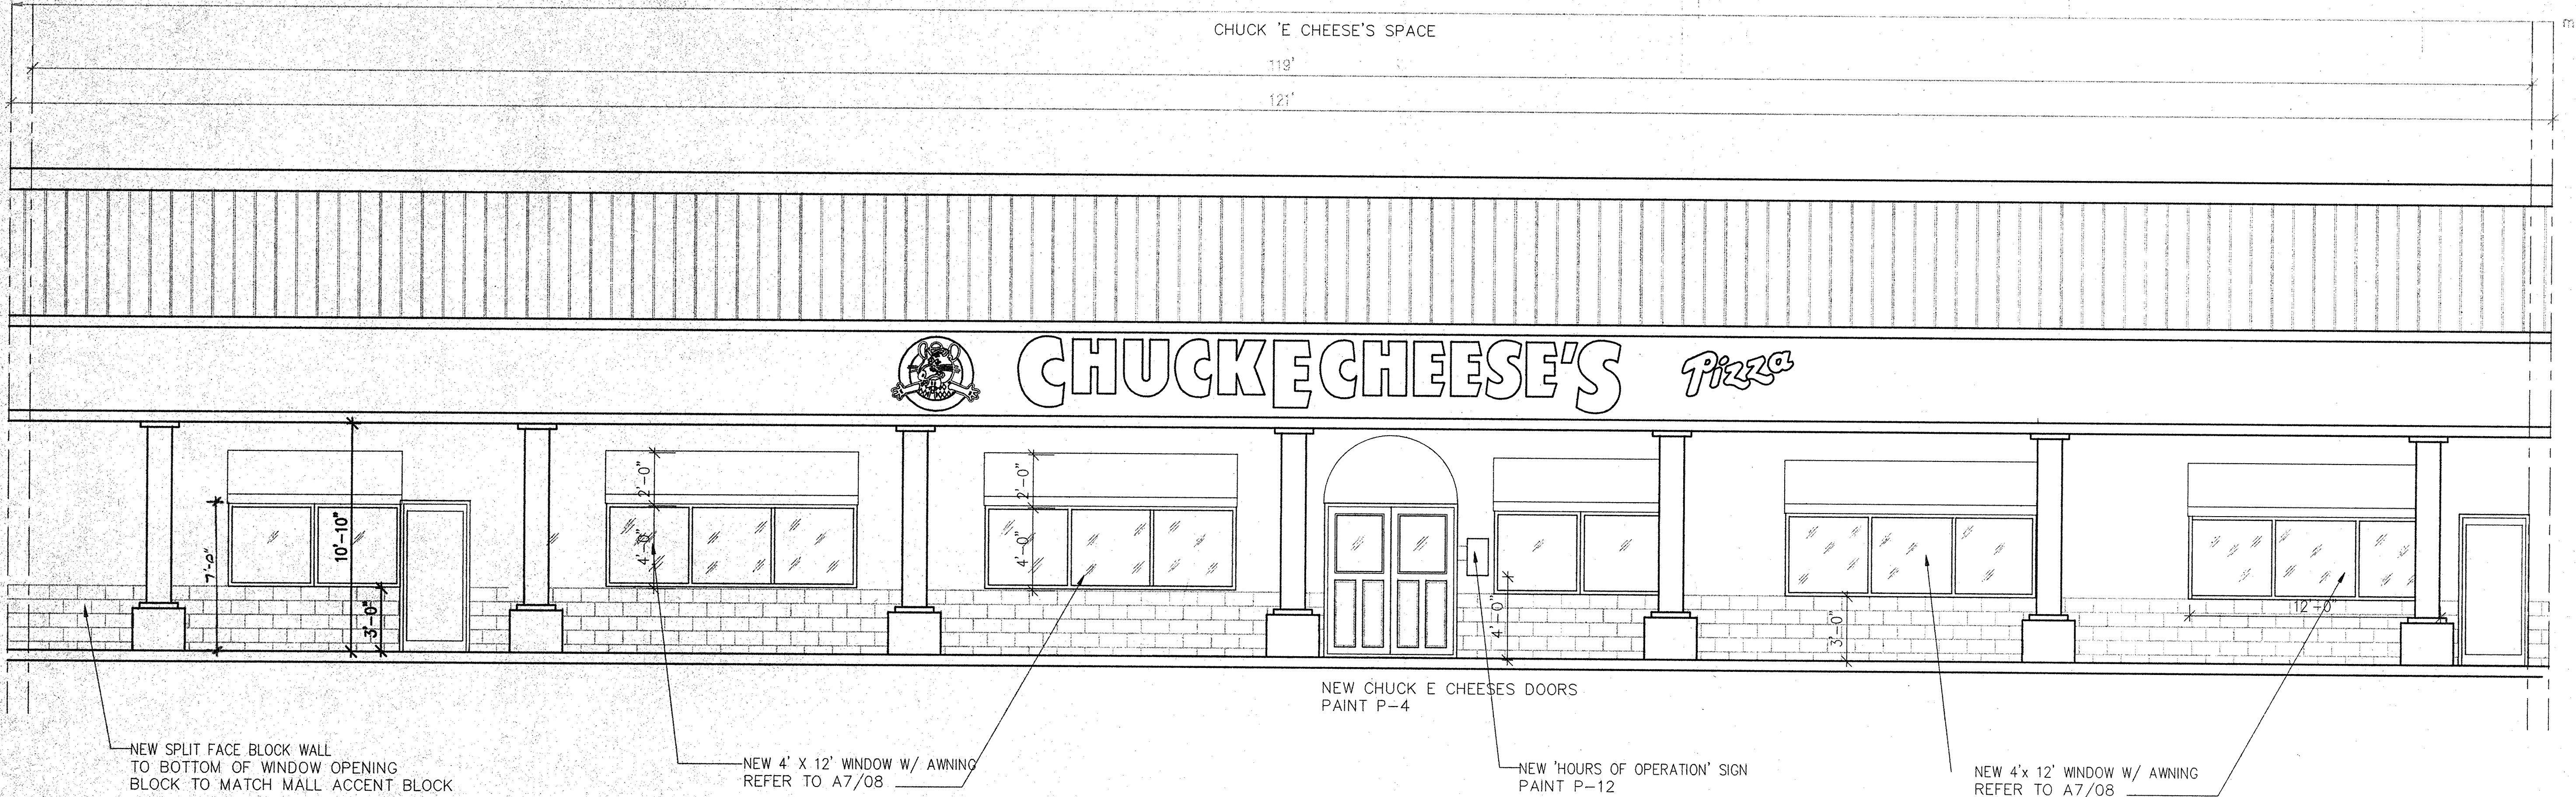

01 WEST ELEVATION
1/4" = 1'-0"

DATE: 10/15/91
JOB NO: 91015
DRAWN: SAF
CHECKED: SAF

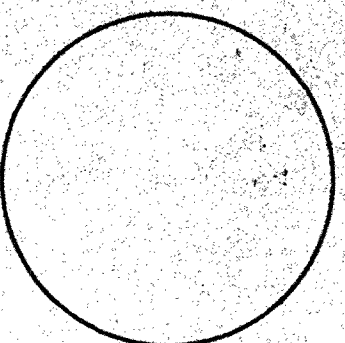


Showbiz Pizza Inc.
4441 West Airport Freeway
Irving, Texas 75062



APPROVED:
PRESIDENT
V.P. CONSTRUCTION

CHUCK E CHEESE'S
ShowBiz Pizza, Inc.
SUGAR CREEK CENTER, TALLAHASSEE, FLORIDA #XXX
EXTERIOR ELEVATIONS

JACK MORGAN, AIA
CONSULTANT











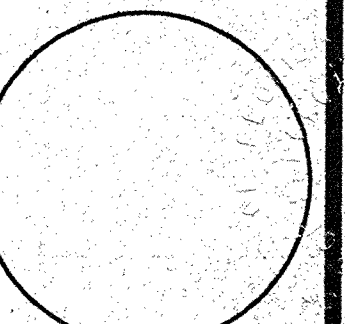


SHEET NUMBER
A3
22 of 6


Jack Morgan
10/15/91

REVISIONS: A1 ISSUED FOR AIA CONSULTANT VIEW 9-26-01

for use only. use update revised by

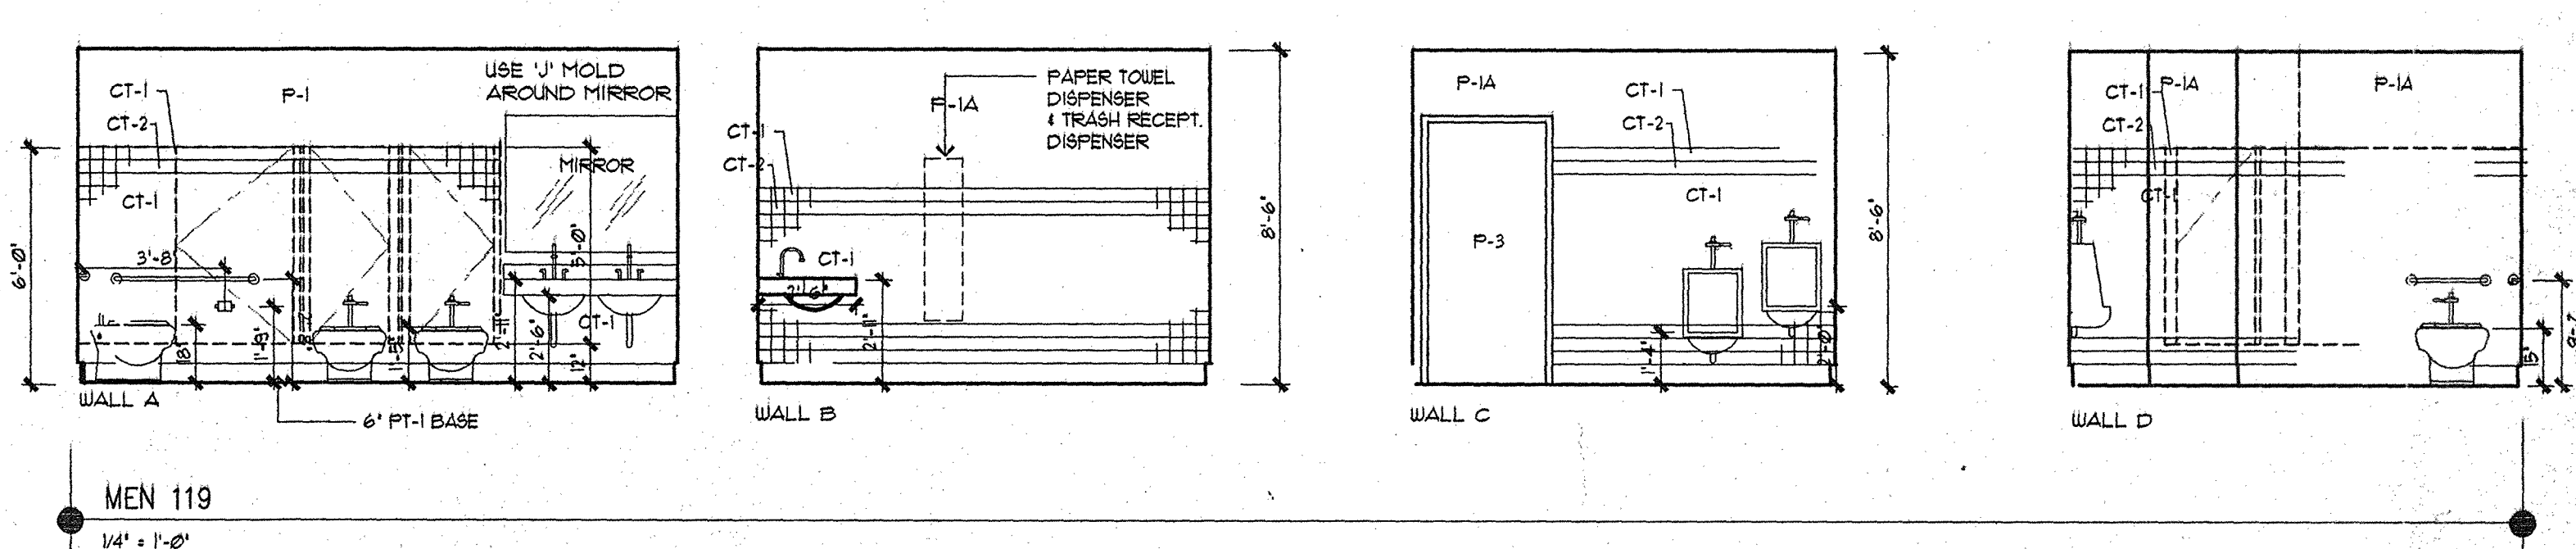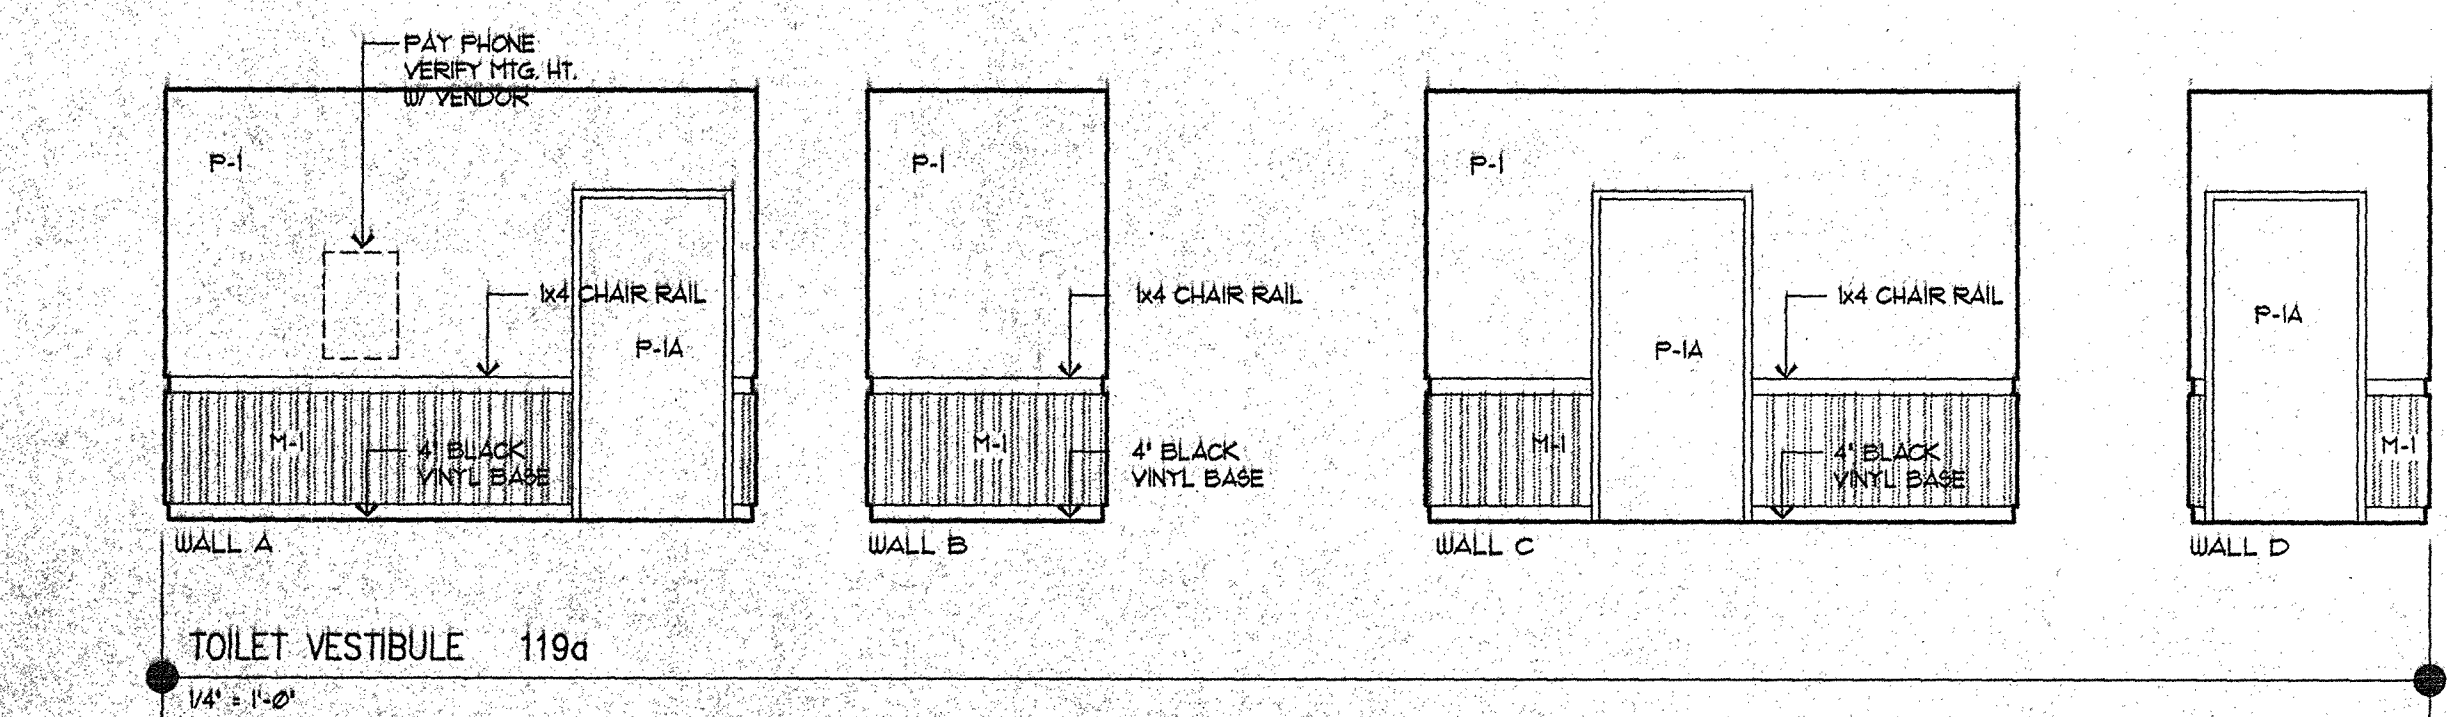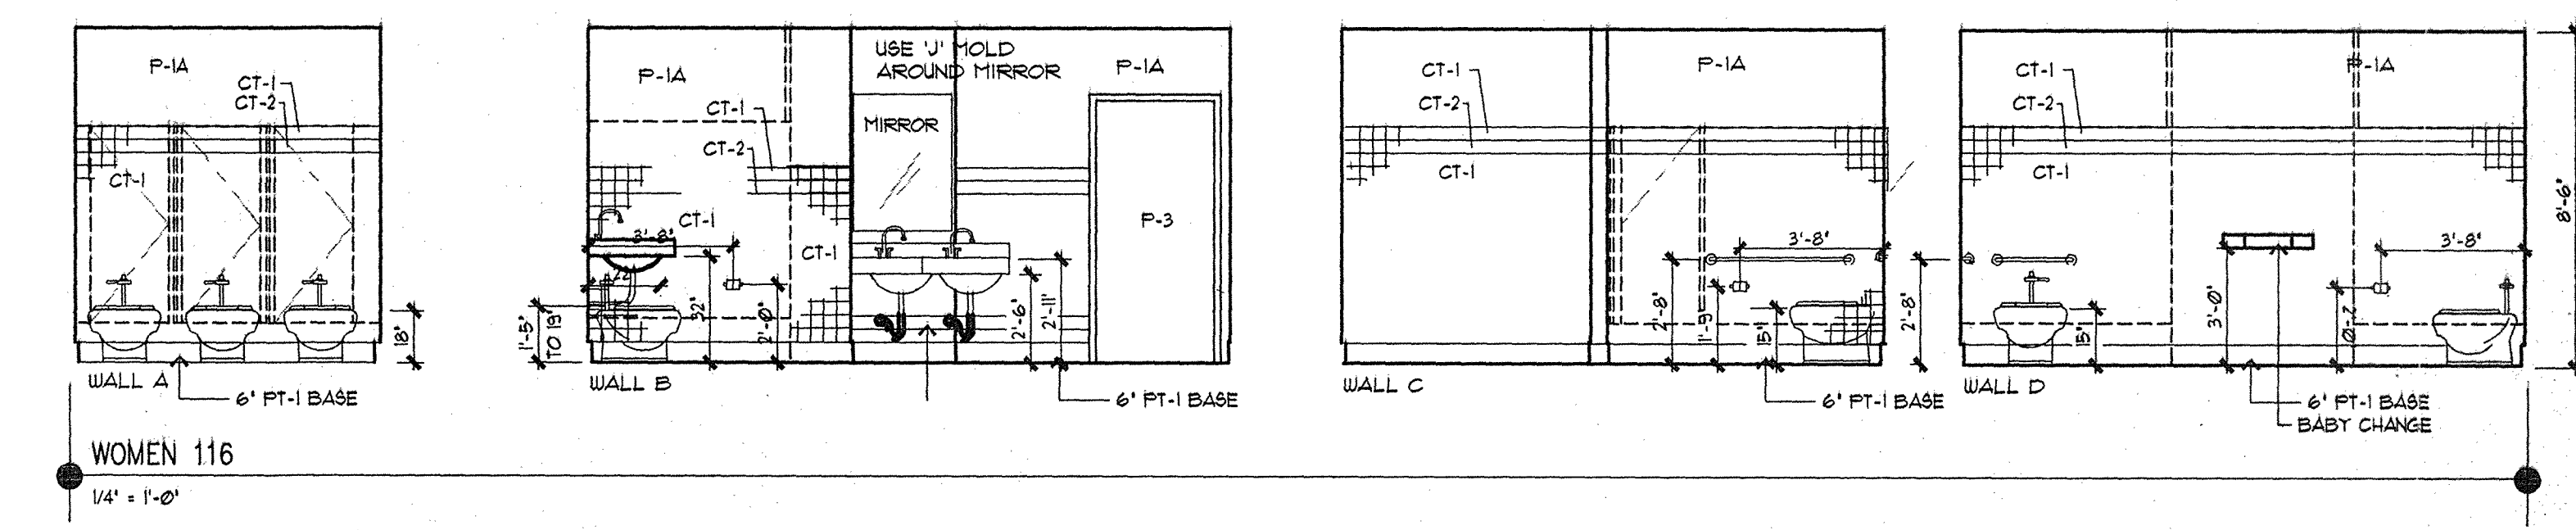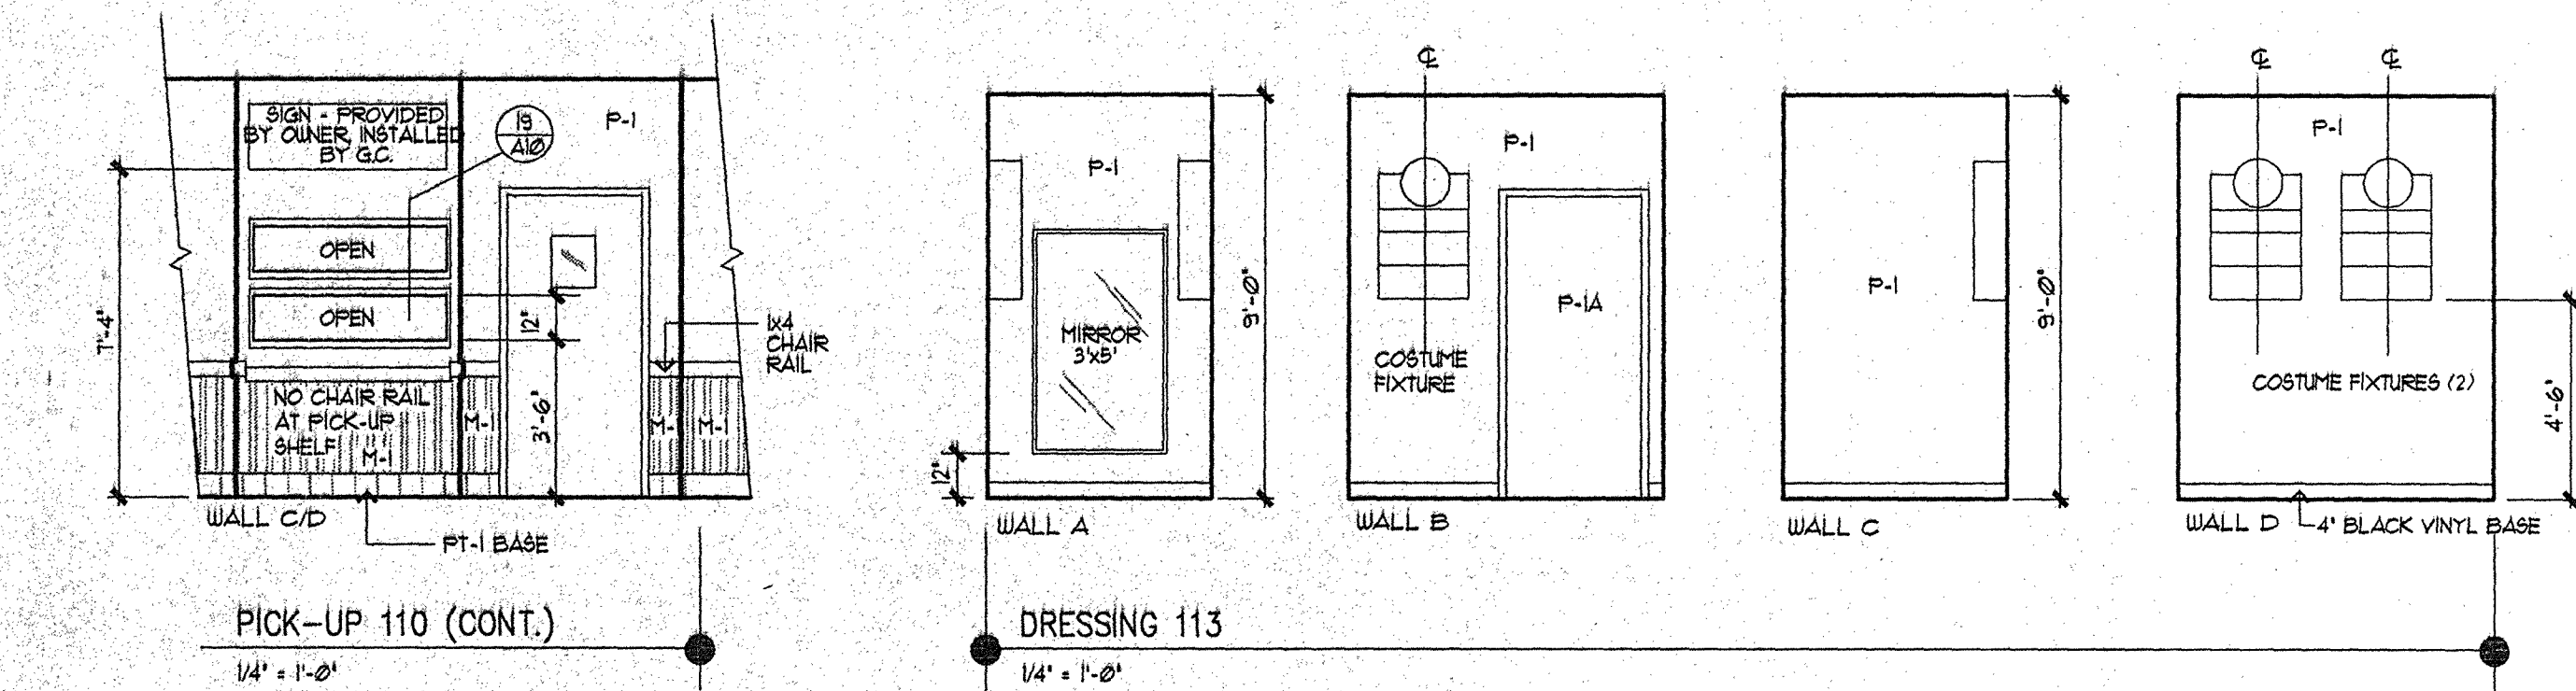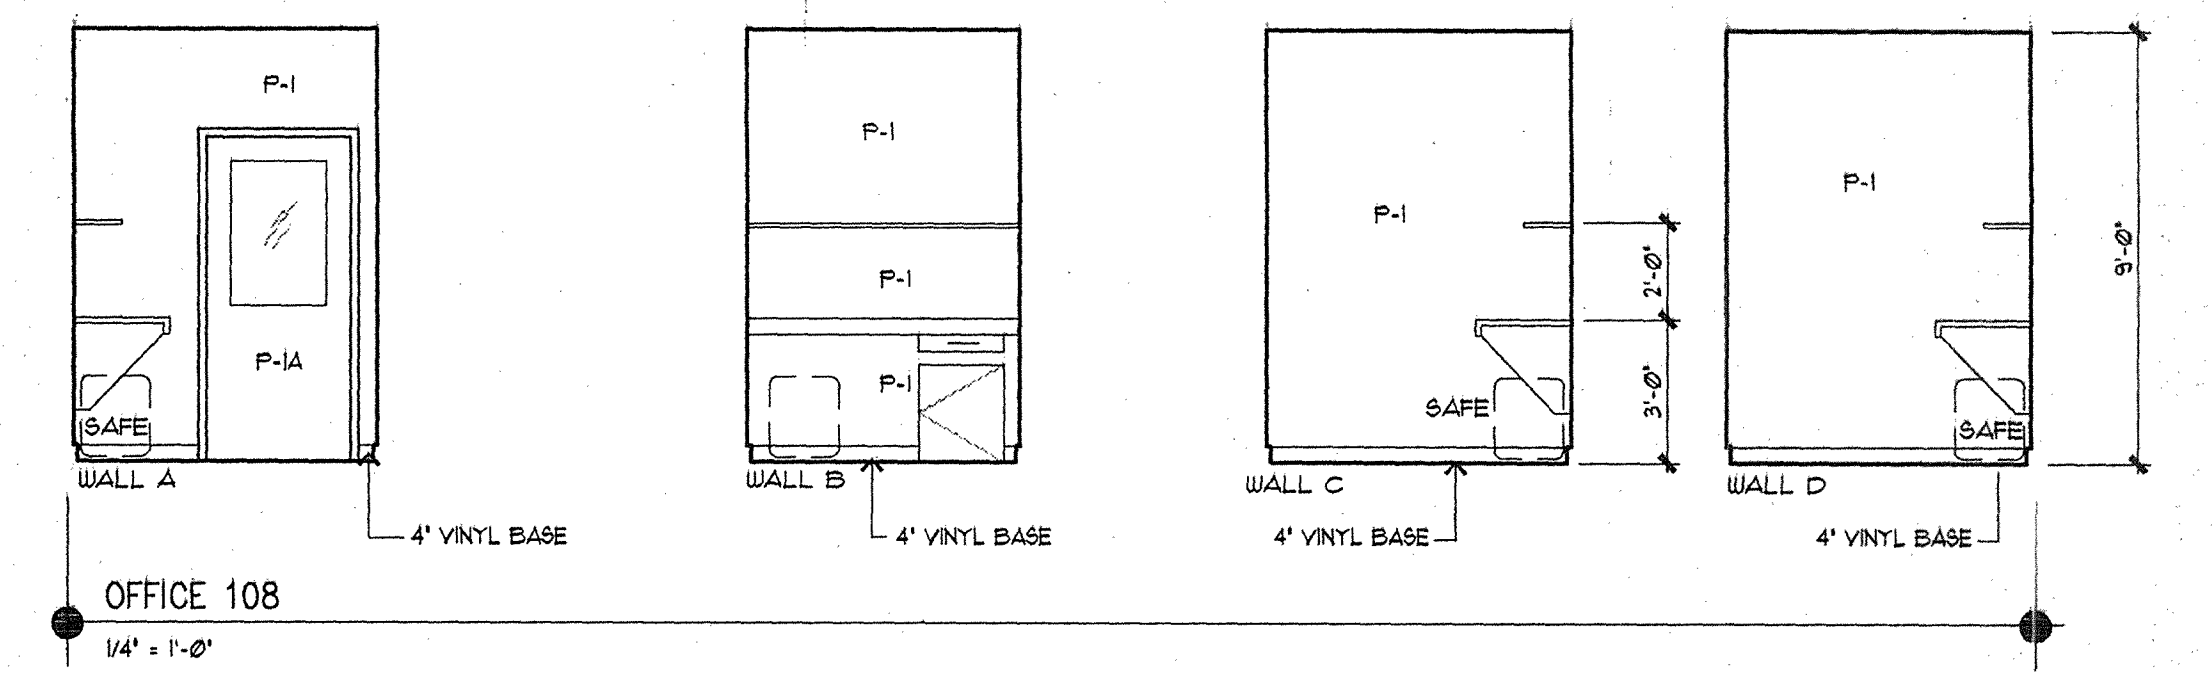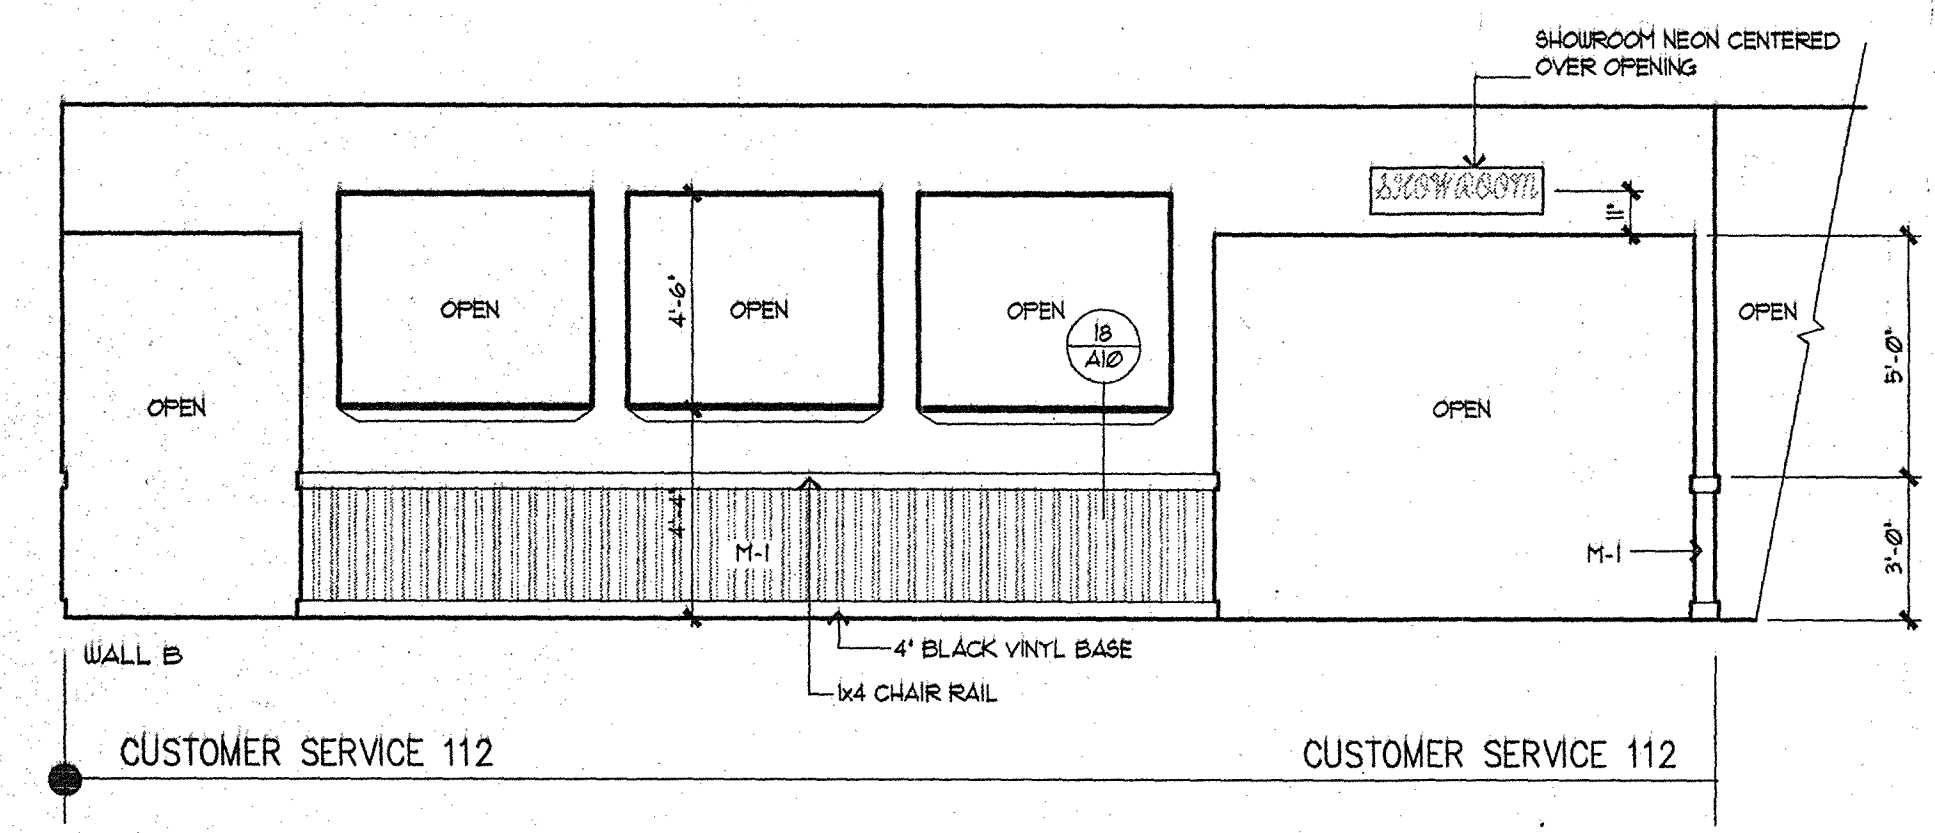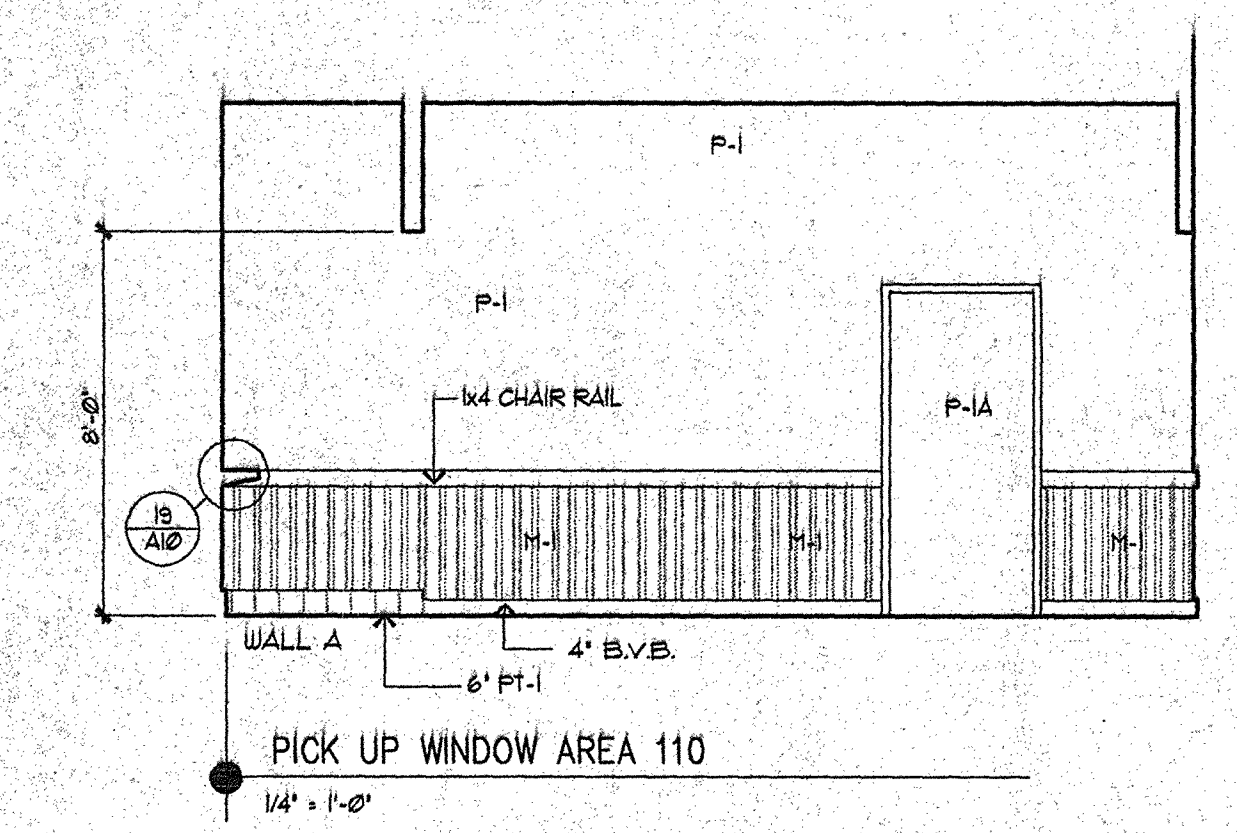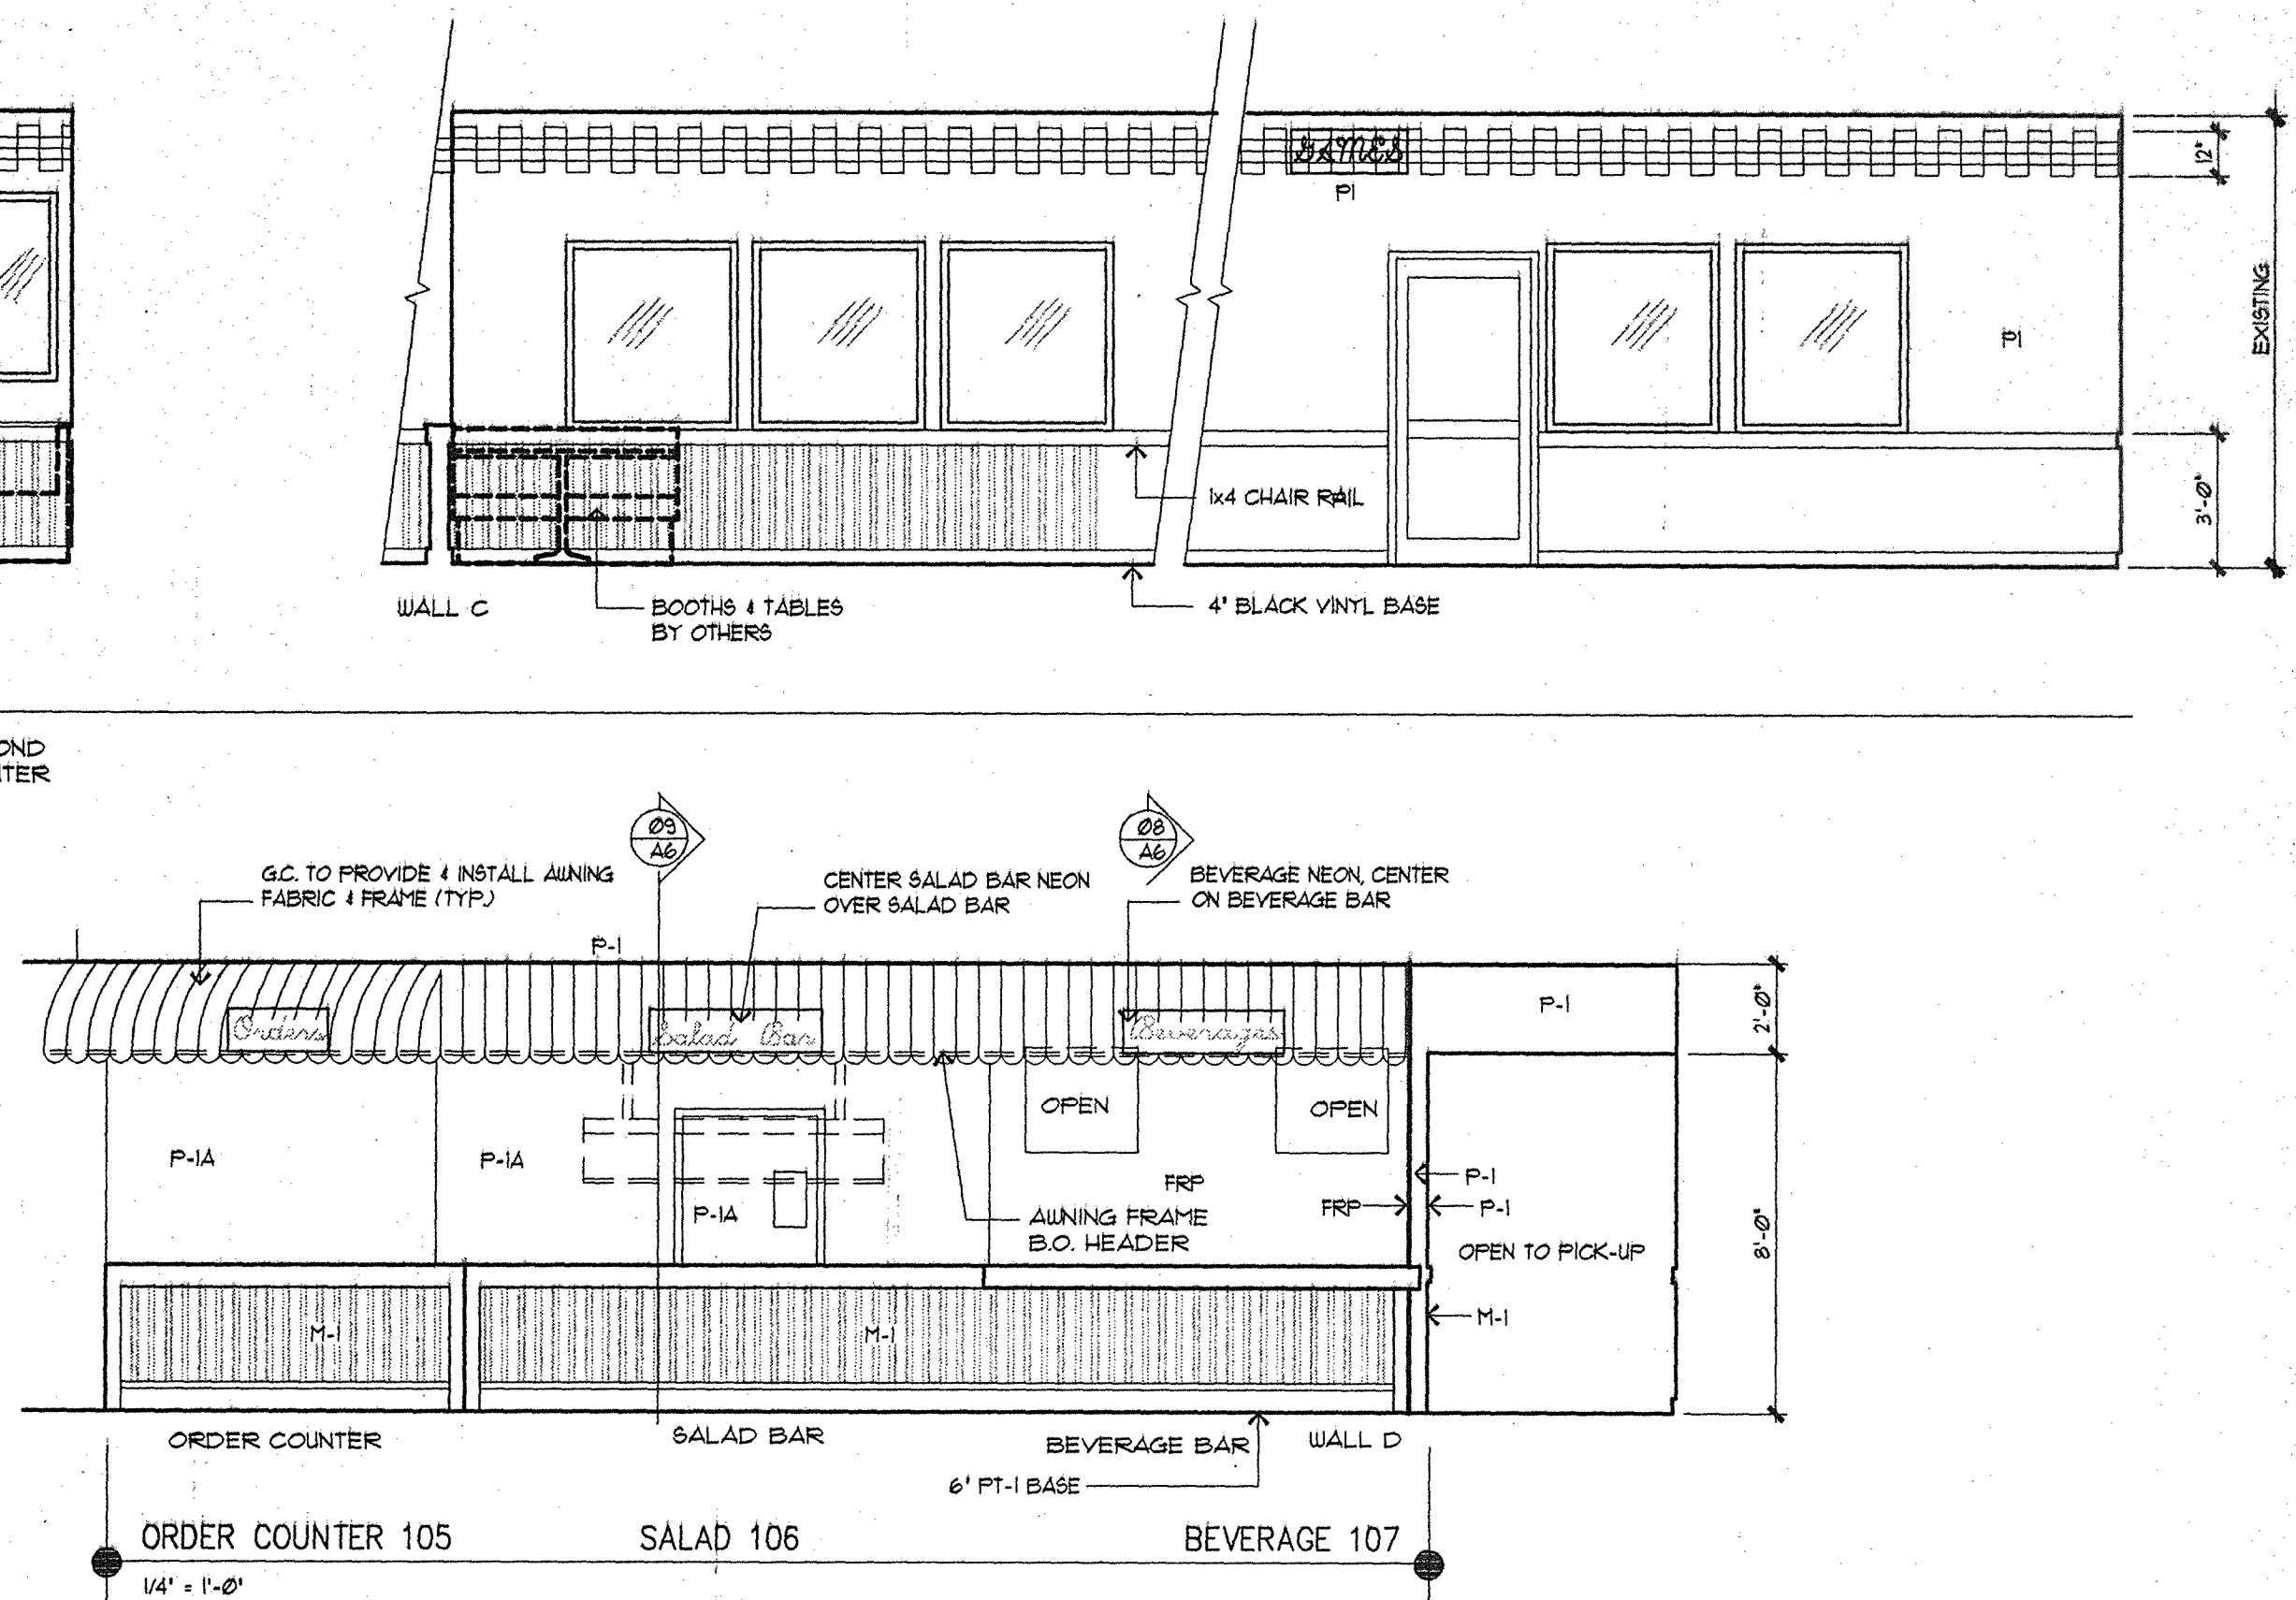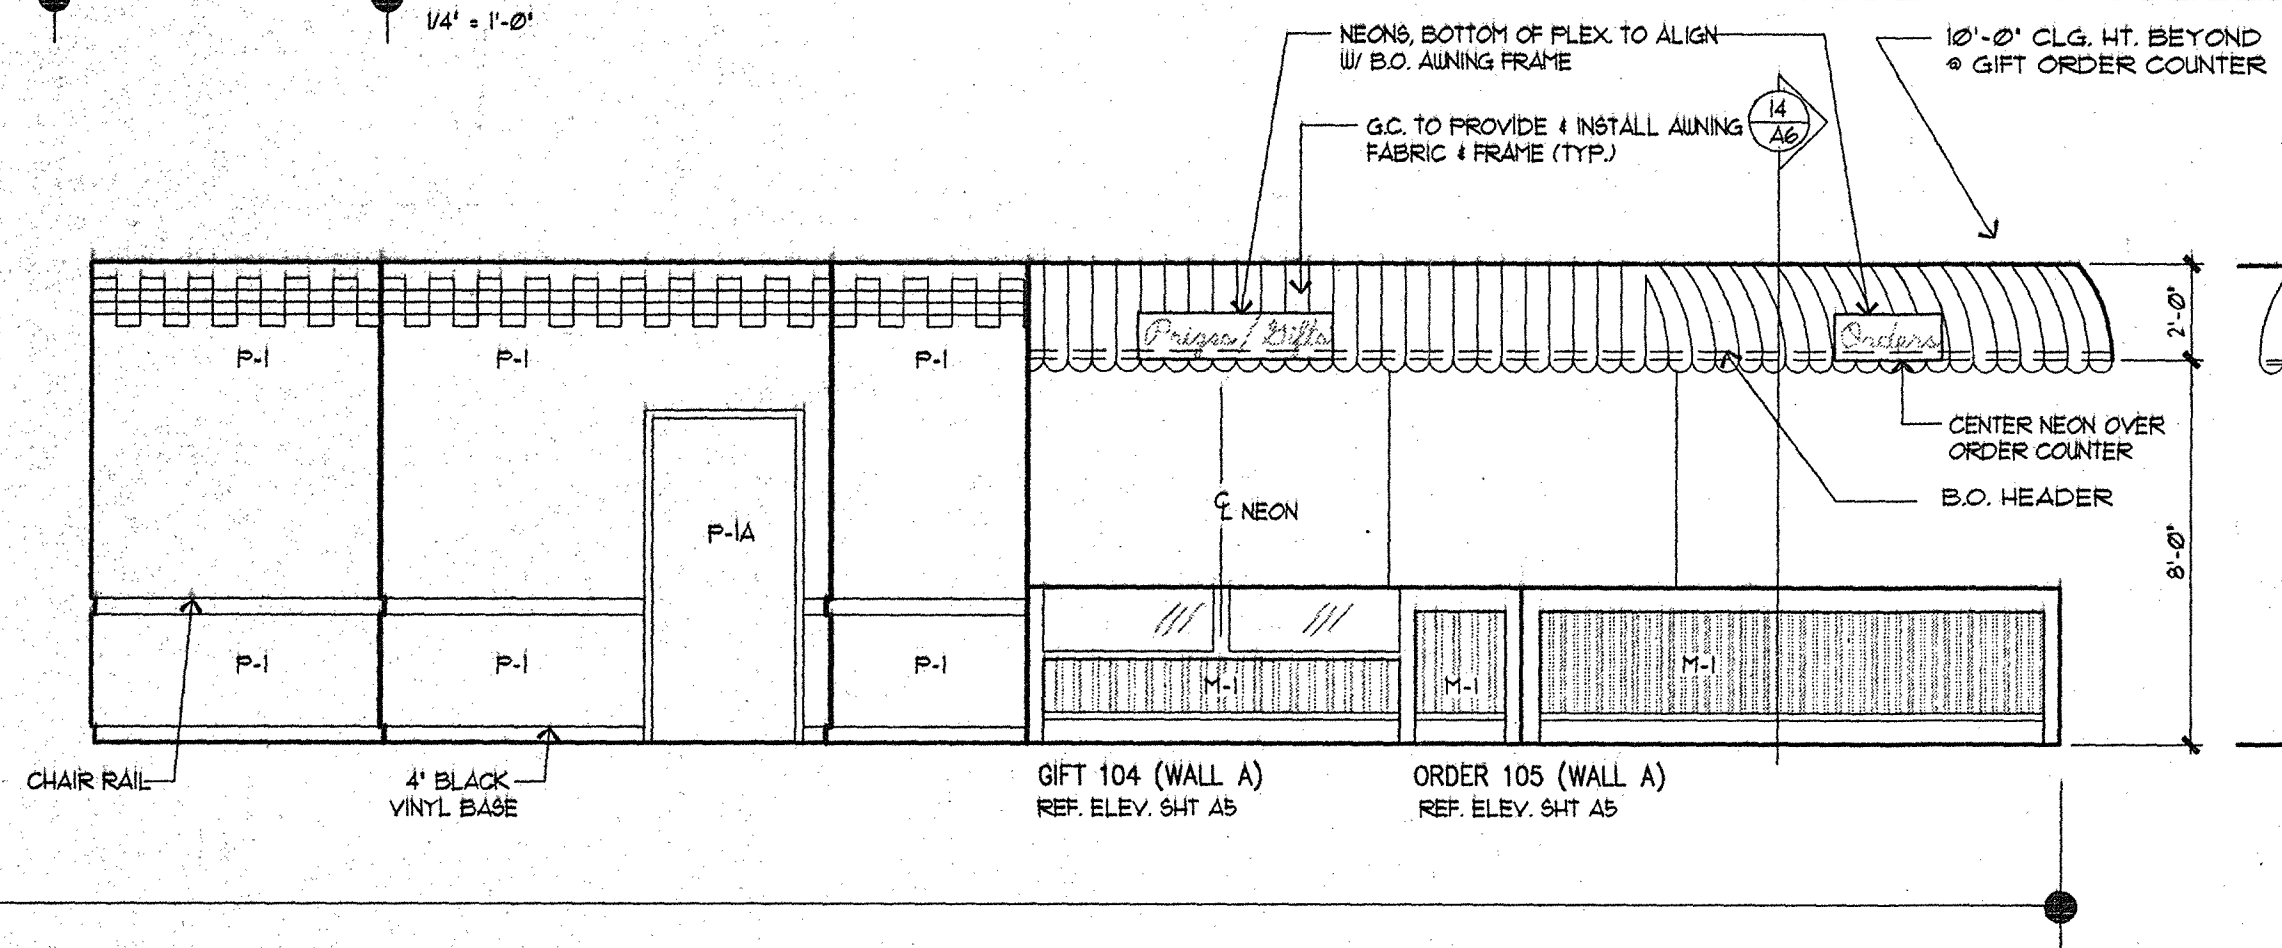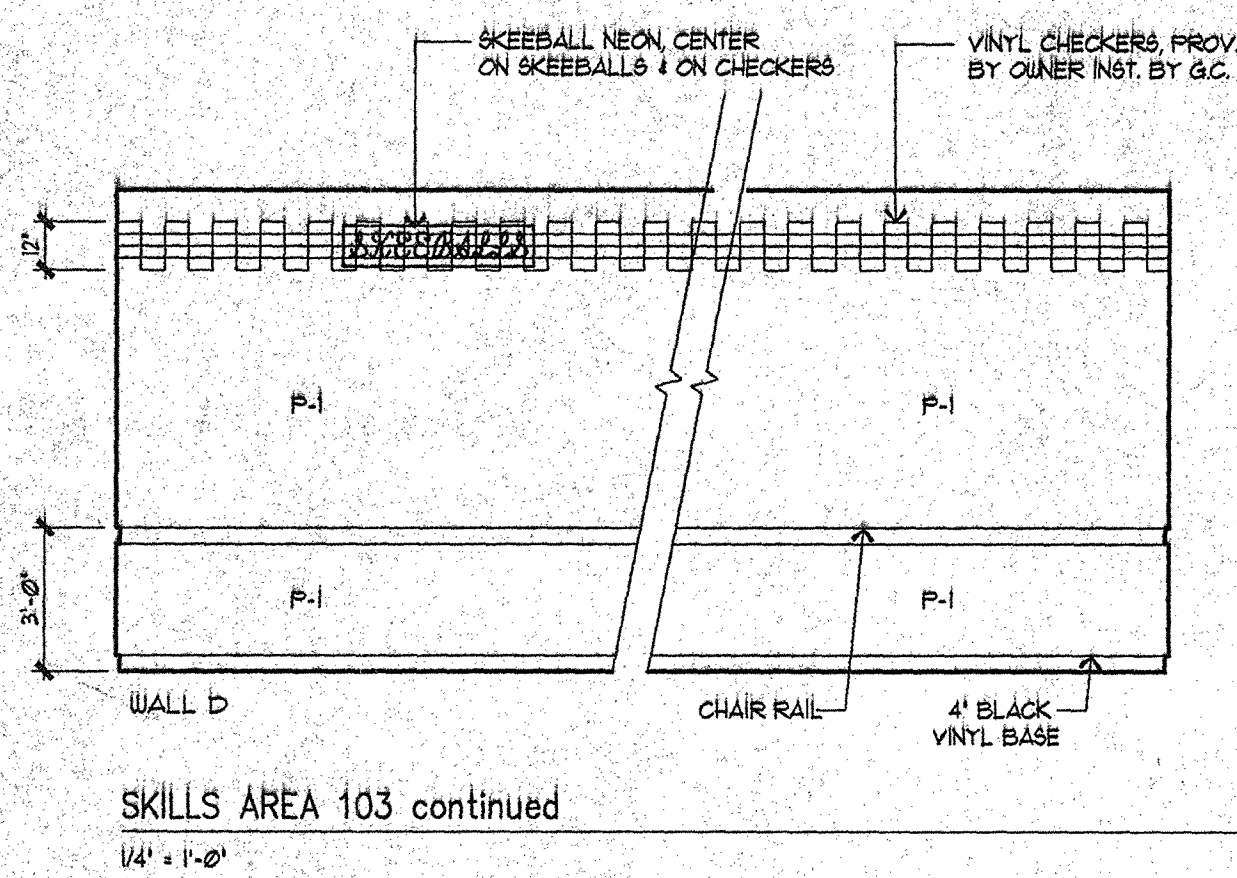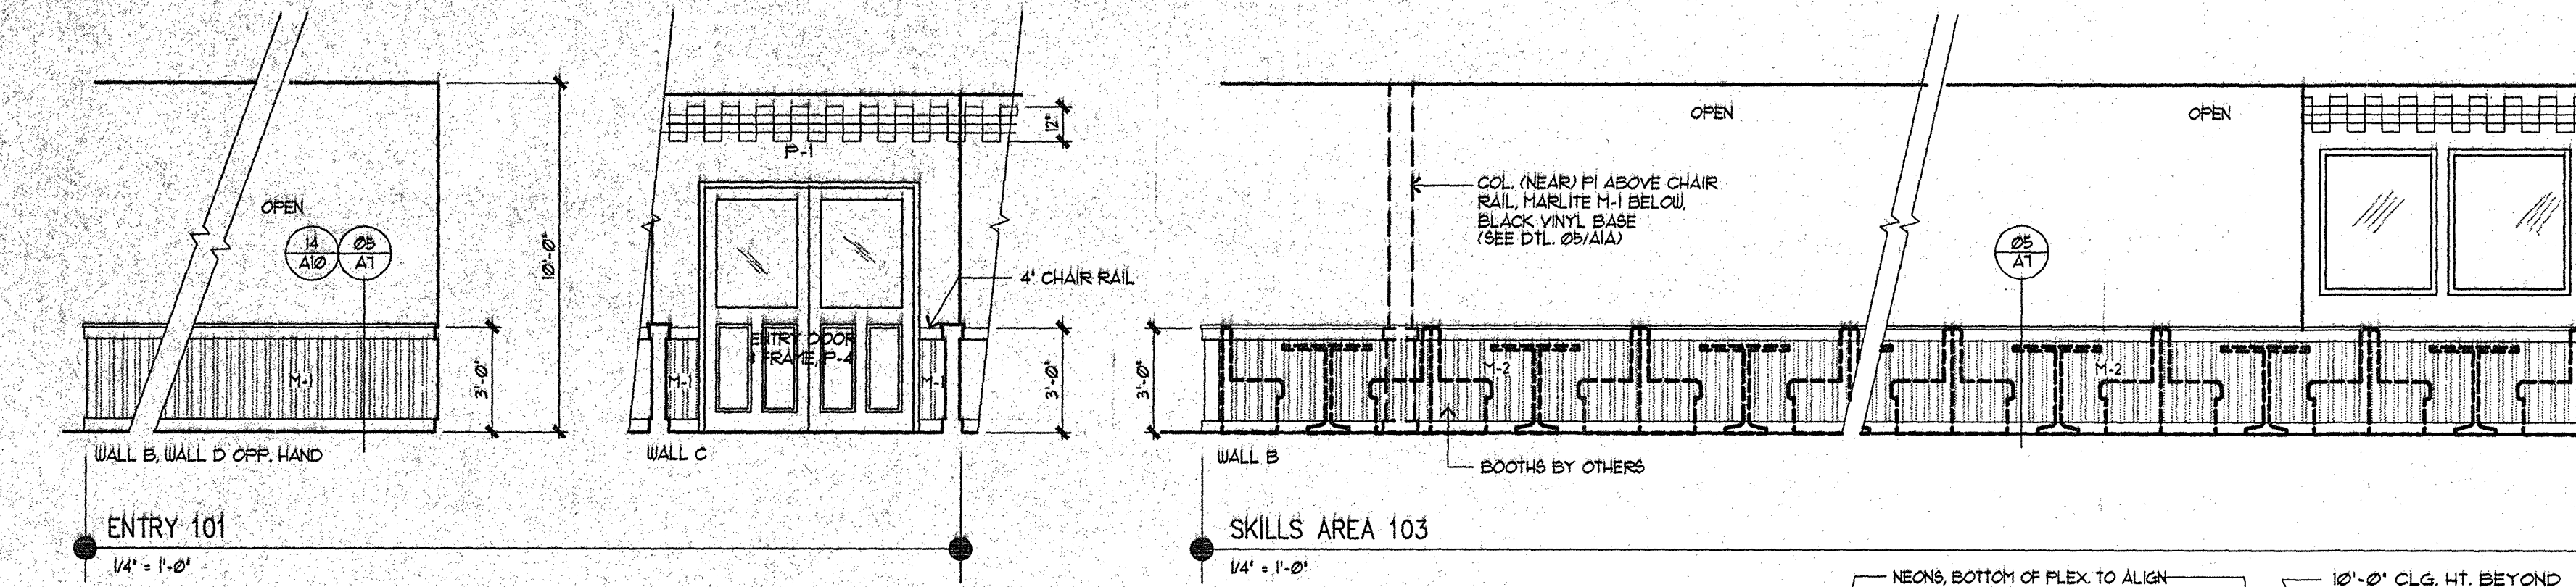


DATE: 10/15/81
JOB NO: 81015
DRAWN: S&P
CHECKED: S&P

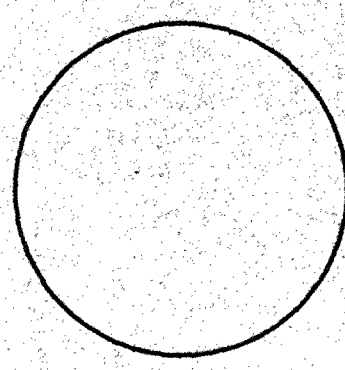

Showbiz Pizza Inc.
4441 West Airport-Freeway
Irving, Texas 75062






APPROVED:
PRESIDENT
V.P. CONSTRUCTION

CHUCK E. CHEESE'S
ShowBiz Pizza, Inc.
SUGAR CREEK CENTER, TALLAHASSEE, FLORIDA
INTERIOR ELEVATIONS
#XXX









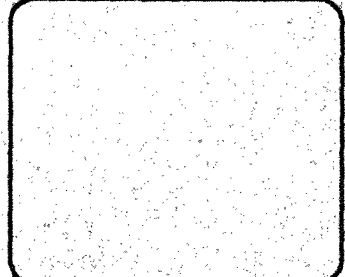


REVISIONS:
1-A ISSUED FOR PERMIT 10-18-81

SHEET NUMBER

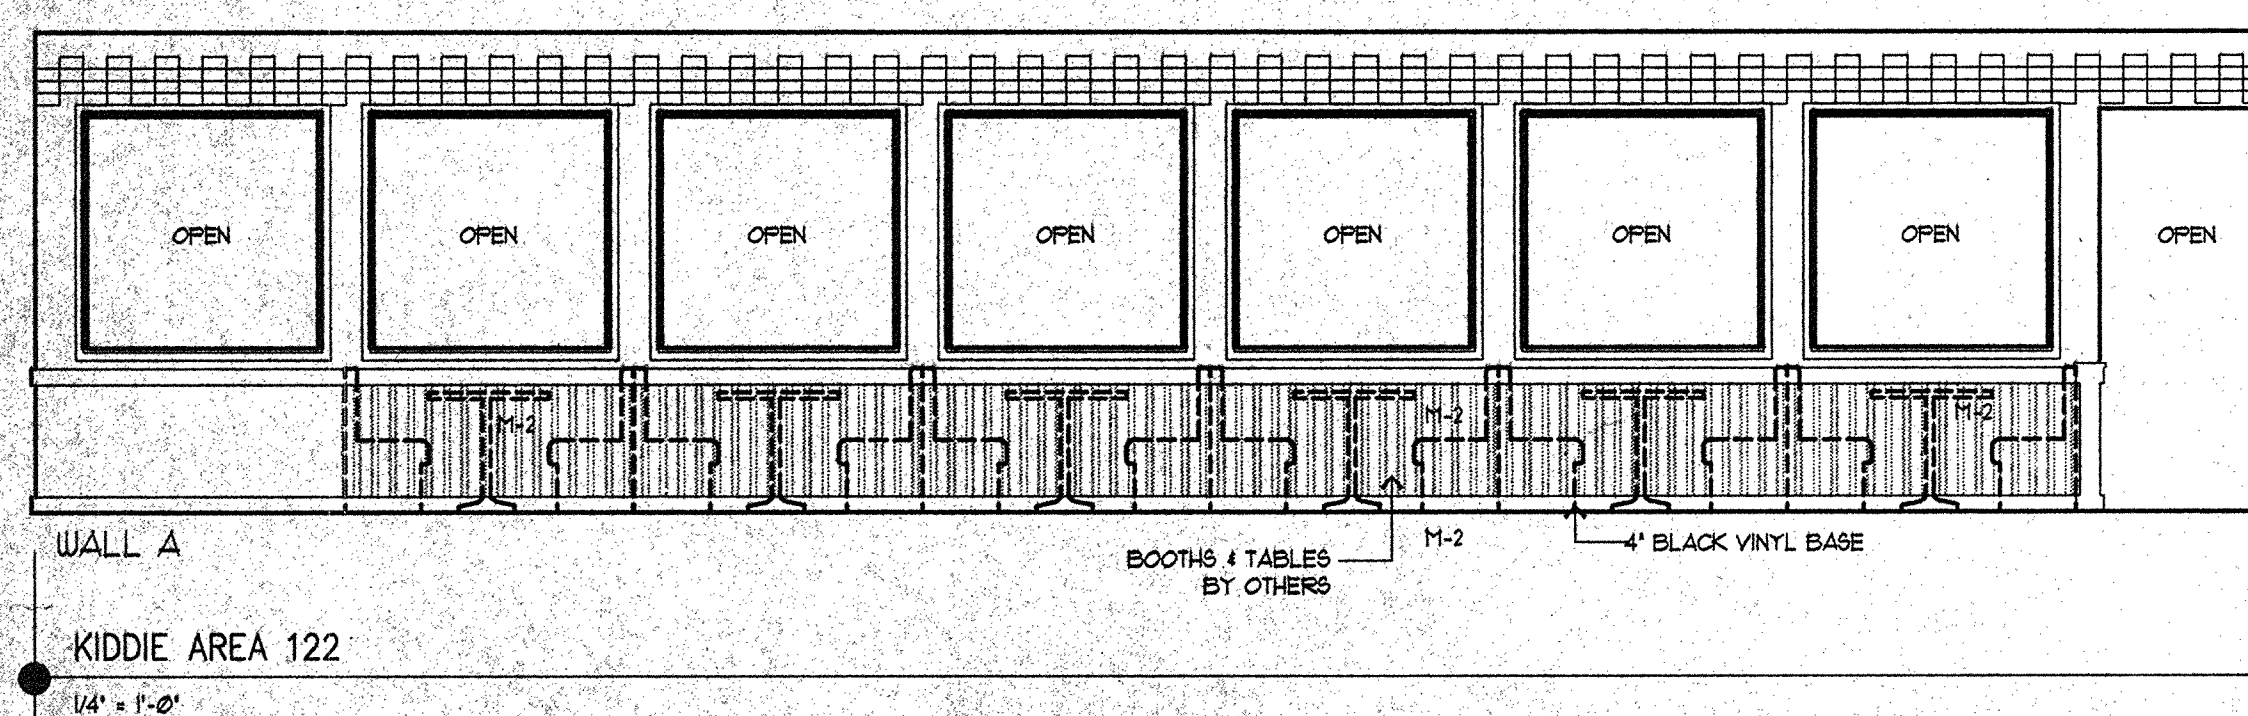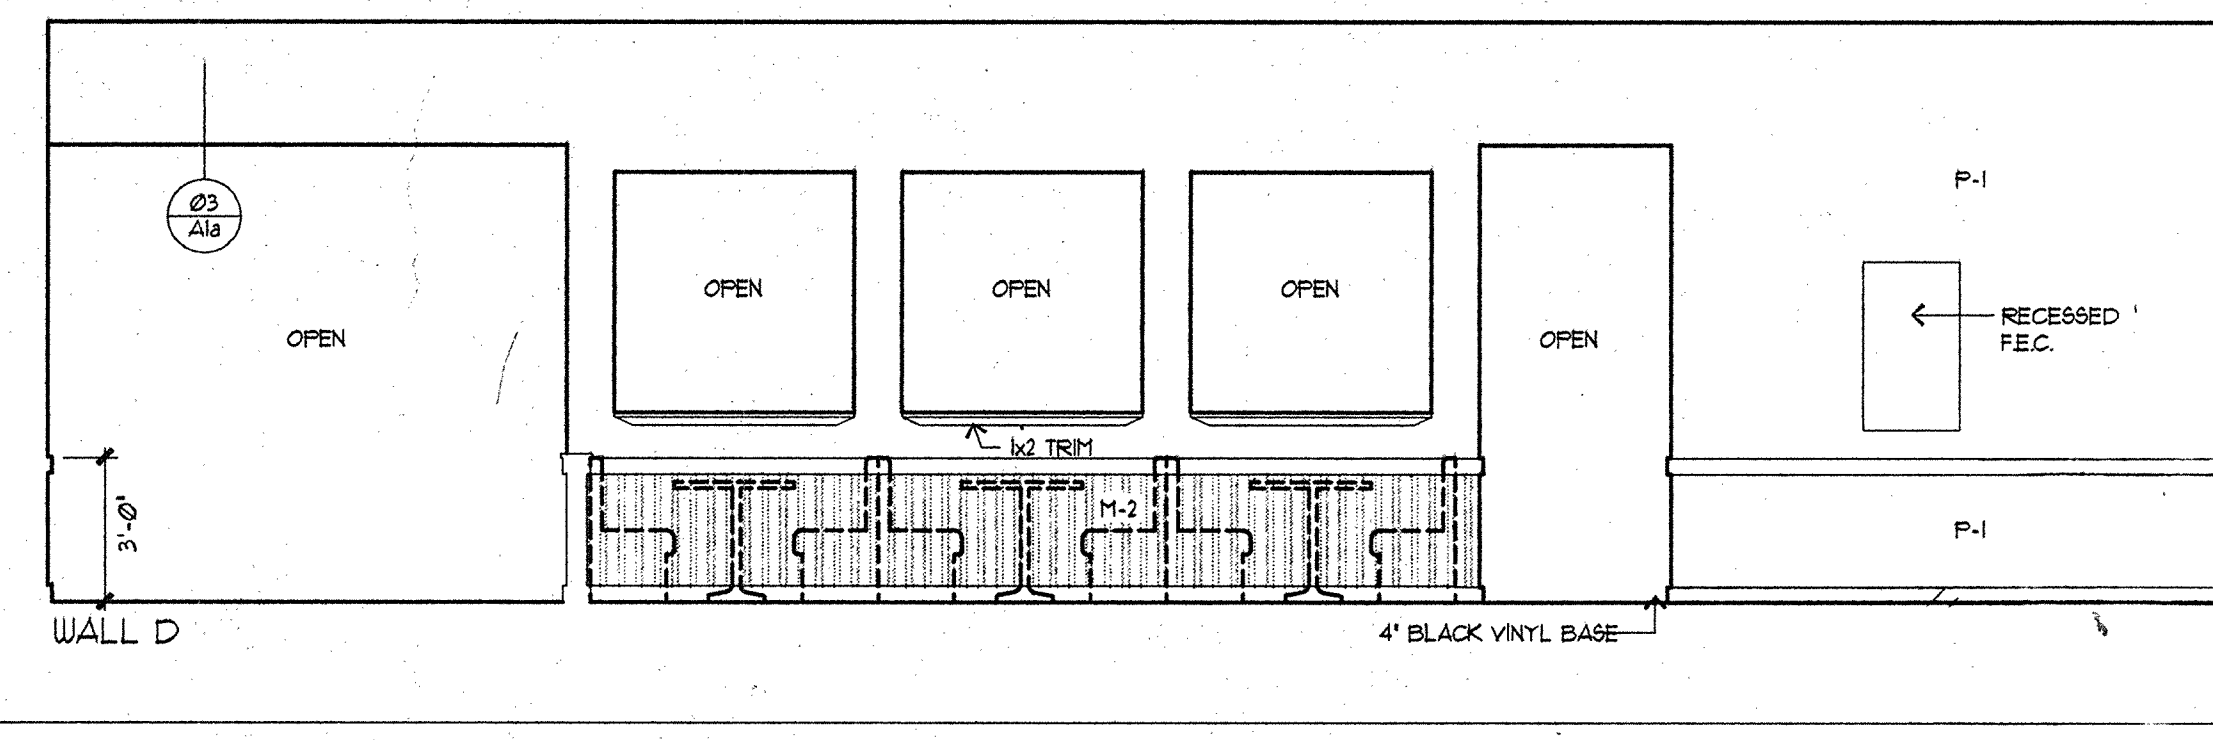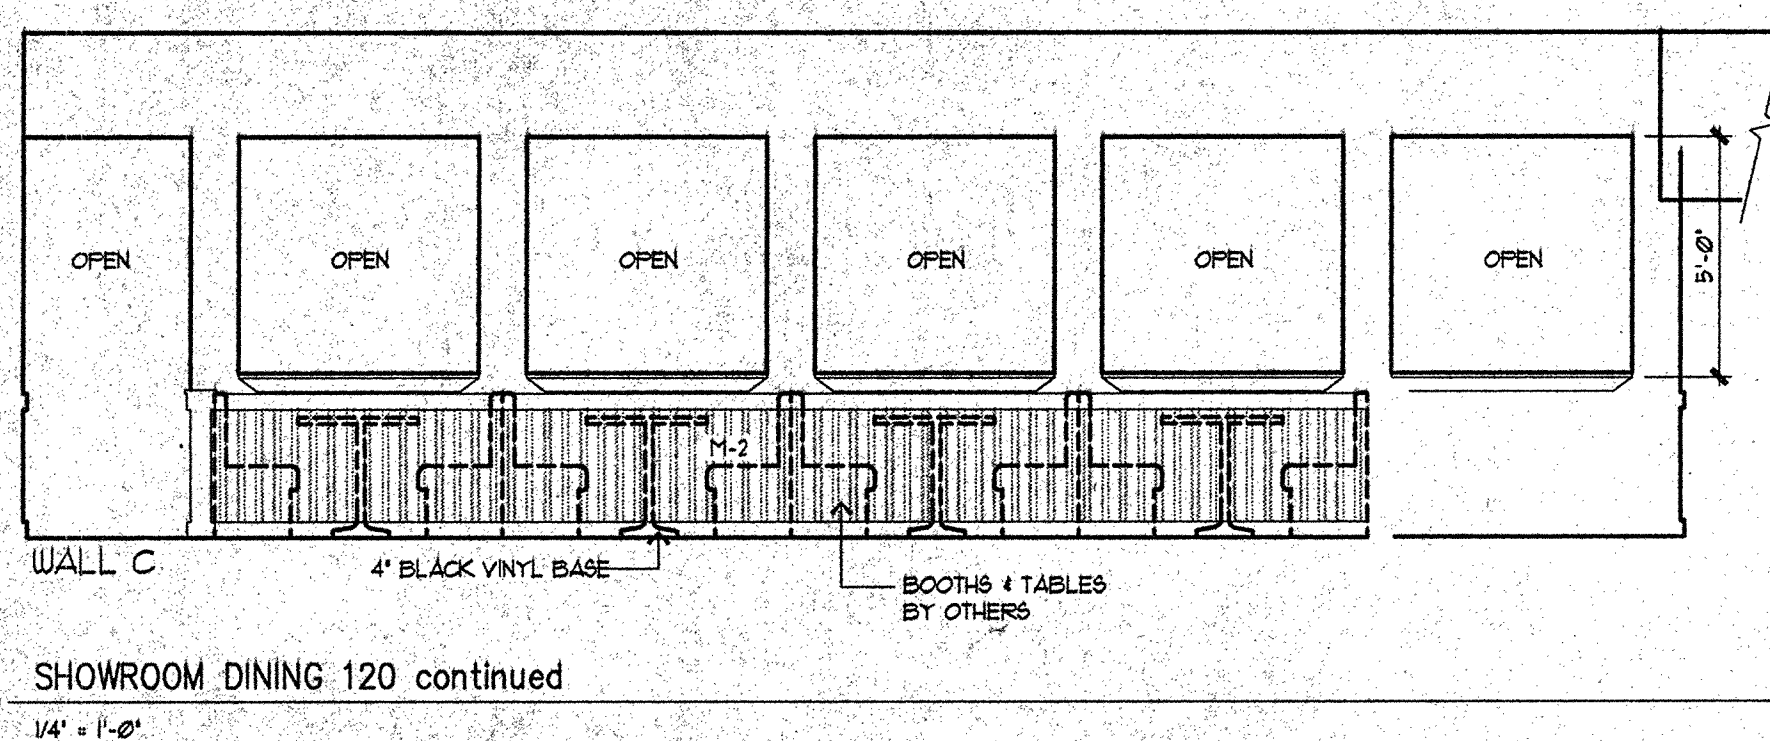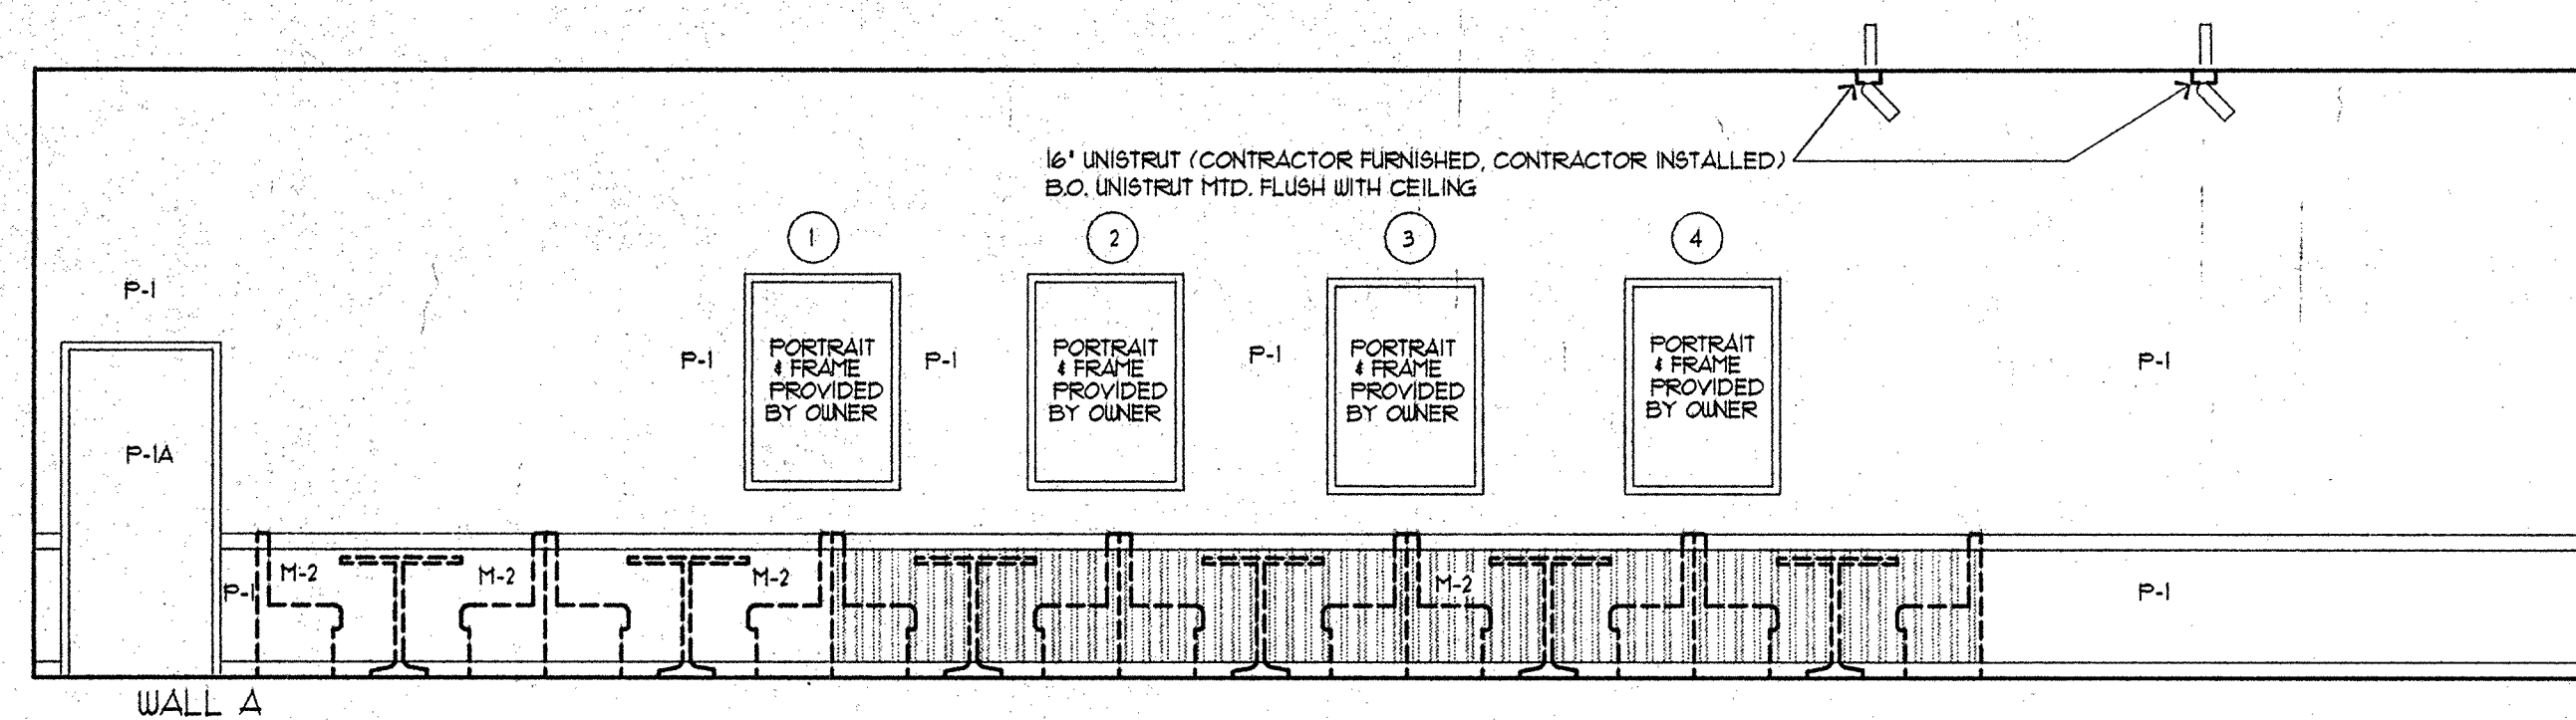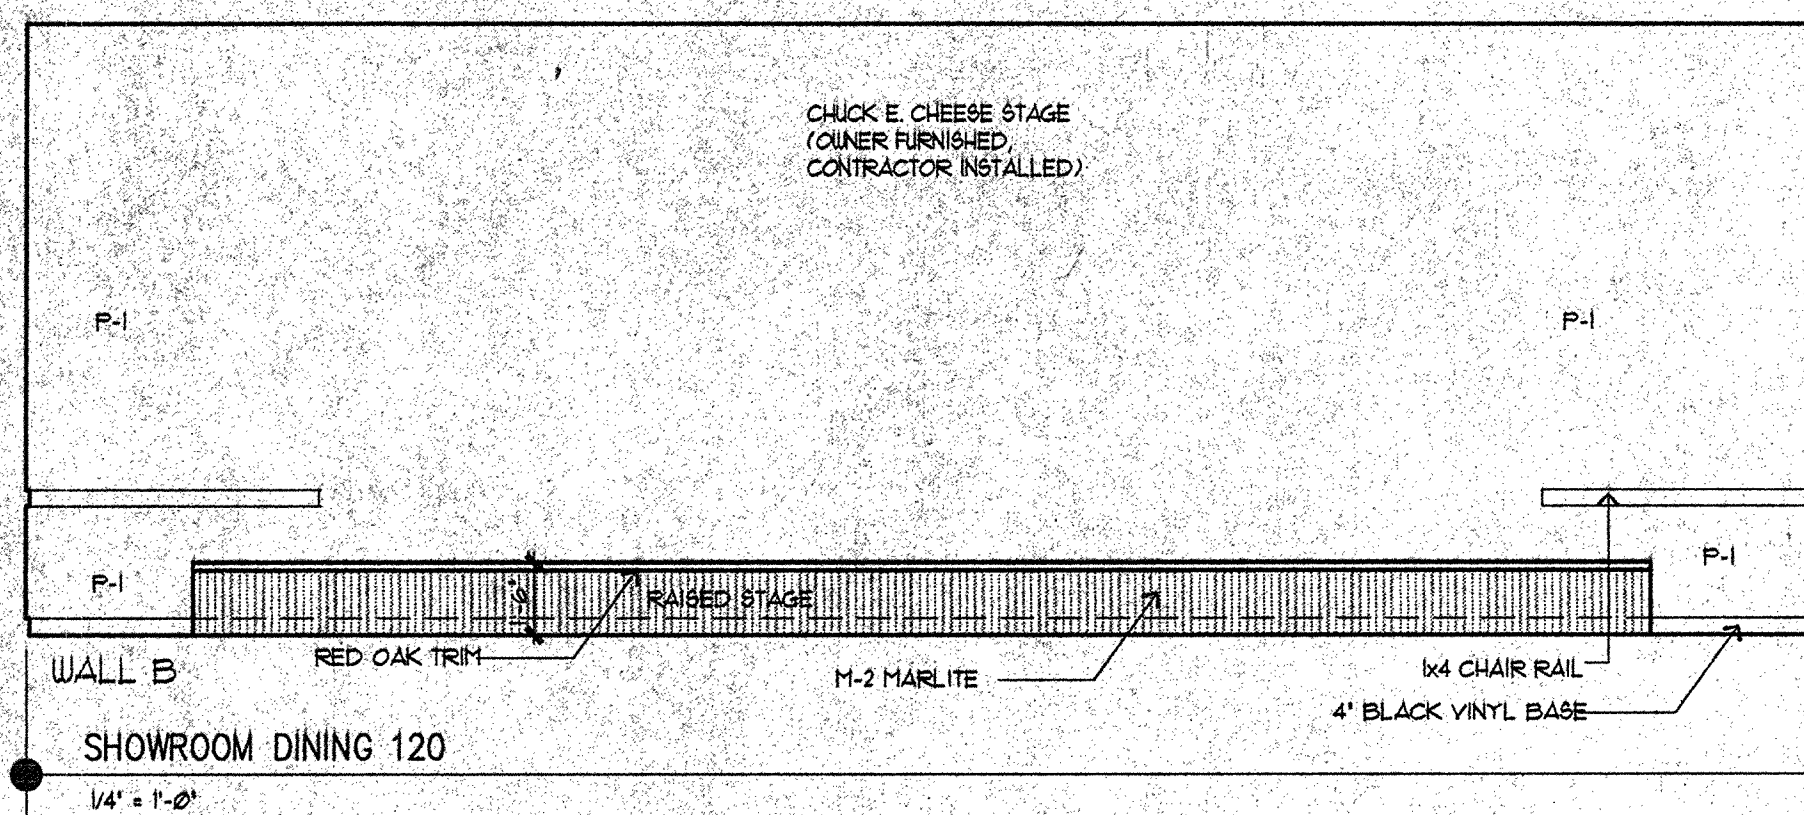

FOR CONTINUATION
REFER TO SHOWROOM
DINING 120 - WALL B

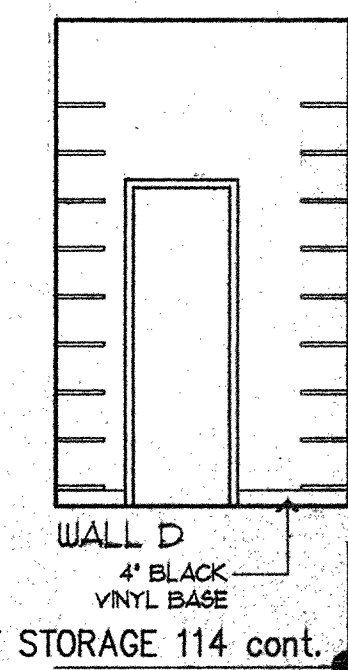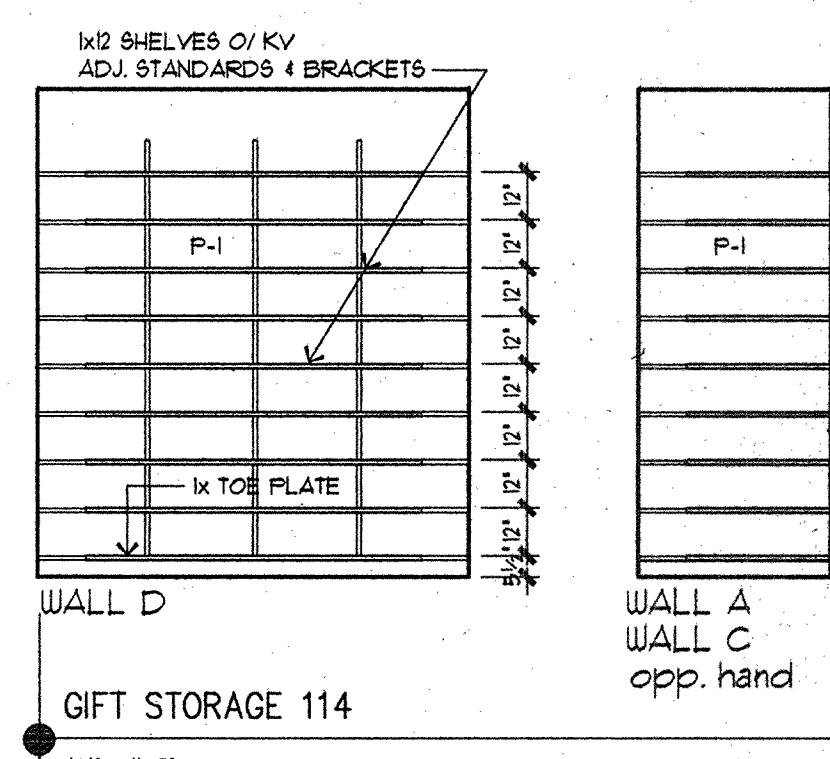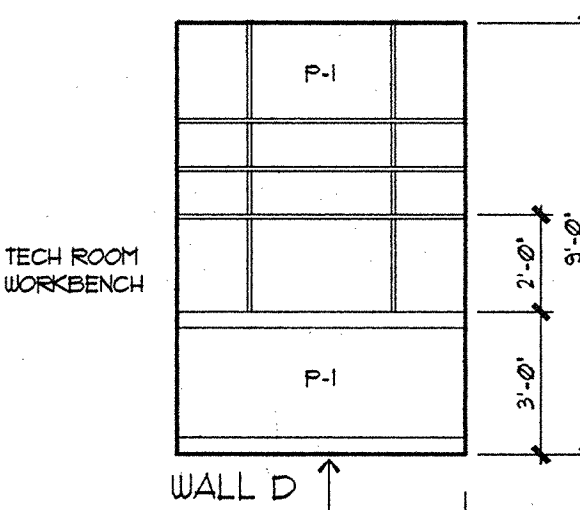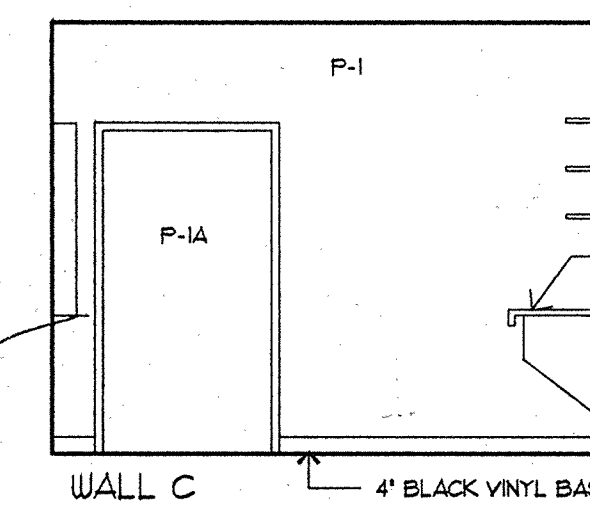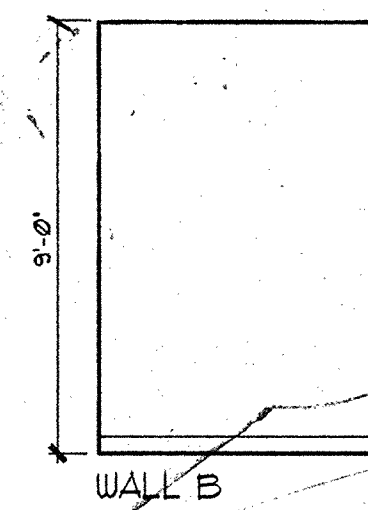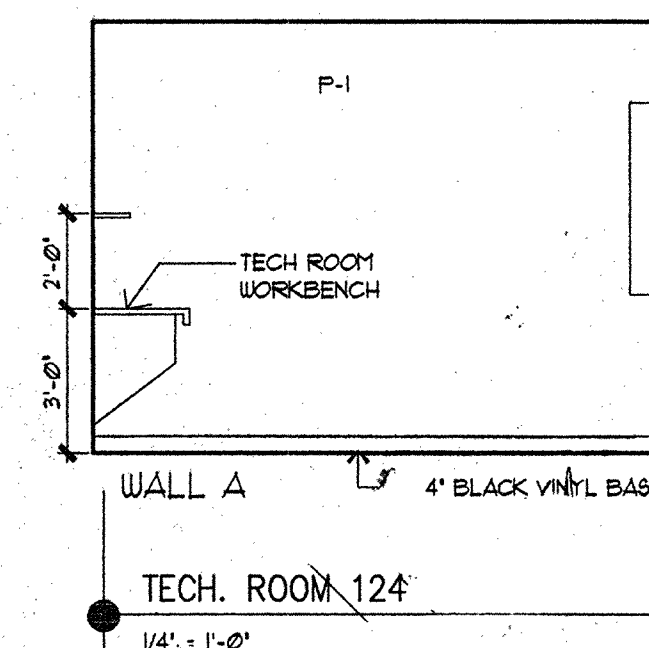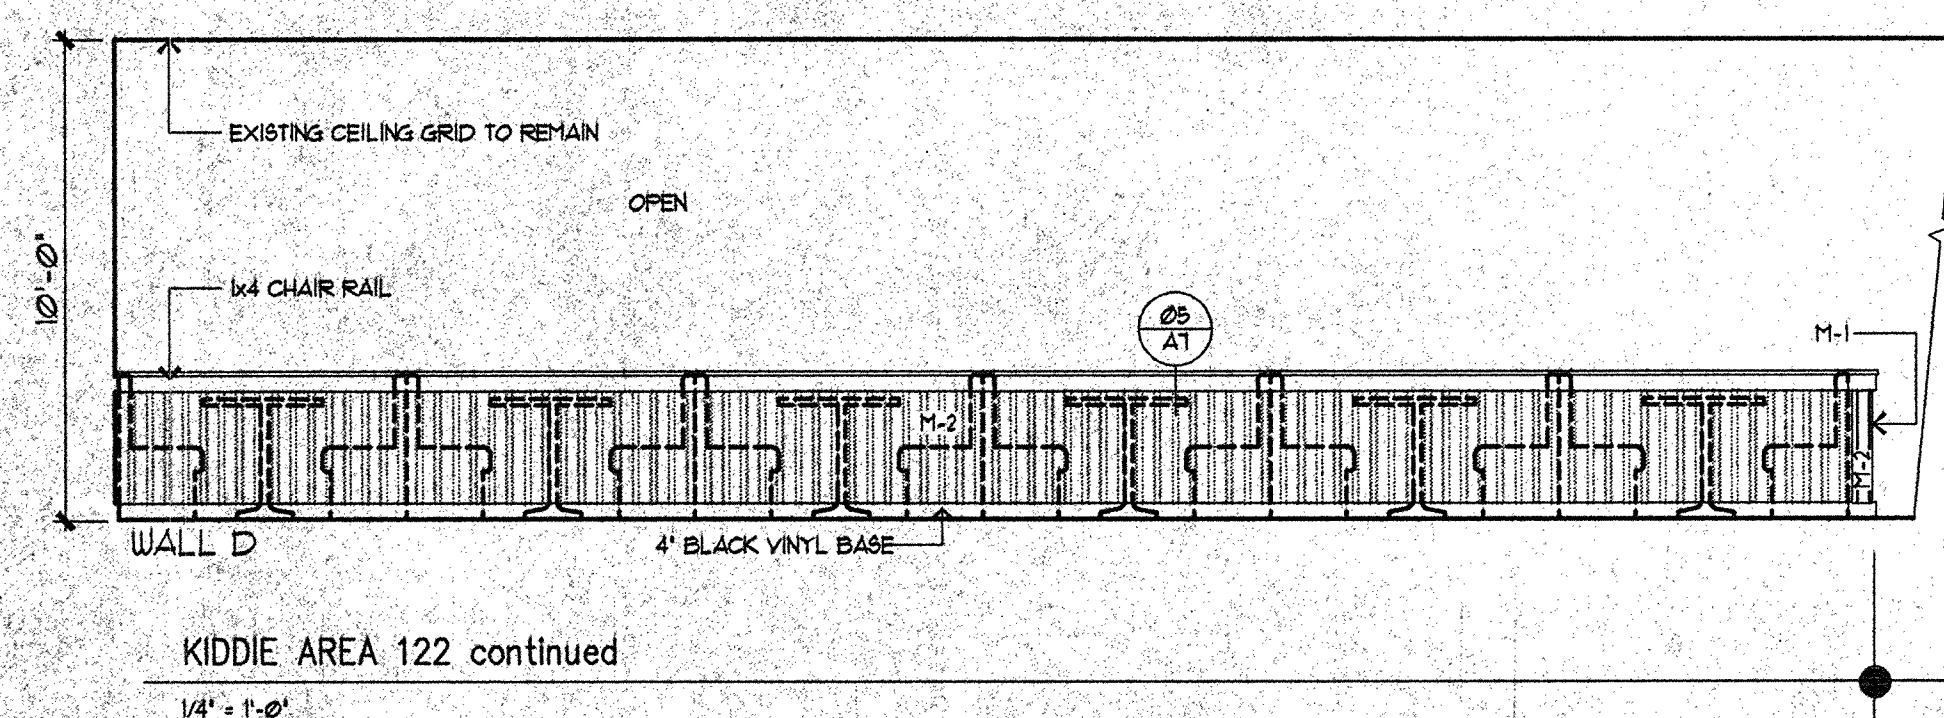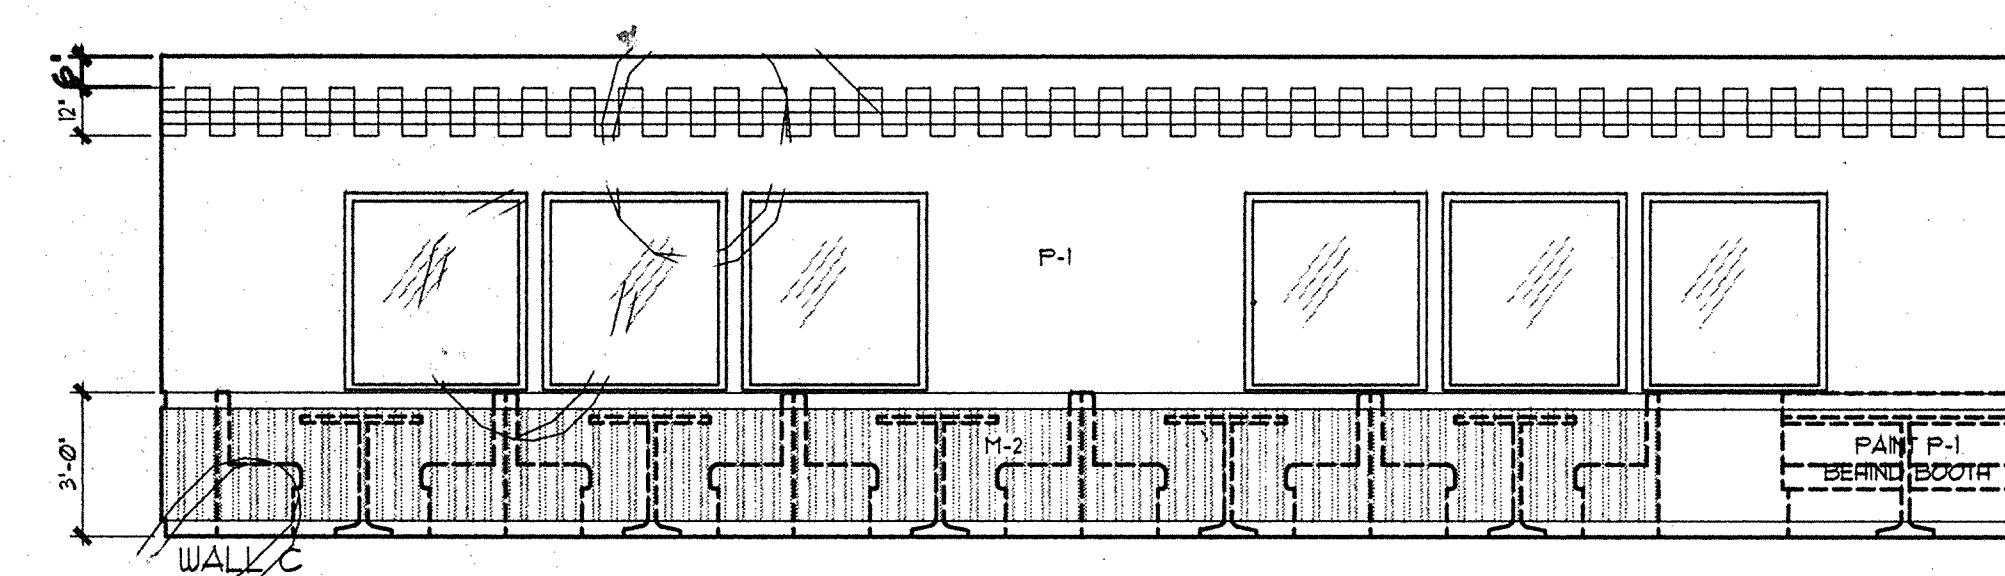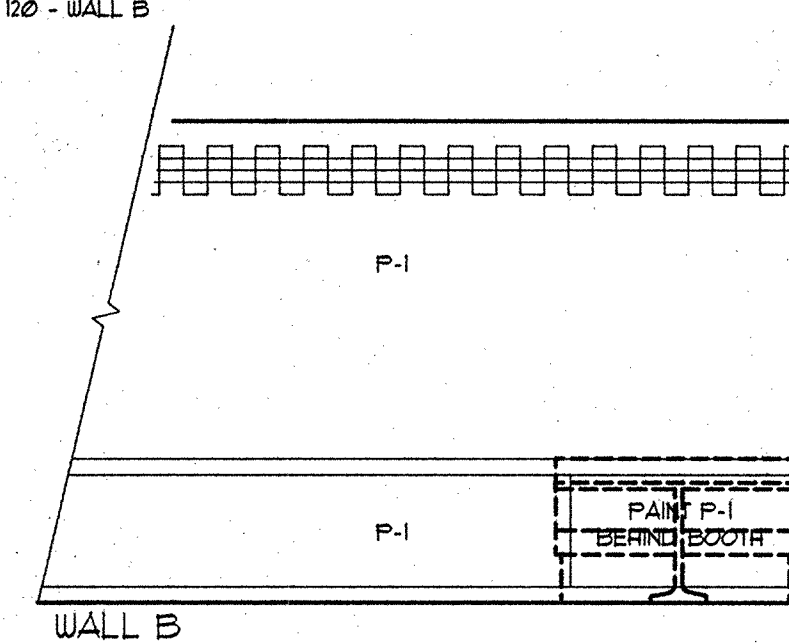

Bad Original

DATE: 10-15-81
JOB NO: 31015
DRAWN: S.A.P.
CHECKED: S.A.P.

Showbiz Pizza Inc.
4441 West Airport Freeway
Irving, Texas 75062



APPROVED:
PRESIDENT
V.P. CONSTRUCTION

CHUCK E. CHEESE'S
ShowBiz Pizza, Inc.
TALLAHASSEE, FLORIDA

INTERIOR ELEVATIONS


JACK MORGAN, AIA
CONSULTANT

REVISIONS: 1A ISSUED FOR OWNER'S REVIEW 10-15-81

SHEET NUMBER
1 of 20

01 PARTITION SECTION

SCALE: 1 1/2" = 1'-0"

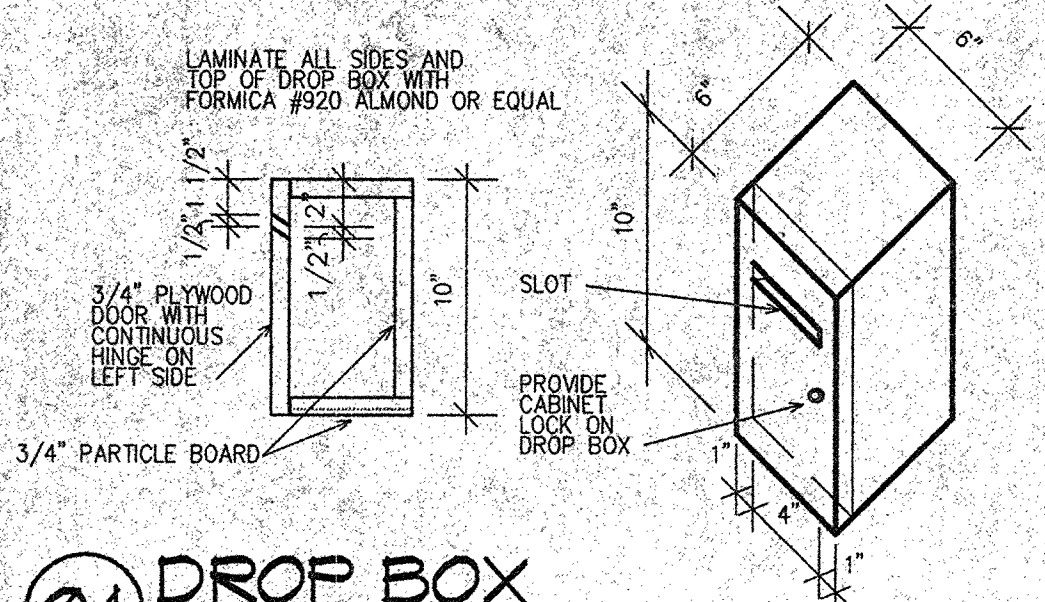


04 DROP BOX

SCALE: 1 1/2" = 1'-0"


CEILING BRACING NOTES

- Four No. 12 gauge wires must be secured to the main runner within 2 inches of the cross runner intersection and splayed 90 degrees from each other at an angle not exceeding 45 degrees from the plane of the ceiling. A strut fastened to the main runner shall be extended to and fastened to the structural members supporting the roof or floor above. The strut shall be adequate to resist the vertical component induced by the bracing wires. These horizontal restraint points shall be placed 12 feet in center in both directions with the first point within 6 feet from each wall. Attachment of the restraint wires to the structure above shall be adequate for the load imposed.
- Lateral force bracing members shall be spaced a minimum of 6 inches from all horizontal piping or duct work that is not provided with bracing restraints for horizontal forces. Bracing wires shall be attached to the grid and to the structure in such a manner that they can support a design load of not less than 200 pounds or the actual load, whichever is greater, with a safety factor of 2.

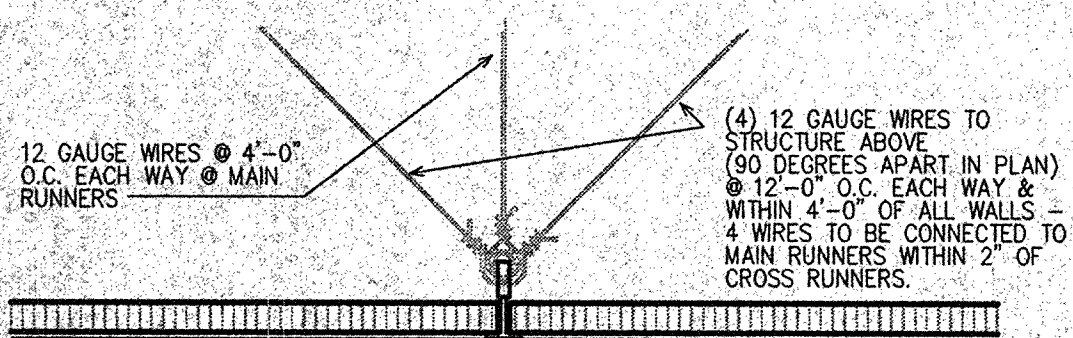

02 PARTITION SECTION



SCALE: 1 1/2" = 1'-0"

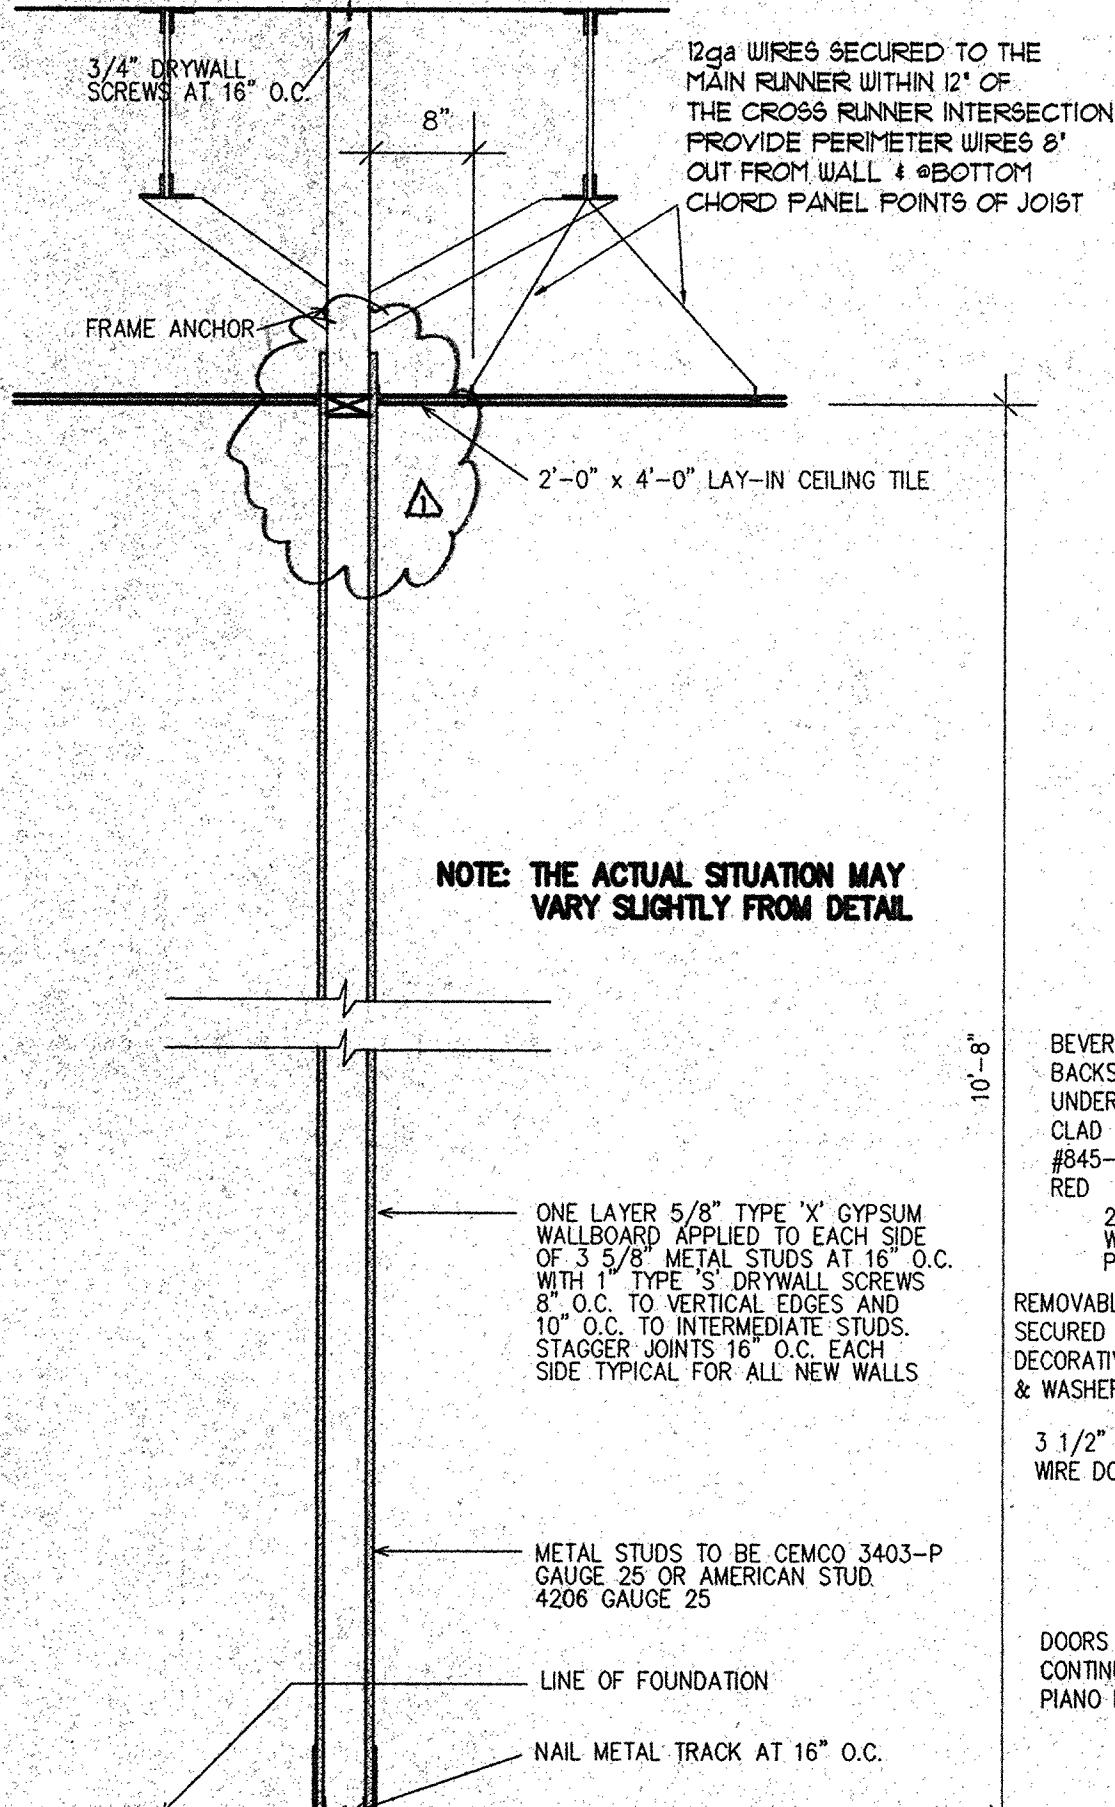

NOTE: THE ACTUAL SITUATION MAY VARY SLIGHTLY FROM DETAIL


03 WINDOW MULLION/SILL DETAIL

SCALE: 3" = 1'-0"

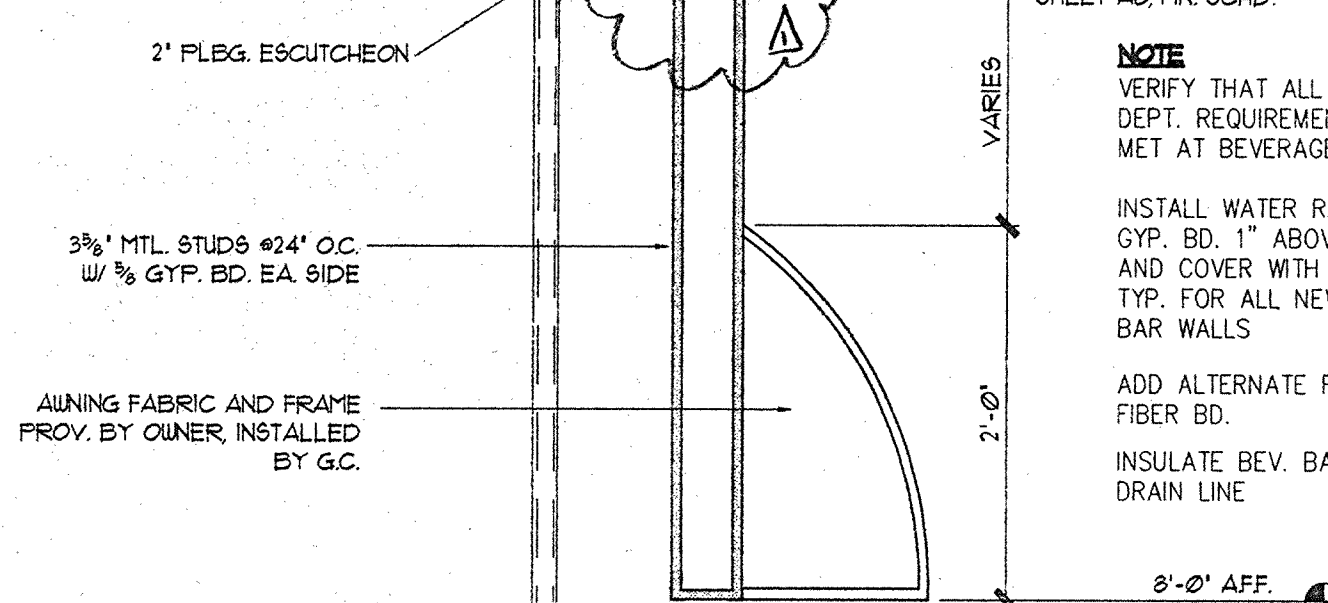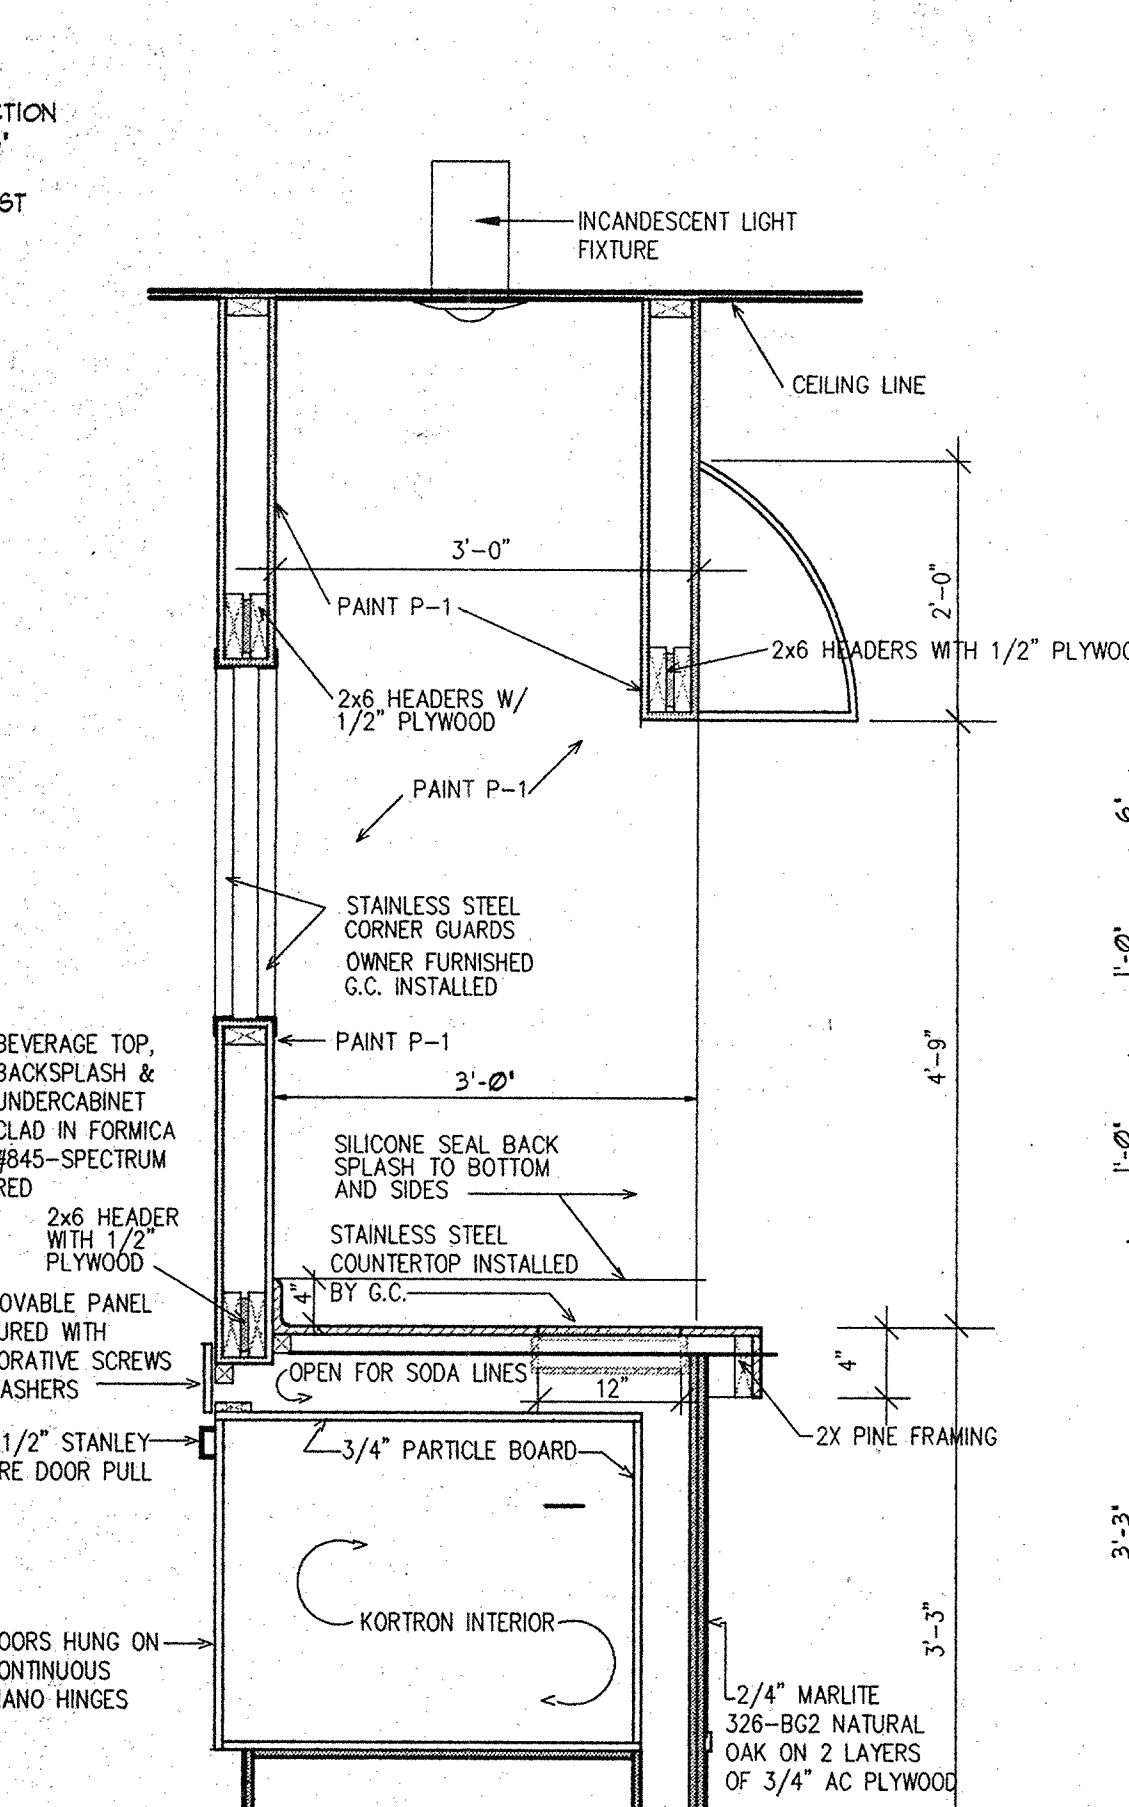


05 BEVERAGE BAR REAR ELEV.

SCALE: 1/2" = 1'-0"

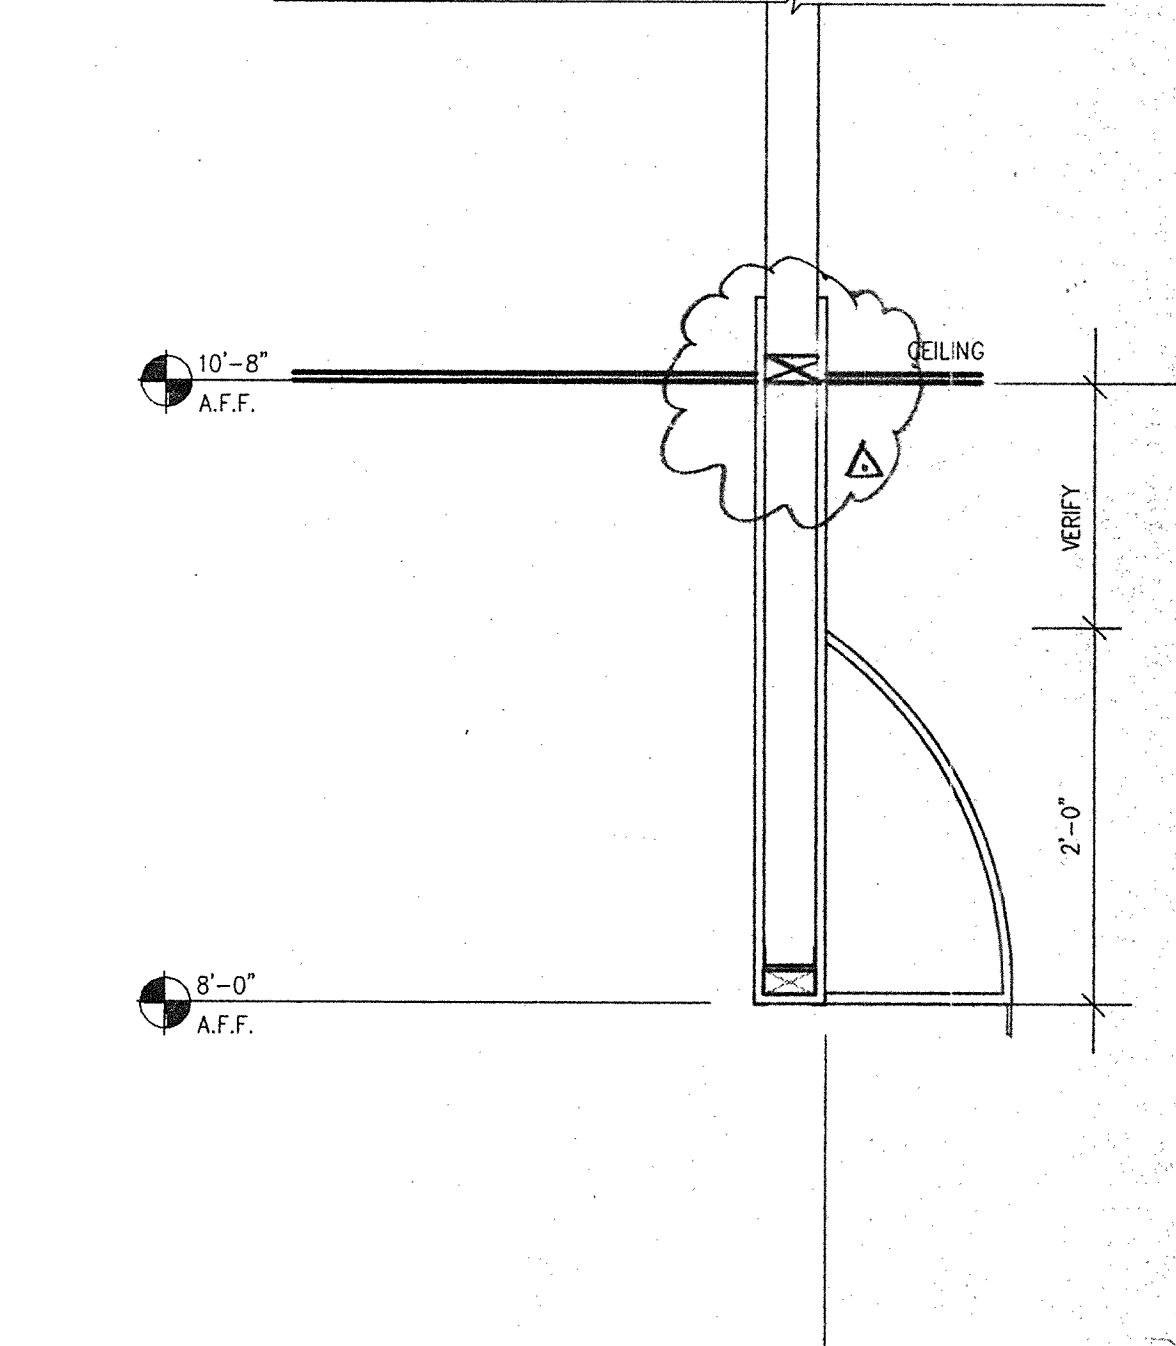


06 CEILING LATERAL TIE

SCALE: 3" = 1'-0"

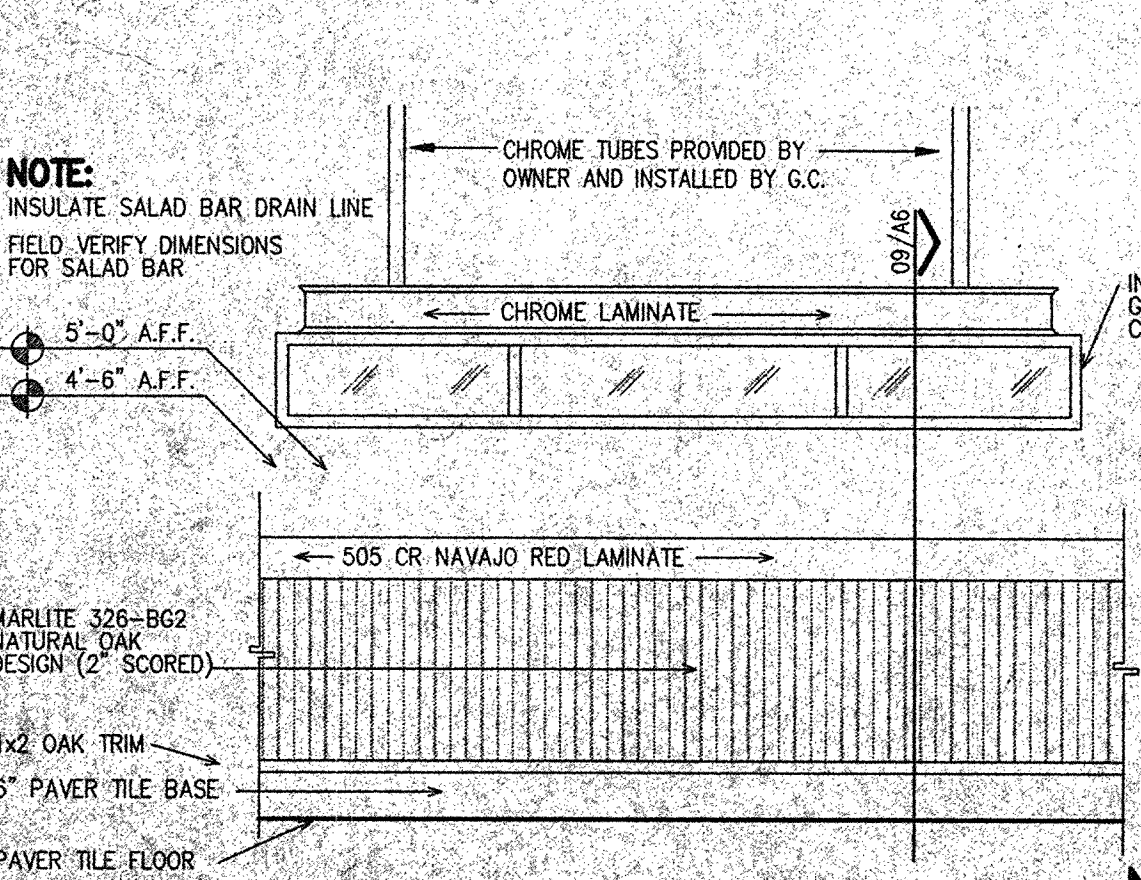


10 SALAD BAR ELEVATION

SCALE: 1/2" = 1'-0"

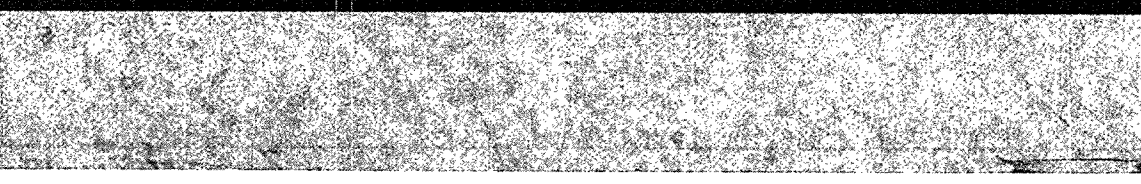

07 NEW INTERIOR PARTITION


SCALE: 3/4" = 1'-0"

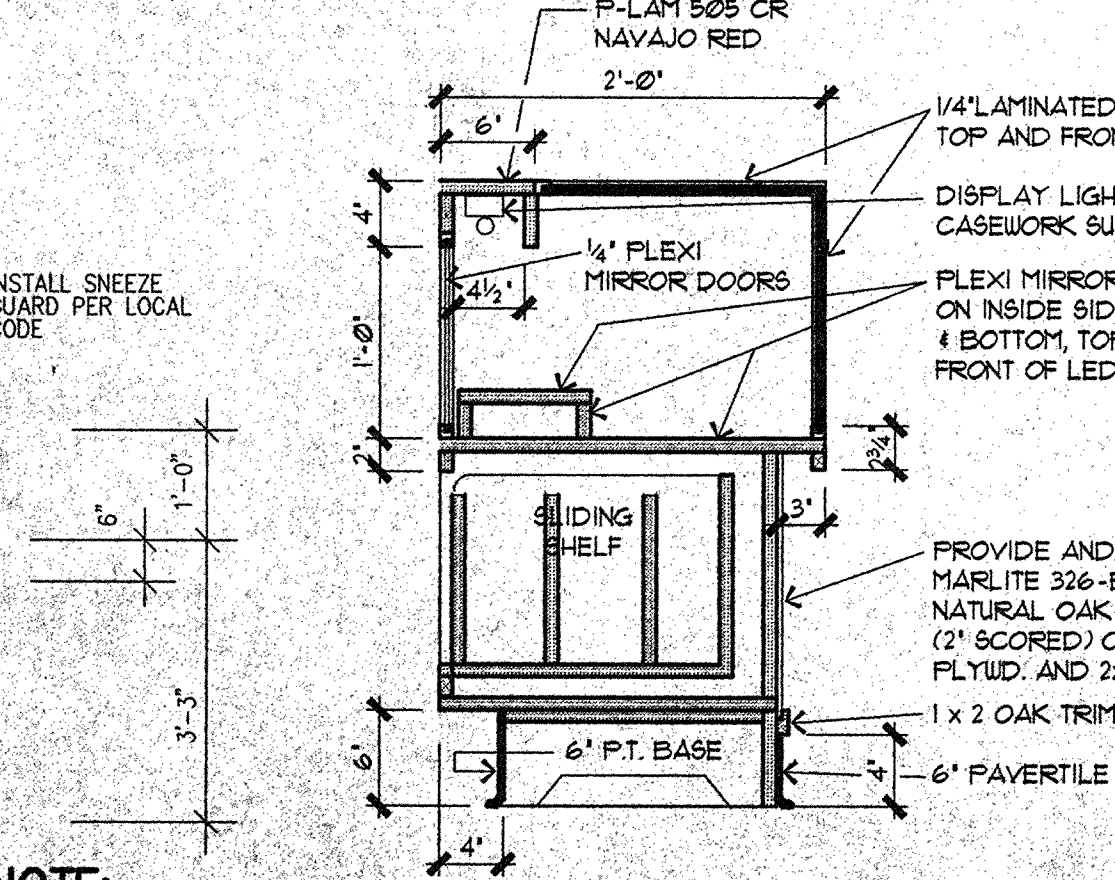

NOTE: G.C. TO FIELD CUT HOLE FOR SALAD PAN OR PANS. VERIFY WITH PROJECT MANAGER


08 BEV. BAR SECTION

SCALE: 3/4" = 1'-0"

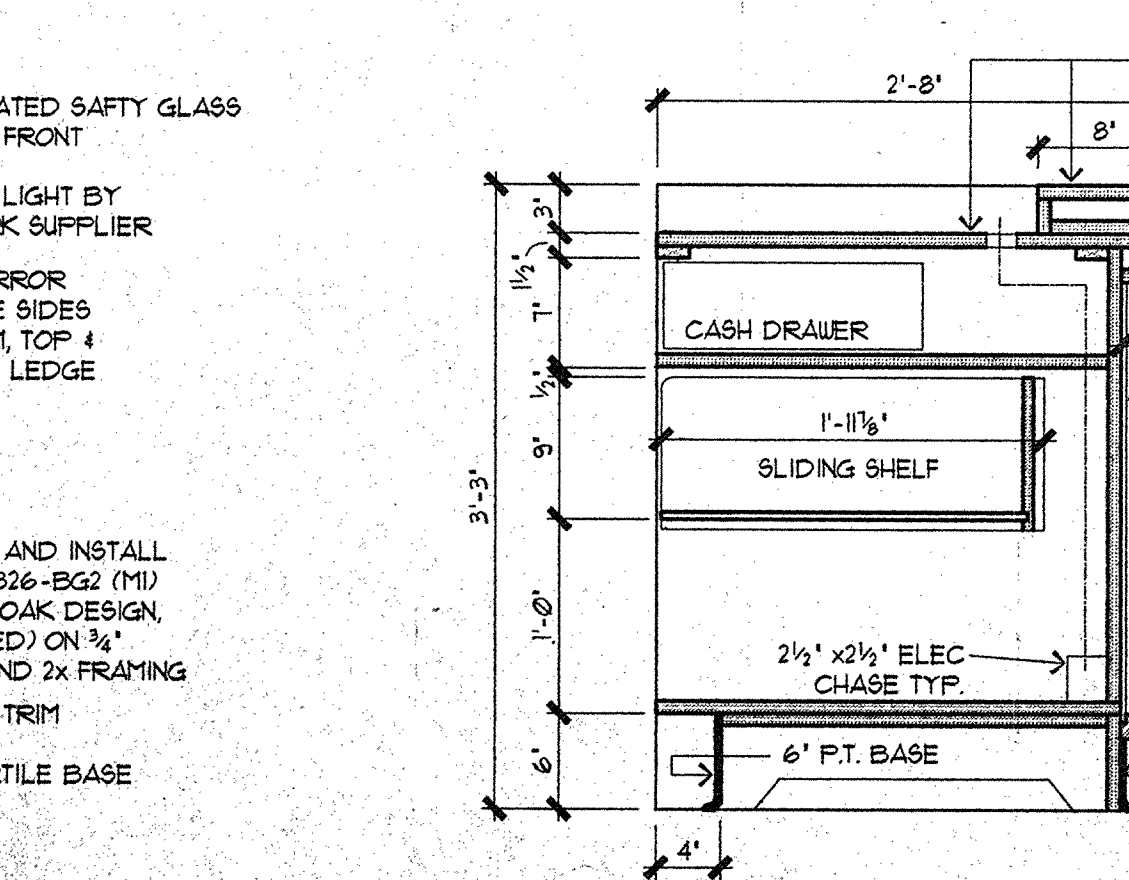


09 SECTION @ SALAD BAR

SCALE: 1" = 1'-0"

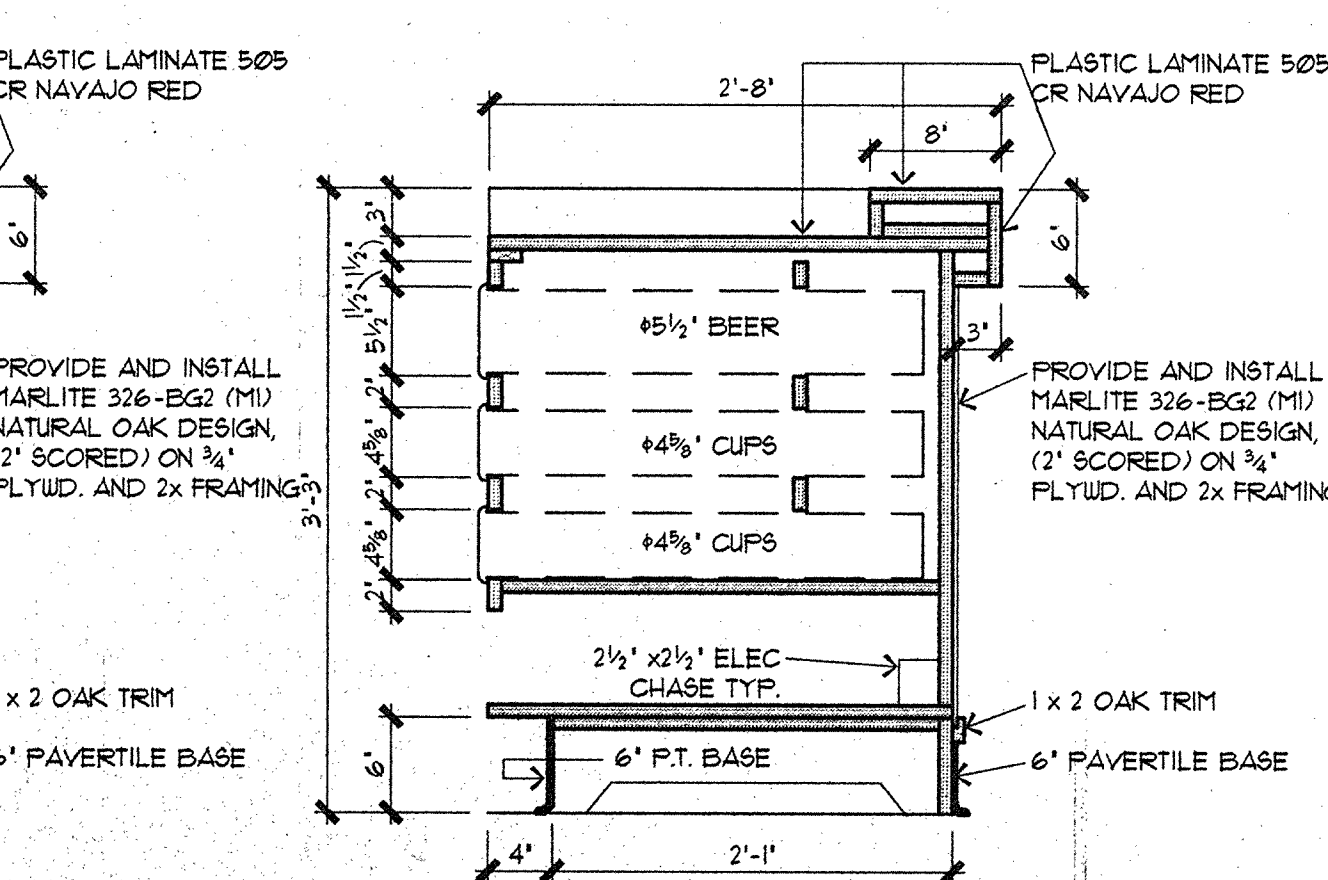


11 SECTION AT GIFT COUNTER

SCALE: 1" = 1'-0"

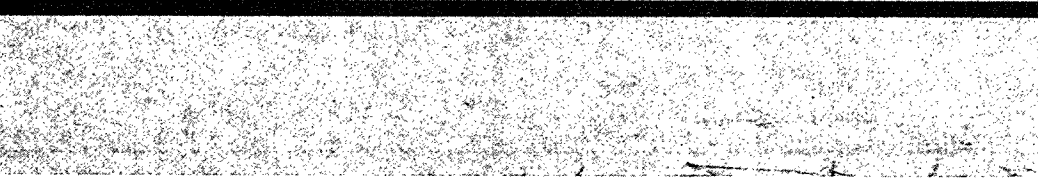


12 SECTION AT ORDER COUNTER

SCALE: 1" = 1'-0"

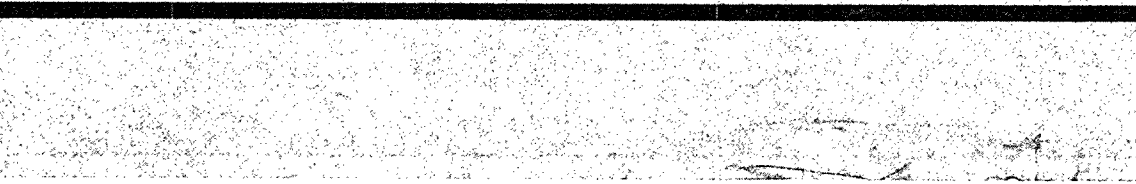


13 SECTION AT ORDER COUNTER

SCALE: 1" = 1'-0"

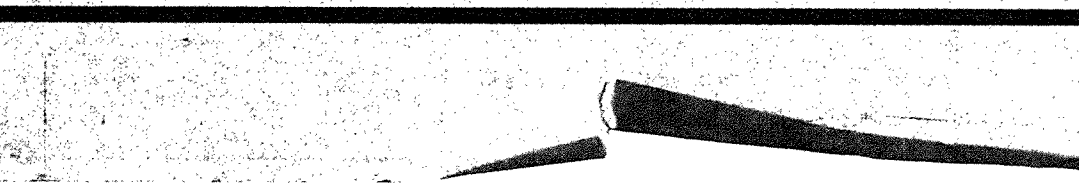

14 SECTION AT ORDER COUNTER

SCALE: 1" = 1'-0"

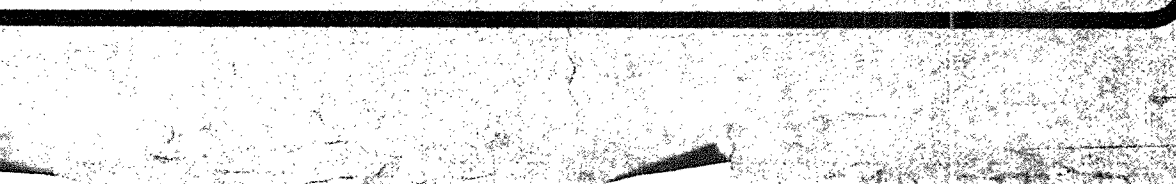

DATE:
JOB NO:
DRAWN:
CHECKED:

Showbiz Pizza Inc.
4441 West Airport Freeway
Irving, Texas 75062

CHUCK CHEESE'S
APPROVED:
PRESIDENT
VP, CONSTRUCTION










CHUCK CHEESE'S
ShowBiz Pizza, Inc.
Tallahassee, Florida
Misc. Sections And Details
unit # xxx

JACK MORGAN, AIA
CONSULTANT

REVISIONS:
1. ISSUED FOR OWNERS REVIEW

SHEET NUMBER

61

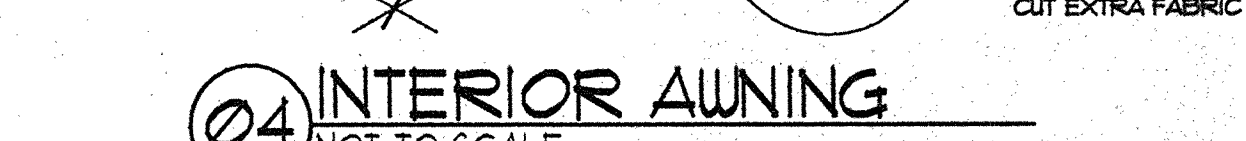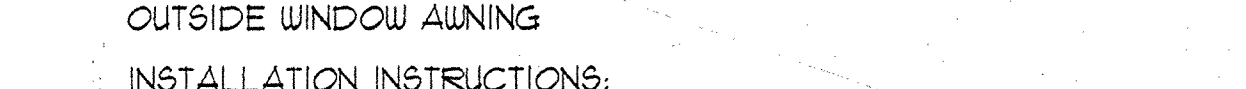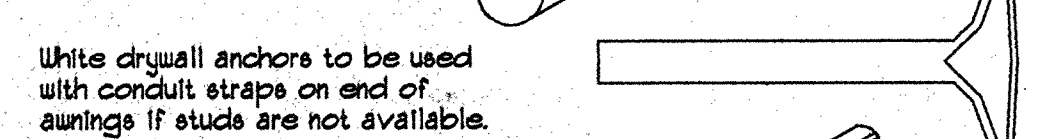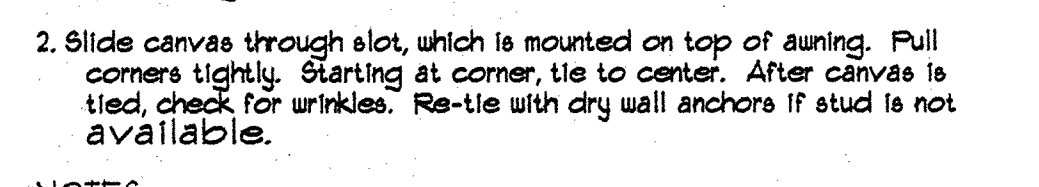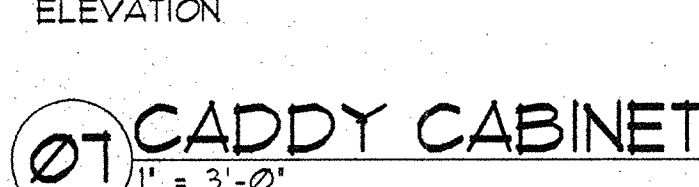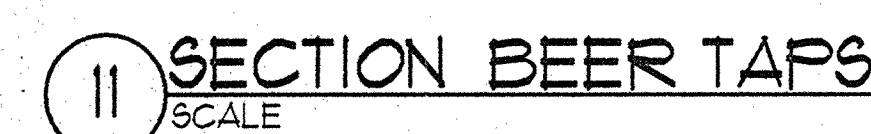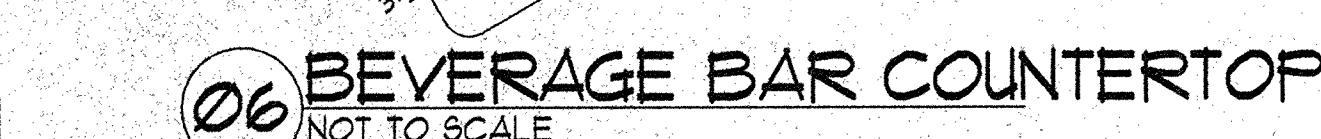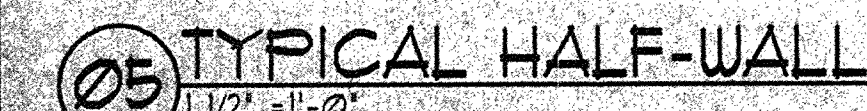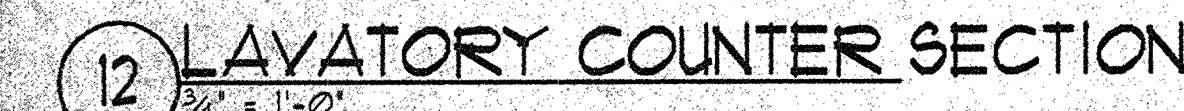

RESPONSIBILITY CHART

DESCRIPTION	PROVIDED BY	INSTALLED BY
INTERIOR AWINGS	GC	GC
WALL PORTRAITS & POSTERS	OWNER	GC
MURALS	OWNER	GC
VINYL CHECKS	OWNER	GC
UMBRELLAS	OWNER	GC
EXTERIOR SIGNAGE	OWNER	OTHERS
INTERIOR NEON	OWNER	OTHERS
BASE NEON PACKAGE(S)	OWNER	OTHERS
MENU BOARD	OWNER	GC
MENU SLATS	OWNER	OWNER
RUN SPEAKER WIRE W/ 6' LEAD @ EA	OWNER	GC
INTERIOR SIGNAGE PACKAGE	OWNER	GC
COIN CHANGER	OWNER	GC
BATTER UP	OWNER	GC
OCCUPANCY	OWNER	GC
POSTERS	OWNER	GC
ROLLER BOULDER SIGN	OWNER	GC
SKATEBALL SIGN	OWNER	OTHERS
MIRRORS	GC	GC
GLASS SHELVES	GC	GC
SHELVES	GC	GC
WINDOWS	GC	GC
STAIR NOSING	GC	GC
WATCH YOUR STEP SIGN	OWNER	GC
OPERATIONS SIGN	OWNER	GC
RESTROOMS SIGNS	OWNER	GC
ANIMATED FIGURES	OWNER	GC
ELECTRICAL MATERIALS	GC	GC
HANGING LIGHTS	GC	GC
LAMPS	GC	GC
INCANDESCENT FIXTURES	GC	GC
FLUORESCENT FIXTURES	GC	GC
WIRING TO HOSTESS STATION W/O CONN.	OWNER	GC
FLOORING & OTHER MATERIALS	GC	GC
CARPET	OWNER	GC
TILE	GC	GC
VINYL CROSSWALK	GC	GC
CABINET/COUNTERS	OWNER	GC
GIFT CADDY	OWNER	GC
DROP BOXES	OWNER	GC
SALAD BAR/SNEEZE GUARD	OWNER	GC
CONDIMENT BAR	OWNER	GC
CHROME TUBES	OWNER	GC
THANK YOU BOXES	OWNER	GC
HOSTESS STAND	OWNER	GC
COAT RACKS	OWNER	GC
STAINLESS BEVERAGE CENTER	OWNER	GC
BEER SYSTEM	OWNER	OTHERS
DRAIN PAN	OWNER	GC
COKE DISPENSER	OWNER	OTHERS
ICE MACHINE	OWNER	GC
REFRIGERATOR	OWNER	GC
COFFEE/TEA DISPENSER	OWNER	GC
SALAD BAR	OWNER	GC
CUP DISPENSER	OWNER	GC
LID DISPENSER	OWNER	GC
TRASH LINERS	OWNER	GC
SECURITY SYSTEM	OWNER	OTHERS
BOOTH'S	OWNER	GC
BENCHES (EXT.)	OWNER/GC	GC
TABLES	OWNER	GC
MONITORS W/O CONNECTION	OWNER	GC
BASES	OWNER	GC
BACKLIT CHECKS	OWNER	OTHERS
DOOR HARDWARE	GC	GC
INTERIOR DOORS	GC	GC
FRONT DOORS	GC	GC
VINYL BASE	GC	GC
QUARRY TILE	GC	GC
QUARRY BASE	GC	GC
MARLITE	GC	GC
OAK TRIM	GC	GC
BABY CHANGING STATION	OWNER	GC
PIZZA PAN DISPLAY SET	OWNER	GC
DIMMER & CONNECTION	OWNER	GC
WALK-IN-BOX COOLER	OWNER	GC/OTHERS
TOILET PAPER DISPENSER	OWNER	GC
ROOF HATCH	GC	GC
CIRCUITRY FOR EXT. SIGNAGE	GC (6 REQ'D)	GC
ROOF CURBS & PITCH PANS FOR ICE	WUB	GC
TELEPHONE INST.	OTHERS	GC/OTHERS
PAY PHONE INST.	OTHERS	GC/OTHERS
TECH ROOM BENCH	OTHERS	GC
UNISTRUT (2 LOCATIONS @ STAGE)	GC	GC
PAPER TOWEL DISPENSER	OWNER	GC
EXTERIOR AWINGS	GC	GC

PAINT SCHEDULE

KEY	NAME	BASE	FORMULA
P-1	GLIDDEN	3100	YOX-6
	semi-gloss for all interior doors + restroom walls		OXR-2
			BLK-15
P-1A	GLIDDEN (OIL BASE)	3100	YOX-6
	gloss for all interior door frames, restroom walls, and doors as noted.		OXR-2
			BLK-15
P-2	NOT USED		
P-3	GLIDDEN GREEN -	4680	NT-IP44
	Restroom doors + frames		TGR-6P50
	semi-gloss		TBL-8
P-4	GLIDDEN SAFETY RED -	4520	
	Front Door		
	Exterior Checkersboards		
	High-gloss		
P-5	GLIDDEN IMPERIAL BLUE -	4564	
	Exterior Checkersboards		
	High-gloss		
P-6	GLIDDEN SWEDISH	3918	OXR-1
	SNOW ENAMEL		
	Exterior Walls + Doors -		
	semi-gloss		
P-7	GLIDDEN POLYURETHANE -		
	Satin Finish		
	NOT USED		
P-8	LACQUER SAND AND SEAL -	5035	
	Natural Finish		
	semi-gloss		
P-9	GLIDDEN GREEN -	4580	YEG-5P-16
	Exterior Checkersboards		TGR-2P-48
	High-gloss		NT-12
P-10	GLIDDEN GOLD -	4580	RO-1P-36
	Exterior Checkersboards		LY-9P-24
	High-gloss		
P-11	GLIDDEN ACQUISTO WHITE -	5070	RO-1
	Ceiling Tiles - Flat White		NT-13
P-12	GLIDDEN GREEN -	4580	LY-3P50
	Now Appearing Boxes		TGR-5P26
	High-gloss		BLK-2P58
P-13	GLIDDEN	3100	YOX-6
	semi-gloss for all interior doors + restroom walls		OXR-2
			BLK-15

ROOM FINISH SCHEDULE

ROOM NAME	FLOOR	BASE	UNSC.	WALLS	CEILING	HT	REMARKS
101 ENTRY							
102 VEST.							
103 SKILLS AREA							
104 GIFTS							
105 ORDER							
106 SALAD BAR							
107 BEVERAGE							
108 OFFICE							
109 KITCHEN							
110 PICK UP							
111 MECH. ROOM							
112 CUSTOMER SER.							
113 DRESSING							
114 GIFT STORAGE							
115 DRY STORAGE							
116 WOMEN							
117 NOT USED							
118 TOILET VEST.							
119 MEN							
120 SHOWROOM							
121 NOT USED							
122 KIDDEE AREA							
123 DOUGH AREA							
124 TECH. ROOM							
125 VEG. PREP.							
126 SCULLERY							
127 NOT USED							
128 WALK IN COOLER							

INTERIOR FINISH NOTES


1. FT-1 #626 "GOBI" BY DAL-TILE WITH SUMMITVILLE NATURAL GROUT #362
2. QT-1: Q02 EMBER FLASH ABRASIVE W/ BLACK GROUT
3. QT-2: Q02 EMBER FLASH DOUBLE ABRASIVE SKID RESISTANT SURFACE
4. FT-1 WITH FT BASE AT ENTRY
5. VCT 2: ARMSTRONG, IMPERIAL TEXTURE #51836 SHELTER WHITE
6. SHEET VINYL: AS SELECTED BY OWNER
7. VINYL BASE: 4" FLEXCO 1/8" PVC-100-LIGHT GREY, ROLL FORM
8. FRP PANEL (WHITE): KENLITE CORP. EMBOSSED FINISH, 4'X8'X3/8"
9. MARLITE #1: 5454-BG GUNMETAL (CUSTOM)*
10. MARLITE #2: 5441-BG FRESCO (CUSTOM)* FOR INFORMATION ON MARLITE PANELS CONTACT BILL MCCAULEY @ 214-660-6443
11. CERAMIC TILE #1: DAL-TILE TENDER GREY #K-166
12. CERAMIC TILE #2: DAL-TILE EVERGREEN #K-032
13. USG CLG-TILE #1: #3510 ILLUSION O'NI - FIGURED ILLUSION 3/4" TWO/24 PANEL - 2' X 4'
14. USG CEILING TILE #2: #3210 VINYL FACED 24x48x1/2
15. ALL FINISHES TO BE AT LEAST CLASS 'B' MATERIAL.

Bad Original

DOOR SCHEDULE


DOOR NO.	TYPE	DOOR OPENING SIZE	DOOR MATL.	FRAME MATL.	HEAD	JAMB	SILL	TRANS.	GL.	LBL.	HDL.	REMARKS
1	A	FR 3'-0" x 7'-0" 1/2"	UD.	HM.	4" x 4"	4" x 4"	4" x 4"	4" x 4"				1 PROVIDE 3" ABOVE DOOR READING THIS DOOR TO REMAIN UNLOCKED CORING BUSINESS HOURS - PANG DEVICE PER PROJECT MANUAL
2	A	FR 3'-0" x 7'-0" 1/2"	UD.	HM.	4" x 4"	4" x 4"	4" x 4"	4" x 4"				2 PROVIDE 3" ABOVE DOOR READING THIS DOOR TO REMAIN UNLOCKED CORING BUSINESS HOURS - PANG DEVICE PER PROJECT MANUAL
3	G	3'-0" x 7'-0" 1/2"	SF.	SF.	SF.	SF.	SF.	SF.				3 PANG DEVICE PER PROJECT MANUAL
4	G	3'-0" x 7'-0" 1/2"	SF.	SF.	SF.	SF.	SF.	SF.				4 PANG DEVICE PER PROJECT MANUAL
5	F	FR 3'-0" x 7'-0" 1/2"	HM.	HM.	4" x 4"	4" x 4"	4" x 4"	4" x 4"				5 PANG DEVICE PER PROJECT MANUAL
6		NOT USED										
7	D	3'-0" x 6'-8" 1/2"	UD.	HM.	4" x 4"	4" x 4"	4" x 4"	4" x 4"				7 HARDWARE SUPPLIED BY MFR ELIASON
8	E	3'-0" x 6'-8" 1/2"	HM.	HM.	4" x 4"	4" x 4"	4" x 4"	4" x 4"				8 HARDWARE SUPPLIED BY MFR ELIASON
9	E	3'-0" x 6'-8" 1/2"	HM.	HM.	4" x 4"	4" x 4"	4" x 4"	4" x 4"				9 HARDWARE SUPPLIED BY MFR ELIASON
10	C	3'-0" x 6'-8" 1/2"	UD.	HM.	4" x 4"	4" x 4"	4" x 4"	4" x 4"				10 HARDWARE SUPPLIED BY MFR ELIASON
11	C	3'-0" x 6'-8" 1/2"	UD.	HM.	4" x 4"	4" x 4"	4" x 4"	4" x 4"				11 HARDWARE SUPPLIED BY MFR ELIASON
12		NOT USED										
13	C	3'-0" x 6'-8" 1/2"	UD.	HM.	4" x 4"	4" x 4"	4" x 4"	4" x 4"				13 HARDWARE SUPPLIED BY MFR ELIASON
14	C	3'-0" x 6'-8" 1/2"	UD.	HM.	4" x 4"	4" x 4"	4" x 4"	4" x 4"				14 HARDWARE SUPPLIED BY MFR ELIASON
15	C	3'-0" x 6'-8" 1/2"	UD.	HM.	4" x 4"	4" x 4"	4" x 4"	4" x 4"				15 HARDWARE SUPPLIED BY MFR ELIASON
16	B	3'-0" x 6'-8" 1/2"	UD.	HM.	4" x 4"	4" x 4"	4" x 4"	4" x 4"				16 HARDWARE SUPPLIED BY MFR ELIASON
17		NOT USED										
18	D	3'-0" x 6'-8" 1/2"	UD.	HM.	4" x 4"	4" x 4"	4" x 4"	4" x 4"				18 HARDWARE SUPPLIED BY MFR ELIASON
19	B	3'-0" x 6'-8" 1/2"	UD.	HM.	4" x 4"	4" x 4"	4" x 4"	4" x 4"				19 HARDWARE SUPPLIED BY MFR ELIASON
20		NOT USED										
21	F	3'-0" x 6'-8" 1/2"	HM.	HM.	4" x 4"	4" x 4"	4" x 4"	4" x 4"				21 PANG DEVICE PER PROJECT MANUAL
22		NOT USED										
23	C	3'-0" x 6'-8" 1/2"	UD.	HM.	4" x 4"	4" x 4"	4" x 4"	4" x 4"				23 EXISTING DOORS TO REMAIN
24		EXISTING (MODIFY)	HM.	HM.	4" x 4"	4" x 4"	4" x 4"	4" x 4"				24 ADD HARDWARE SET # 5
25		EXISTING (MODIFY)	HM.	HM.	4" x 4"	4" x 4"	4" x 4"	4" x 4"				25 NOTE: ALL DOOR CLOSERS TO BE ADJUSTED FOR THE HANDICAPPED.

DOOR TYPES

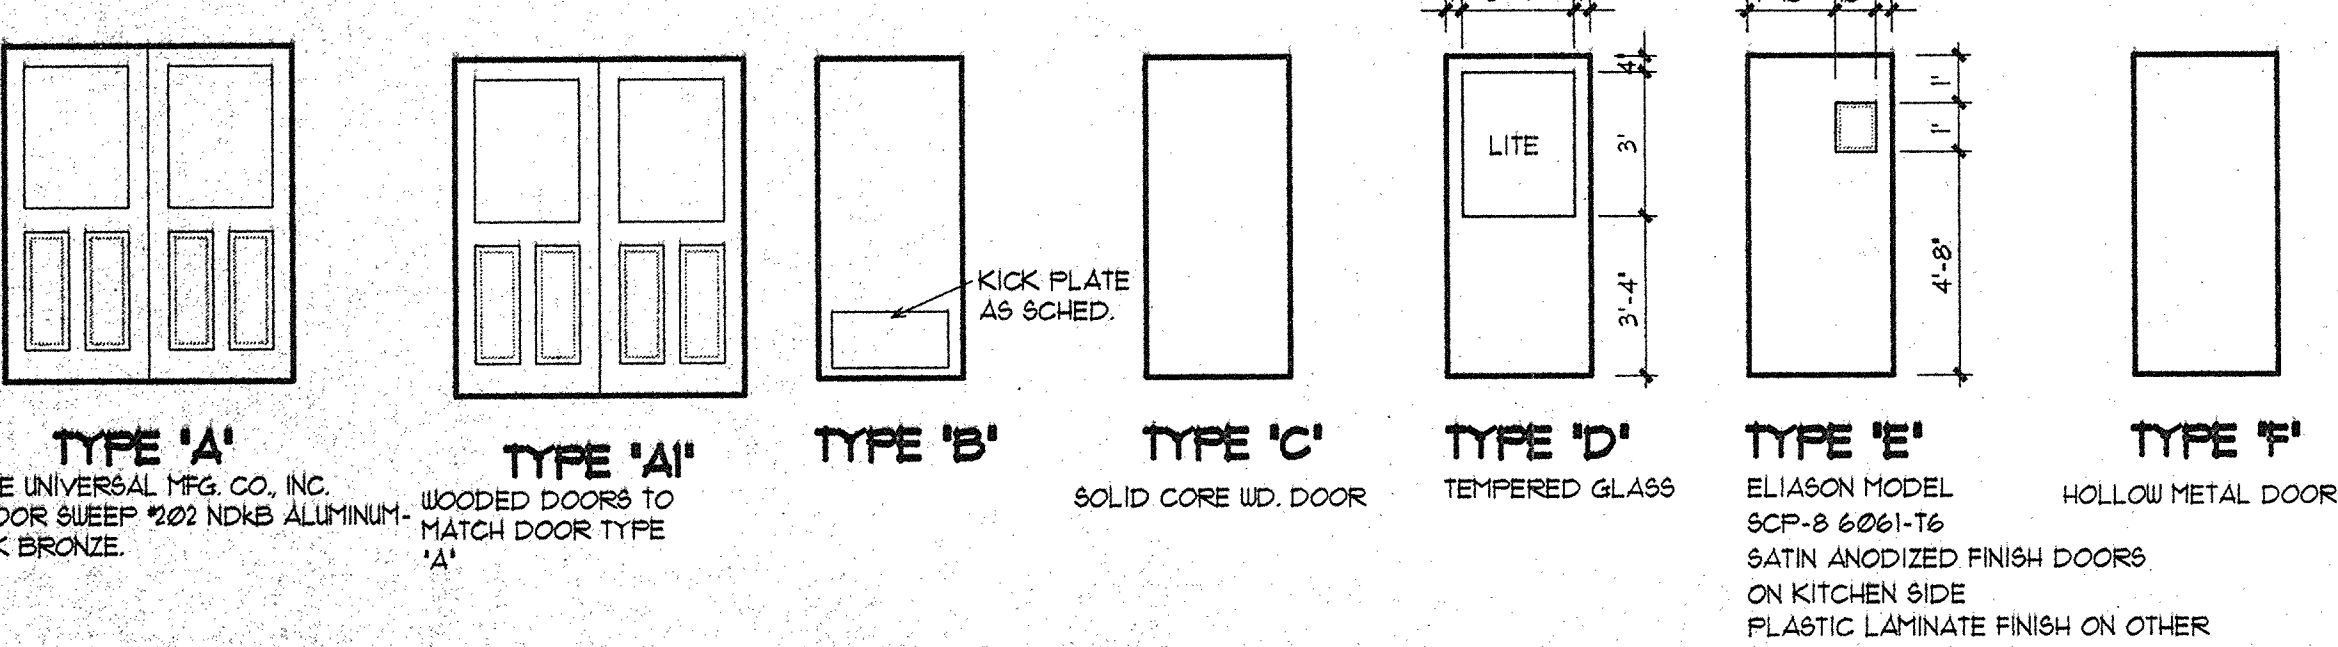

FIXTURE AND EQUIPMENT SCHEDULE

ITEM	QTY.	MANUFACTURER/MODEL NO.	REMARKS	FURNISH BY	INSTALL BY	HOOK-UP BY	START-UP BY
1	INTERFLEX INC. SERIES 100 CASTERS			0	0	NA	NA
2	FLAT 10" X 12"			0	0	0	0
3	WASHER/DRUM 1/2"		CUSTOM FAB.	0	0	NA	NA
4	66 1/2" X 34" WOOD BALL BRACKETS		CUSTOM FAB.	0	0	NA	NA
5	ATWOOD 1/2" 1/2" 1/2"			0	0	0	0
6	CHROMATI THE WOOD			0	0	0	0
7	1/2" 1/2" 1/2"			0	1	0	0
8	W/ 1/2"						

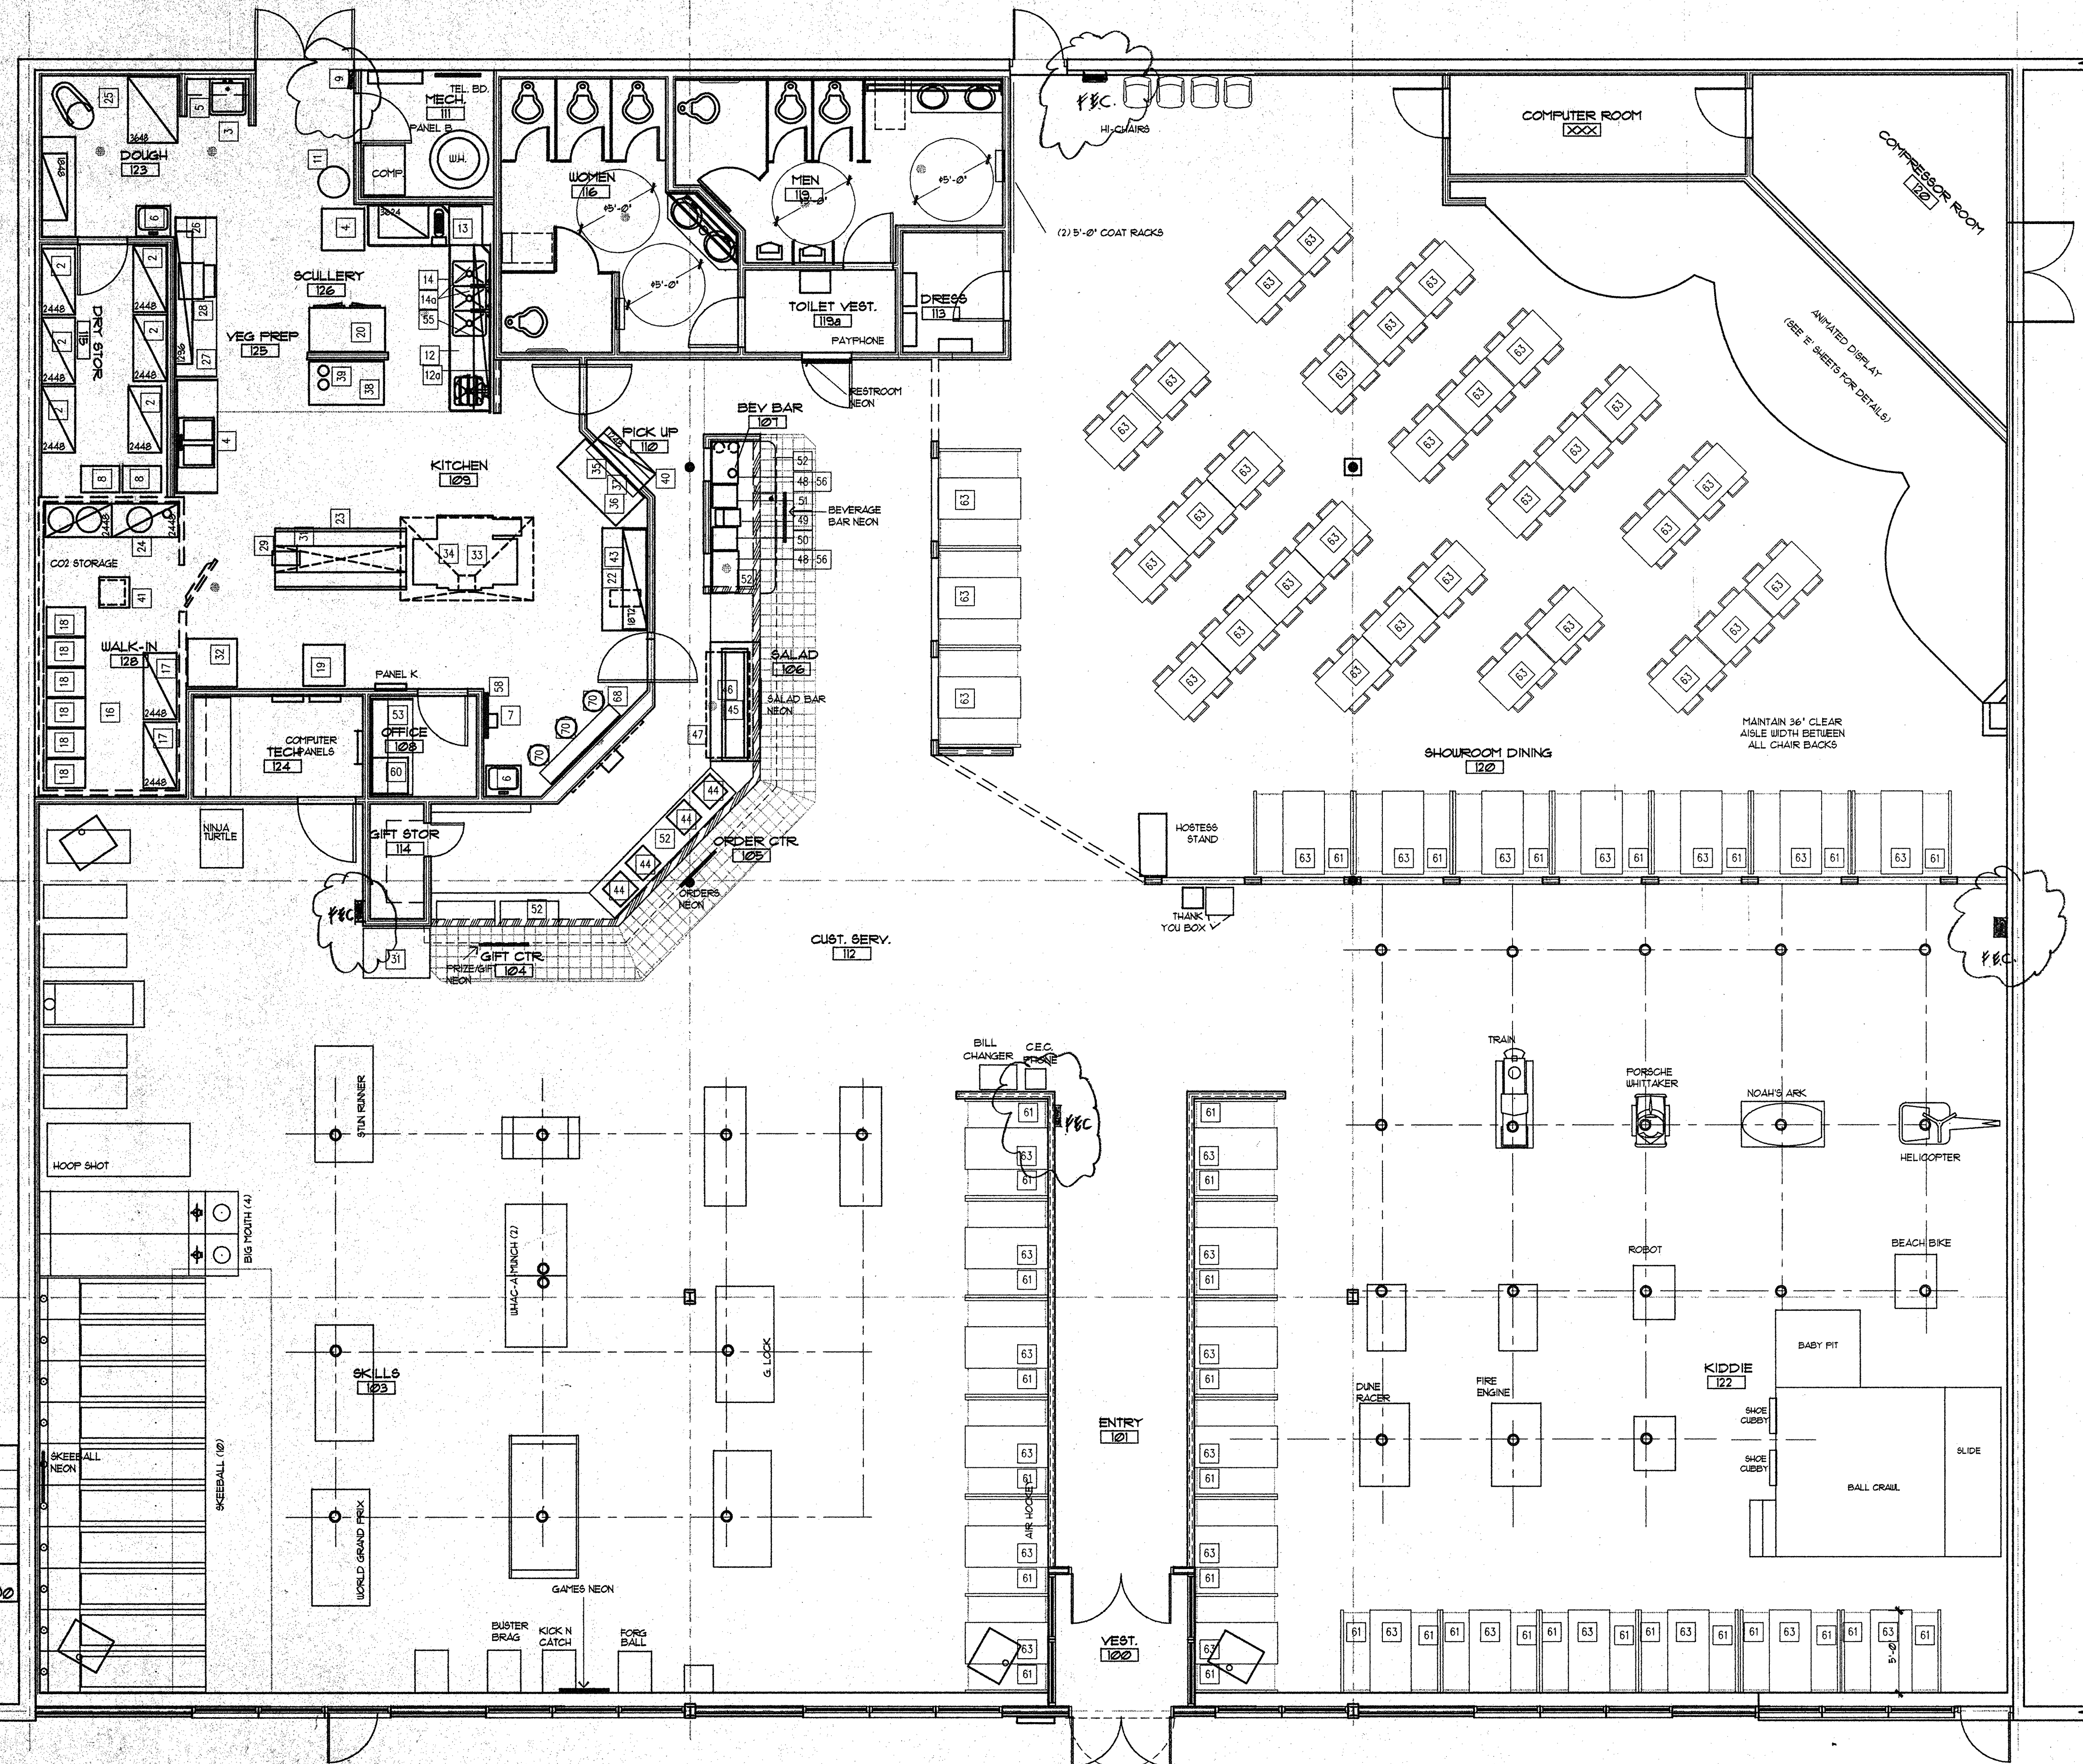

Bad Original

DATE:
JOB NO:
DRAWN:
CHECKED:

Showbiz Pizza Inc.
4441 West Airport Freeway
Irving, Texas 75062




APPROVED:
PRESIDENT
V.P. CONSTRUCTION

CHUCK E CHEESE'S
ShowBiz Pizza, Inc.
SUGAR CREEK CENTER, TALLAHASSEE, FLORIDA UNIT # XXX
Kitchen Equipment, Games and Seating Plan

JACK MORGAN AIA, consultant

SHEET NUMBER:

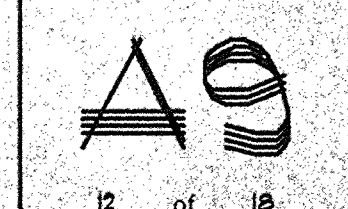


SEATING		ATTRACTIONS (SLOTS)	
KIDDIE AREA:	12	KIDDIE AREA:	13
SKILLS AREA:	36	SKILLS AREA:	36
SHOOROOM DINING:	100		
Total	288	Total	49
TOTAL SQ. FT.		12,000	

KITCHEN, GAMES, AND SEATING PLAN


ROOM NAME
A
B
C

REVISIONS:
C: ISSUED FOR PERMIT AND BIDS 12-1-91
B: ISSUED WITH OWNER COMMENTS 5-4-91


John Meyer
11/9/92

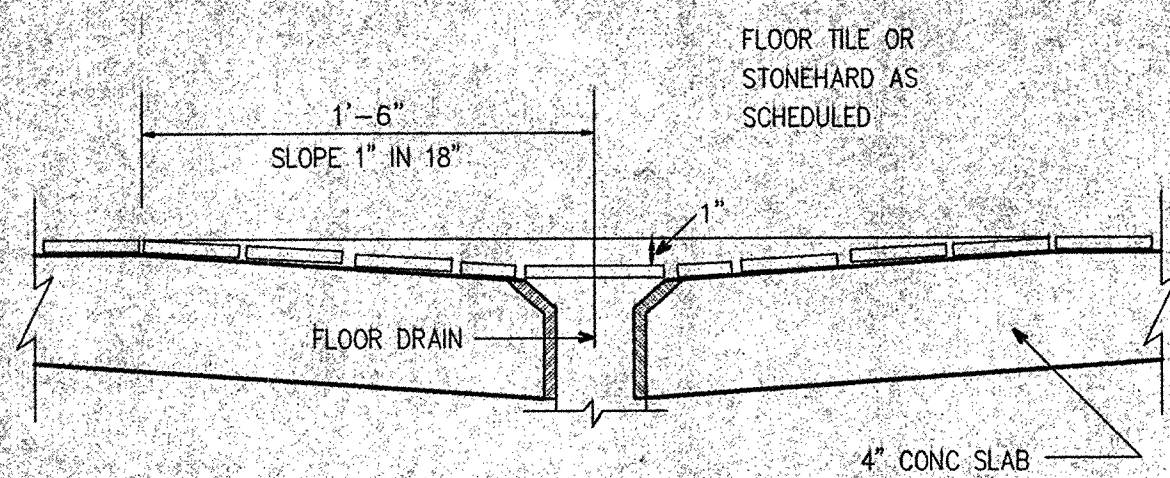


01 TYP. FLOOR DRAIN
SCALE: 1/2" = 1'-0"

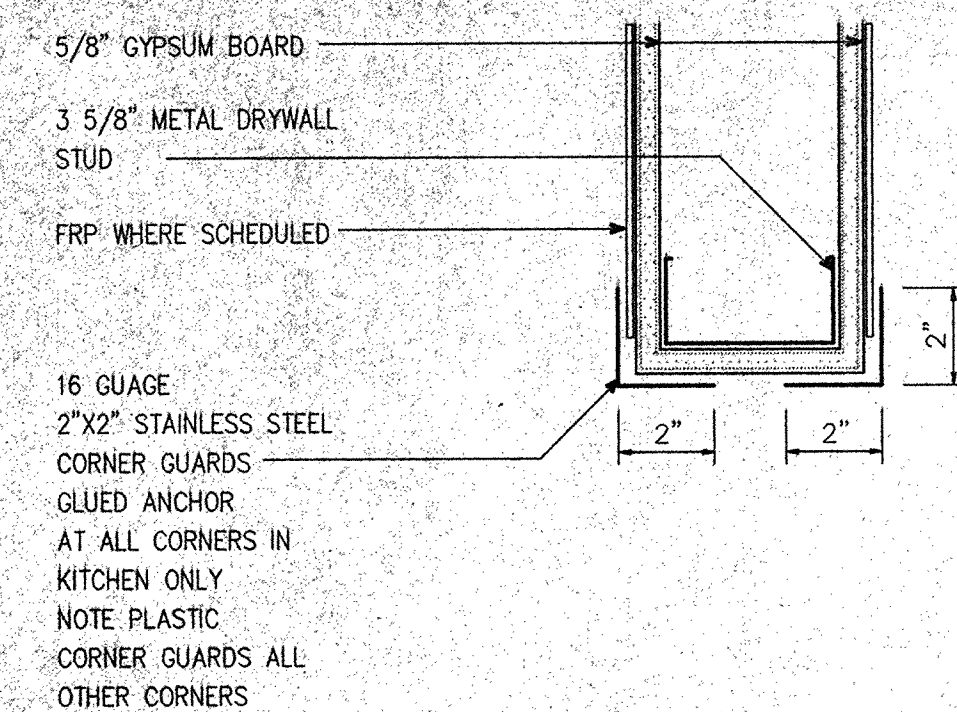


02 S.S. CORNER GUARDS
SCALE: 3" = 1'-0"

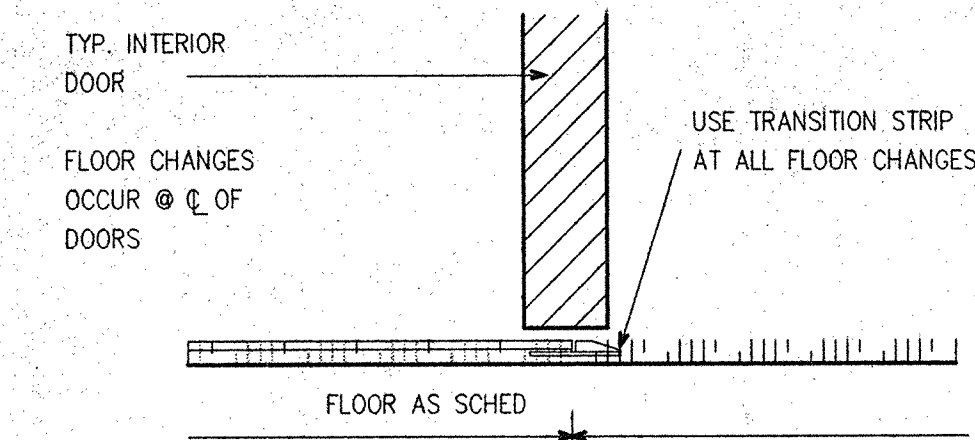


03 INTERIOR DOOR SILL
SCALE: 3" = 1'-0"

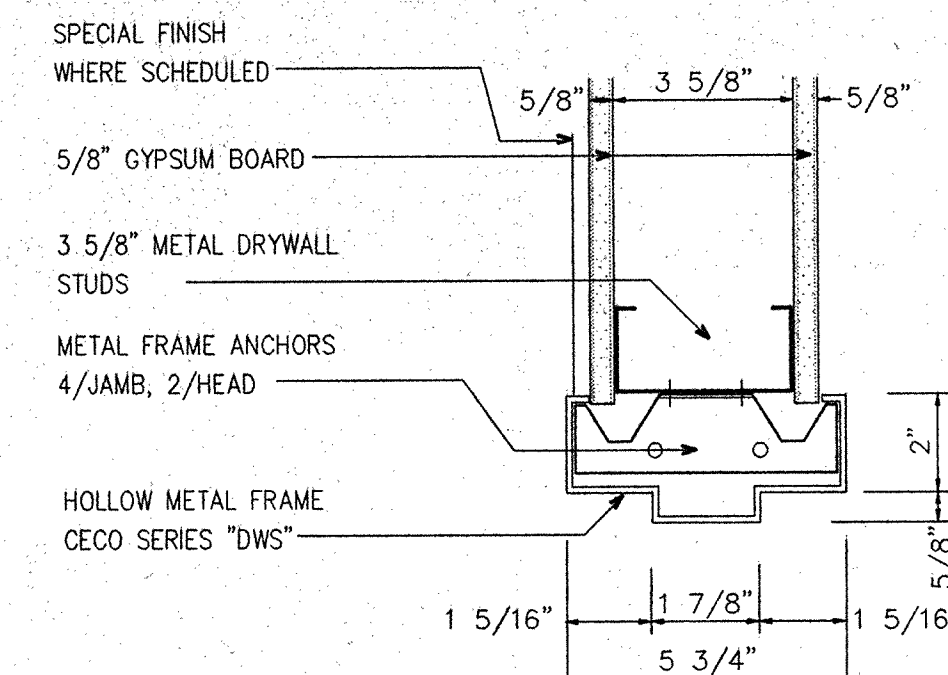


04 TYP. INT. DOOR FRAME
SCALE: 3" = 1'-0"

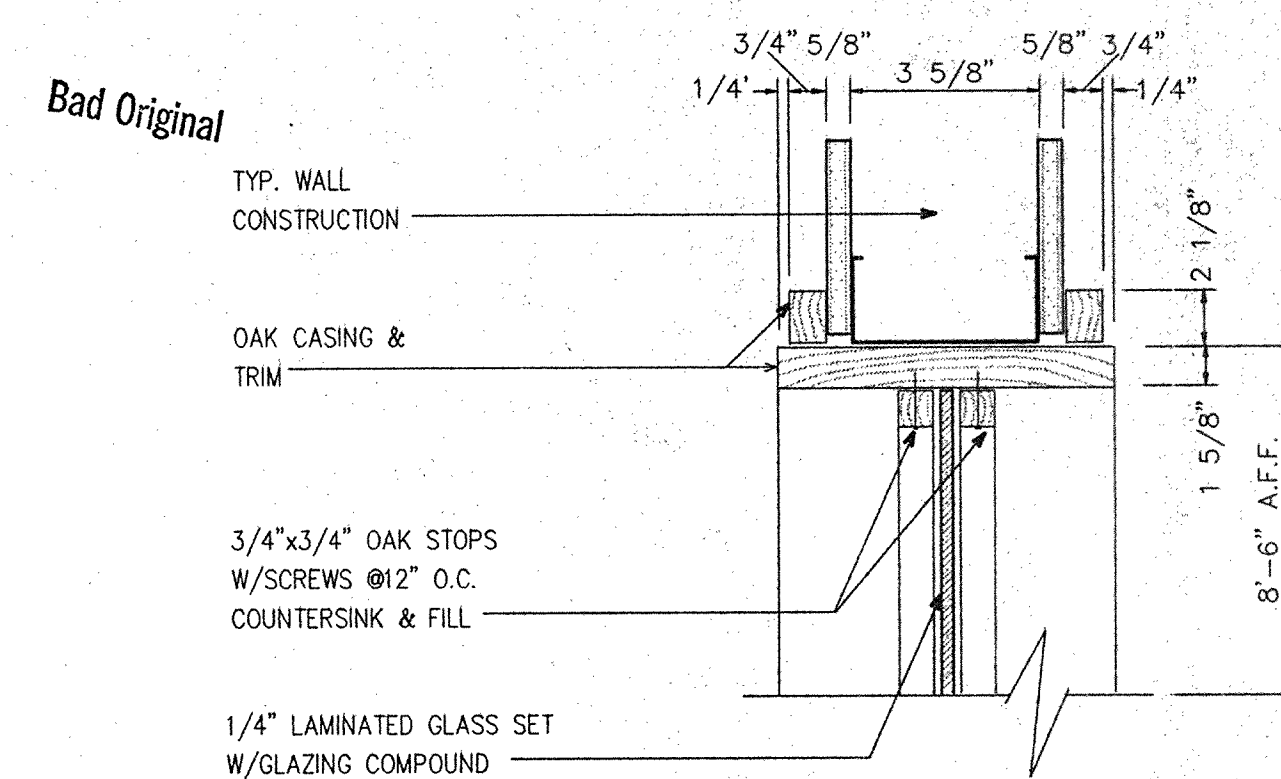


05 TYP. HD/JAMB @ WINDOW
SCALE: 3" = 1'-0"

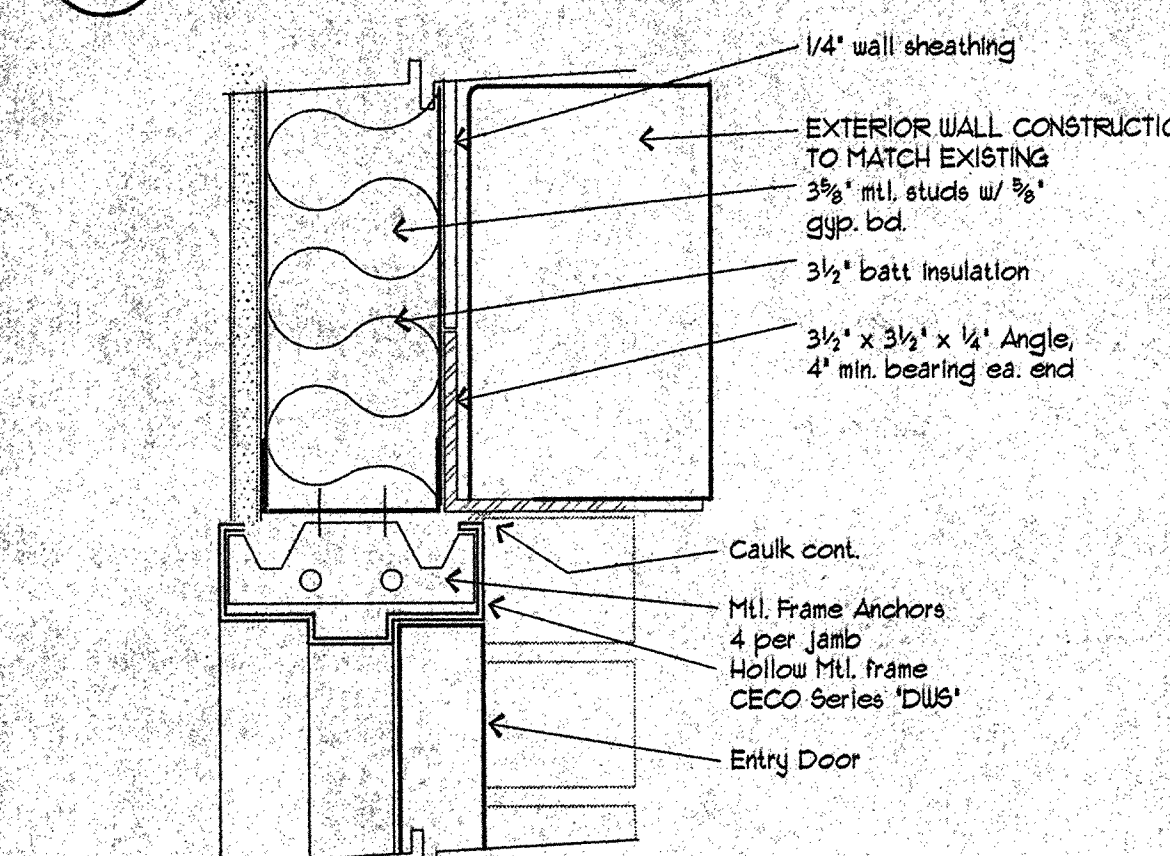


06 HEAD DETAIL
SCALE: 3" = 1'-0"

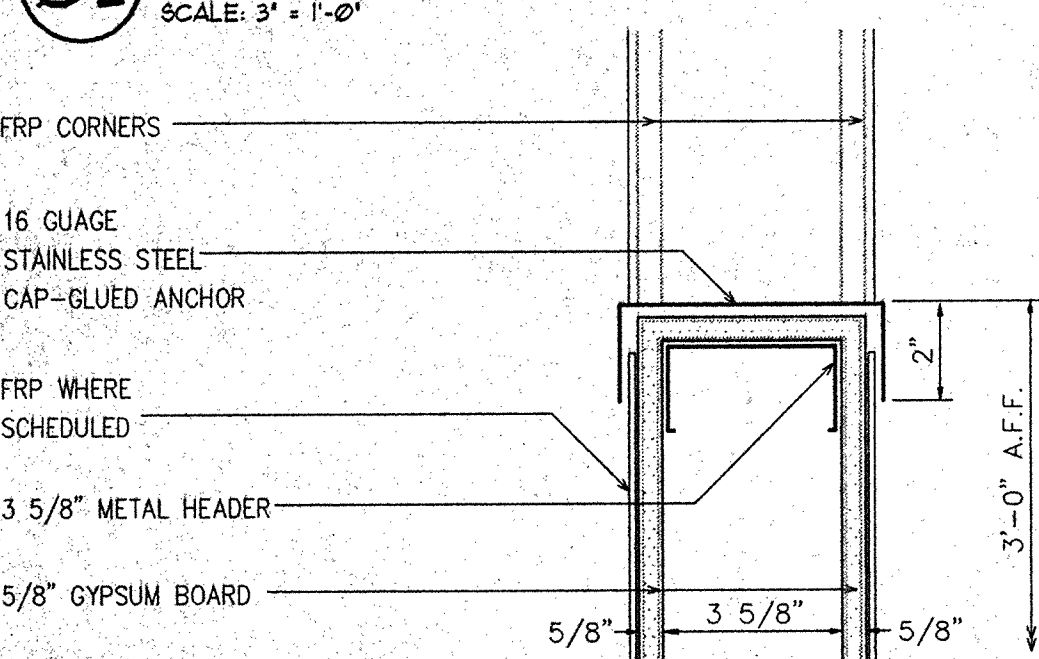


07 CAP @ KITCHEN
SCALE: 3" = 1'-0"

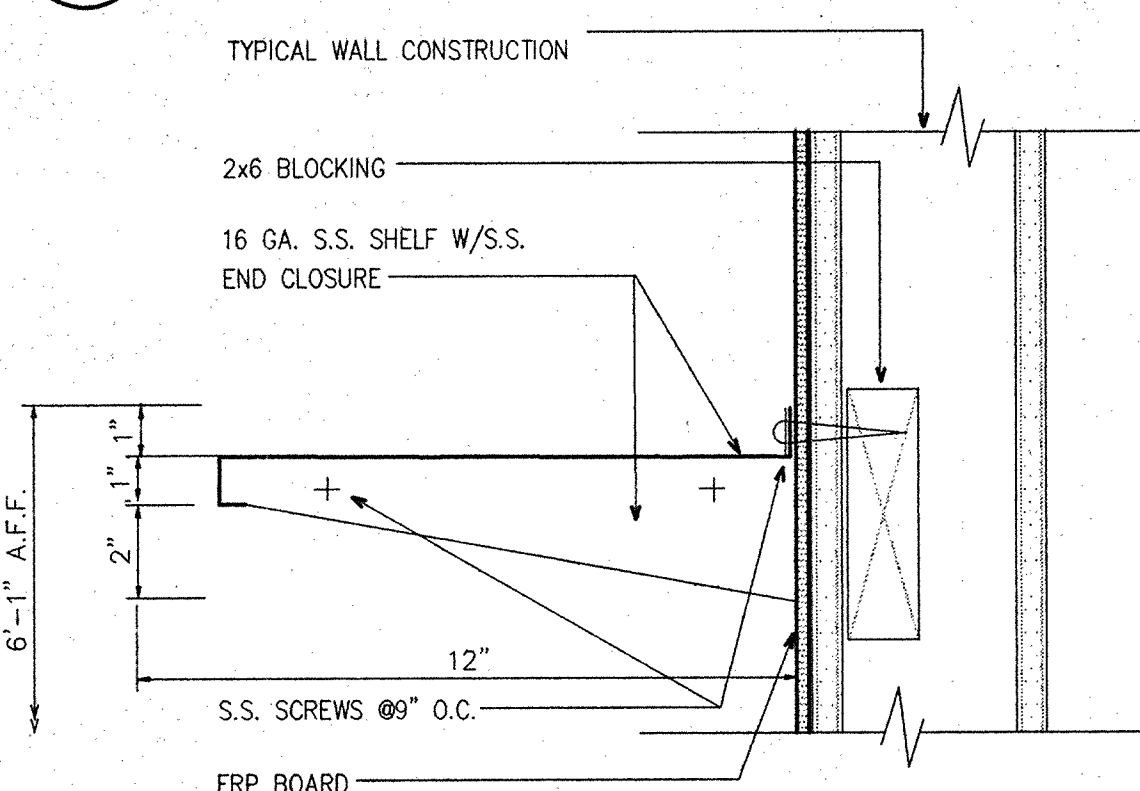


08 S.S. MOD. SINK SHELF
SCALE: 3" = 1'-0"

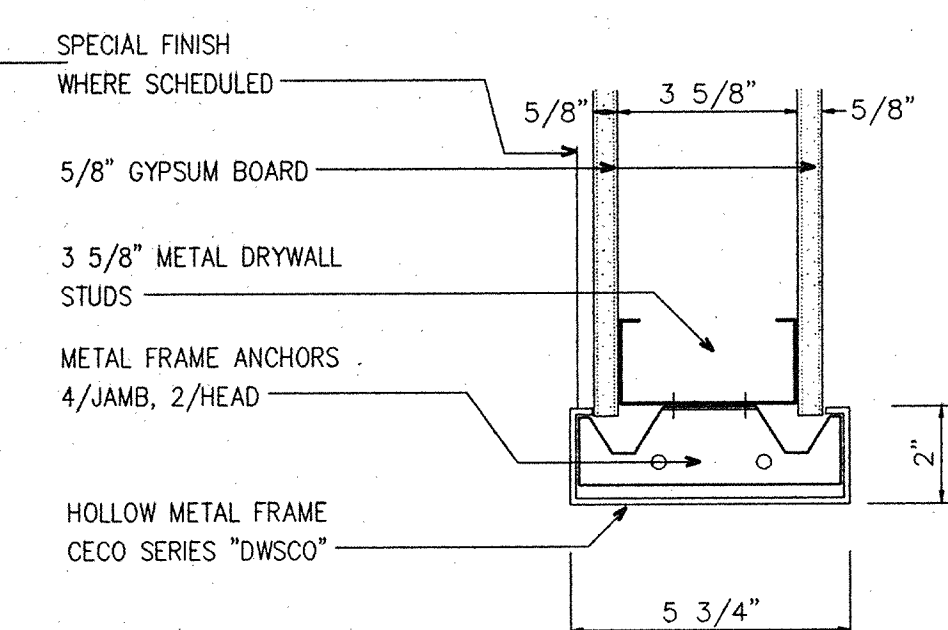


09 HD / JAMB @ DBL. ACT. DOOR
SCALE: 3" = 1'-0"

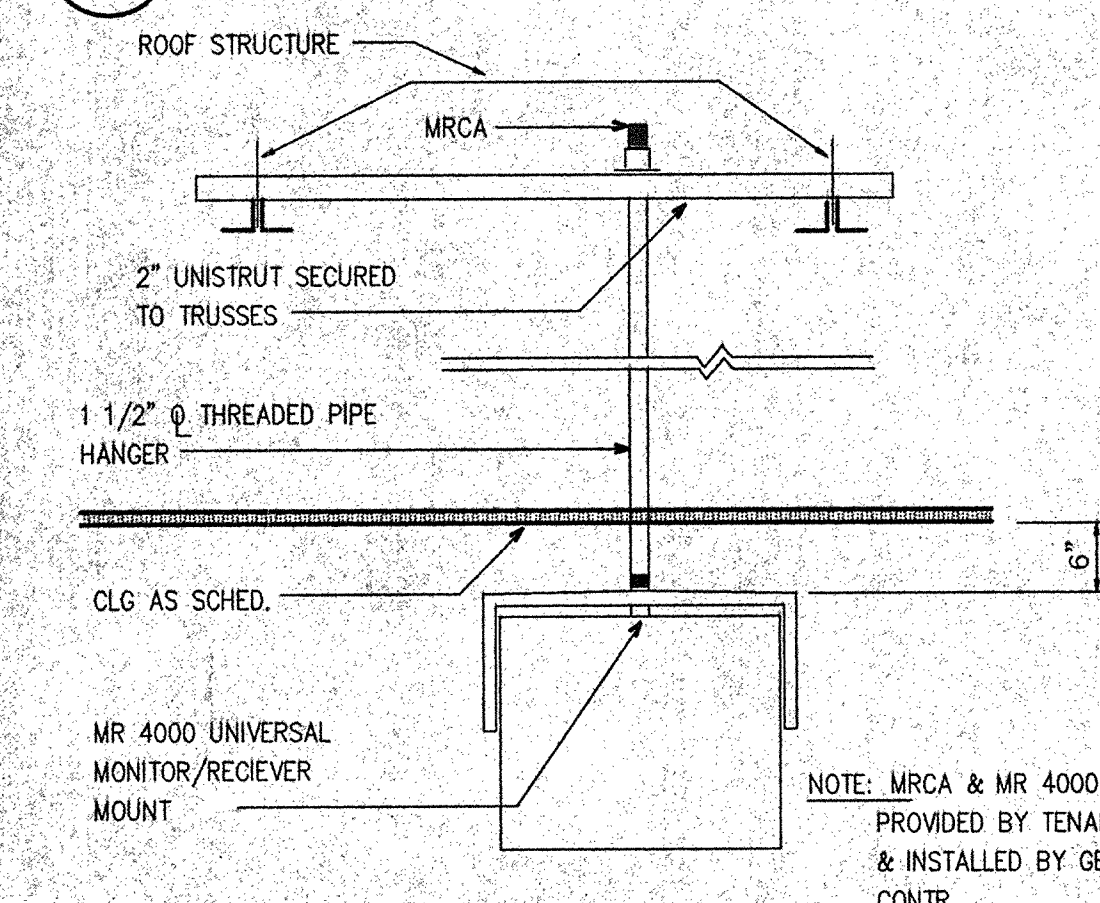


10 WINDOW MULLION
SCALE: 3" = 1'-0"

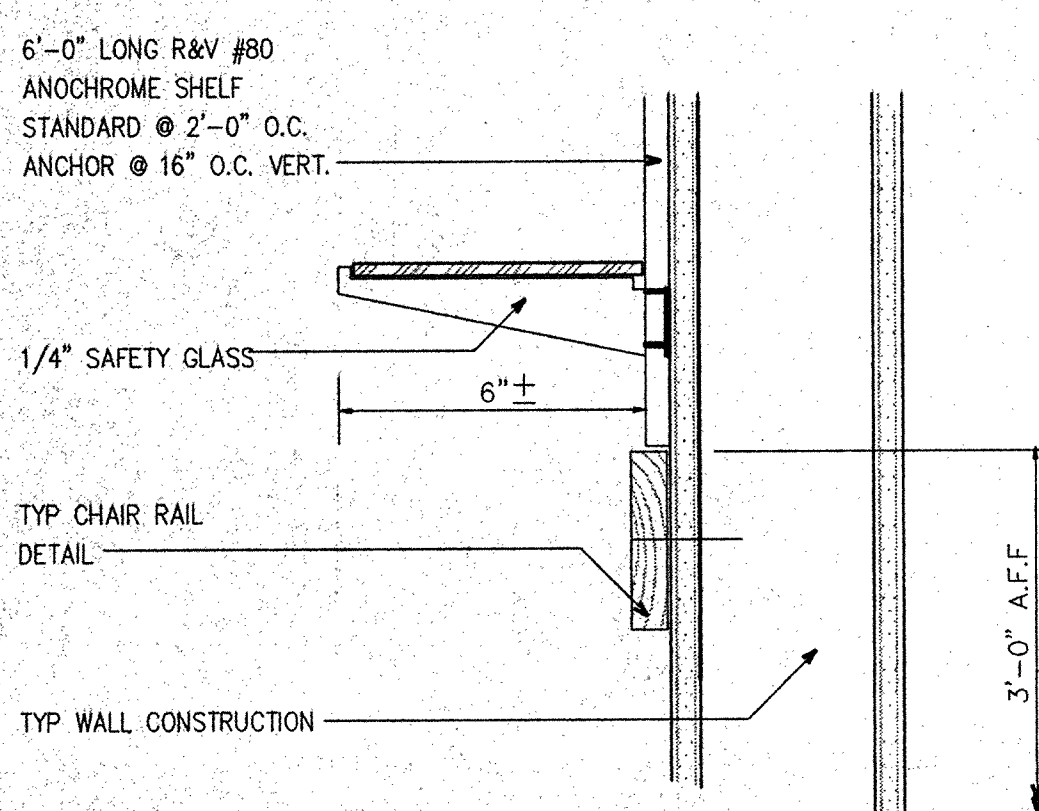


11 MONITOR MOUNTING
SCALE: 3" = 1'-0"

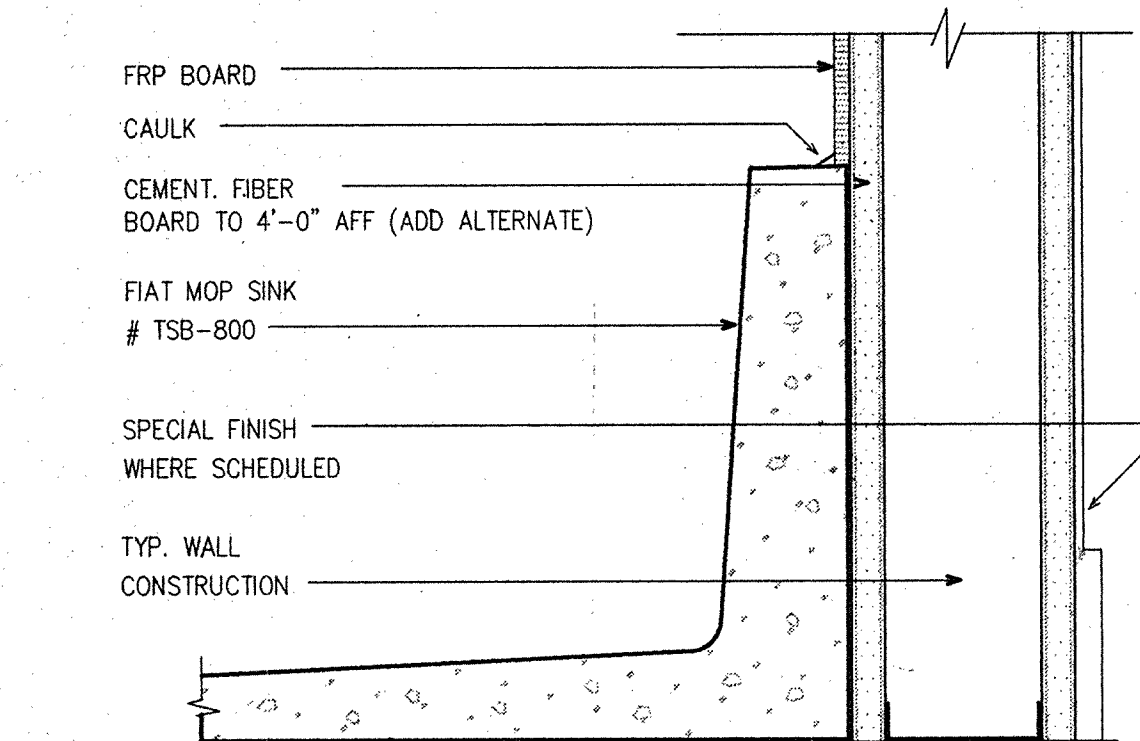


12 GLASS SHELF @ GIFTS
SCALE: 3" = 1'-0"

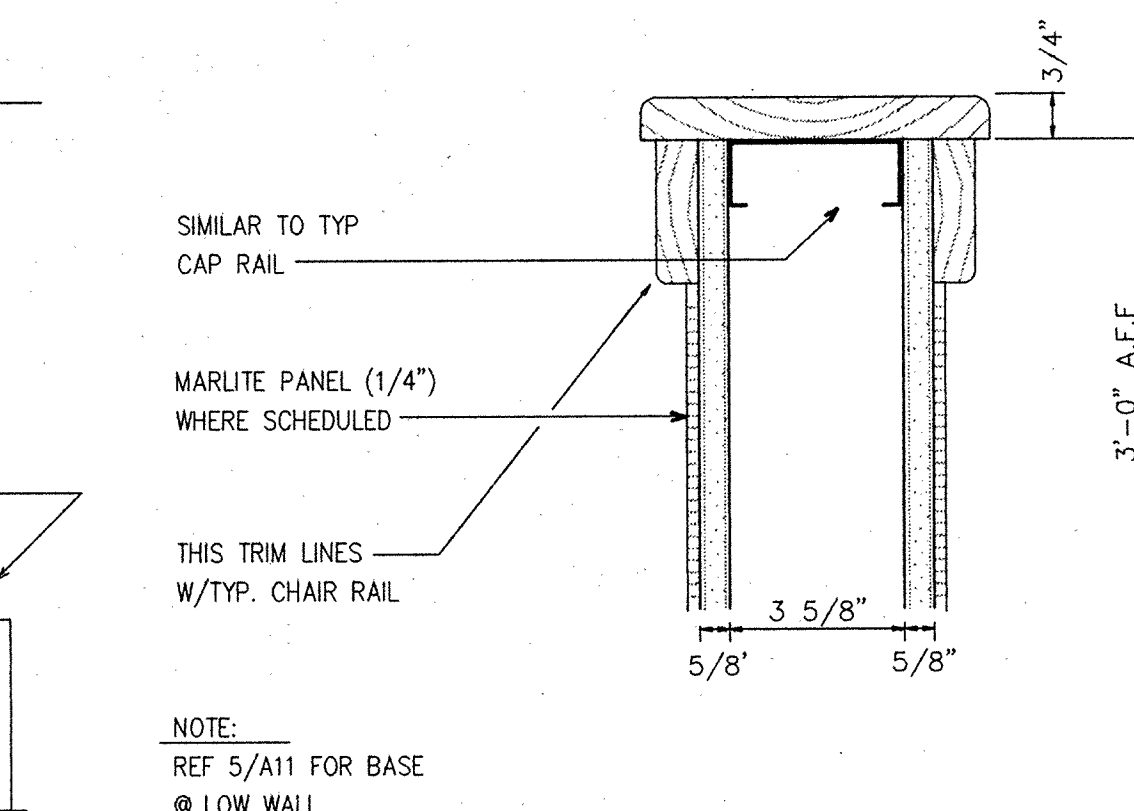


13 MOP SINK @ WALL
SCALE: 3" = 1'-0"

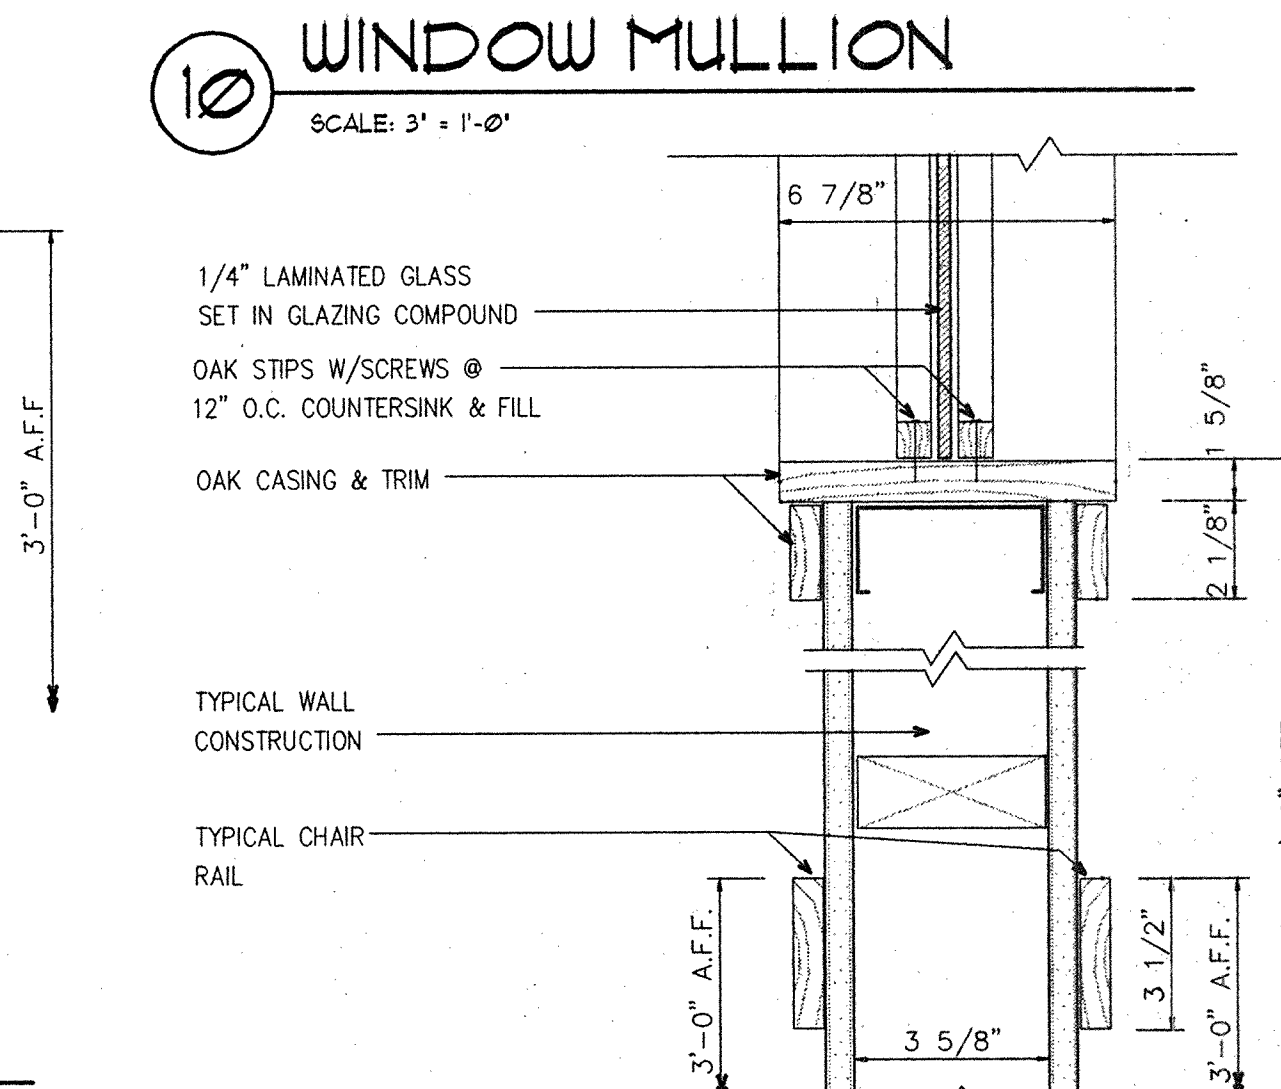


14 LOW WALL @ LOBBY
SCALE: 3" = 1'-0"

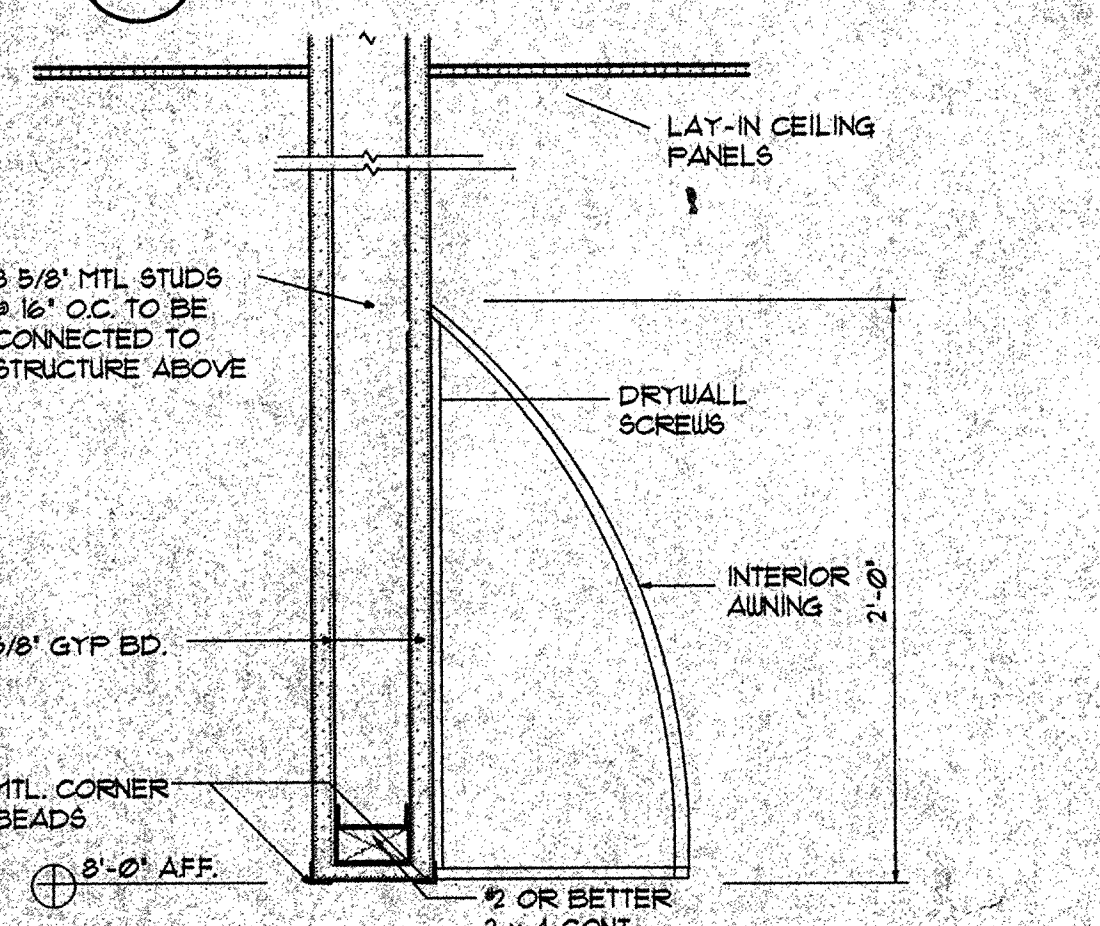


15 SILL @ GLASS WINDOW
SCALE: 3" = 1'-0"

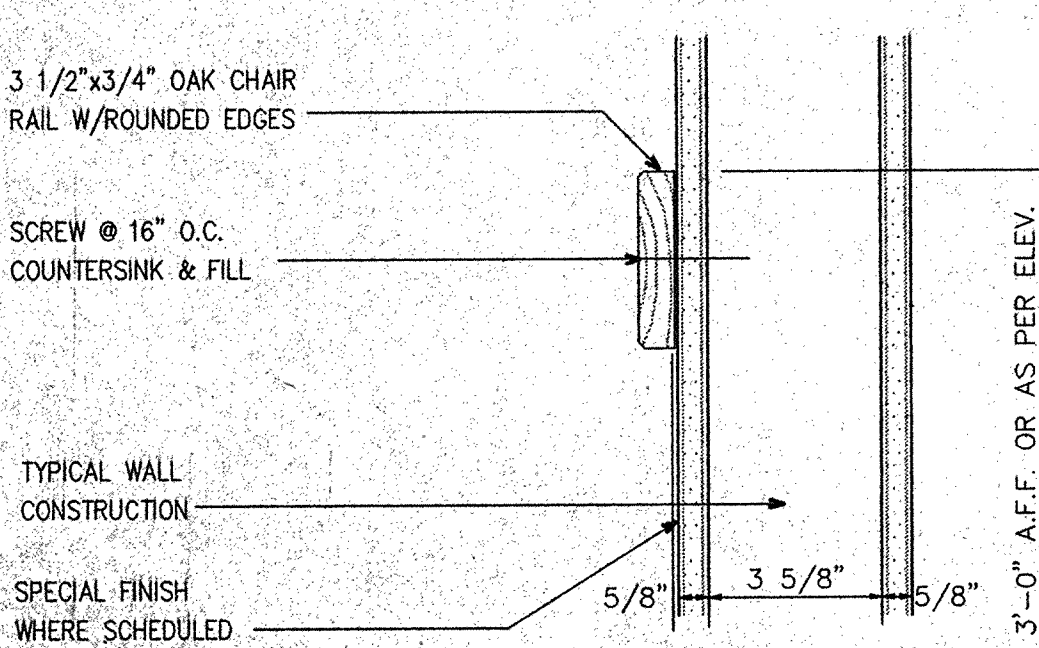


16 CANOPY FURR-DOWN
SCALE: 1 1/2" = 1'-0"

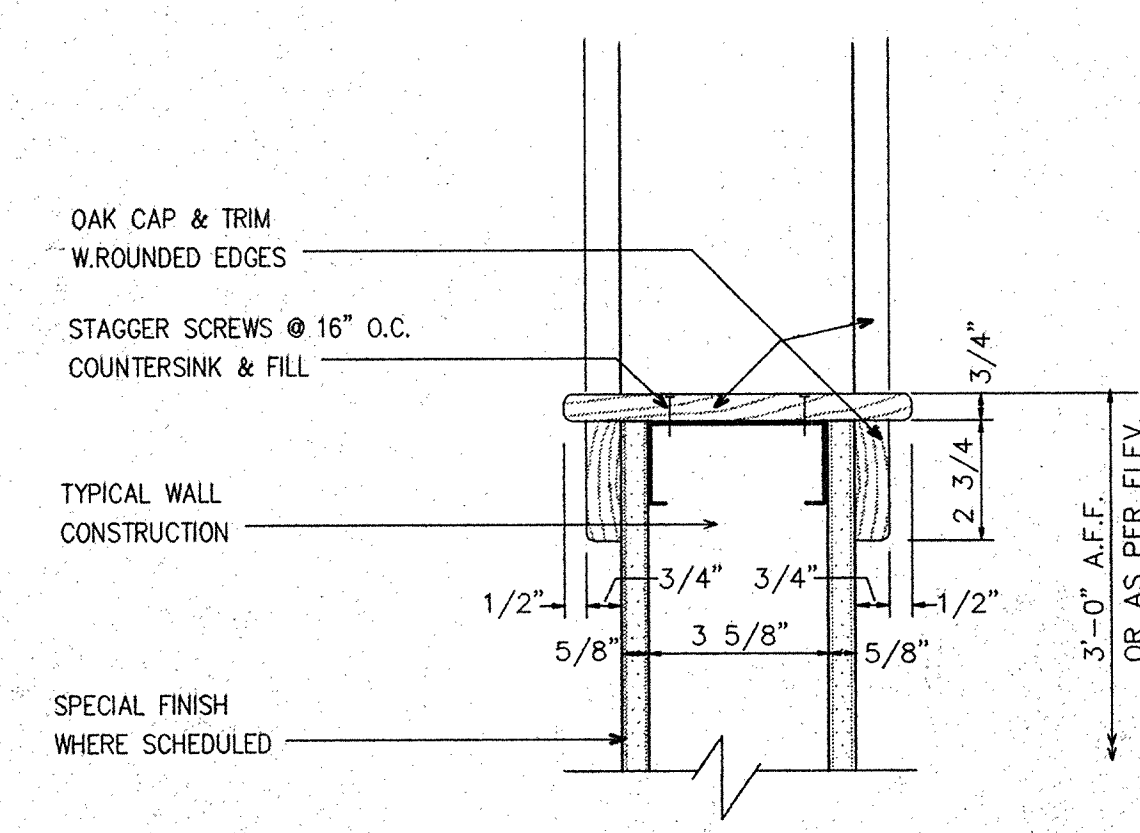

17 CHAIR RAIL
SCALE: 3" = 1'-0"

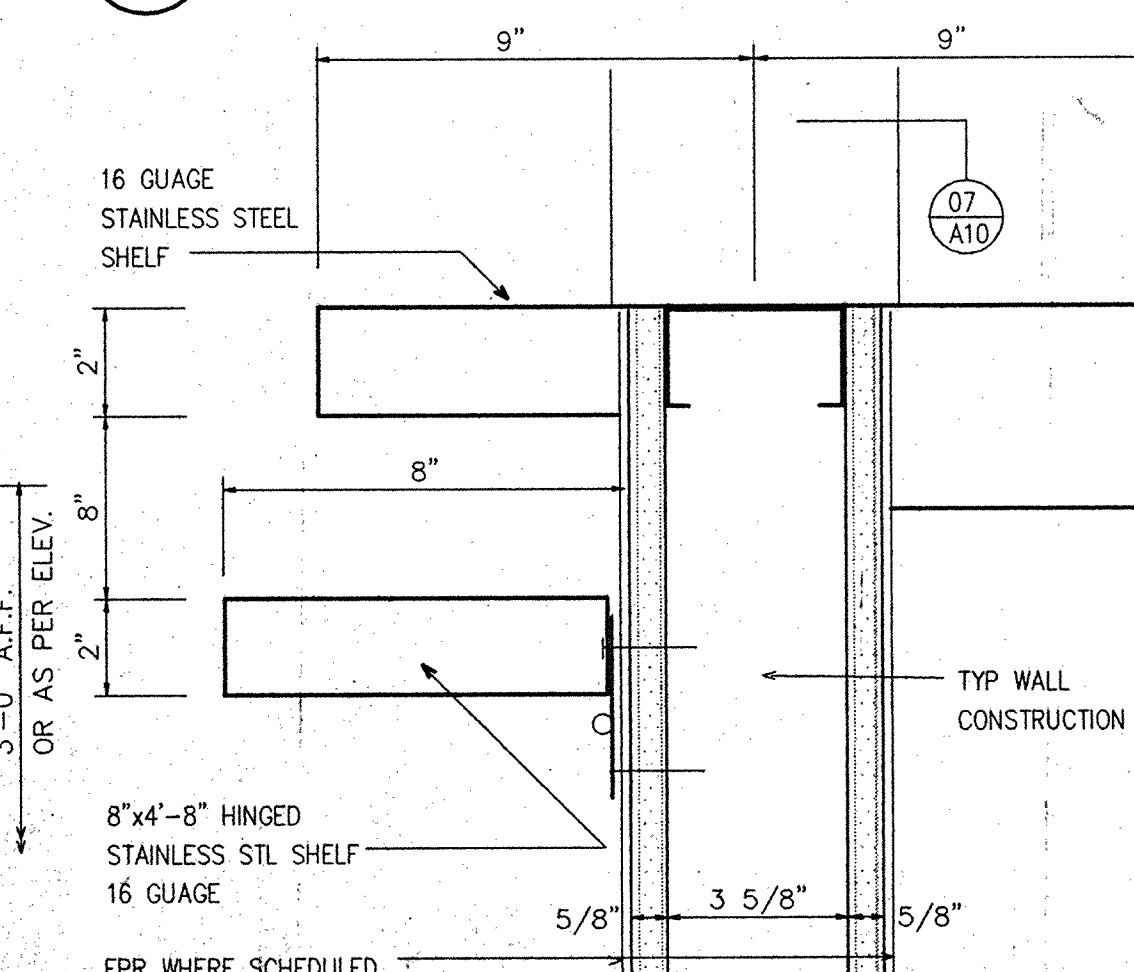

18 CAP @ WALL OPENINGS
SCALE: 3" = 1'-0"

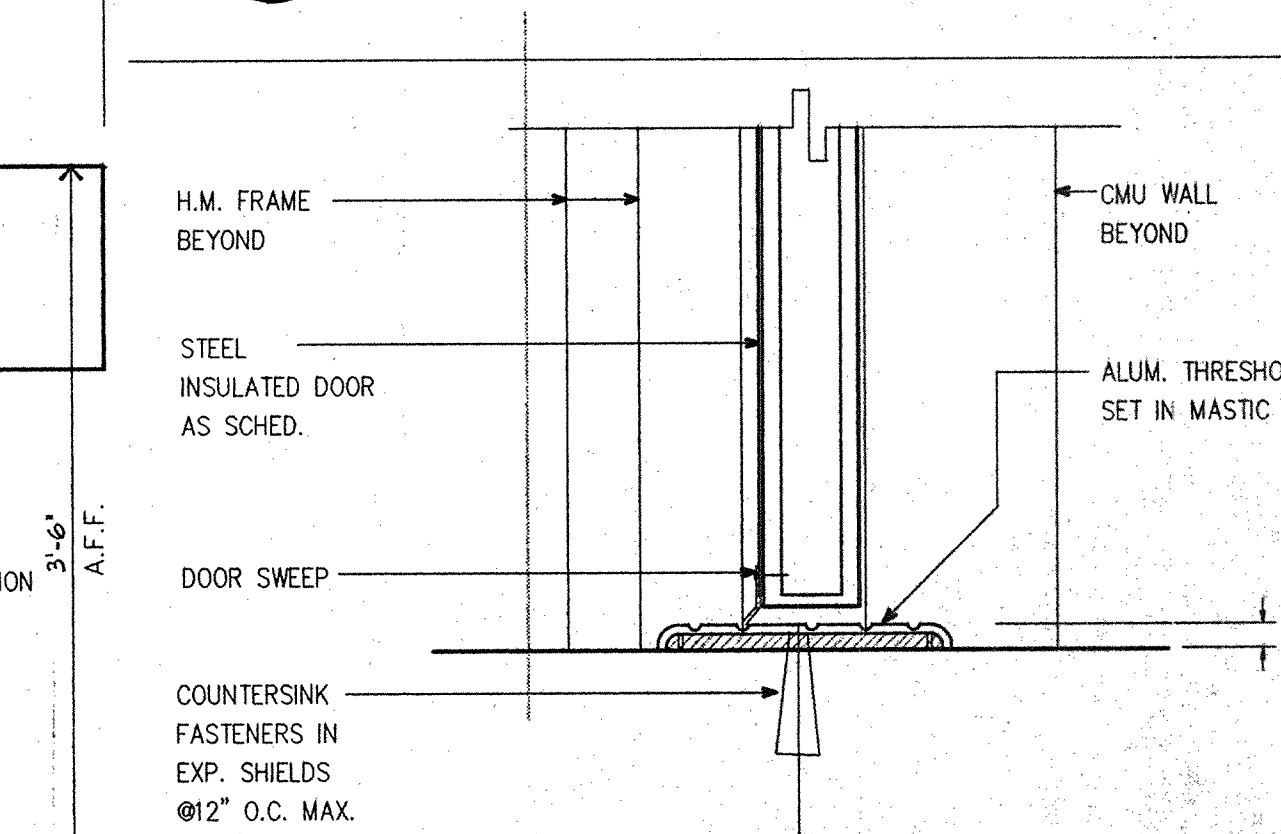

19 PASS-THRU SHELF
SCALE: NT.S.

DATE: 10-18-91
JOB NO: 9-001
DRAWN: S.A.F.
CHECKED: 6F

Showbiz Pizza Inc.
4441 West Airport Freeway
Irving, Texas 75062

CHUCKE CHEESE'S
APPROVED: PRESIDENT
VP. CONSTRUCTION

CHUCKE CHEESE'S
ShowBiz Pizza, Inc.
TALLAHASSEE, FLORIDA
UNIT # XXX
Details

JACK MORGAN, AIA
CONSULTANT

REVISIONS:
A10
SHEET NUMBER
of

For use only: last update 3-5-91 revised by S.A.F.

DATE: 10-15-91
JOB NO: 9105
DRAWN: E.A.P.
CHECKED: SF

Showbiz Pizza Inc.
4441 West Airport Freeway
Irving, Texas 75062



APPROVED:
PRESIDENT
V.P. CONSTRUCTION

CHUCK E. CHEESE'S

SHOWBIZ PIZZA, INC.
SUGAR CREEK CENTER, TALLAHASSEE, FLORIDA
Mechanical Floor Plan

JACK MORGAN AIA, CONSULTANT

SHEET NUMBER
14 of 22


John Morgan
11/10/92

REVISIONS: "A" ISSUED FOR OWNER'S REVIEW 10-15-91 "B" ISSUED WITH REVISIONS 12-15-91

SEE "E" SHEETS FOR DETAILS
FOR STAGE LIGHTING

Bad Original

EXISTING HVAC TO REMAIN
REWORK DUCTWORK AS NEEDED
FOR NEW CEILING LAYOUT

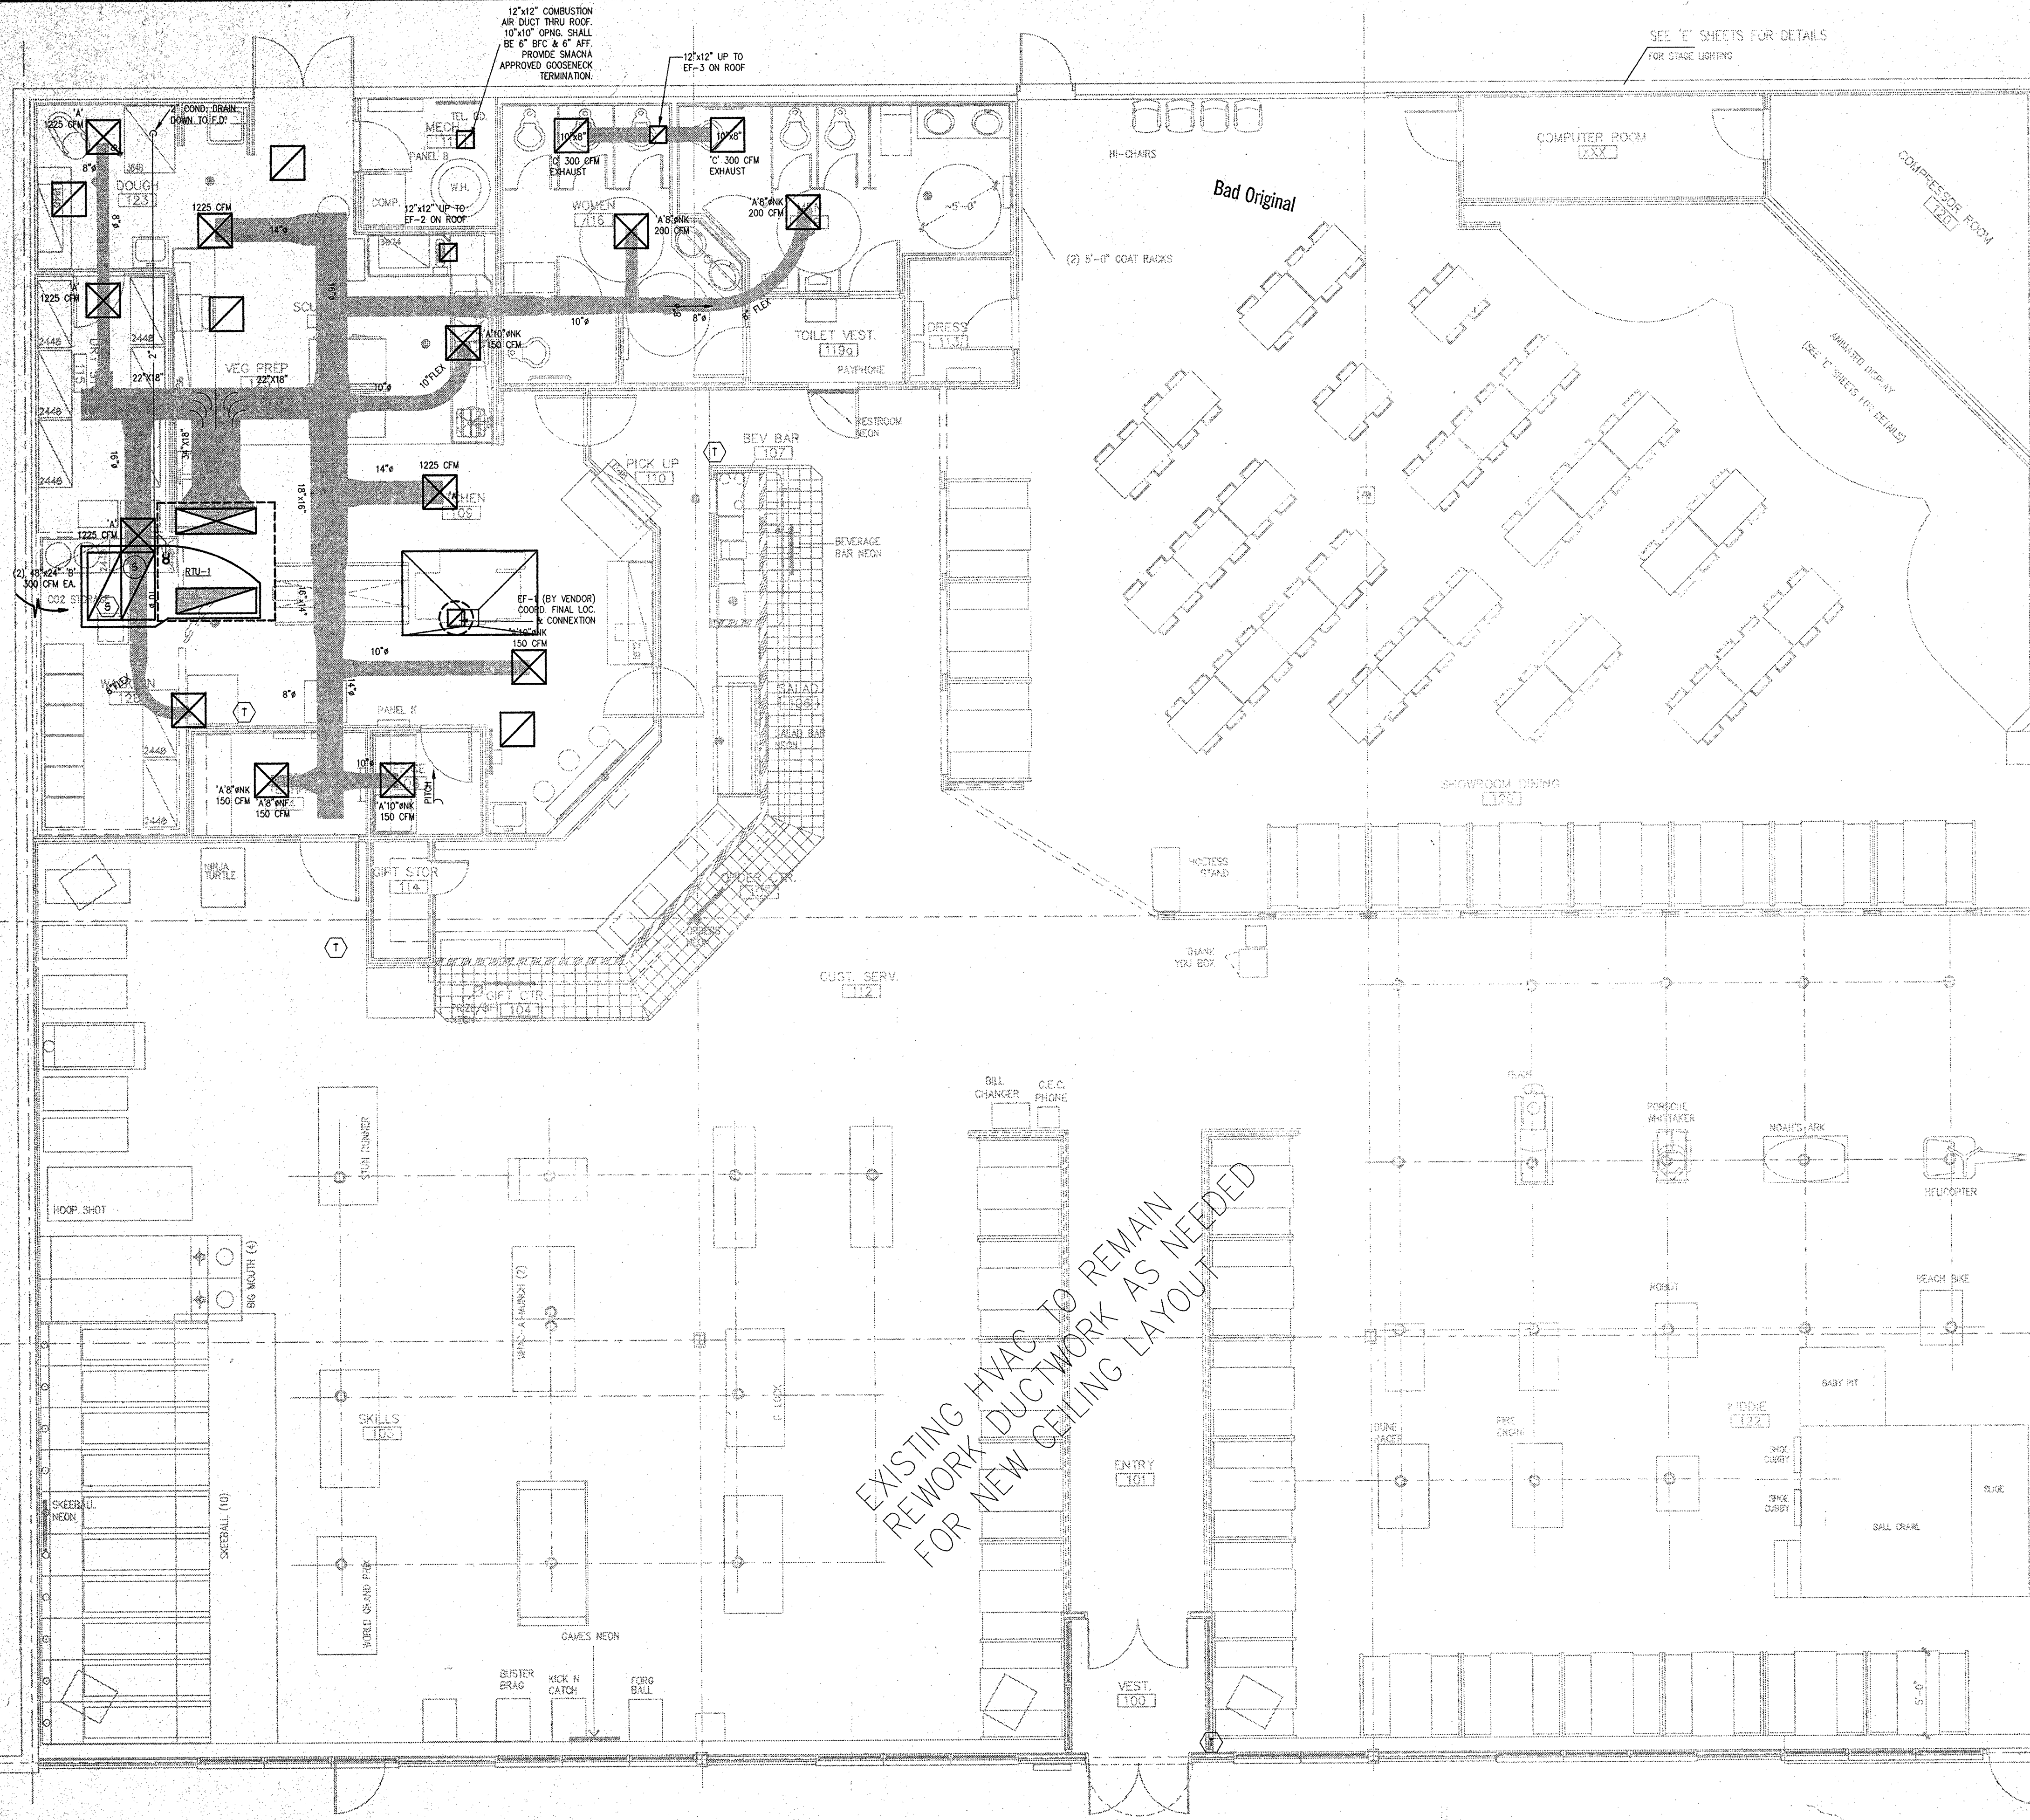

HVAC NOTES


1. PROVIDE SMOKE DETECTORS IN RETURN AIR DUCT, (AND SUPPLY IF REQ'D. BY LOCAL AUTHORITY), INTERLOCK WITH ROOF TOP UNIT FAN IN ACCORDANCE WITH NFPA REQUIREMENTS.
2. PROVIDE REMOTE SENSORS BEHIND EACH RETURN AIR GRILLE. FOR EACH UNIT, EACH THERMOSTAT SHALL BE LOCATED AS INDICATED.

SYMBOLS

- (S) SMOKE DETECTOR
- (S) REMOTE TEMPERATURE SENSOR
- (T) WALL MOUNTED THERMOSTAT WITH LOCKING COVER



FLOOR PLAN, HVAC

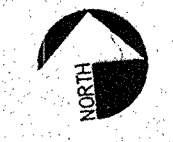


ROOF-TOP UNIT SCHEDULE																				
DESIGN.	SERVES	SUPPLY AIR FAN				COOLING DATA			HEATING DATA			ELEC. DATA					EQUIP. SELECTION			
		TOTAL CFM	O.A. CFM	EXT. S.P.	MOTOR H.P.	TOTAL (MBH)	SENS. (MBH)	E.A.T. (DB/°W)	AMBIENT TEMP. °F	OUTPUT (MBH)	INPUT (MBH)	NO. OF STAGES	NO. OF COMPR.	COMPR. R.L.A.	NO. OF COND. FANS	COND. FAN (F.L.A.)	VOLTAGE/PHASE	SIM. TO	MODEL	WEIGHT (LBS.)
RTU-1	KITCHEN	5000	750	0.8	3.0	142.5	94.7	80/67	95	100.9	220.0	2	2	22.3 EA.	1	3.1	208/3/60	CARRIER	48DJ014	1,200
NOTE: PROVIDE UNIT WITH 14" ROOF CURB, THERMOSTAT WITH GAS HEATING & SUB-BASE, 1" THROWAWAY FILTERS, 3-POSITION O.A. DAMPER, & ECONOMIZER. E.E.R. 8.3 OR GREATER																				

EXHAUST FAN SCHEDULE									
DESIGN.	SERVES	CFM	S.P.	R.P.M.	H.P.	ELEC. CHARAC.	MAX. SONES	DRIVE	MANUF.
EF-1	KITCHEN HOOD - SUPPLIED BY KITCHEN EQUIPMENT CONTRACTOR, COMPLETE W/ CURB.								
EF-2	DISHWASHER	1000	0.5	1290	1/8	120/1/80	9.0	BELT	COOK
EF-3	RESTROOMS	635	.375	1020	1/8	120/1/60	5.8	BELT	COOK


NOTES:
1. EF-1 CONTROLLED BY SWITCH MOUNTED ON HOOD AT PIZZA TABLE SIDE.
2. INTERLOCK EF-2 WITH DISHWASHER CONTROLS SO THAT EF-2 IS ENERGIZED WHEN DISHWASHER IS OPERATING.
3. EF-3 IS ENERGIZED VIA CIRCUIT BREAKER IN PANEL "C".
4. PROVIDE FAN MANUFACTURER'S FACTORY FABRICATED CURBS.
5. ALL KITCHEN VENTILATION SYSTEMS MUST COMPLY WITH U.M.C. CHAPTER 20 AND ALL APPLICABLE LOCAL CODES.

GRILLE, REGISTER, & DIFFUSER SCHEDULE							
DESIGN.	DUTY	MAX. SP.	MAX. NC.	CLG. MODULE	NECK SIZE	MANUF.	MODEL
'A'	SUPPLY	.10	35	24"x24"	AS INDICATED ON PLANS	TITUS	TMS
'B'	RETURN	.10	35	24"x48"	24"x48"	TITUS	JFL
'C'	EXHAUST	.10	35	AS INDICATED ON PLANS	SAME AS GRILLE SIZE	TITUS	JFL


REF. PLANS FOR CFM
45 DEG., 3/4" SPACING
45 DEG., 3/4" SPACING

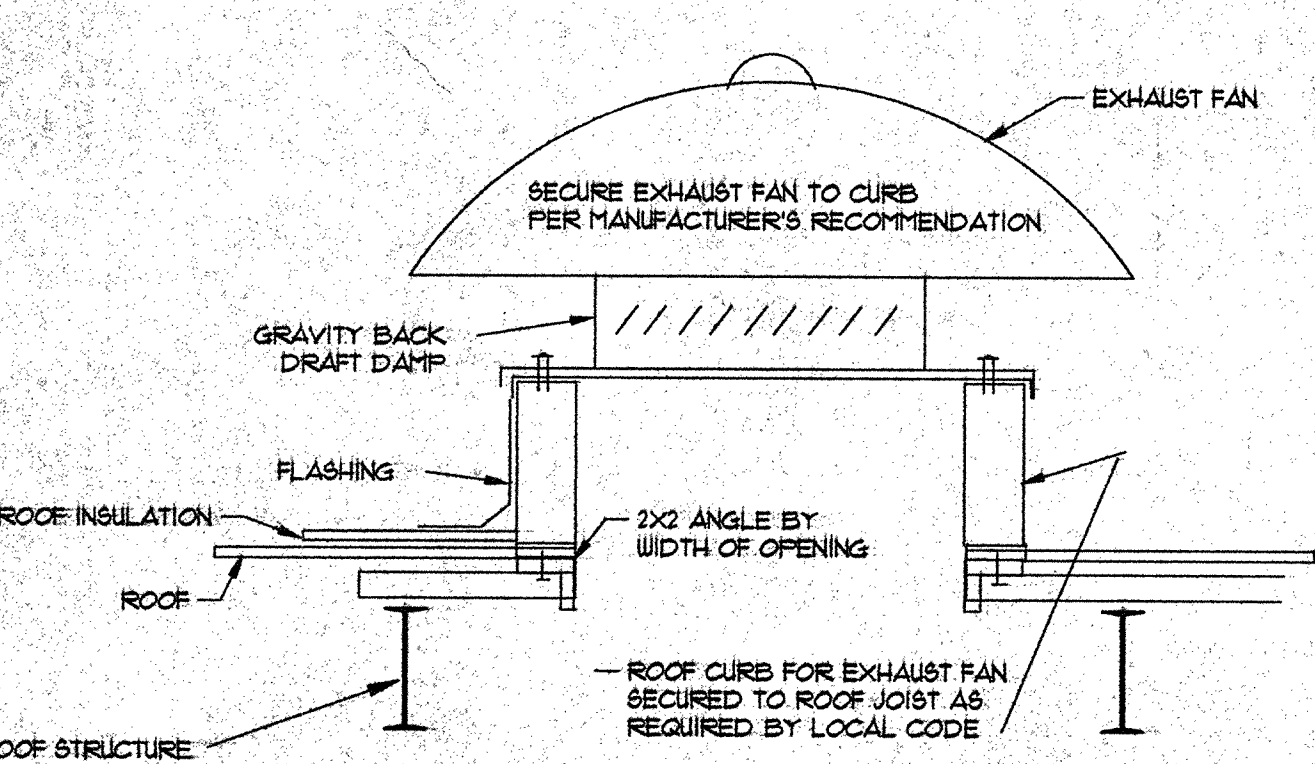


02 EXHAUST FAN DETAIL
not to scale

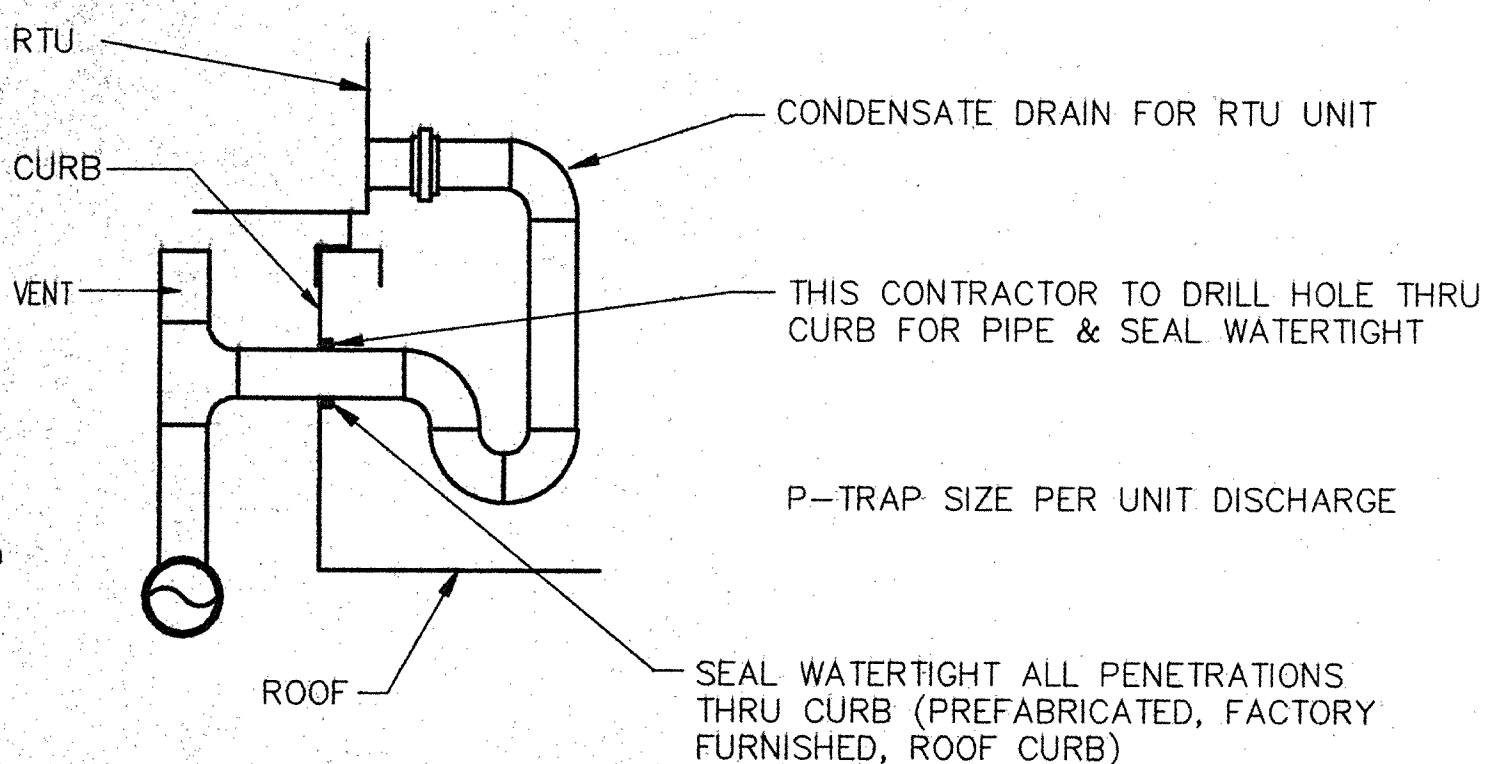



03 CONDENSATE DRAIN DETAIL
not to scale

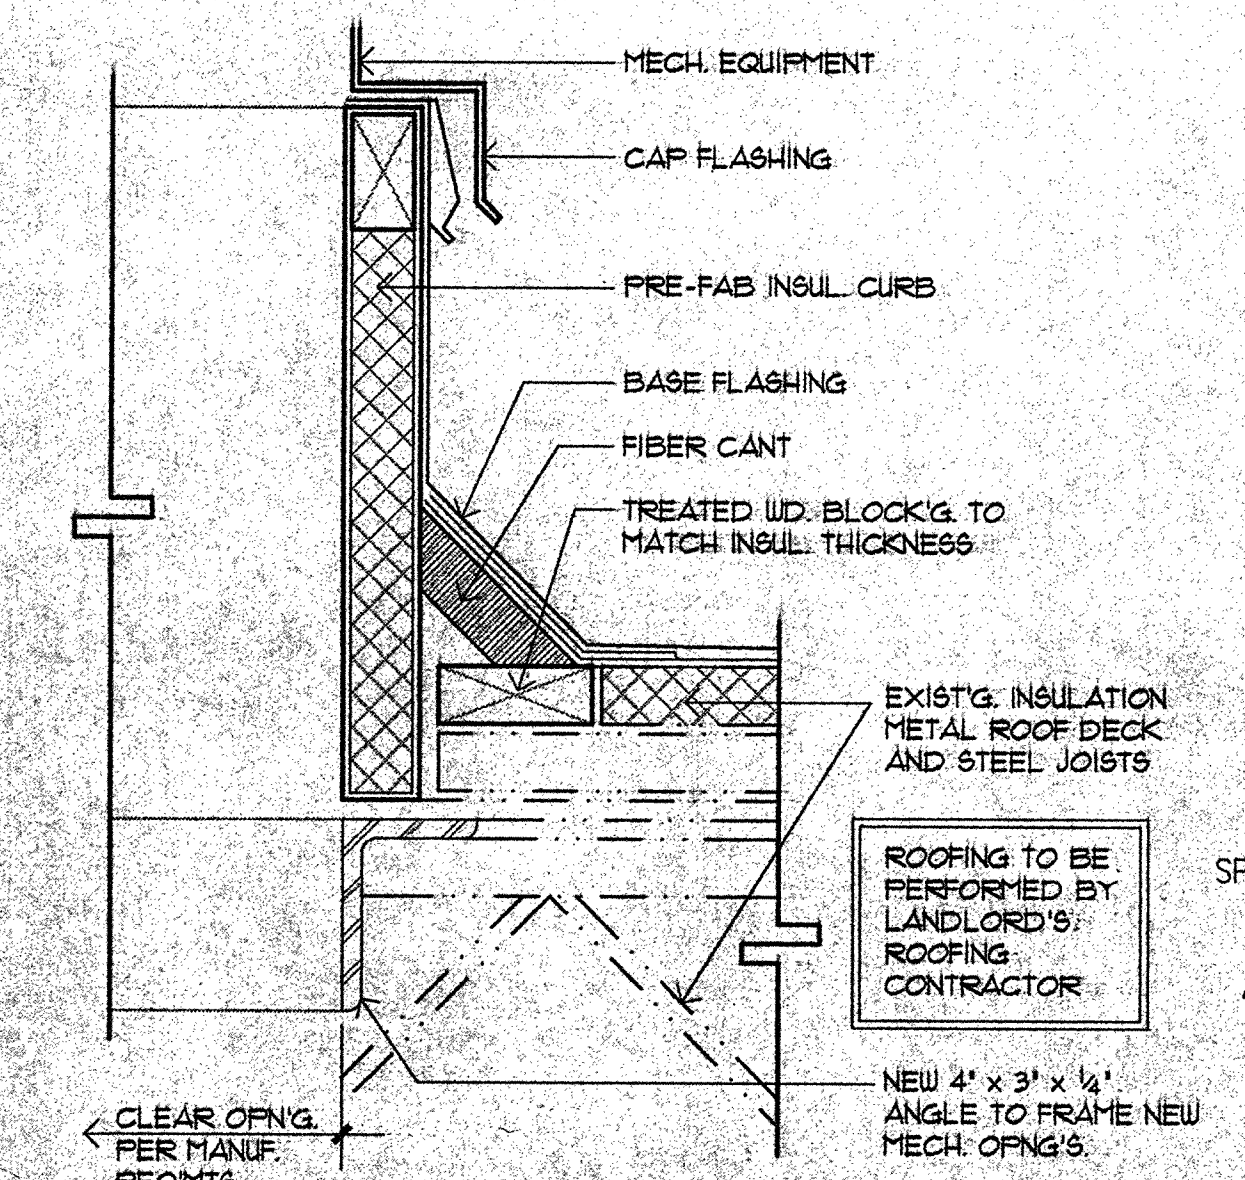

01 HVAC-CURB
Not to scale

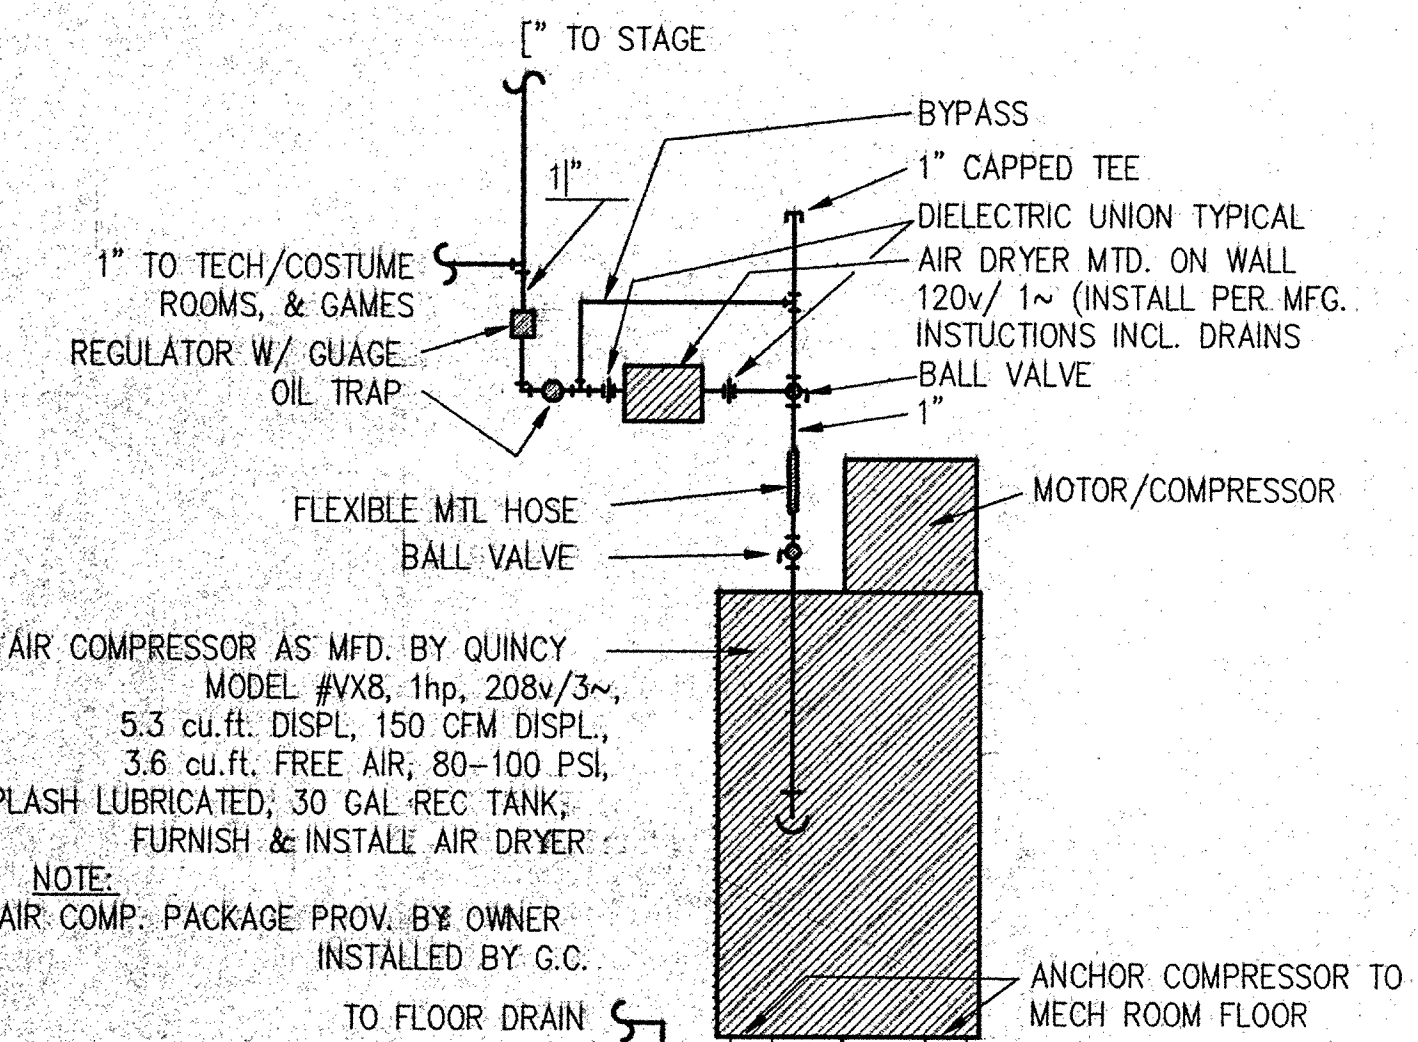

04 AIR COMP. CONNX.
not to scale

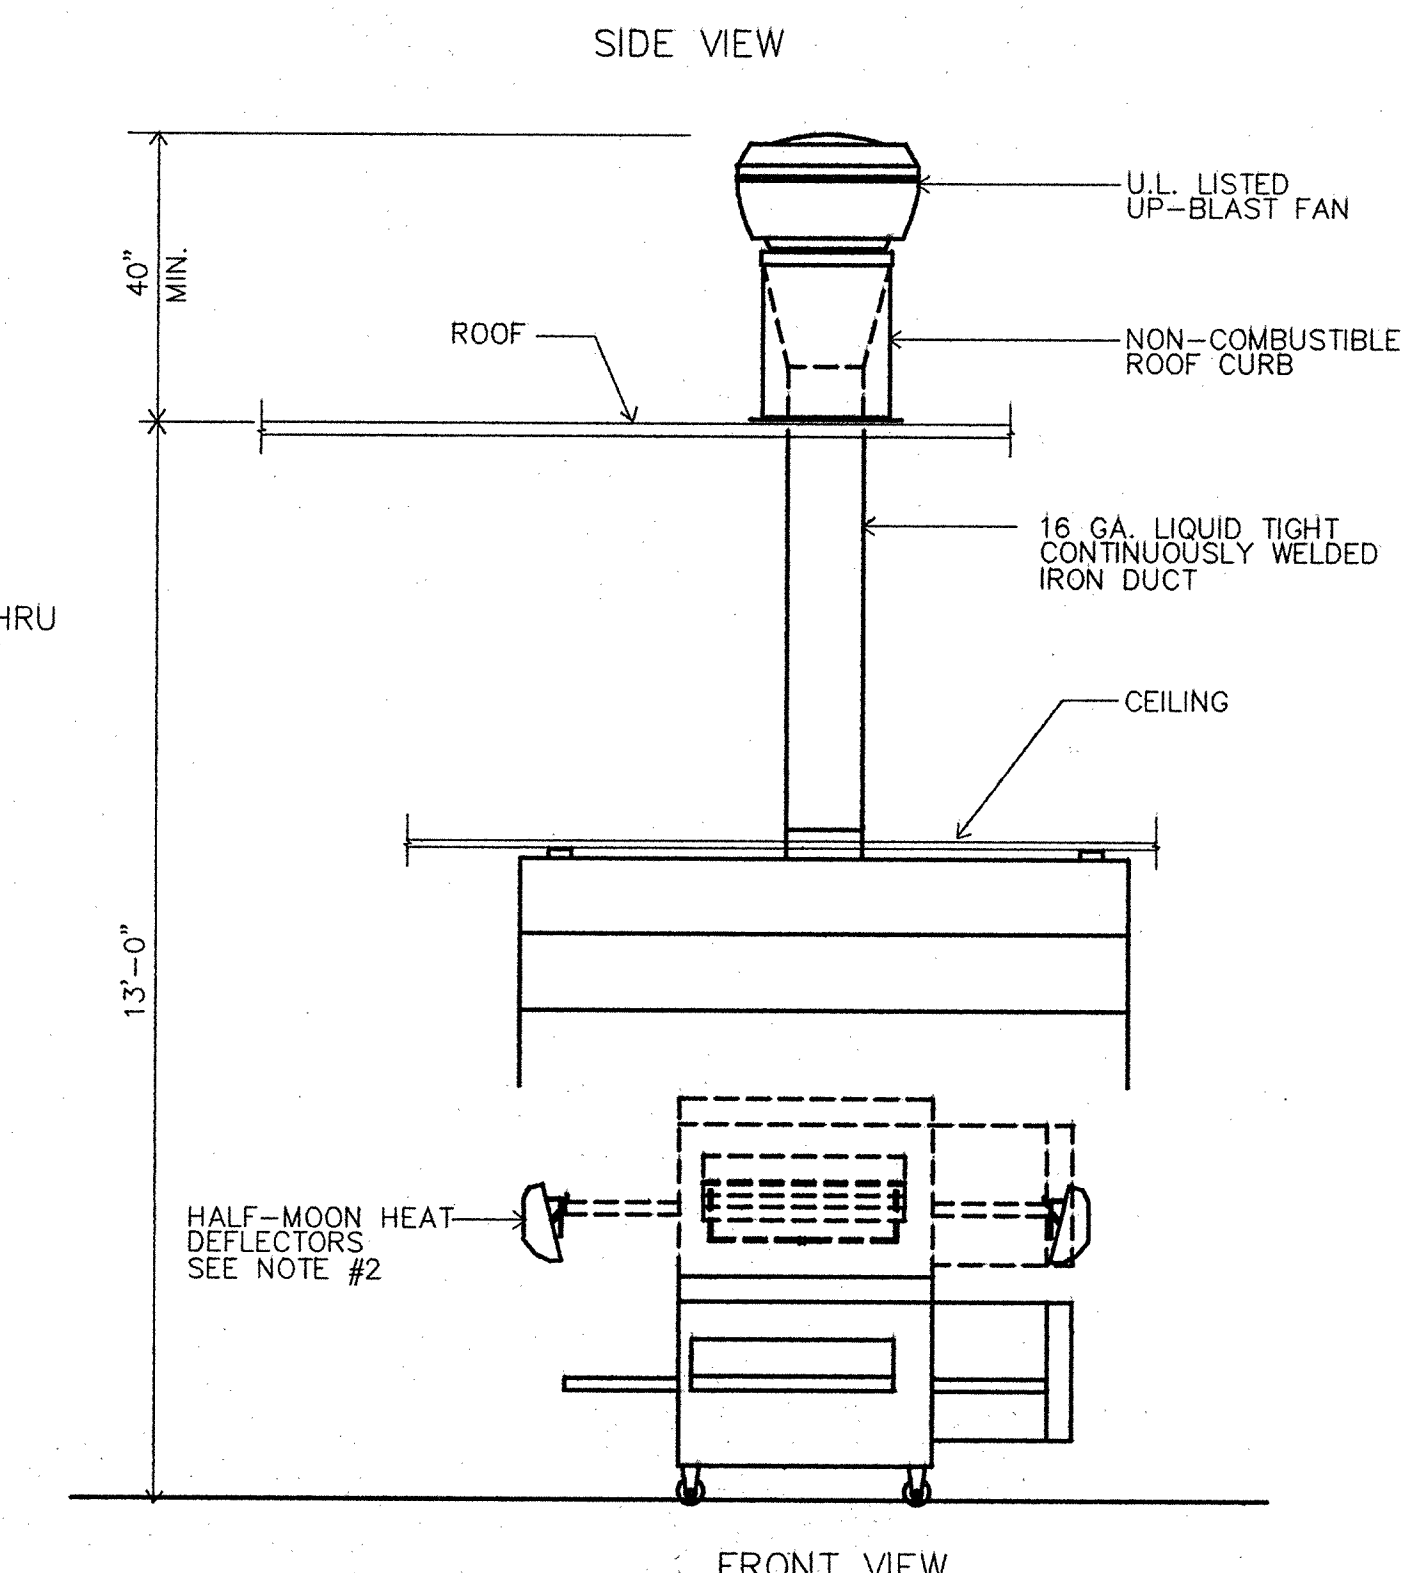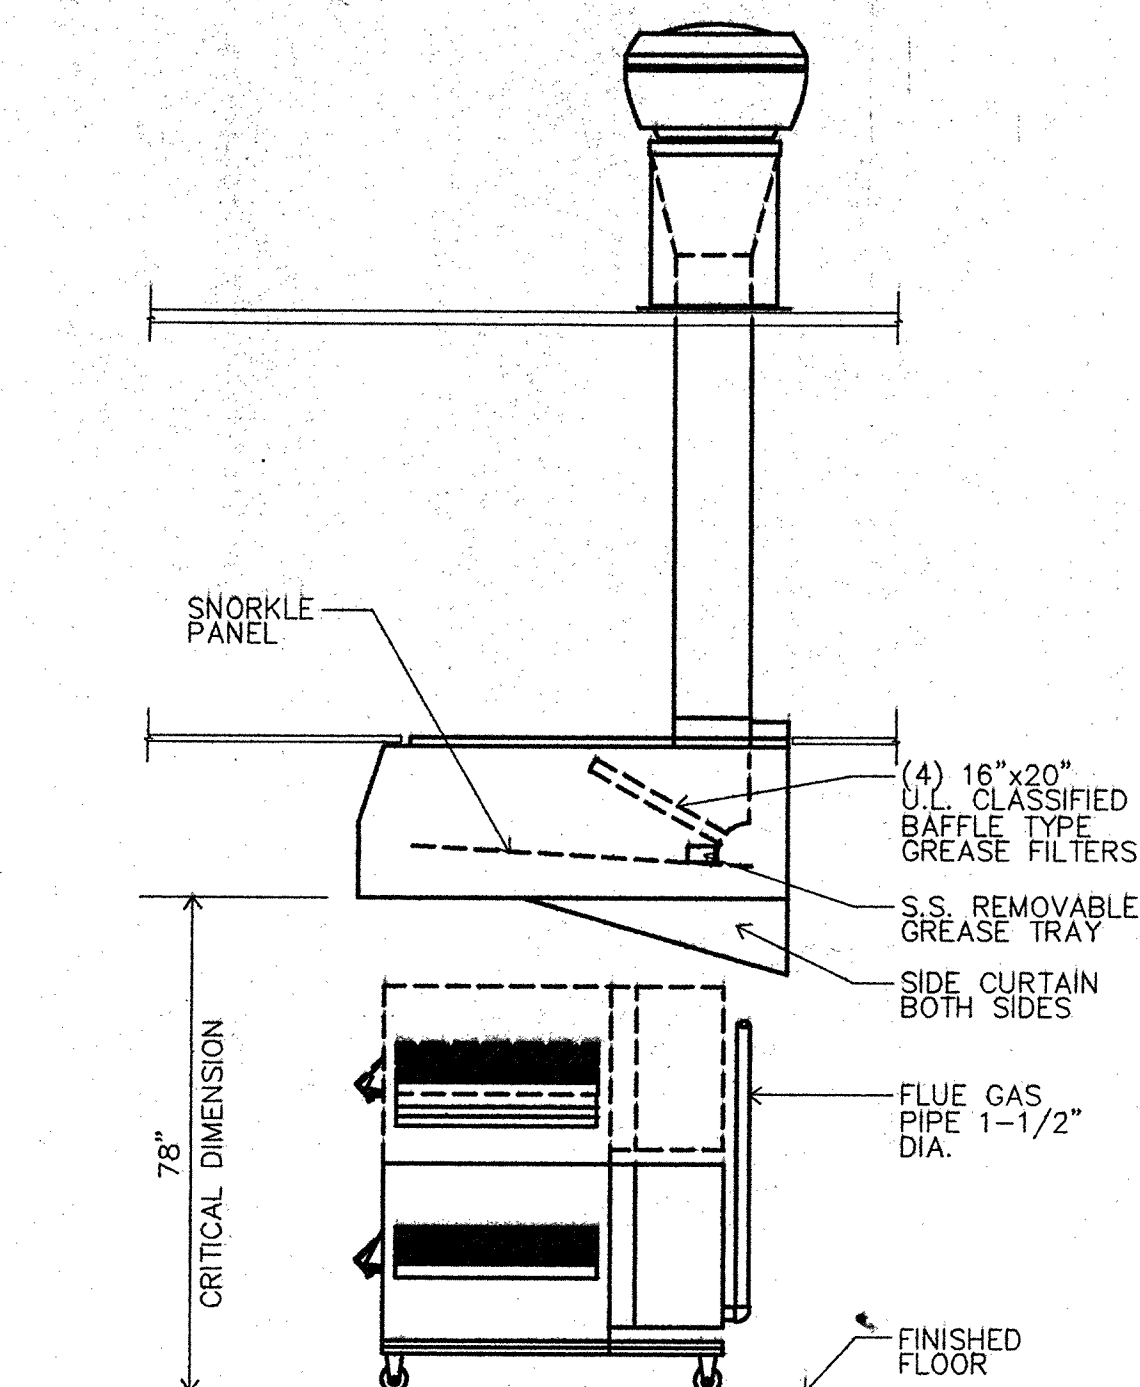

05 EXHAUST FAN DETAIL
not to scale

HOOD MODEL	HOOD LENGTH	HOOD WEIGHT	ROOFTOP UNIT	HORSEPOWER	AMPS			EXHAUST CFM	OUTSIDE MUA NECESSARY	DROP SIZE	ROOFCUT OPENING	STATIC PRESSURE
			MODEL NO.	WT.		115 1PH	208 1PH	208 3PH	MINIMUM			
POH-96	8'-0"	347#	145 NBRTD	150#	3/4	13.8	6.9	3.22	1552	1552	12" x 12"	18" x 18"


- INSTALLATION INSTRUCTIONS:
- STEP 1: ROOF CURB. CUT ROOF OPENING AND SET CURB. CURB IS TO BE MOLDED IN WITH ROOF.
 - STEP 2: HOOD. HANG HOOD TO CORRECT HEIGHT.
 - STEP 3: EXHAUST HOOD COLLAR. PLUMB OPENING FROM CURB TO EXHAUST HOOD COLLAR. COLLAR MUST LINE UP DIRECTLY WITH OPENING IN ROOF CURB.
 - STEP 4: EXHAUST DROP. INSTALL DROP THRU CURB AND FIELD CUT TO CORRECT LENGTH. WELD AND SEAL CONNECTIONS.
 - STEP 5: EXHAUST FAN. POSITION FAN ON ROOF CURB AND FASTEN SECURELY. FIELD WIRE EXHAUST FAN TO DISCONNECT.
 - STEP 6: WIRING. FIELD WIRE FROM DISCONNECT TO WALL SWITCH.
 - STEP 7: INSTALL END CURTAINS AND HALF-MOON DEFLECTORS.

- NOTES:
1. REMOVABLE PANELS TO BE INSTALLED AFTER HOOD IS HUNG.
 2. HALF-MOON DEFLECTORS ARE SUPPLIED WITH HOOD PACKAGE AND ARE TO BE INSTALLED ON OVEN IF OPTIONAL TOP OVEN IS USED.
 3. WALL SWITCH FOR EXHAUST FAN SUPPLIED BY OTHERS.
 4. IT IS RECOMMENDED TO LINE TOP OF EXHAUST HOOD WITH ONE INCH MINERAL WOOL TO AID IN HEAT CAPTURE.

NSF #1142 ACCEPTED
MEETS NFPA 96 REQUIREMENTS
U.L. 710 TESTED AND CLASSIFIED #1764
MEETS NER #319 REQUIREMENTS


MANUFACTURED ESPECIALLY FOR MIDDLEBY-MARSHALL BY LDI MFG. CO., INC. LOGANSPOET, IN. 46947

Bad Original

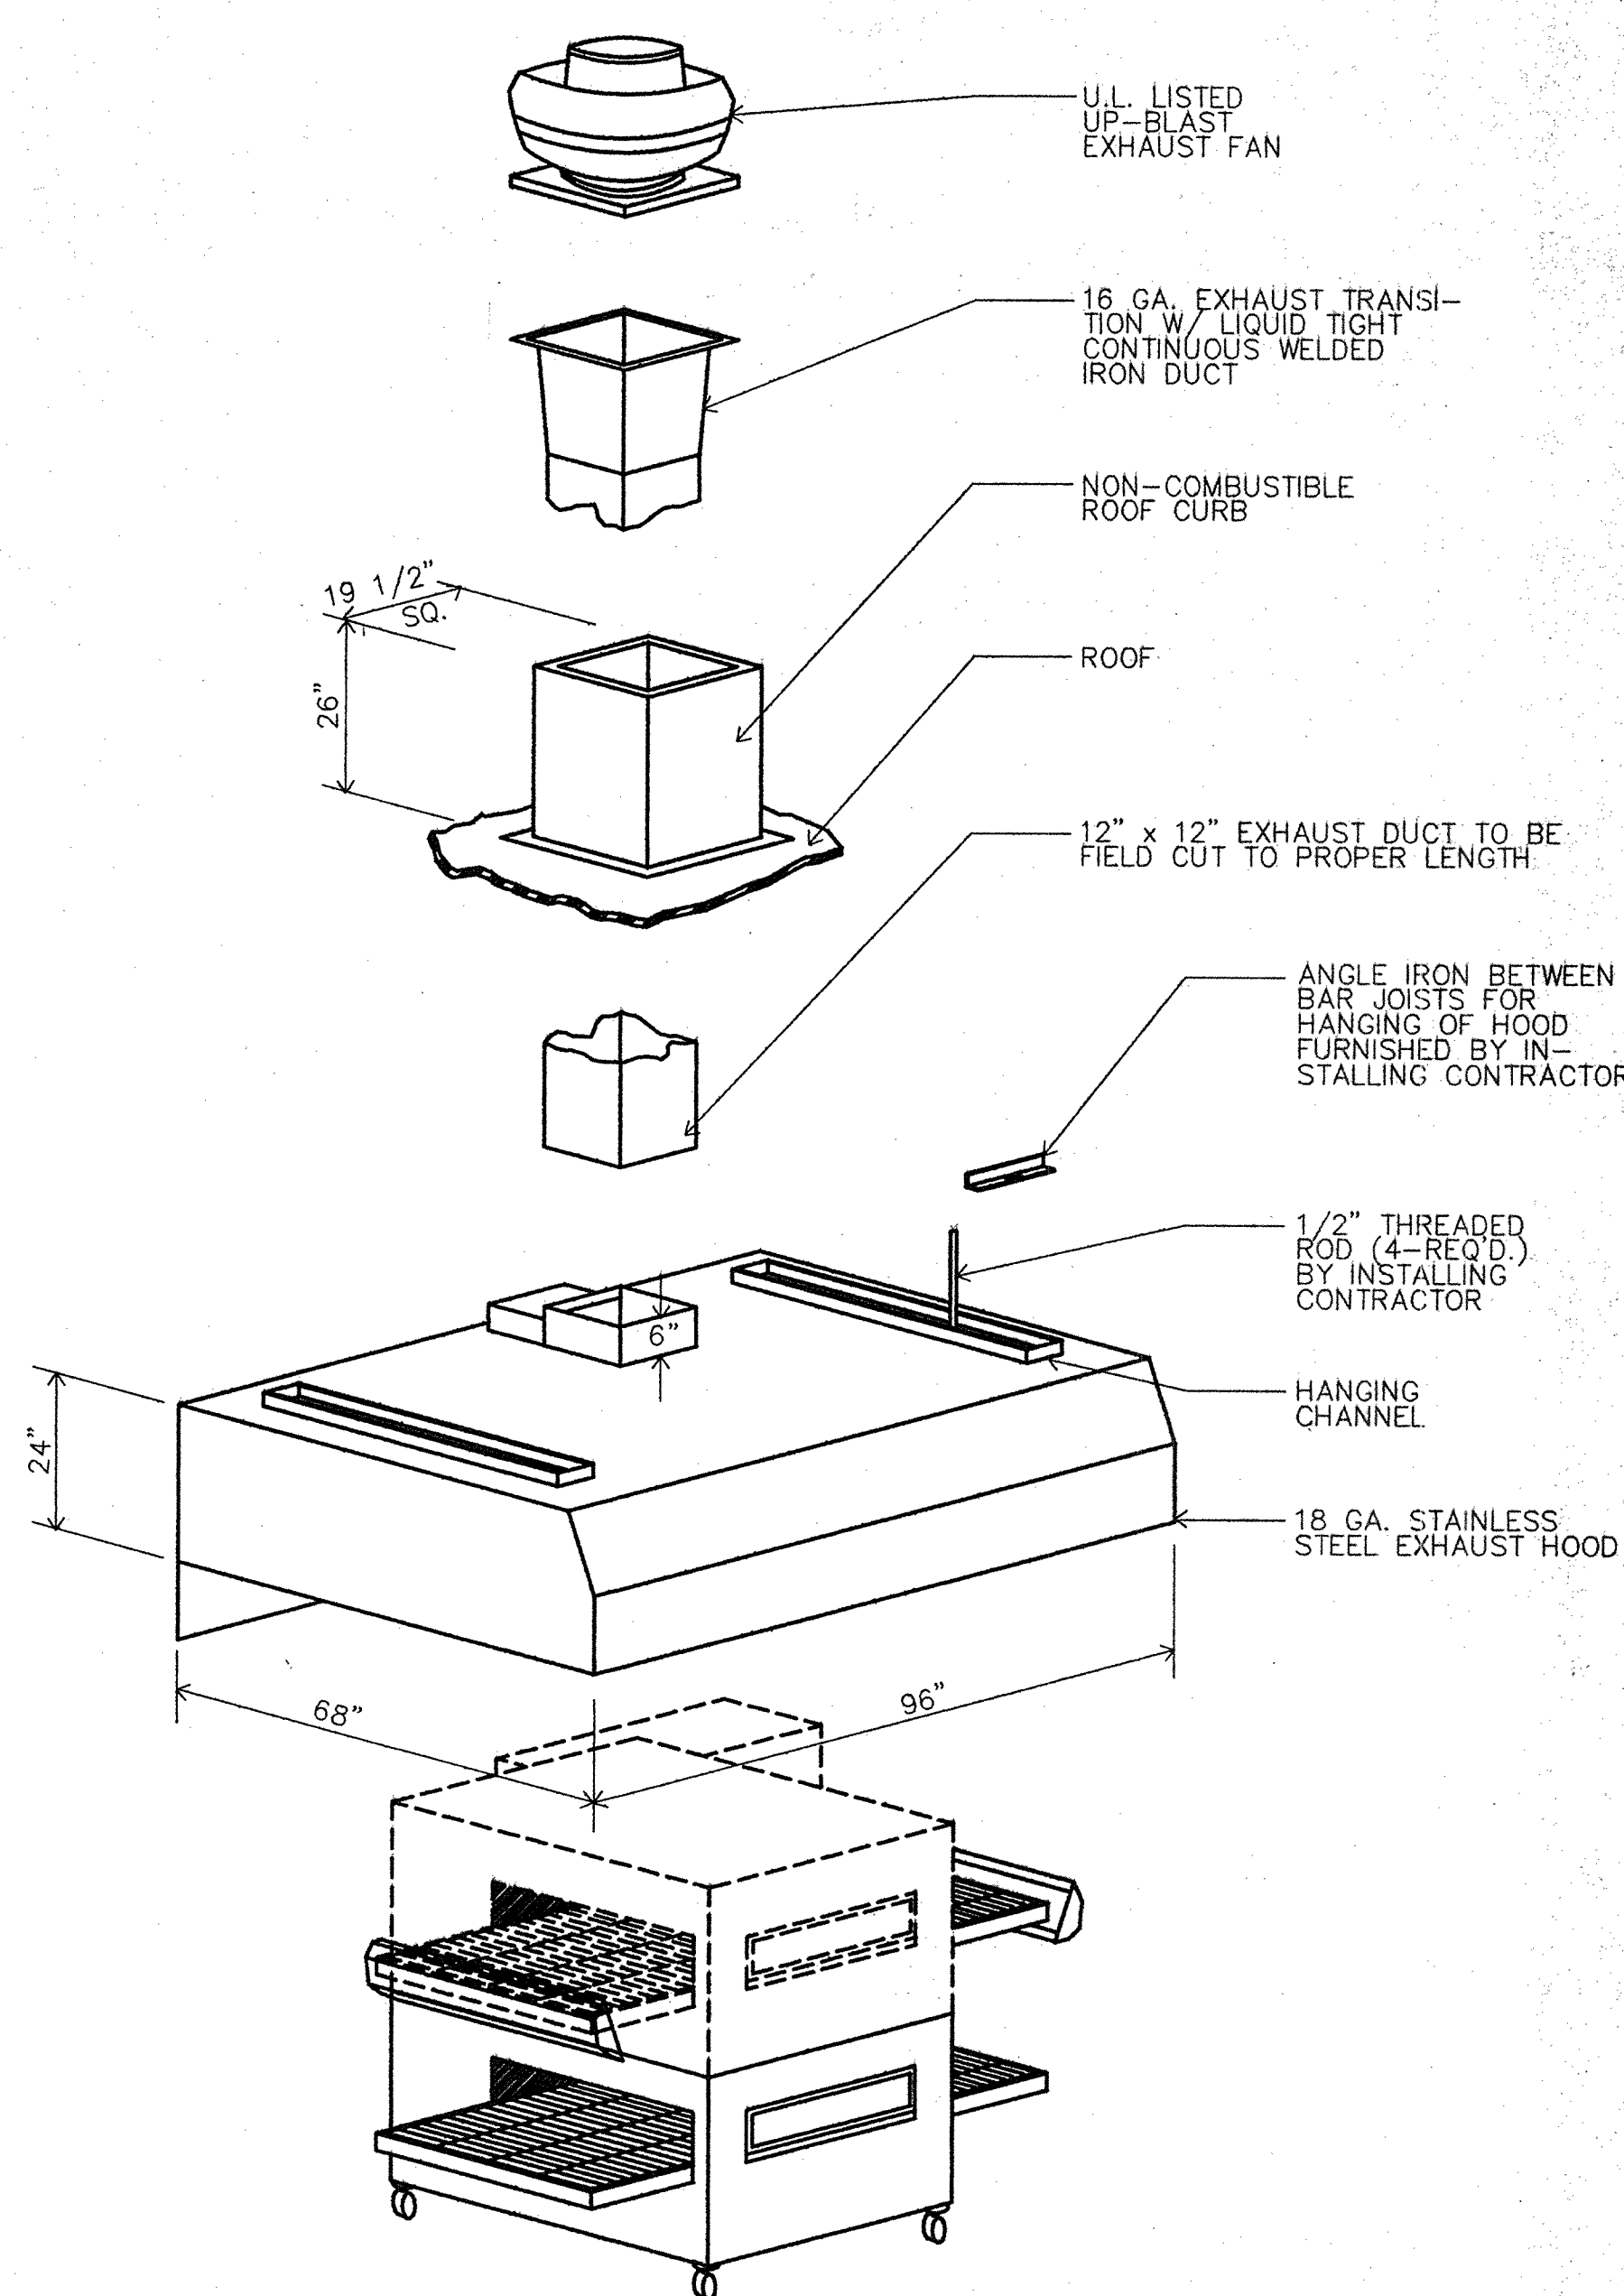

06 HVAC-CURB
Not to scale

DATE: 12-1-81
JOB NO: 91015
DRAWN: S.A.H.
CHECKED: S.A.H.

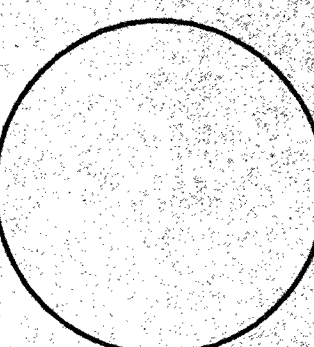

Showbiz Pizza Inc.
4441 West Airport Freeway
Irving, Texas 75062




APPROVED:
PRESIDENT
V.P. CONSTRUCTION

CHUCK E. CHEESE'S
ShowBiz Pizza, Inc.
SUGAR CREEK CENTER, TALLAHASSEE, FLORIDA
Hvac Schedules and Details


JACK MORGAN A.I.A., consultant

Signature of Jack Morgan

SHEET NUMBER
M2
15 of 22

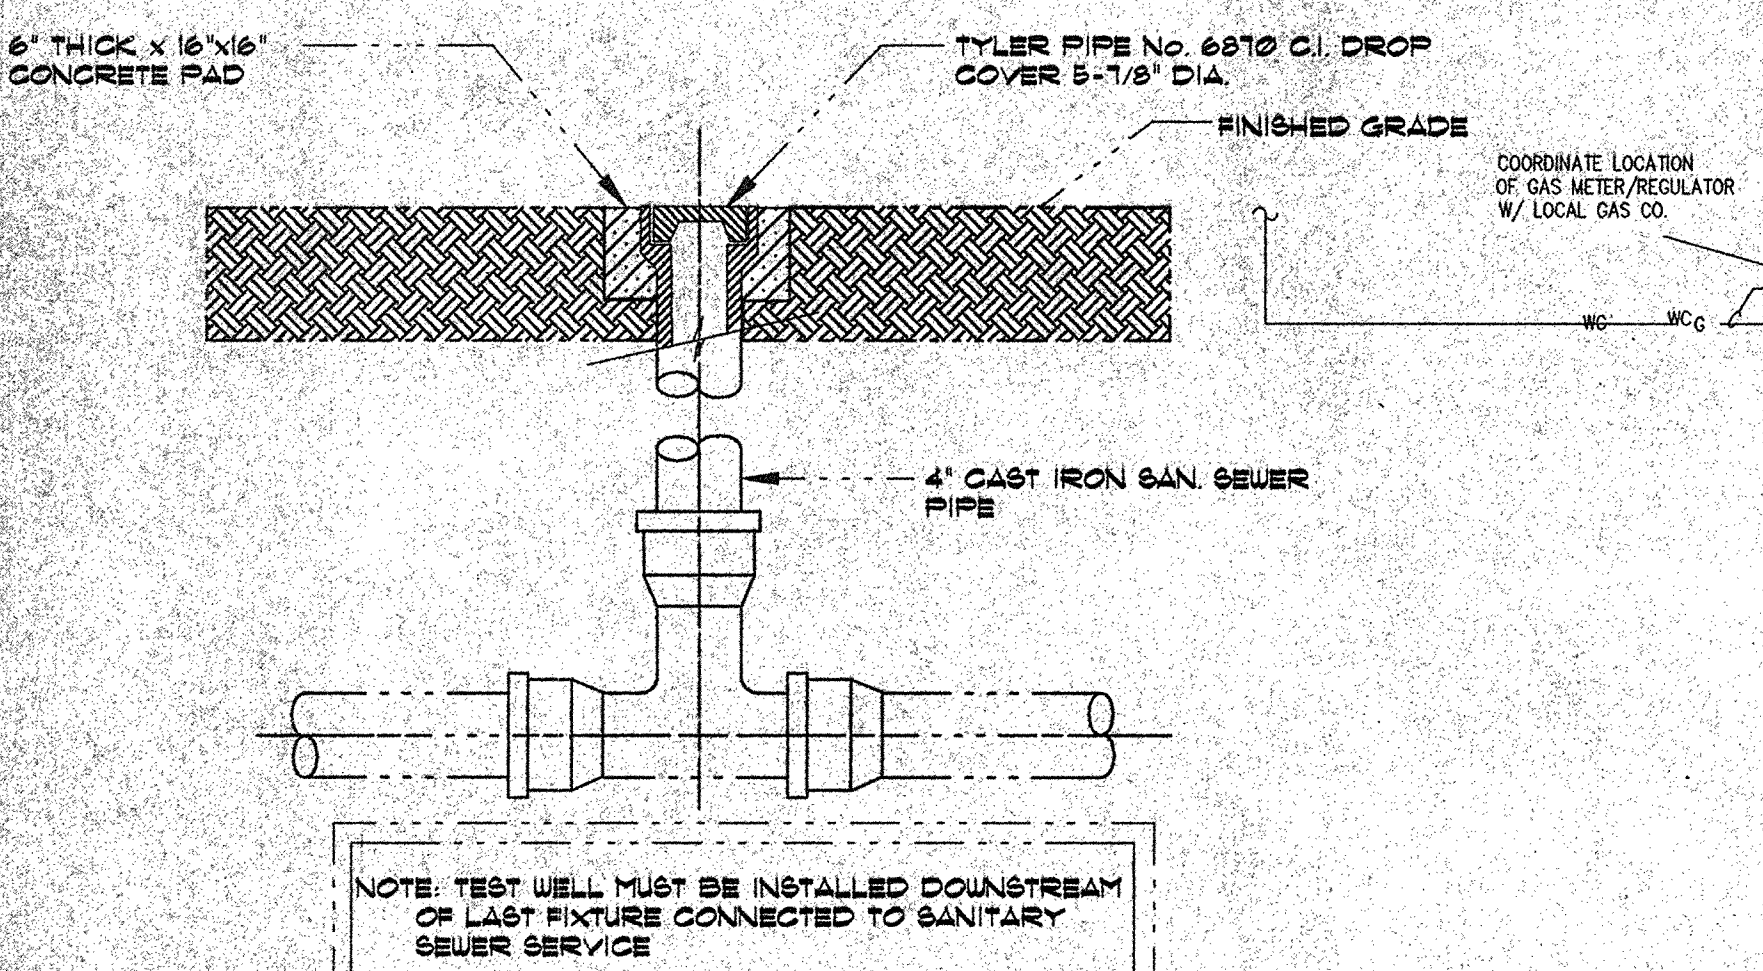


04 TEST WELL DETAIL
NOT TO SCALE

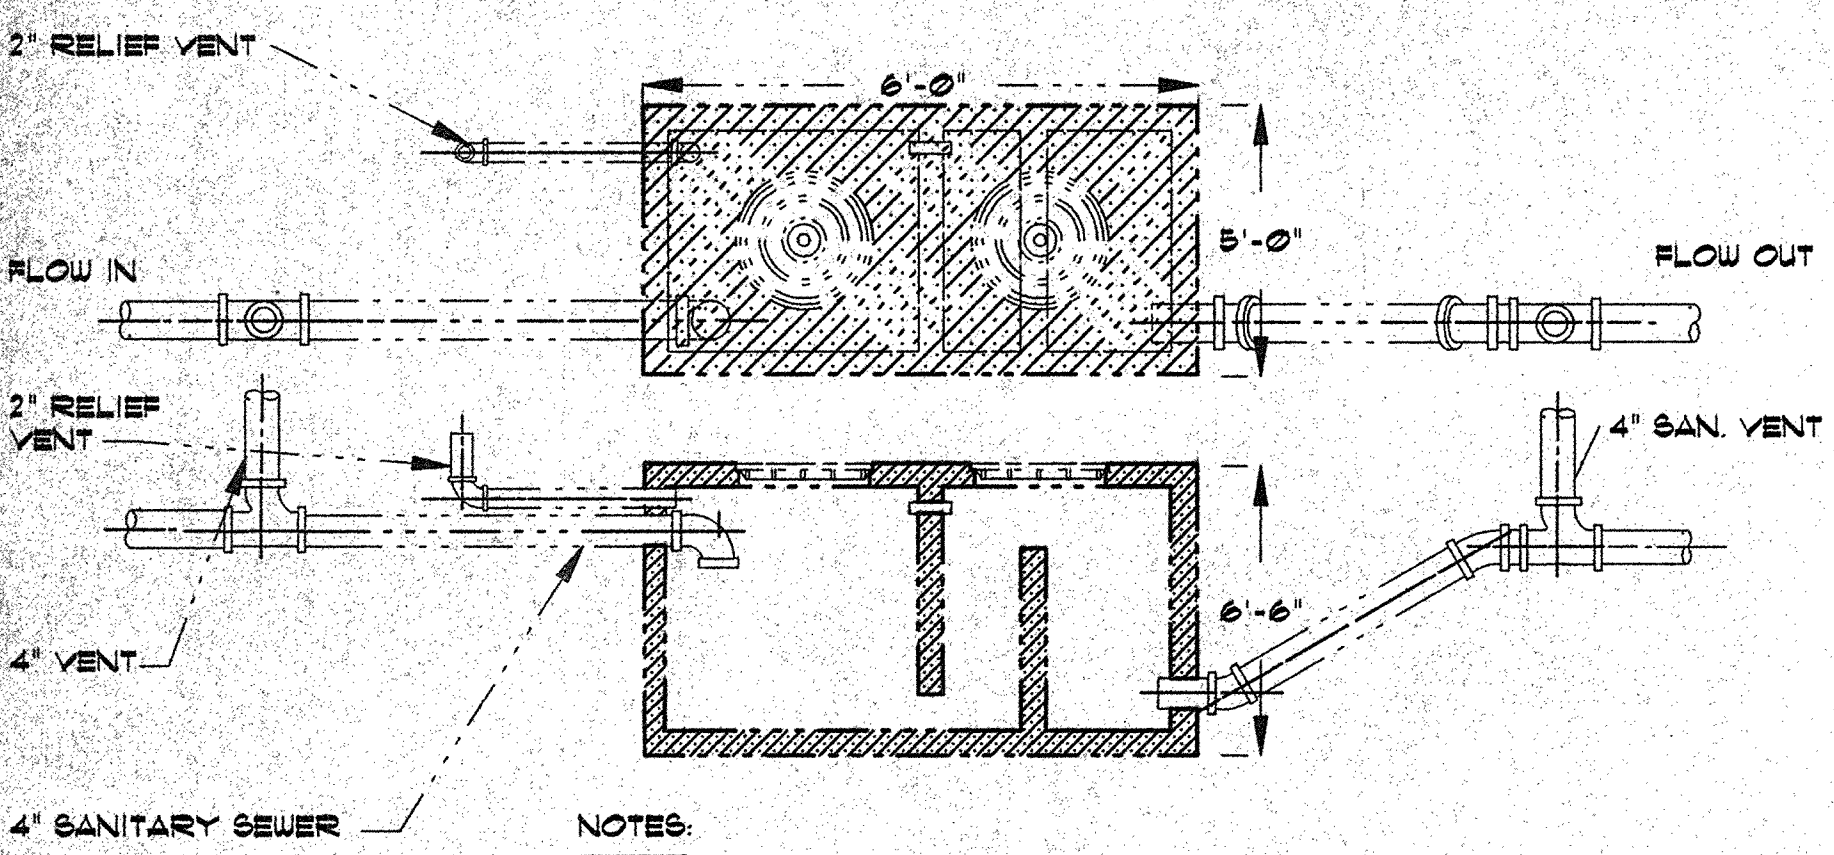


- NOTES:**
1. CONCRETE SHALL BE COMPOSED OF 1 PART PORTLAND CEMENT AND 5 PARTS AGGREGATE. REINFORCEMENT BARS DE-FORMED NUMBER 4 BARS ON 18" CENTERS.
 2. MANHOLES SHALL BE CAST IRON WITH MIN. 20" COVER.
 3. CAPACITY OF GREASE INTERCEPTOR SHALL BE 125 CUBIC FEET HOLDING, 150 POUNDS GREASE AND 315 G.P.M. FLOW.
 4. TWO-WAY CLEANOUT SHALL BE LOCATED AS NEAR AS POSSIBLE TO THE INTERCEPTOR ON OUT FLOW LINE ABOVE SEAL.
 5. BLACKTOP PAVING RESTORATION TO MATCH EXISTING ROADWAY SPEC'S.

03 GREASE INTERCEPTOR DETAIL
NOT TO SCALE

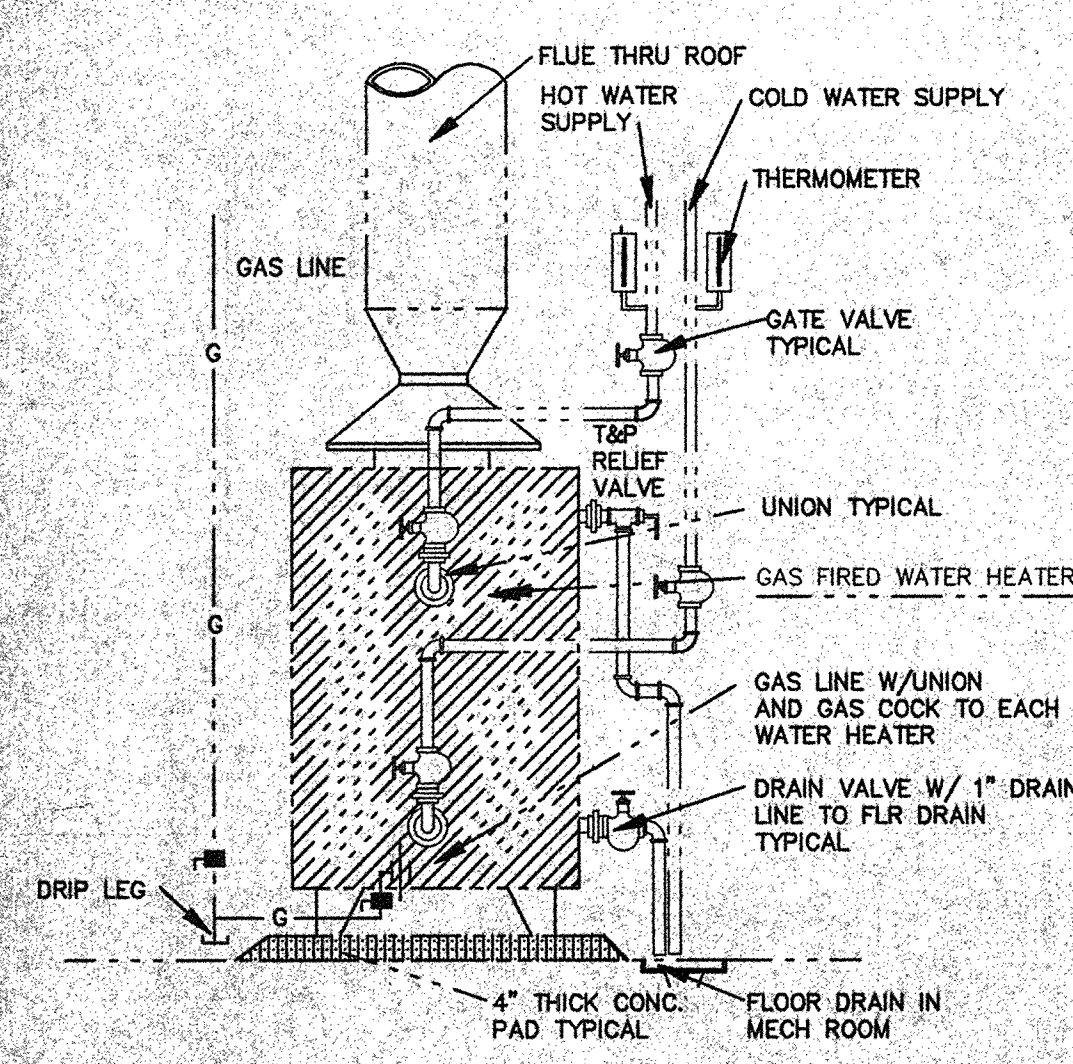


02 WATER HEATER DETAIL
NOT TO SCALE

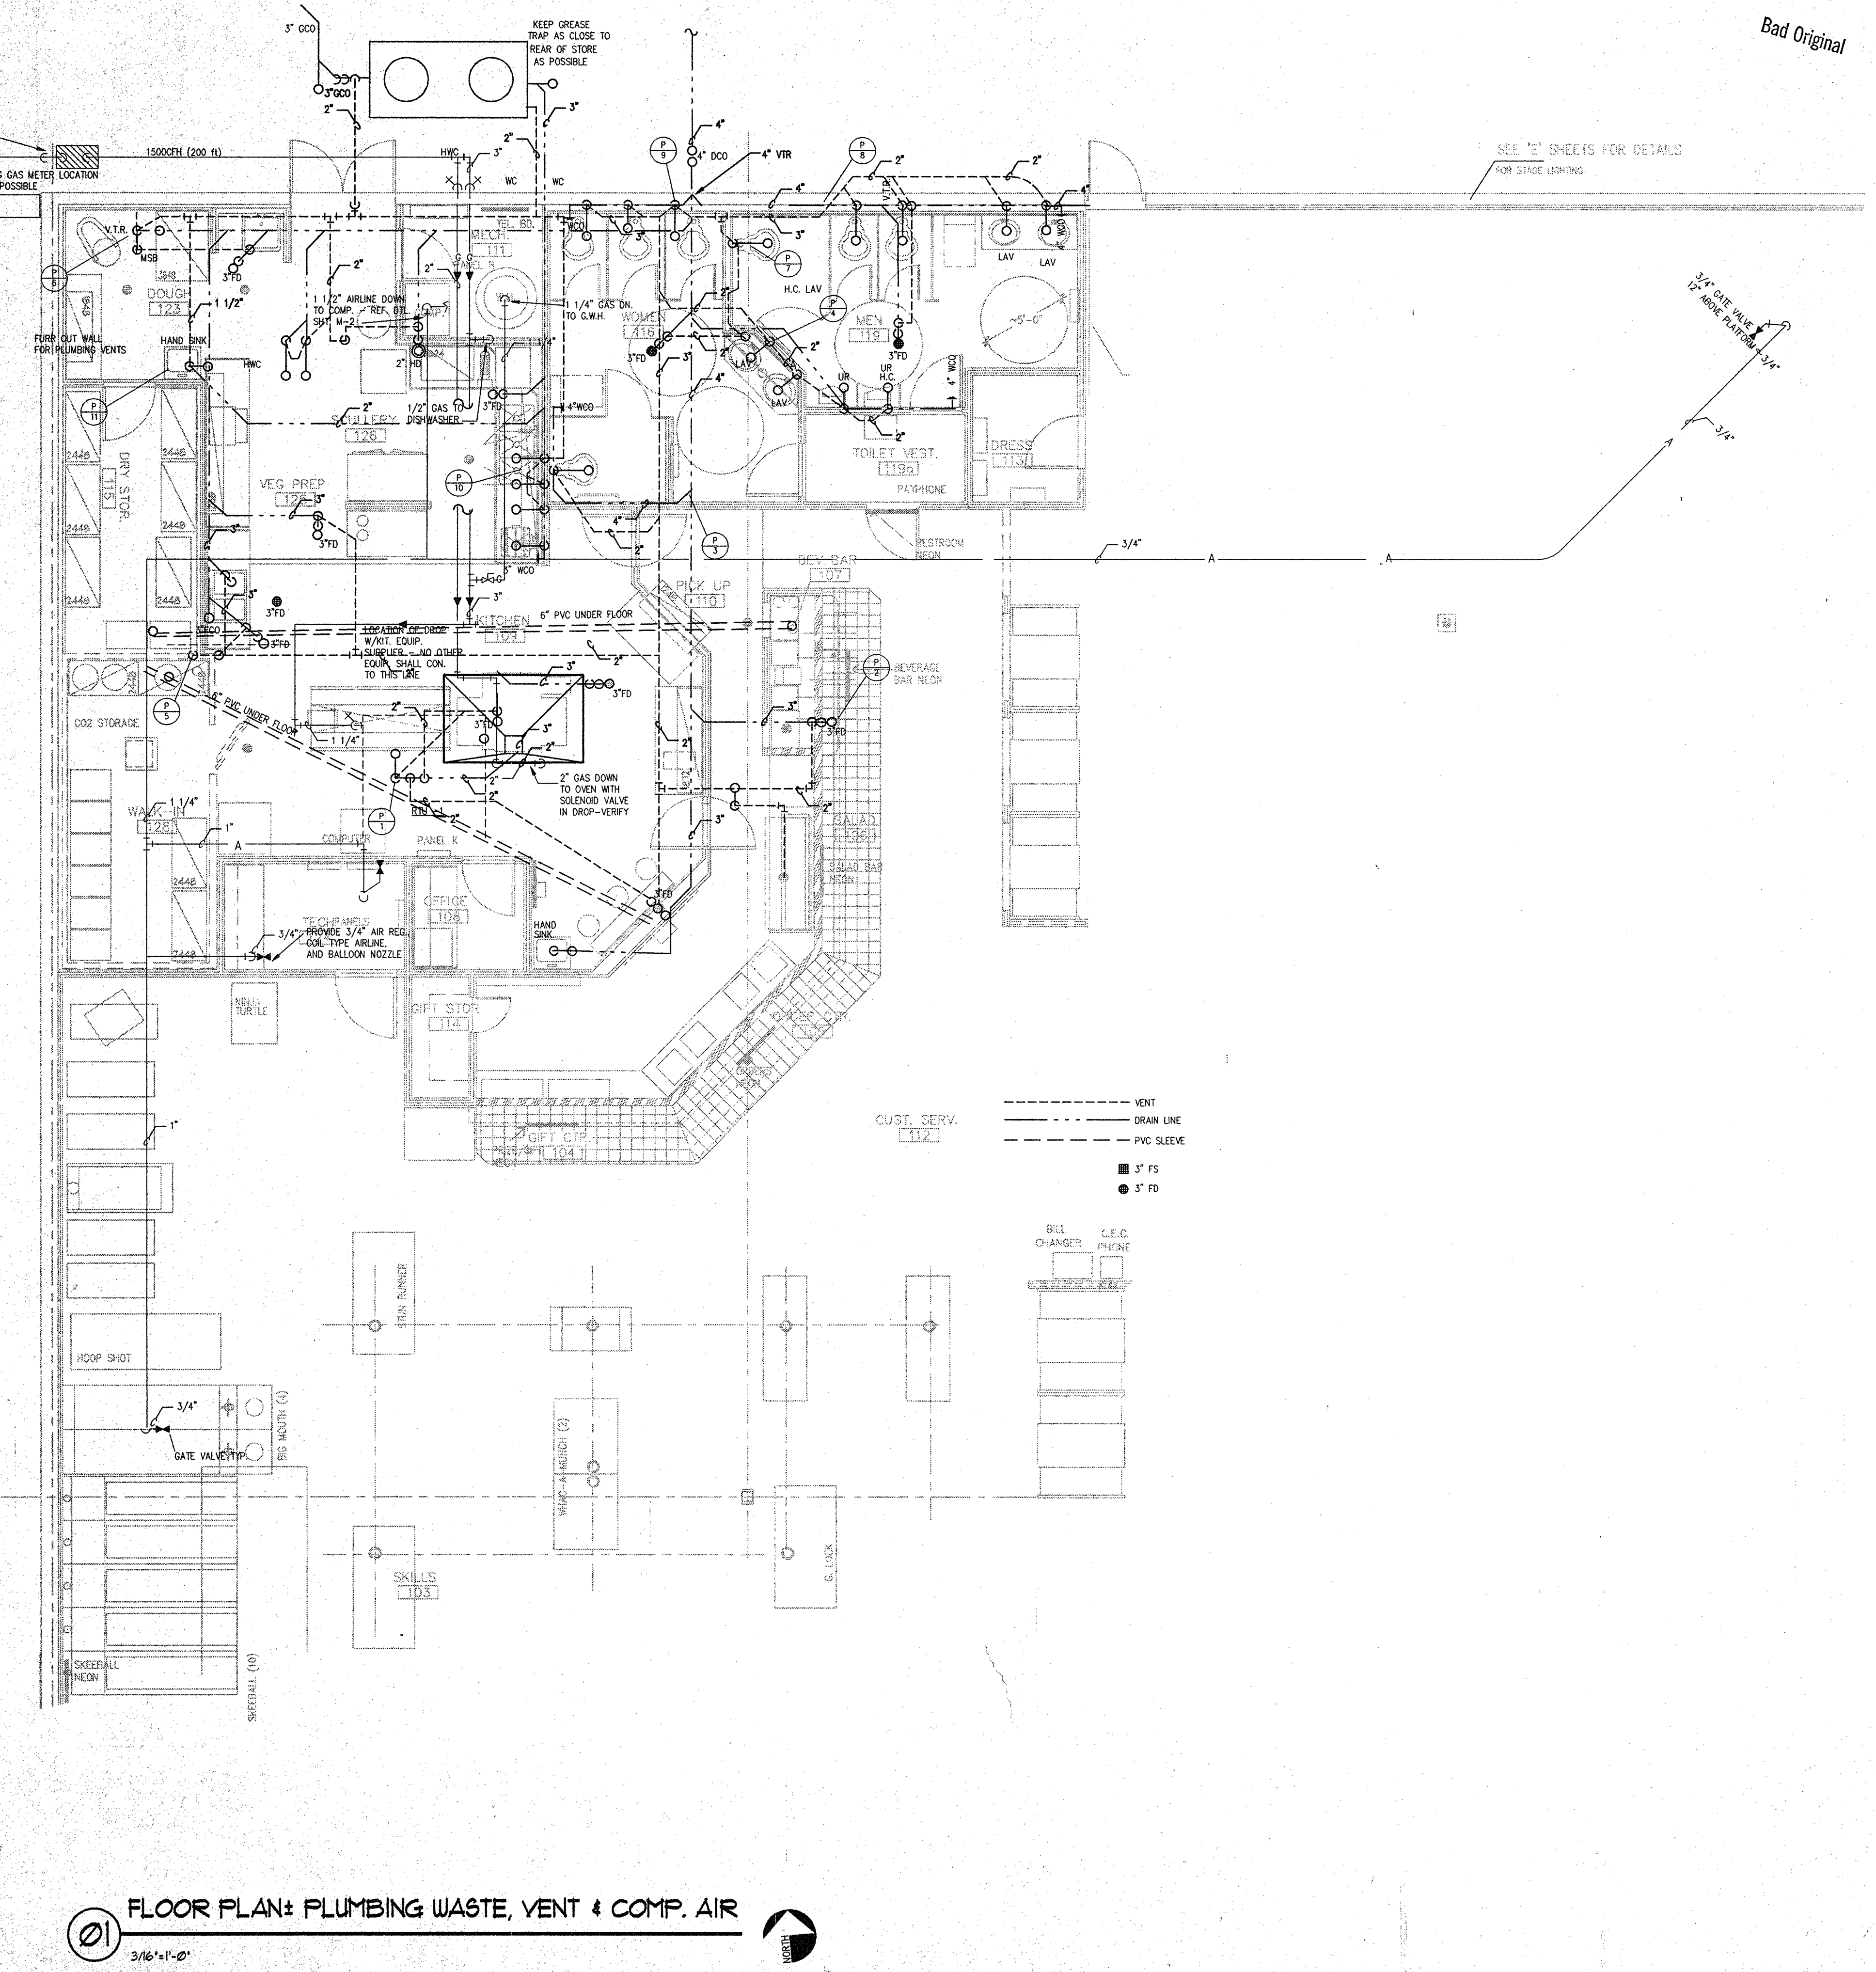


01 FLOOR PLAN: PLUMBING, WASTE, VENT & COMP. AIR
3/16"=1'-0"

DATE: 10-15-91
JOB NO: 91015
DRAWN: SAF
CHECKED: SAF

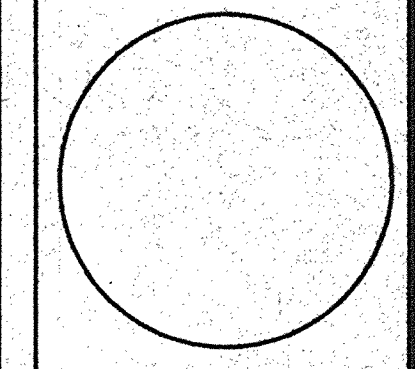


Showbiz Pizza Inc.
4441 West Airport Freeway
Irving, Texas 75062

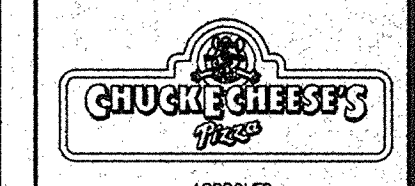


APPROVED:
PRESIDENT
V.P. CONSTRUCTION

CHUCKE CHEESE'S
Showbiz Pizza, Inc.
SUGAR CREEK CENTER
FLOOR PLAN-WASTE, GAS, AND COMP. AIR
#XXX

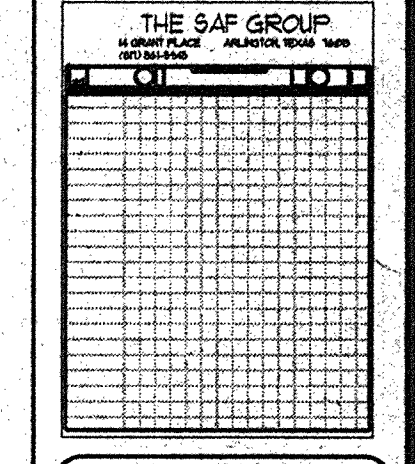

JACK MORGAN A.I.A. CONSULTANT

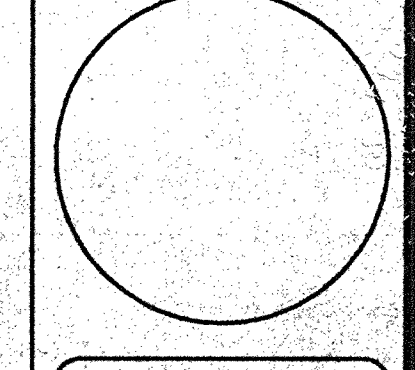

SHEET NUMBER

Jack Morgan
11/10/92

DESIG	FIXTURE TYPE 'A'	MFR & MODEL NO	W	V	CW	HW	TREN & REMARKS
WC-A	WATER CLOSET TYPE 'A'	AM STD MADERA #223-015	4"	2"	1"	----	R/L MID SPRING CAST FLUSHED WATER CASSET COMPLETE W/ ALCONITE FLUSH VALVE, 10" ROUGH-IN, 1.5 GAL FLUSH
WC-B	WATER CLOSET TYPE 'B'	AM STD NEW CODET ACQUINETEL #050-102	4"	2"	1"	----	SAME AS "WC-A" EXCEPT AT HANDICAP HEIGHT
UR-A	URNAL TYPE 'A'	AM STD LYNBROOK #633-015	2"	1-1/2"	1-1/4"	----	WALL HUNG VITREOUS CHINA BLOWOUT URINAL COMPLETE W/ SLOAN ROYAL 186-1 FLUSH VALVE & J R SMITH CARRIER 1.5 GAL FLUSH
L-A	LAVATORY TYPE 'A'	AM STD AQUALIN #475-026	2"	1-1/2"	1/2"	1/2"	SELF-RIMMING COUNTER MTD VITREOUS CHINA 20"x17" LAV COMPLETE W/ VITREOUS CHINA 18" HIGH SINK WITH 1.5 GAL. NGHORE SUPPLIES & ANGLE STOPS, DRILLED FOR CENTERSET FAUCET, HANDICAP ACCESSIBLE
SS-A	SERV SINK TYPE 'A'	AM STD LAKEWELL #7892-049	3"	2"	3/4"	3/4"	ENAM GAST IRON SERVICE SINK RM GUARD & WALL HANGER & COMPLETE W/ PVC BRACK, 18" X 24" DEEP, SLEWMAN FAUCET #60-5811 W/ INTEGRAL STOPS & PVC BRACK
FD	FLR DRAIN	J R SMITH #2005-A	AS NOTED ON DRAININGS				CAST IRON FLOOR TRAP COMPLETE W/ SATIN NICKEL STRAINER & DEEP SEAL FLAP, DRAIN PRIMER TAP WHERE REQD
FS	FLOOR SINK	J R SMITH #3431-12	AS NOTED ON DRAININGS				12"x12"x2"DEEP CAST IRON FLOOR SINK & ALUMINUM SEDIMENT BUCKET COMPLETE W/ HALF GRADE SET FLUSH IN FLOOR
BH	BOX HYDRANT	J R SMITH #5010-2	----	----	3/4"	----	BROWNE BOX HYDRANT W/ CHROME PLATED CAST VITREOUS MAC BRACK, LOOKING DOWN, LOOSE NET & 3/4" HOSE DOWN, NON-FREEZE



FLOOR PLAN, PLUMBING SUPPLY

SHEET NUMBER


P2

17 of 22

REVISIONS: 'A' 'A' ISSUED FOR OWNERS REVIEW 10-15-91 'B' ISSUED WITH REVISIONS 12-15-91

1/10/92
Jack & Mary

DATE: 10-15-91
JOB NO: 91015
DRAWN: S.A.P.
CHECKED: SF

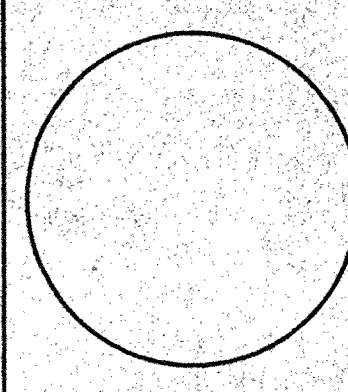

Showbiz Pizza Inc.
4441 West Airport Freeway
Irving, Texas 75062




APPROVED:
PRESIDENT
V.P. CONSTRUCTION

CHUCK E CHEESE'S
Showbiz Pizza Inc.
SUGAR CREEK CENTER, TALLAHASSEE, FLORIDA
Electrical Lighting Plan



JACK MORGAN AIA, CONSULTANT

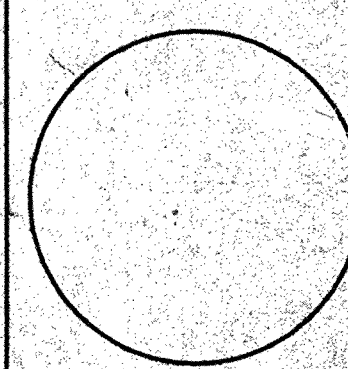

SHEET NUMBER
15 of 22

Speltz May
11/1/91


LIGHTING FIXTURE SCHEDULE

MARK	TYPE	No.	LAMP DESCRIPTION	VOLTS	VOLT AMP	MANUFACTURER, MODEL No.	REMARKS
A	FLUORESCENT	4	40 F40T12	120	200	MERCURY 35E-440-RS-9A, 125-ESB	2'x4' LAY-IN
B	FLUORESCENT	4	40 F40T12	120	200	MERCURY 35E-440-RS-9A, 125-ESB	2'x4' LAY-IN
C	FLUORESCENT	1	100 A-21 SOFT PINK	130	100	HALO #171-058C	DOWNLIGHT
D	FLUORESCENT	1	100 A-21 SOFT PINK	130	100	HALO #171-058C	DOWNLIGHT
ALL INCANDESCENT LAMPS SHALL BE 20,000 HOUR LIFE BY SILVANIA
LAMP FIXTURE BY LIGHTING FIXTURES MFR., P.O. 78218 SAN ANTONIO, TEXAS 78218 (512)661-8203


REFERENCE ARCHITECTURAL SHEET A2 FOR LOCATION OF ALL LIGHT FIXTURES

- LIGHTING NOTES
1. Unistrut channel for mounting of owner supplied/installed stage lights.
 2. NEMA 5-20R receptacles, flush mounted in ceiling for connection of stage lights.
 3. Number of relay controlling receptacle. Relays supplied by owner, installed and connected by EC.
 4. Circuit supplying receptacle, see relay if so noted.
 5. Circuits A-1, A-3, A-5, and A-7 controlled by dimmer mounted in tech room.
 6. Fan EF-2 to be switched with lights.
 7. Junction box mounted above ceiling for neon, reference architectural plans for locations.
 8. All line runs 24/2 plus ground in raceway except as otherwise noted.
 9. All circuits 20A, 120V, 1ø except as otherwise noted.
 10. Junction box mounted above ceiling for solid ball light. Make final connection.

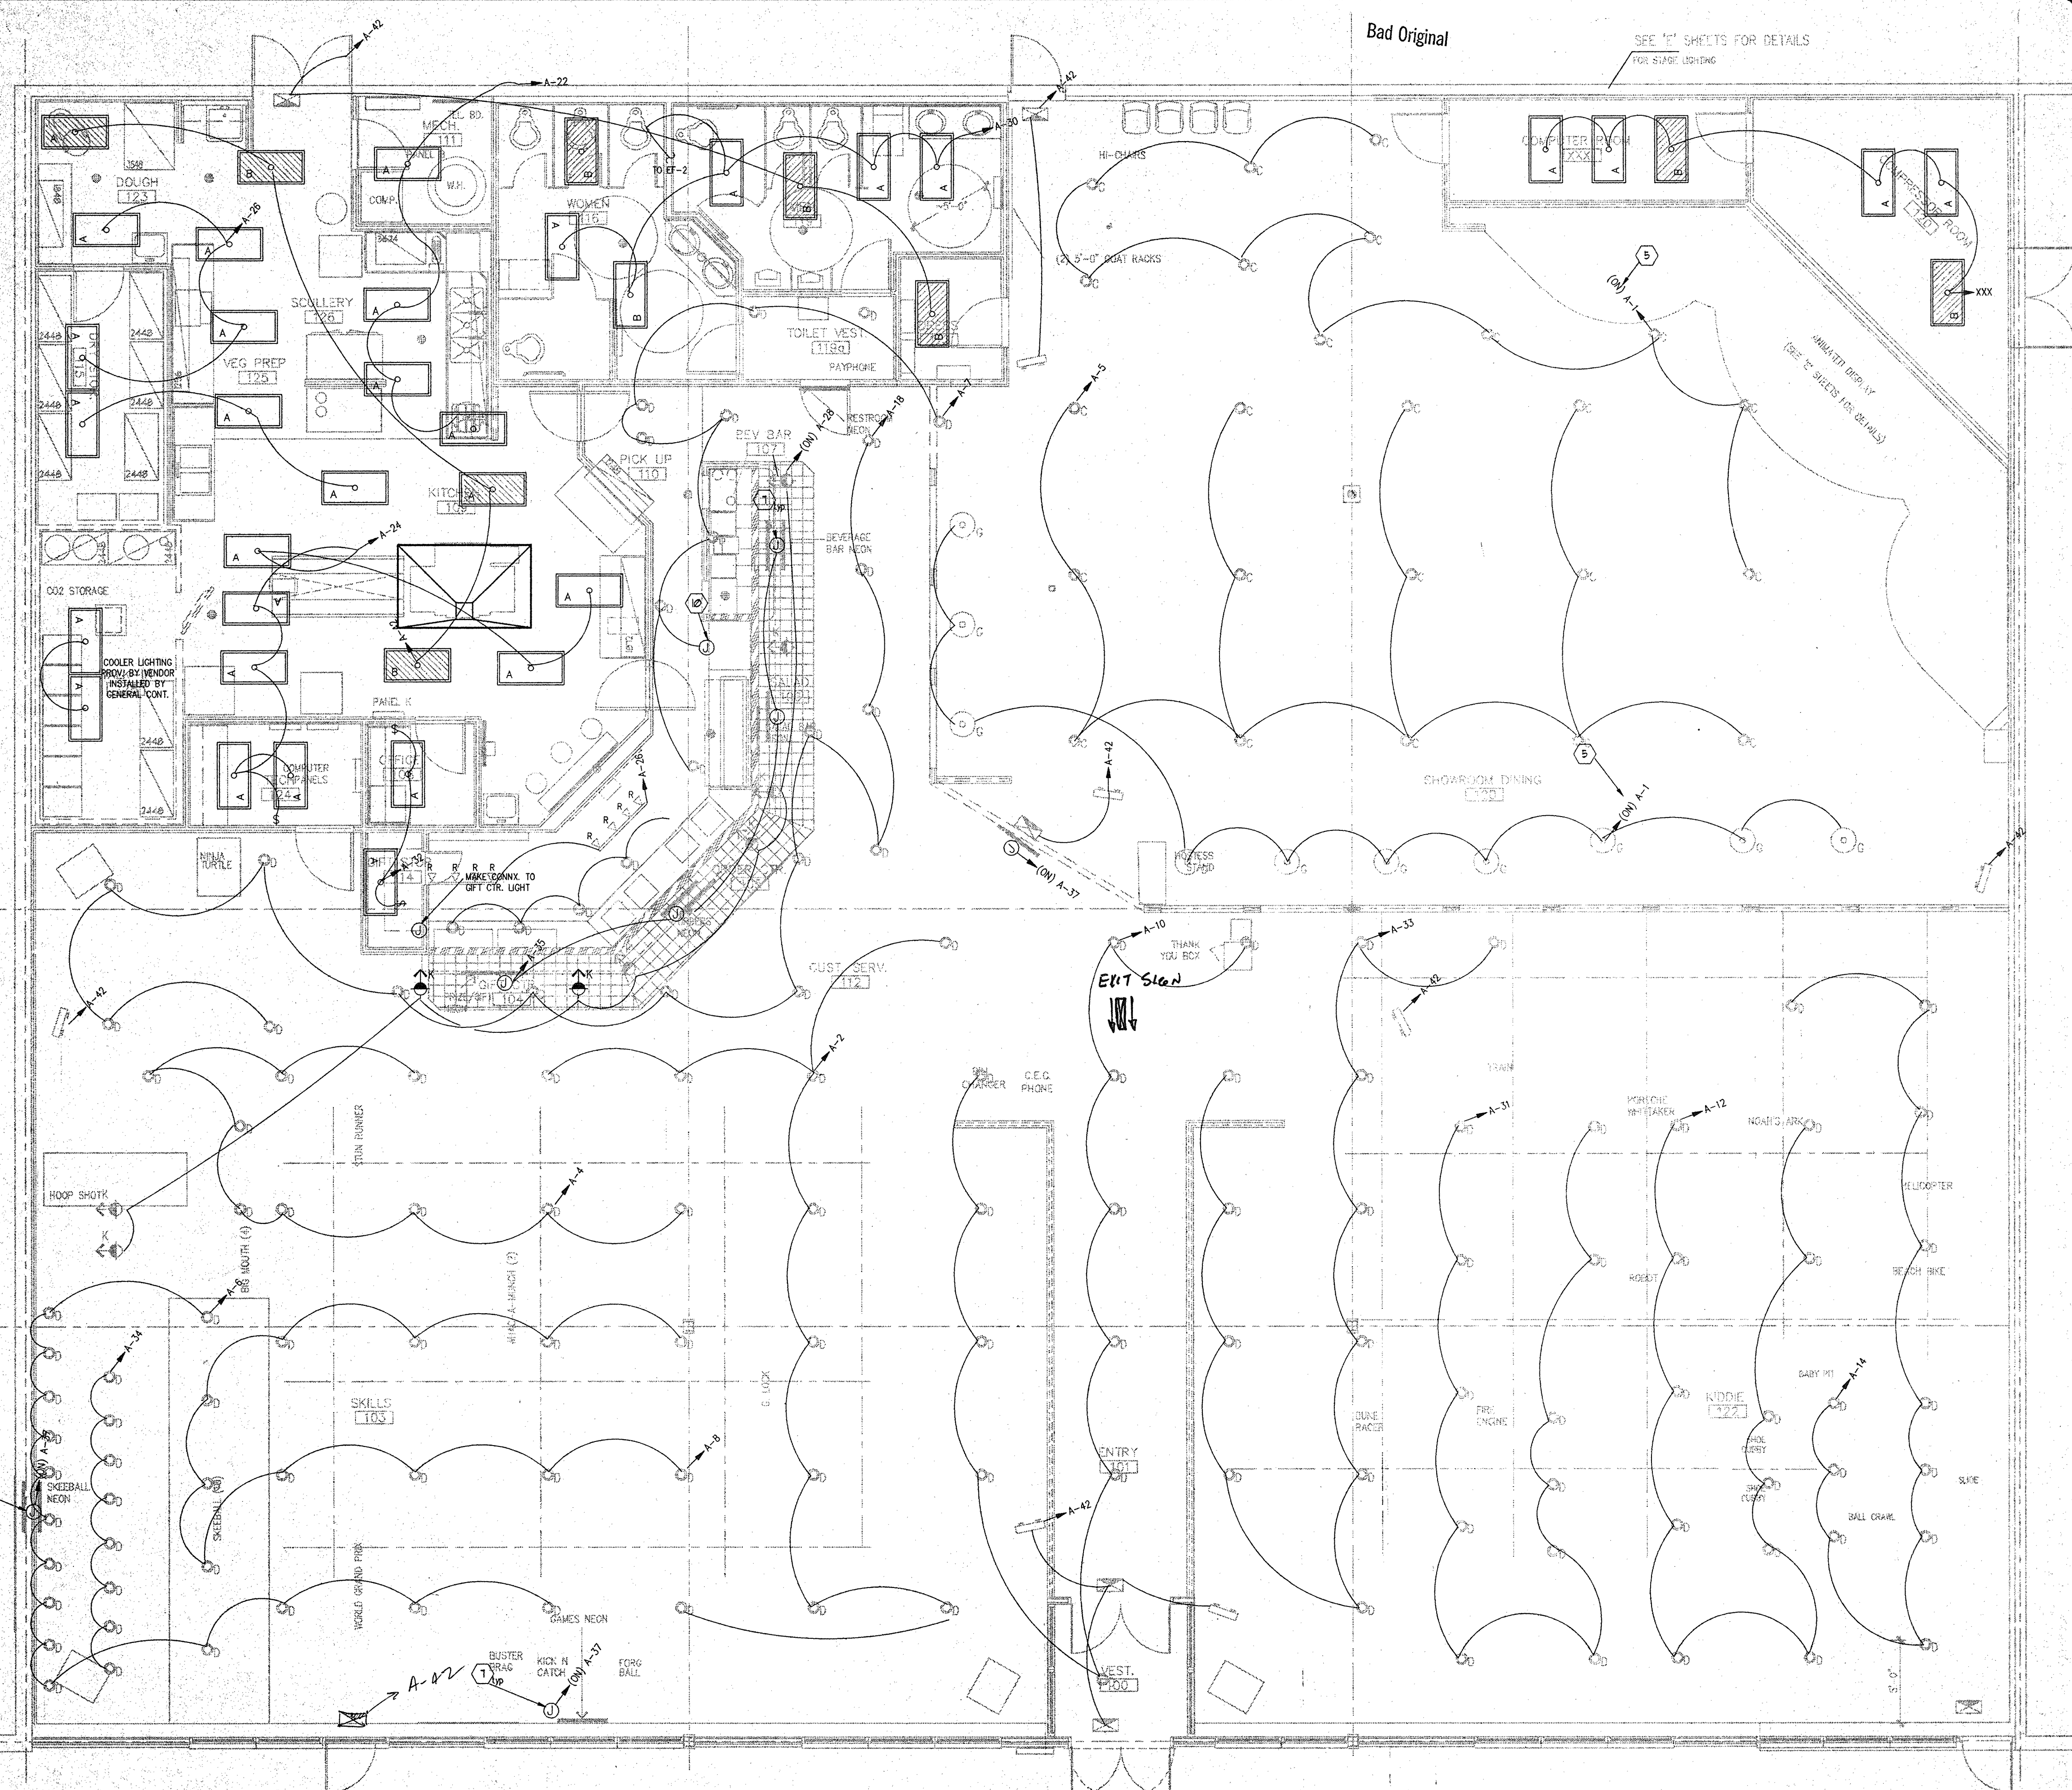

LOWER NOTES

1. All homeruns 2#12 plug ground in raceway unless noted otherwise.
2. All circuits 20A, 120V, 1Ø unless noted otherwise.
3. Flush mounted in ceiling, refer architectural plans for location.
4. All conduits to be concealed.
5. Fourplex receptacle mounted 12" a.f.f. for key-pad computer.
6. Smoke and products of combustion detector mounted in return air of unit to de-energize unit in case of activation.
7. Circuit supplying receptacle, via relay if so noted.
8. Number of relay controlling receptacle, Relays supplied by owner, installed and connected by EC.
9. Verify locations of flush floor mounted receptacles with architectural plans.
10. Mount 12" a.f.f. Verify locations with architect.
11. RTU's on roof.
12. Junction box mounted above ceiling for exterior signage. Verify location with architect.
13. 3/4" conduit down in wall 60" a.f.f. for changeable copy display. Display provided by others, Connection by EC.
14. Junction box mounted flush in wall 18" a.f.f.
15. 3/4" conduit up in wall terminate 6" above acoustical ceiling.

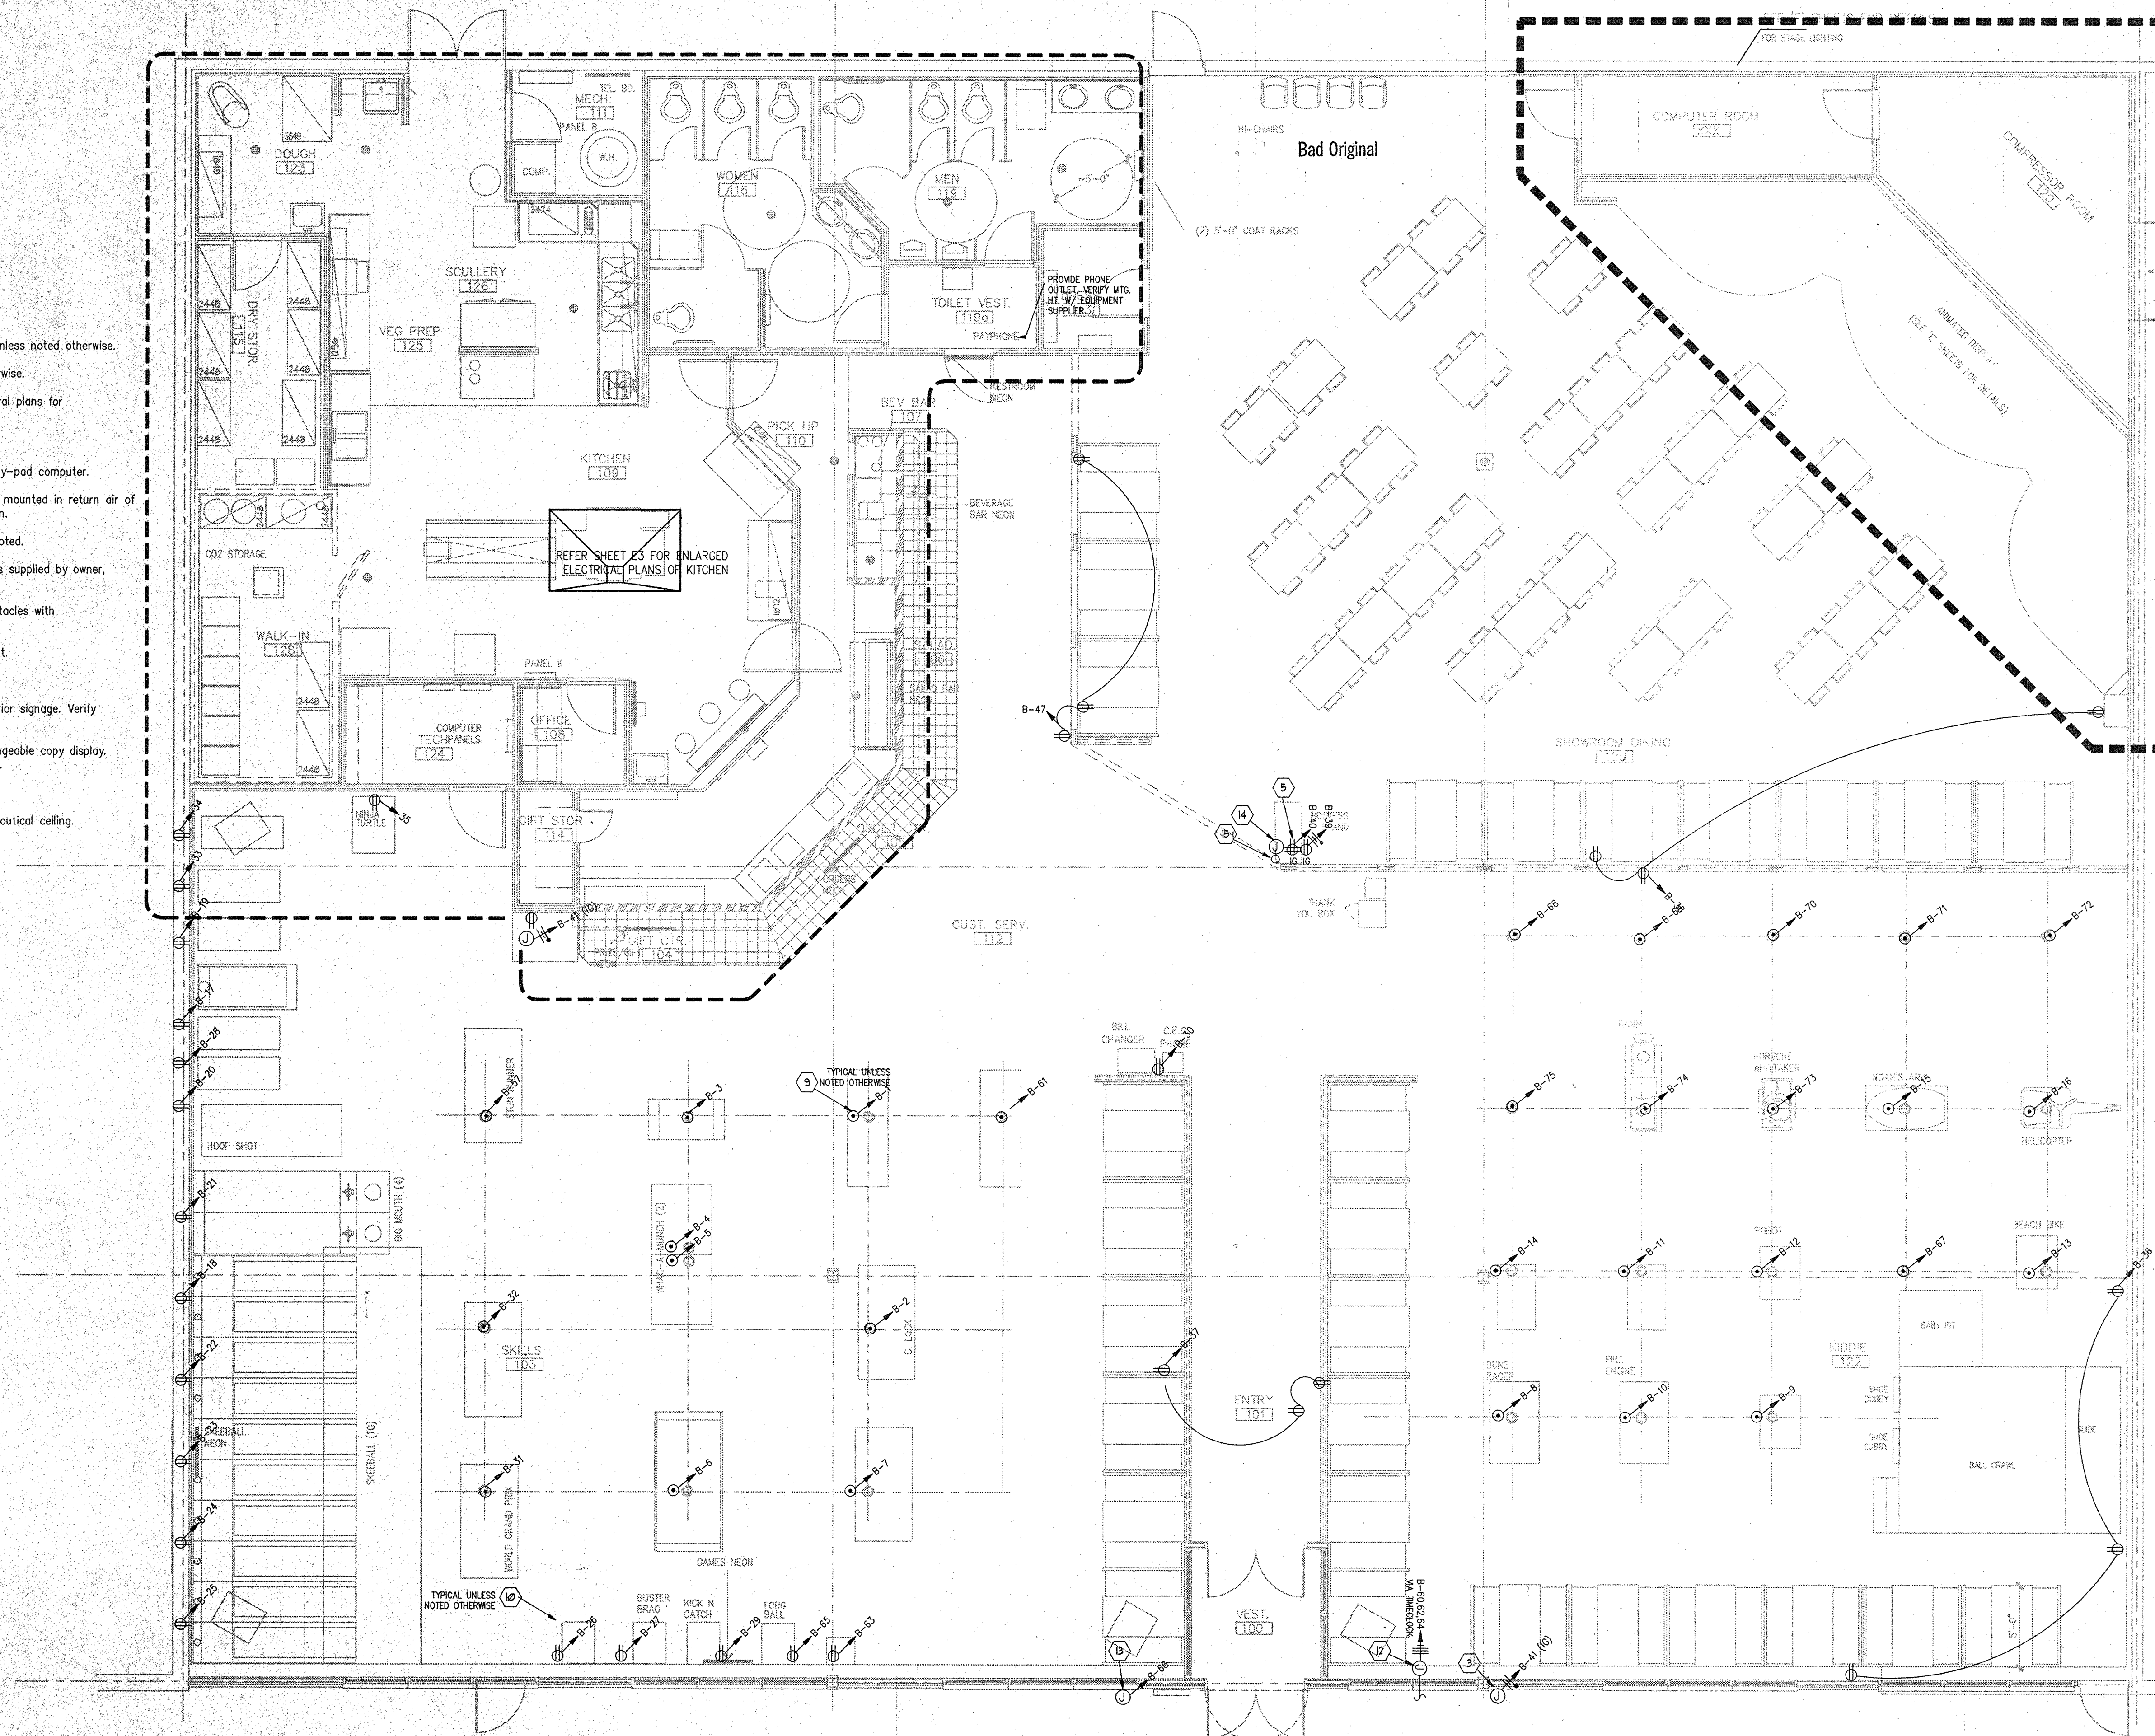

21 FLOOR PLAN, POWER
3/16"=1'-0"

DATE: 10-15-91
JOB NO: 91015
DRAWN: S.A.P.
CHECKED: CP

Showbiz Pizza, Inc.
4441 West Airport Freeway
Irving, Texas 75062



APPROVED:
PRESIDENT
V.P. CONSTRUCTION


CHUCK E. CHEESE'S
Showbiz Pizza, Inc.
SUGAR CREEK CENTER, TALLAHASSEE, FLORIDA
Electrical Power Plan

JACK MORGAN AIA, CONSULTANT


SHEET NUMBER
2
20 of 22

REVISIONS: 'A' ISSUED FOR OWNER'S REVIEW 10-15-91 'B' ISSUED WITH REVISIONS 12-15-91

Jack Morgan
11/10/91

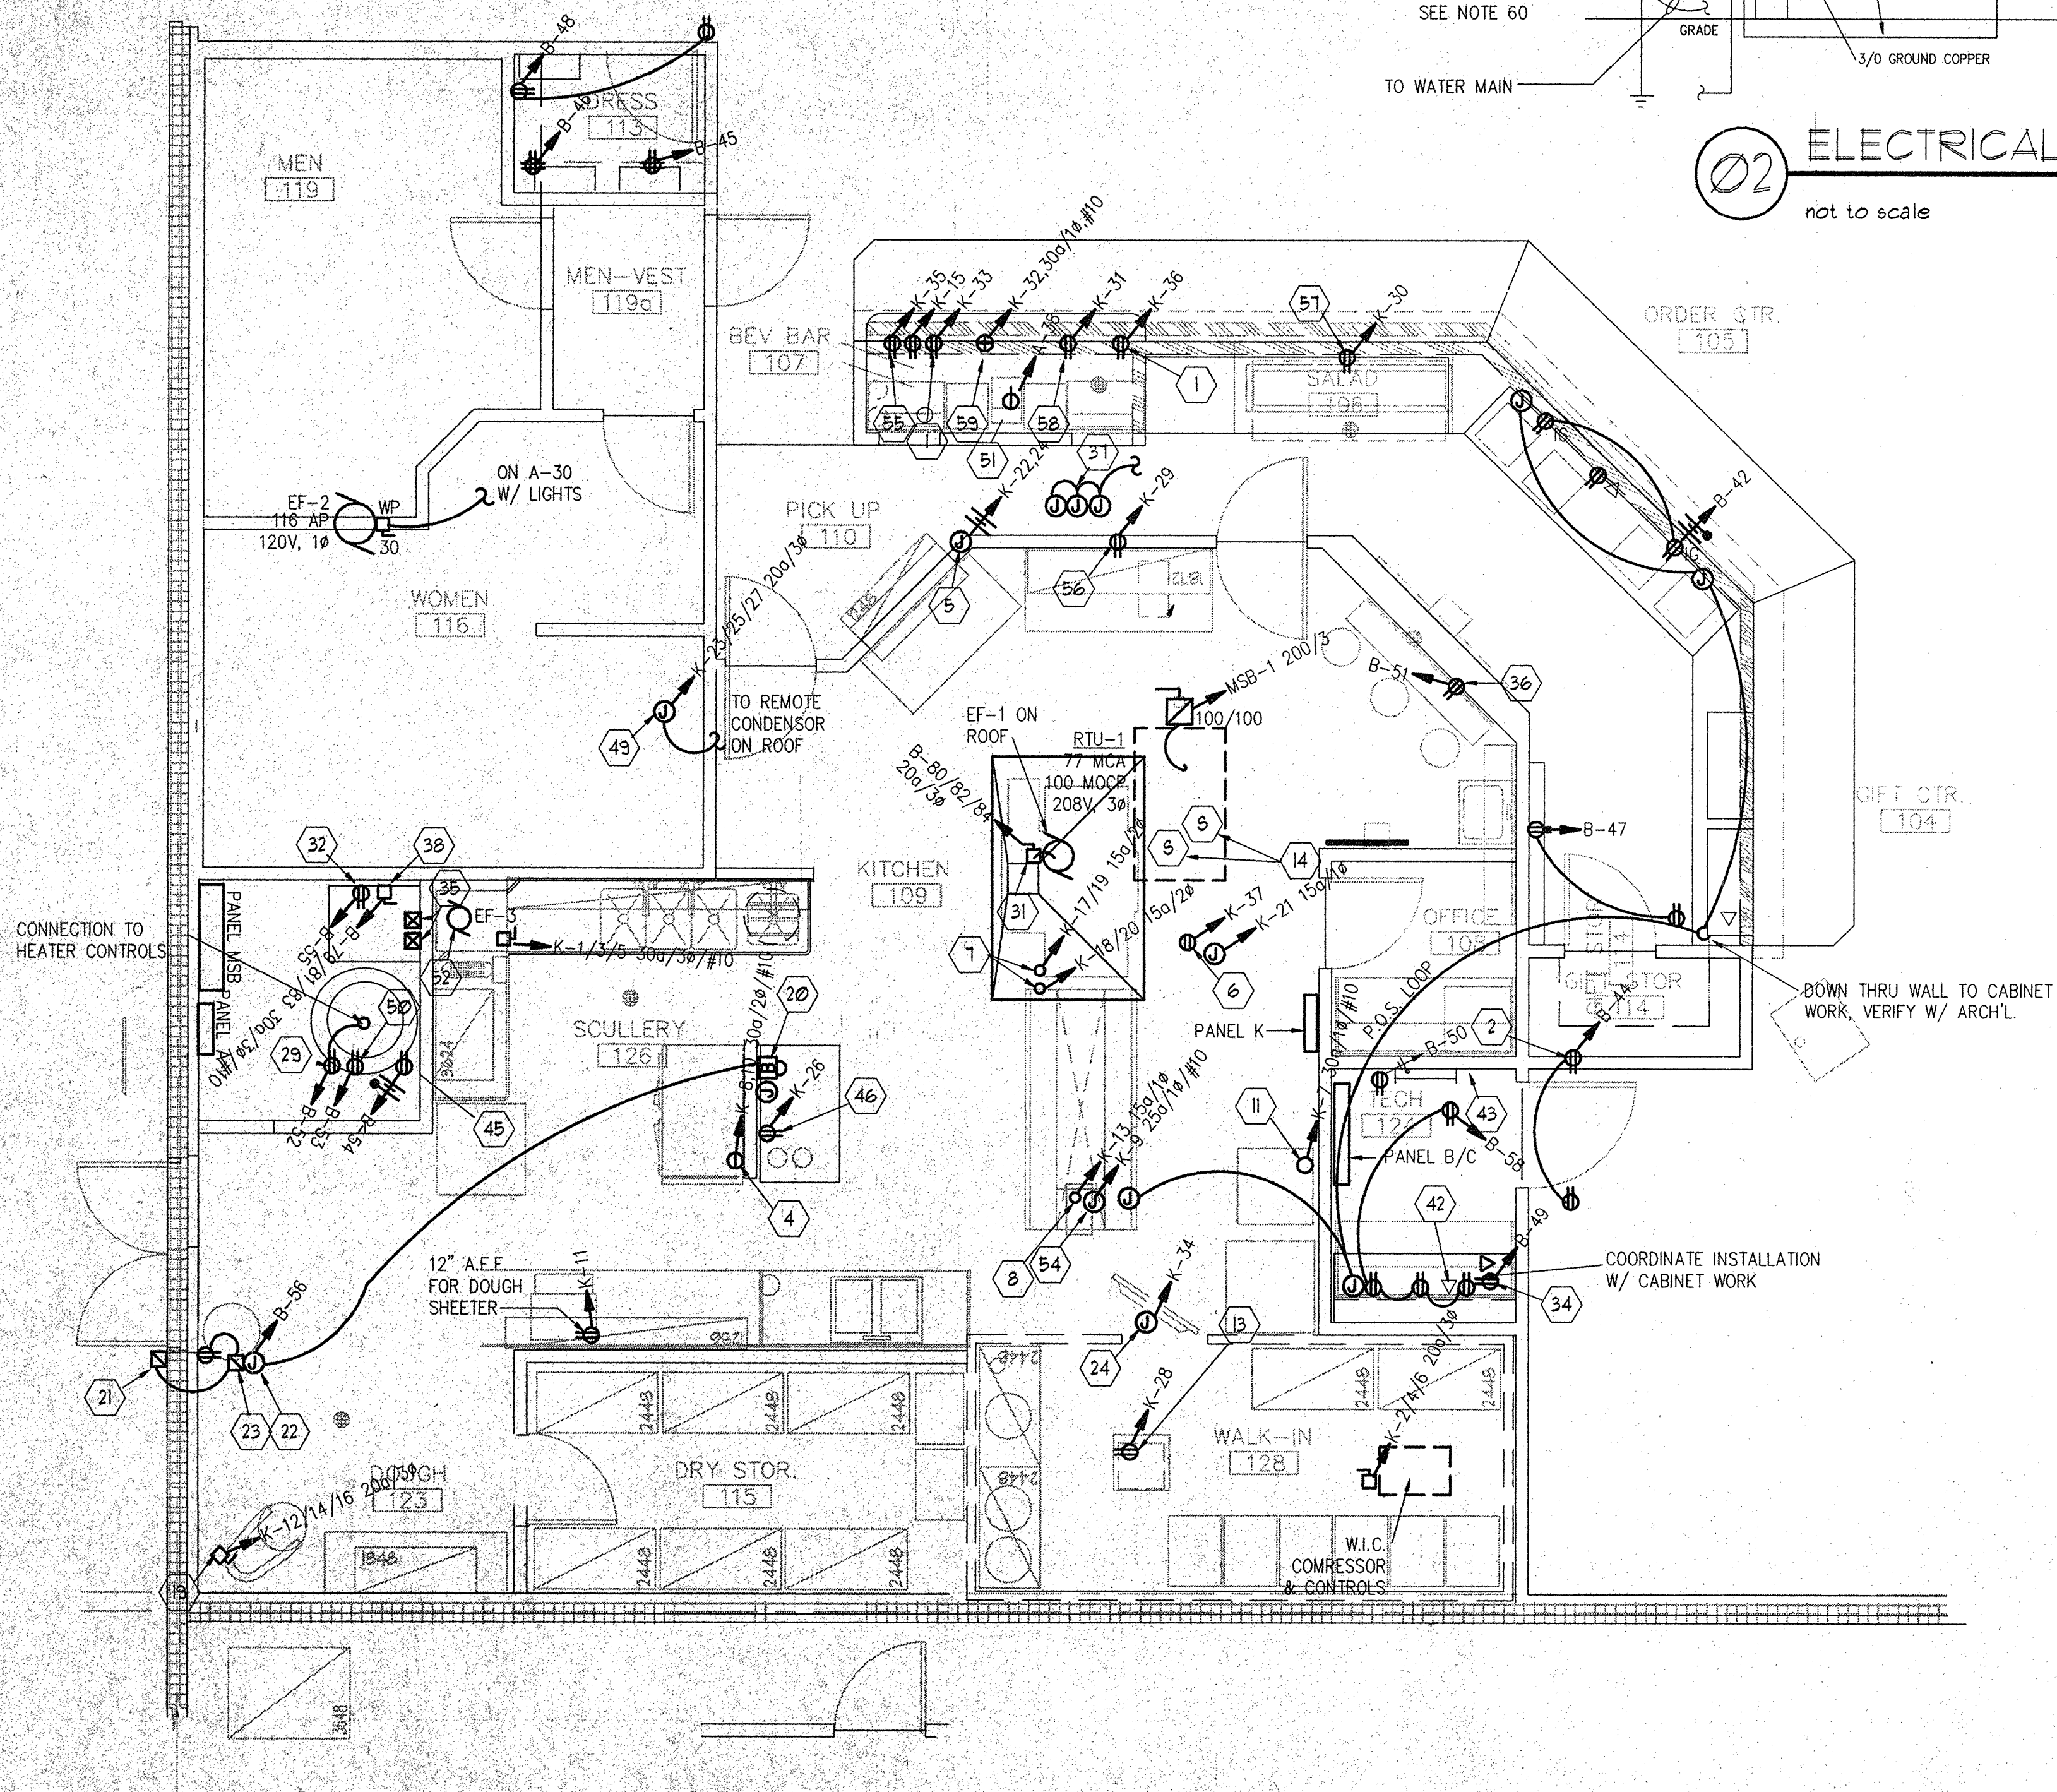

01 ENLARGED KITCHEN POWER PLAN
1/4" = 1'-0"

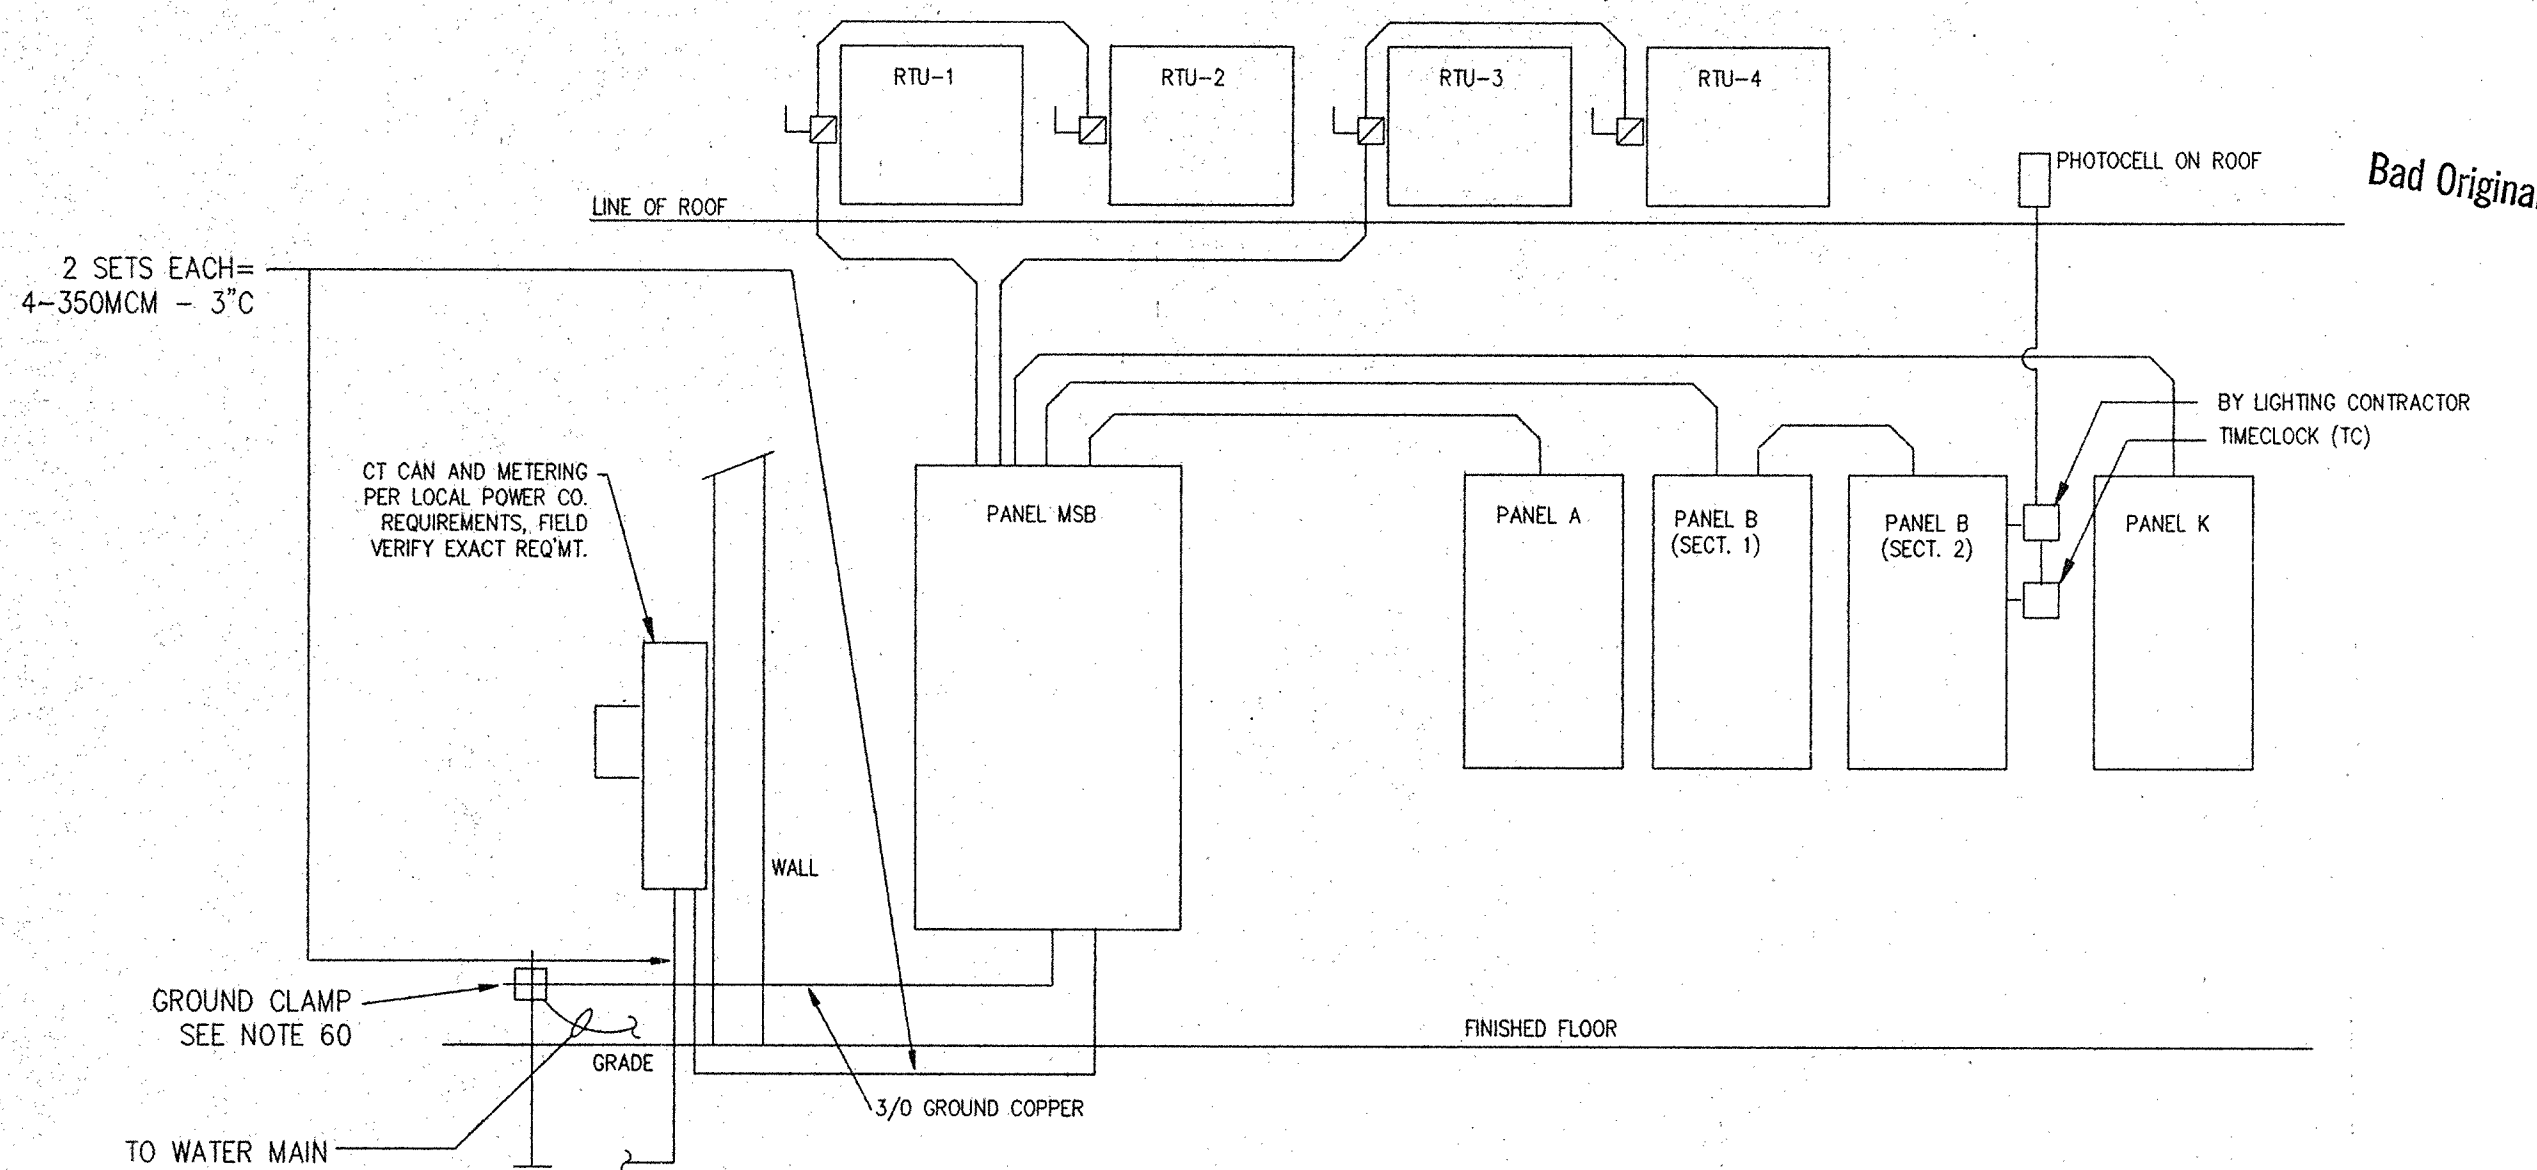

02 ELECTRICAL RISER DIAGRAM
not to scale

KEYED ELECTRICAL CONSTRUCTION NOTES

- For drink dispenser, coordinate w/ cabinet work.
- Mounted 12" a.f.f. unless noted otherwise.
- NOT USED
- Connection to reach in freezer. Receptacle or disconnect as required.
- Junction box mounted flush in wall, installed at appropriate height for heat strips, field verify exact location.
- Junction box mounted above ceiling for hood lights.
- 15A 208V, 1Ø twist lock connector, for pizza oven, hanging down from ceiling w/SO cord to 60" a.f.f.
- 15A 3W SO cable for scales and printer, hanging down from ceiling w/15A, 120V twist lock receptacle mtd. 60" a.f.f., provide receptacle and plug.
- Microphone outlet
- Junction box mounted flush in wall for sound system.
- Connection to cotton candy machine receptacle or disconnect as required by manufacturer.
- NOT USED
- 20A 120V duplex convenience outlet mounted on joist for beer pump.
- Smoke and products of combustion detector mounted in return & supply air of unit to de-energize unit in case of activation.
- Junction box mounted flush in wall 18" a.f.f.
- 2" conduit up in wall terminate 6" above acoustical ceiling.
- 3/4" conduit up in wall terminate 6" above acoustical ceiling.
- Junction box flush in wall 60" a.f.f. with 3/4" empty conduit stubbed into ceiling space.
- 20A 3 pole 3Ø 4 wire disconnect mounted on wall 36" a.f.f. for dough mixer.
- Junction box mounted flush in wall 6" below ceiling for door bell.
- Door bell buzzer mounted 6" below ceiling interlock w/ doorbell transformer & pushbutton.
- Door bell button mounted 60" above finish grade.
- Junction box mounted above ceiling for door bell transformer.
- Door bell transformer mounted above ceiling.
- Junction box mounted above ceiling for walk-in refrigerator lights and door heater.
- NOT USED
- NOT USED
- NOT USED
- 20A 120V duplex convenience outlet mounted flush in ceiling for printer, 5230 IG (orange).
- Mounted 60" a.f.f. for future water softener.
- NOT USED
- 30A 208V 3Ø 3 wire disconnect mounted in NEMA 3R enclosure on EF-1.
- 20A 120V 1Ø duplex convenience outlet for refrigerated air dryer.
- NOT USED
- Mounted above ceiling for security system and telephone.
- Starters for MU-1 and EF-1 mounted on wall in electric room.
- Mounted at appropriate height for employee time clock, ref. detail 04/A1a.
- 3 junction boxes mounted at 60" a.f.f. with 2" conduit and pullwire extended and terminated above ceiling for owner use.
- 30A 208V 3Ø 3 wire fused disconnect mounted on wall at 60" a.f.f. for air compressor, verify size with equipment supplier.
- NOT USED
- NOT USED
- NOT USED
- Junction box for telephone system (typ) mounted 12" a.f.f., unless noted otherwise, with 3/4" empty conduit with pullwire terminated in ceiling space.
- Dimmer Cabinet, provided by Owner, installed by G.C.
- To signage, field verify exact location.
- 4'-8x3/4" plywood telephone board by G.C.
- Mounted at 60" a.f.f. or as required for ice level indicator.
- NOT USED
- NOT USED
- For connection of ice machine and remote condenser.
- Mounted at 90" a.f.f. for water heater pump.
- 20A 120V clock outlet mounted 70" a.f.f. for neon sign.
- 30A 3 pole disconnect for dishwasher.
- 3Ø/20A fused disconnect for walk-in cooler.
- For connection of pizza table refrigerator; 30A 3 wire SO cable, hanging down from ceiling with 30A, 120V twist lock receptacle mounted 60" a.f.f., provide receptacle and plug.
- Carbonators and motors on shelf under counter.
- For refrigerated work table, receptacle or disconnect as required.
- For salad bar undercounter refrigerator.
- For tea dispenser, coordinate with cabinet work.
- For of coffee brewer, NEMA 5-3Ø receptacle.
- All terminations to ground rod shall be made above grade level and kept as close to building as possible.

DATE: 10/15/91
JOB NO: 91015
DRAWN: S&P
CHECKED: S&P

Showbiz Pizza Inc.
4441 West Airport Freeway
Irving, Texas 75062



APPROVED:
PRESIDENT
V.P. CONSTRUCTION

CHUCK E. CHEESE'S

ShowBiz Pizza, Inc.

SUGAR CREEK CENTER, TALLAHASSEE, FLORIDA

#XXX

ENLARGED KITCHEN POWER PLAN, NOTES


JACK MORGAN AIA, consultant

SHEET NUMBER

21 of 25

PANELBOARD SCHEDULE									
DESCRIPTION	POLES & AMPS	LOAD, VA	RECEPT.	OTHER	CIRCUIT	LOAD, VA	RECEPT.	OTHER	DESCRIPTION
12 C's	1/20	720			1	2	1500		10 D's
12 C's	1/20	720			3	4	1350		9 D's
13 C's	1/20	780			5	6	1500		10 D's
STAGE	1/20			860	7	8	1500		10 D's
STAGE	1/20			1450	9	10	1500		10 D's
STAGE	1/20			1200	11	12	1500		10 D's
STAGE	1/20			1500	13	14	1500		10 D's
STAGE	1/20			300	15	16	900		6 D's
STAGE	1/20			600	17	18	1500		10 D's
STAGE	1/20			400	19	20	1600		8 A's
STAGE	1/20			300	21	22	1600		7 A's
CYBER RACK	1/20			300	23	24	1600		8 A's
5 C's, 5 D's	1/20	1100			25	26	1200		4 A's, 3 N's, SALAD BAR
8 D's	1/20	1200			27	28	1300		9 K's
8 T's	1/20	1200			29	30			SPARE
10 D's	1/20	1500			31	32			SPARE
SPARE	1/20	1500			33	34	1200		8 D's
NEON SIGN	1/20			400	35	36	400		SALAD BAR & GIFT CNTR.
NEON SIGN	1/20			200	37	38		200	SPARE
NEON SIGN	1/20			200	39	40		200	SPARE
NEON SIGN	1/20			200	41	42	1600		EMERGENCY LIGHTS
		8720		7910.00			23250		400
REMARKS									
ALL CIRCUIT BREAKERS TO BE SWITCH RATED									
PANEL: A									
MOUNTING: SURFACE									
VOLTS: 208Y/120V, 3ø, 4W									
MAINS SIZE: 225A									
MAINS TYPE: MLO									
PANEL TYPE: -									
JOB: -									

PANELBOARD SCHEDULE									
DESCRIPTION	POLES & AMPS	LOAD, VA	RECEPT.	OTHER	CIRCUIT	LOAD, VA	RECEPT.	OTHER	DESCRIPTION
5 RECEPT.	1/20		900		43	44		360	2 RECEPT.
1 RECEPT.	1/20		180		45	46		180	1 RECEPT.
2 RECEPT.	1/20		360		47	48		360	2 RECEPT.
1 RECEPT. FOR TELE. & SEC.	1/20			600	49	50		600	1 RECEPT. (COMPUTER)
TIME CLOCK	1/20			100	51	52		600	1/20 EWH CONT. & H2O SOFT.
H.W. CIRC. PUMP 1/3 HP.	1/20			750	53	54		600	1/20 TELEPHONE BOARD
AIR DRYER	1/20			750	55	56		180	50 1 RECEPT. & DOOR BELL
EF-2 1/4 H.P.	1/20			560	57	58		720	4 RECEPT.
1 RECEPT. (GAMES)	1/20		180		59	60		180	1 RECEPT. (GAMES)
1 RECEPT. (GAMES)	1/20		180		61	62		180	1 RECEPT. (GAMES)
1 RECEPT. (GAMES)	1/20		180		63	64		180	1 RECEPT. (GAMES)
1 RECEPT. (GAMES)	1/20		180		65	66		180	1 RECEPT. (GAMES)
1 RECEPT. (GAMES)	1/20		180		67	68			SPARE
SPARE	1/20				69	70			SPARE
SPARE	1/20				71	72			SPARE
SPARE	1/20				73	74			SPARE
SPARE	1/20				75	76			SPARE
SPARE	1/20				77	78			SPARE
AIR COMPRESSOR	3			6012	79	80			EF-1
SHD	30				81	82			3 HP.
			1440.00	8772.00				1800.00	5666.00
REMARKS									
PANEL: B									
SECTION 2									
MOUNTING: SURFACE									
VOLTS: 208Y/120V									
MAINS SIZE: 225A									
MAINS TYPE: MLO									
PANEL TYPE: -									
JOB: -									

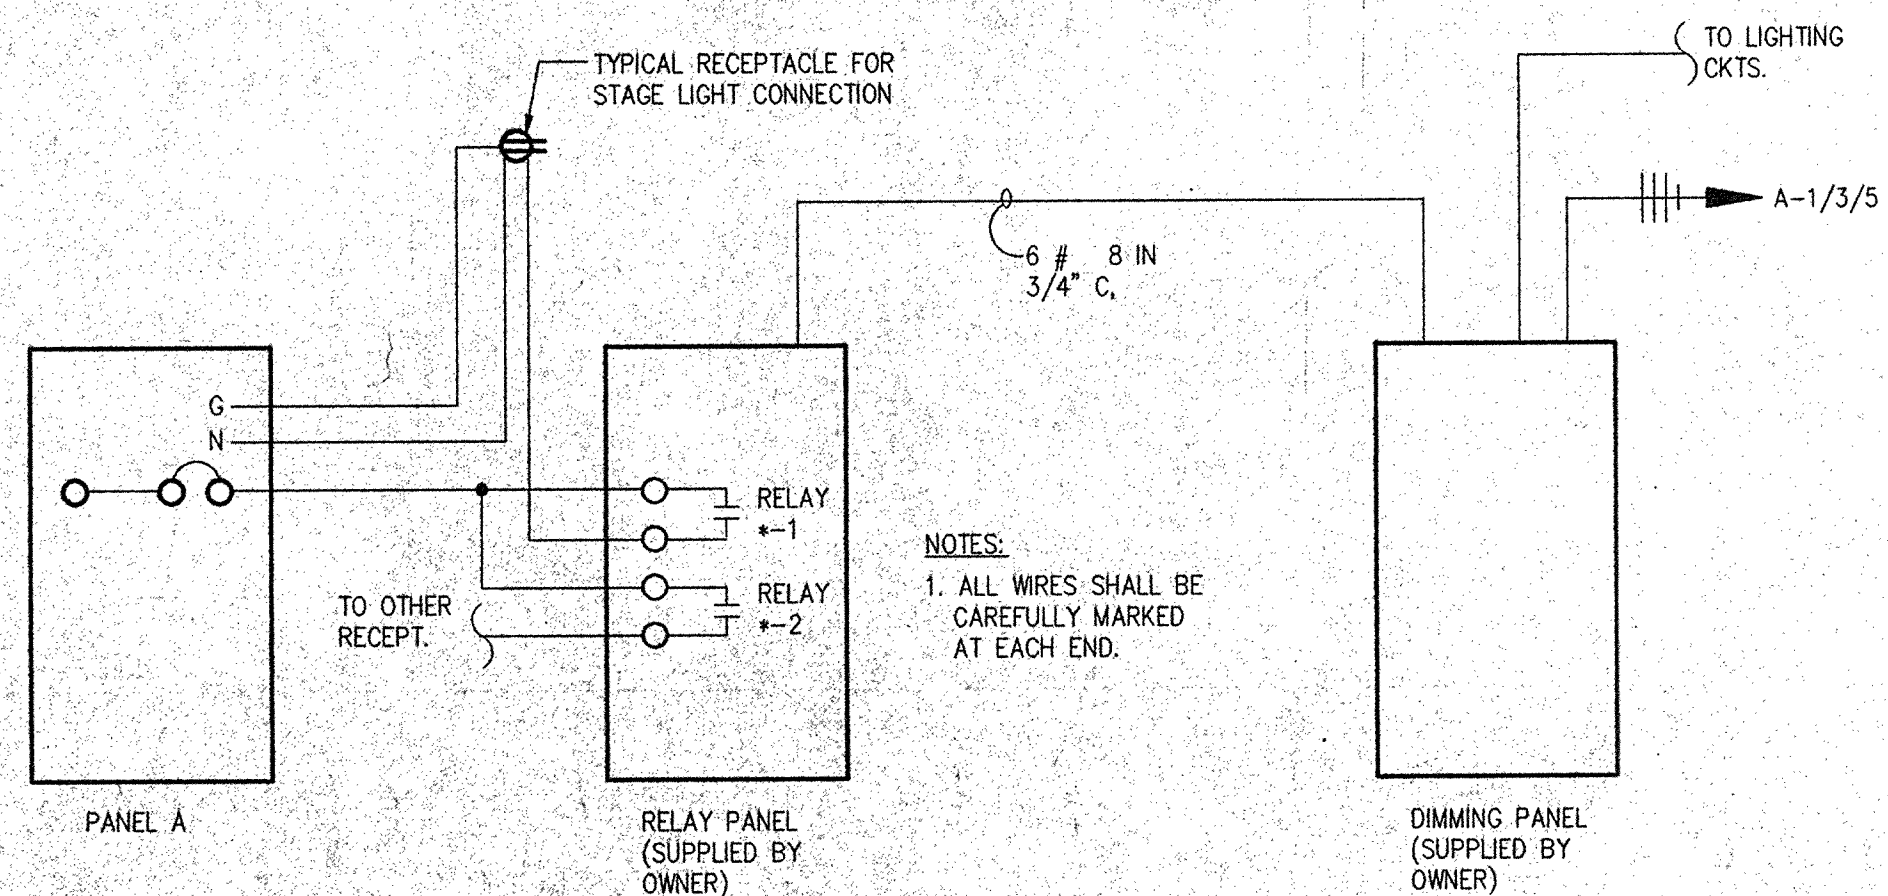

TYPICAL WIRING FOR STAGE LIGHTING

PANELBOARD SCHEDULE									
DESCRIPTION	POLES & AMPS	LOAD, VA	RECEPT.	OTHER	CIRCUIT	LOAD, VA	RECEPT.	OTHER	DESCRIPTION
1 RECEPT. (GAMES)	1/20		180		1	2		180	1 RECEPT. (GAMES)
1 RECEPT. (GAMES)	1/20		180		3	4		180	1 RECEPT. (GAMES)
1 RECEPT. (GAMES)	1/20		180		5	6		180	1 RECEPT. (GAMES)
1 RECEPT. (GAMES)	1/20		180		7	8		180	1 RECEPT. (GAMES)
1 RECEPT. (GAMES)	1/20		180		9	10		180	1 RECEPT. (GAMES)
1 RECEPT. (GAMES)	1/20		180		11	12		180	1 RECEPT. (GAMES)
1 RECEPT. (GAMES)	1/20		180		13	14		180	1 RECEPT. (GAMES)
1 RECEPT. (GAMES)	1/20		180		15	16		180	1 RECEPT. (GAMES)
1 RECEPT. (GAMES)	1/20		180		17	18		180	1 RECEPT. (GAMES)
1 RECEPT. (GAMES)	1/20		180		19	20		180	1 RECEPT. (GAMES)
1 RECEPT. (GAMES)	1/20		180		21	22		180	1 RECEPT. (GAMES)
1 RECEPT. (GAMES)	1/20		180		23	24		180	1 RECEPT. (GAMES)
1 RECEPT. (GAMES)	1/20		180		25	26		180	1 RECEPT. (GAMES)
1 RECEPT. (GAMES)	1/20		180		27	28		180	1 RECEPT. (GAMES)
1 RECEPT. (GAMES)	1/20		180		29	30		180	1 RECEPT. (GAMES)
1 RECEPT. (GAMES)	1/20		180		31	32		180	1 RECEPT. (GAMES)
1 RECEPT. (GAMES)	1/20		180		33	34		180	1 RECEPT. (GAMES)
1 RECEPT. (GAMES)	1/20		180		35	36		180	1 RECEPT. (GP)
3 RECEPT.	1/20		540		37	38		540	3 RECEPT. (GP)
1 RECEPT. (ORDER COMP)	1/20		180		39	40		180	1 RECEPT. (POS)
MONITORS	1/20			1200	41	42		360	2 RECEPT. (POS)
			4680.00	1200				4320.00	
REMARKS									
TWO SECTION PANEL									
PANEL: B (section 1)									
MOUNTING: SURFACE									
VOLTS: 208Y/120V, 3ø, 4W									
MAINS SIZE: 225A									
MAINS TYPE: MLO									
PANEL TYPE: -									
JOB: -									

PANELBOARD SCHEDULE									
DESCRIPTION	POLES & AMPS	LOAD, VA	RECEPT.	OTHER	CIRCUIT	LOAD, VA	RECEPT.	OTHER	DESCRIPTION
5 RECEPTACLES	3				1	2			2 RECEPTACLES
DISHWASHER				6500	3	4		4200	COOLER
(ITEM 13)	30				5	6		20	(#16)
COTTON CANDY (#19)	1/30			2500	7	8		2400	REACH-IN
REFRIG. MAKE-UP TEL. (#23)	1/25			1536	9	10		20	FREEZER (#20)
DOUGH SHEETER (#28)	1/20			750	11	12		3	MIXER
PRINTER (#29)	1/15			72	13	14		3300	2 1/2 HP.
CARBONATOR (#30)	1/20			924	15	16		20	(#25)
PIZZA OVEN	2			1200	17	18		1200	2 PIZZA OVEN
(#33)	15				19	20		15	(#33)
HOOD LIGHTS (#34)	1/15			600	21	22		1500	1/20 HEAT STRIP
ICE	3				23	24		1500	1/20 HEAT STRIP
MAKER				5400	25	26		360	1/20 ICE LEVEL IND.
(#38)	20				27	28		720	1/20 BEEP PUMP (#41)
REFIG. WORK TABLE (43)	1/20			1800	29	30		1200	1/20 SALAD BAR FRIG. (#45)
TEA BREWER	1/20			1500	31	32		2500	1/20 COFFEE BREWER
DRINK DISPENSER	1/20			360	33	34		1000	1/20 WIC LIGHTS & HEATER
SPARE					35	36		360	1/20 DRINK DISPENSER
SPARE					37	38			
SPARE					39	40			
SPARE					41	42			
				23142.00				20240.00	
REMARKS									
SEE SECTION 1 FOR LOADS									
PANEL: K									
MOUNTING: SURFACE									
VOLTS: 208Y/120V, 3ø, 4W									
MAINS SIZE: 225A									
MAINS TYPE: MLO									
PANEL TYPE: -									
JOB: -									

SERVICE					
CATEGORY	CONN.	LOAD	DESIGN LOAD		
	KVA	AMPS	KVA	AMPS	
LIGHTING:	26.54	-	1.25	33.17	-
RECEPTACLE:	12.24	-	NEC	11.12	-
MOTORS:	11.89	-	1.0	11.89	-
KITCHEN EQUIPMENT:	43.38	-	.65	28.20	-
ELECT. HEATING:	-	-	-	-	-
WATER HEATING:	-	-	-	-	-
MISC:	12.06	-	1.0	12.06	-
HVAC:	110.88	-	1.0	110.88	-
MISC:	-	-	-	-	-
TOTAL	216.99	602.75	207.32	576.89	
DATE: -	BY: -				

SYMBOL LEGEND

- ⊙ SIMPLEX RECEPTACLE, NEMA 5-20R, FLUSH MOUNTED IN FLOOR WITH COVER PLATE
- ⊕ DUPLEX RECEPTACLE, NEMA 5-20R
- ⊕ QUADRUPLE RECEPTACLE, NEMA 5-20R
- ⊕ OTHER RECEPTACLE OF CONNECTION AS NOTED
- ⊕ HOMERUN TO CIRCUIT NOTED. ↑ INDICATES "GREEN WIRE" GROUND SHORT DASH INDICATES NEUTRAL LONG DASH INDICATES "HOT"
- ⊕ NON-FUSED DISCONNECT, SIZE AS SHOWN
- ⊕ FUSED DISCONNECT, SIZE AS SHOWN
- ⊕ MAGNETIC MOTOR CONTROLLER
- ⊕ WP INDICATES DEVICE TO BE WEATHERPROOF

Bad Original


DATE: 12-1-81
JOB NO: 91015
DRAWN: GAF
CHECKED: GAF

KEYED NOTES:

1. FLUSH SINGLE GANG OUTLET BOX FOR 3/C CURTAIN MOTOR CONNECTION. INSTALL 12" ABOVE STAGE PLATFORM.
2. TV MONITOR STATION. FURNISH & INSTALL FLUSH GROUNDING DUPLEX RECEPT FOR TV POWER & ADJACENT BLANKED SINGLE GANG SWITCHBOX FOR TV CABLING. RUN 3/4" V. RESUPURPOSE SWITCHBOX AS NOTED. SET RECEPTACLE & SWITCHBOX IN RECESS BY GENERAL CONTRACTOR OR ABOVE SHELF PROVIDED FOR TV MONITOR. 3/4" V. RESUPURPOSE COAX. LEAVE 12" SLACK AT TERMINATIONS.
3. PROVIDE ONE 2/C #12 CIRCUIT FOR EACH COLOR ON EACH OF THREE STAGE SECTIONS (12 CIRCUITS REED TO SERVE FOUR COLORS ON EACH OF THREE STAGE SECTIONS).
4. EXTEND 2/C CURTAIN MOTOR CIRCUIT TO CIRCUIT BREAKER IN PANEL CC-SE FOR SWITCHING CONTROL BY OWNER.
5. SEVEN GROUPS OF FOUR TYPE "V" FIXTURES (28 TOTAL) INSTALL. DISCREET PAR 36 SPOT LAMPS IN ALL FIXTURES. LAMP BY GROUPS (LEFT TO RIGHT) - AMBER, BLUE, RED, GREEN. CIRCUIT AS NOTED FOR SWITCHING CONTROL BY COLOR GROUPS AND STAGE SECTIONS.
6. EXTEND CIRCUIT TO COMPUTER CONTROL BOX BREAKER TERMINATION. LEAVE 12" LEADS FOR LINE CONDUCTORS IN BOX. PROVIDE ONE 2/C #12 FOR EACH CIRCUIT. LOW VOLTAGE WIRING, SWITCHING & LINE CONNECTIONS WILL BE FURNISHED & INSTALLED BY OWNER.
7. EIGHT 750 V. SPOT V. PLUG-IN CONNECTION TO CLG RECEPTACLE FURNISHED & INSTALLED BY ELEC CONTR.
8. ALL INTERCOM & TV MONITORS BY OWNER.
9. TO COMPUTER ROOM CONTROL PANEL CC-SE (SWITCHING BY SPP).
10. 3/4" V. RESUPURPOSE COAX. LEAVE 12" SLACK AT TERMINATIONS.


NOTES:

1. SYMBOL (1) DENOTES CONTROL CENTER "CC" MASTER TERMINAL STRIP LUG NUMBER.
2. ALL PLATES & DEVICES ON THE STAGE SHALL BE DARK BROWN PLASTIC, SMOOTH FINISH.
3. TAG ALL CONDUCTORS BY CKT No.
4. BACKSTAGE RECEPTACLES 12" ABV STAGE PLATFORM.
5. RECEPTACLES DENOTED W/ HEX CKT No. 1E1 (1) SHALL BE MOUNTED IN SURFACE (OR FLUSH) RACEWAY REF E6 & E7.
6. RECEPTACLE (GROUNDED) FOR ANIMATED CHARACTER COMPUTER. CIRCUIT # FROM PHASE A.
7. RECEPTACLE (GROUNDED) FOR ANIMATED CHARACTER AUDIO SYSTEM. CIRCUIT # FROM PHASE B.

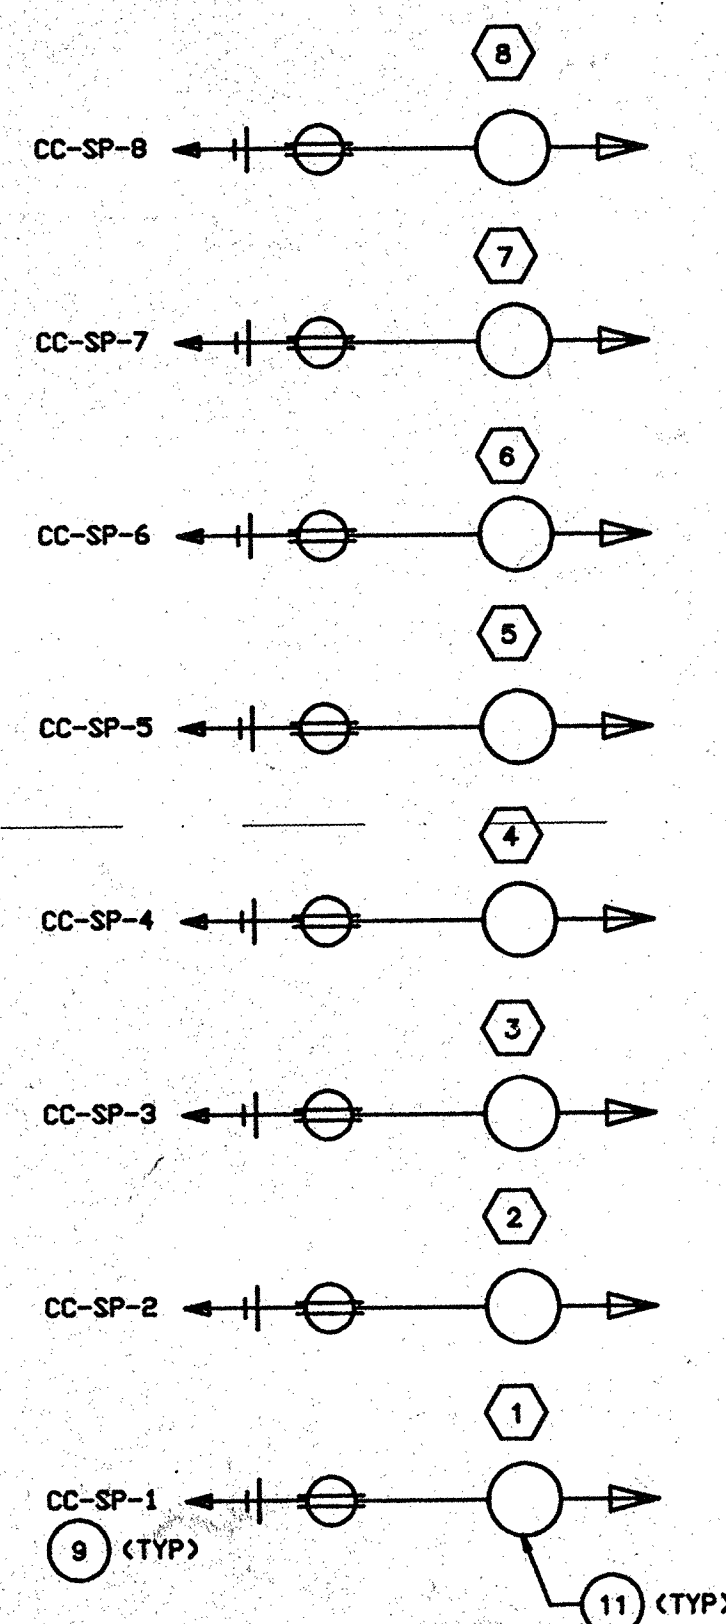

01 STAGE PLAN - ELECTRICAL

SCALE: 1/2"=1'-0"

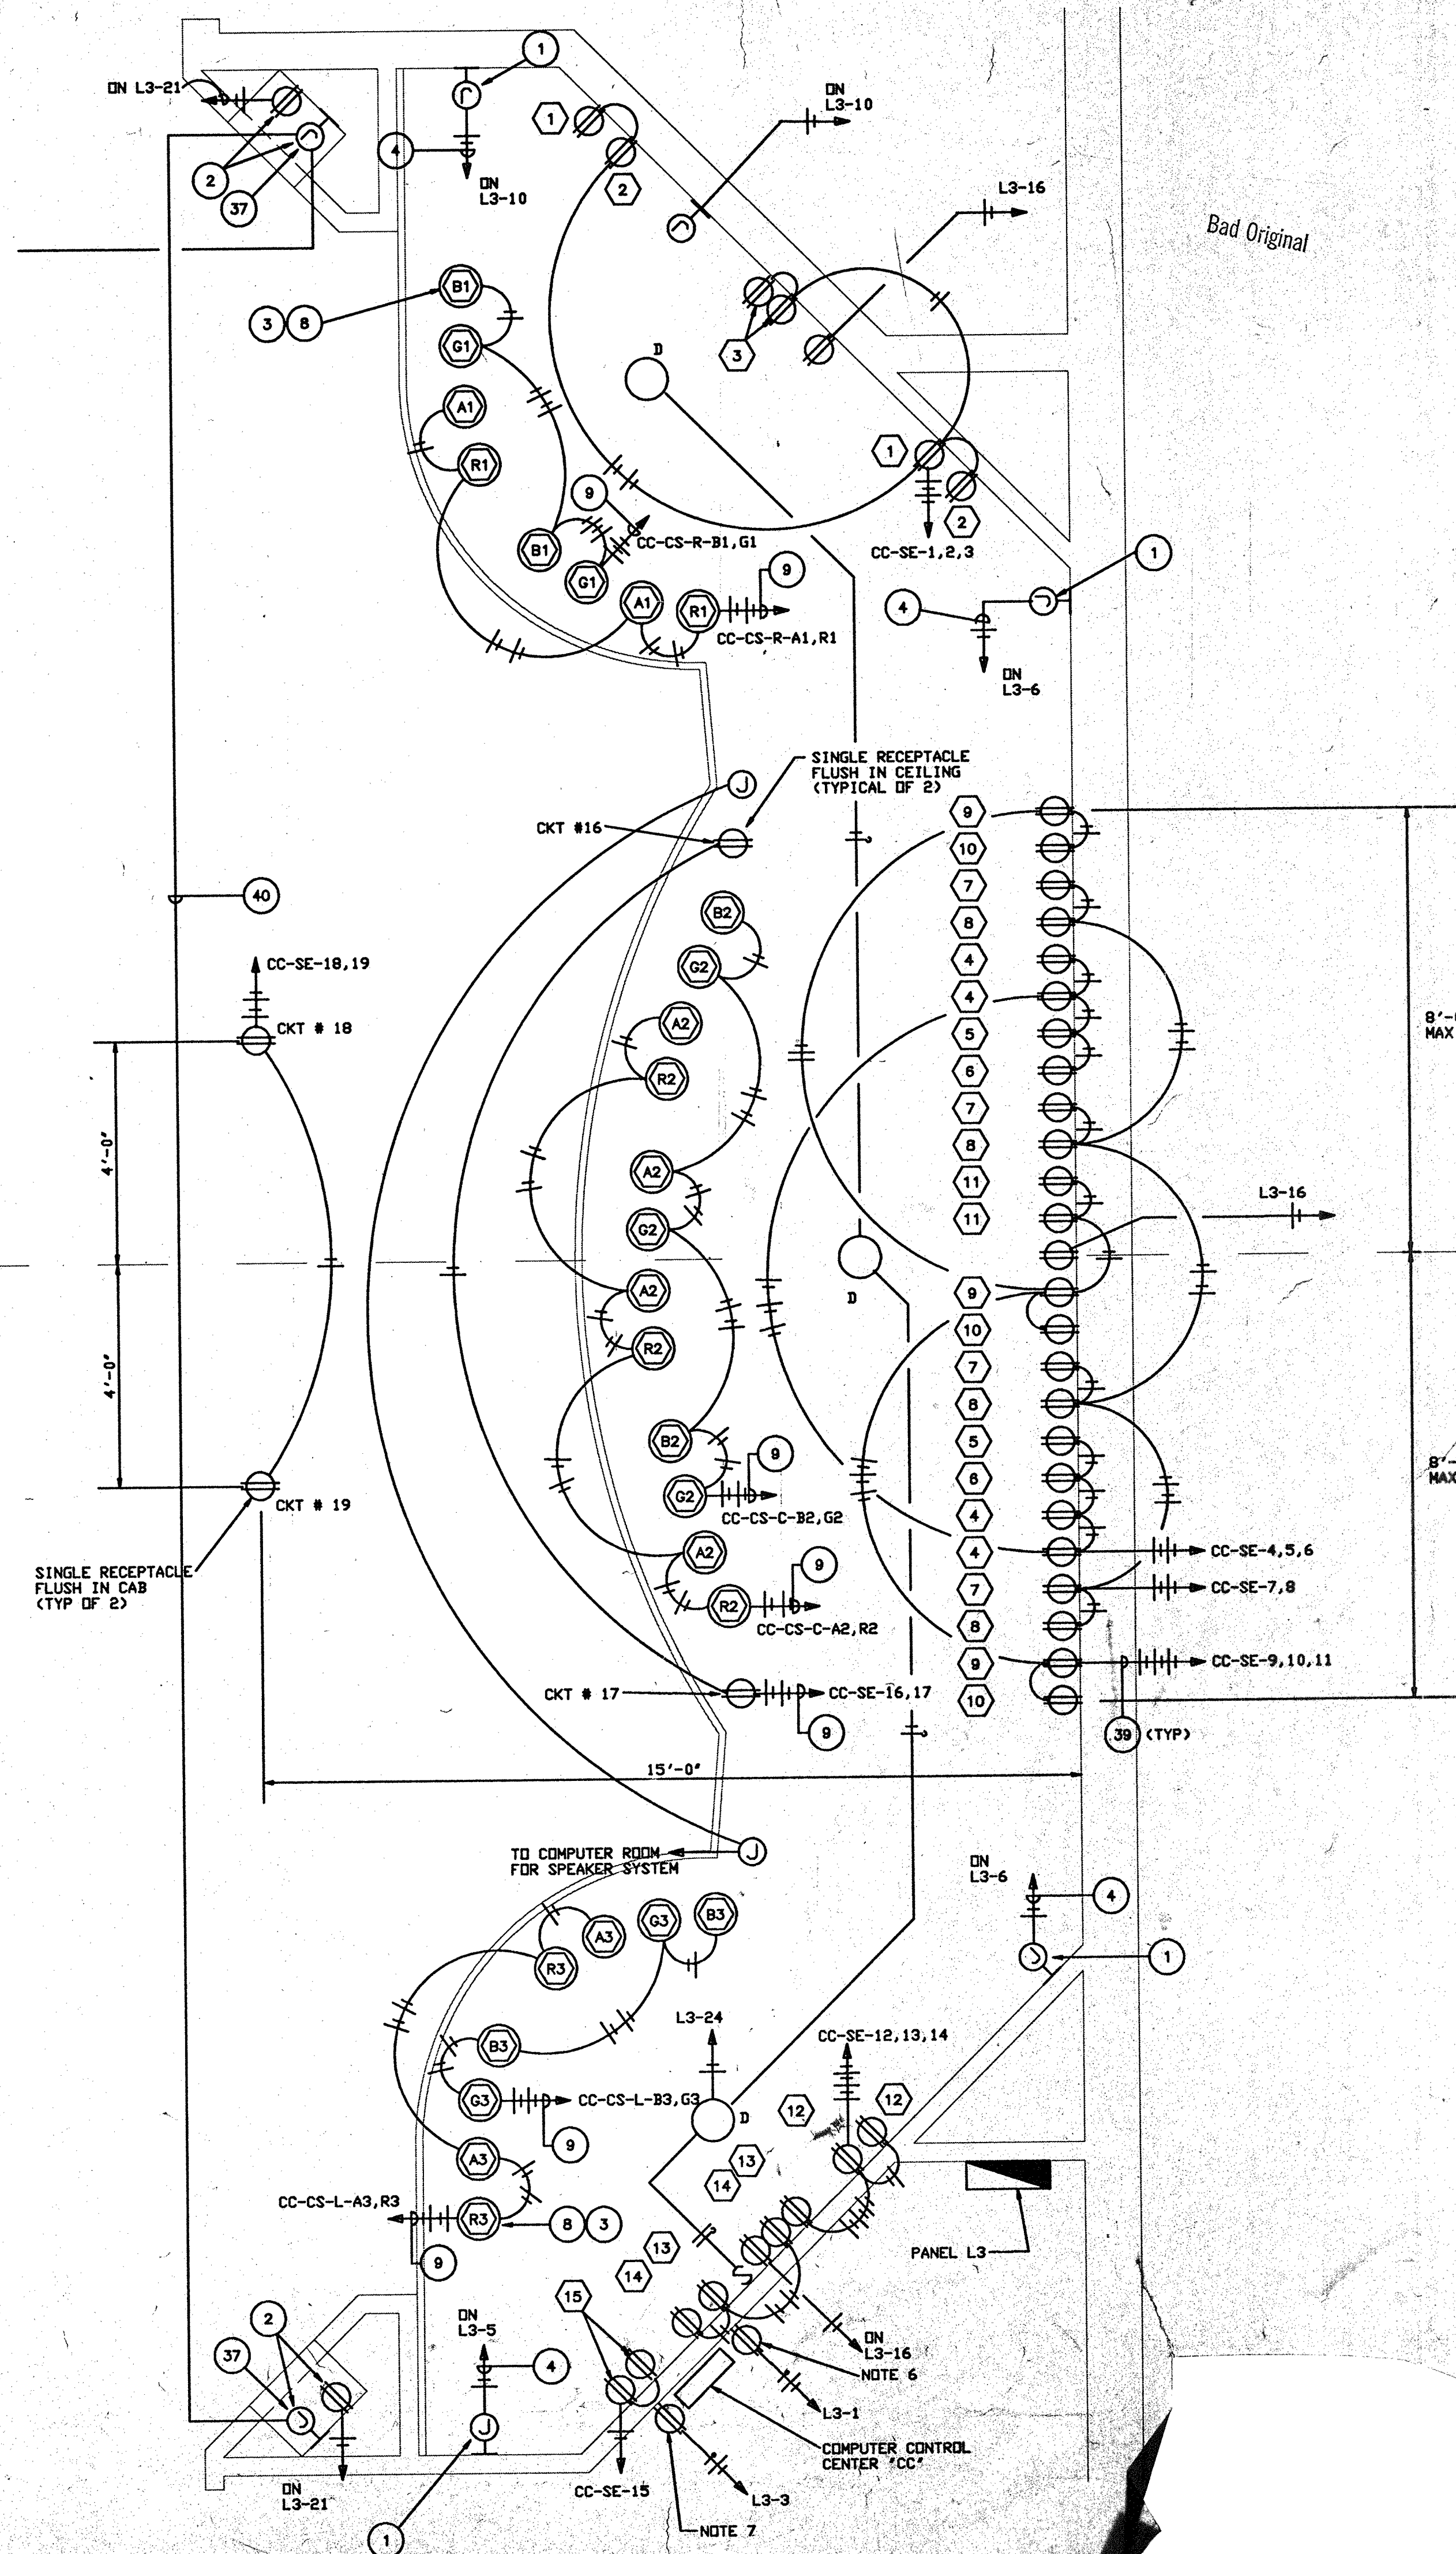

DATE: 10-15-91
JOB NO: 9101B
DRAWN: S.A.P.
CHECKED: BR

Showbiz Pizza Inc.
4441 West Airport Freeway
Irving, Texas 75062

APPROVED:
PRESIDENT
VP. CONSTRUCTION


CHUCKE CHEESE'S
Showbiz Pizza Inc.
SUGAR CREEK CENTER, TALLAHASSEE, FLORIDA
ELECTRICAL SCHEDULES

JACK MORGAN AIA, CONSULTANT

REVISIONS: "A" ISSUED FOR OWNERS REVIEW 10-15-91

SHEET NUMBER
14 of 22

Bad Original

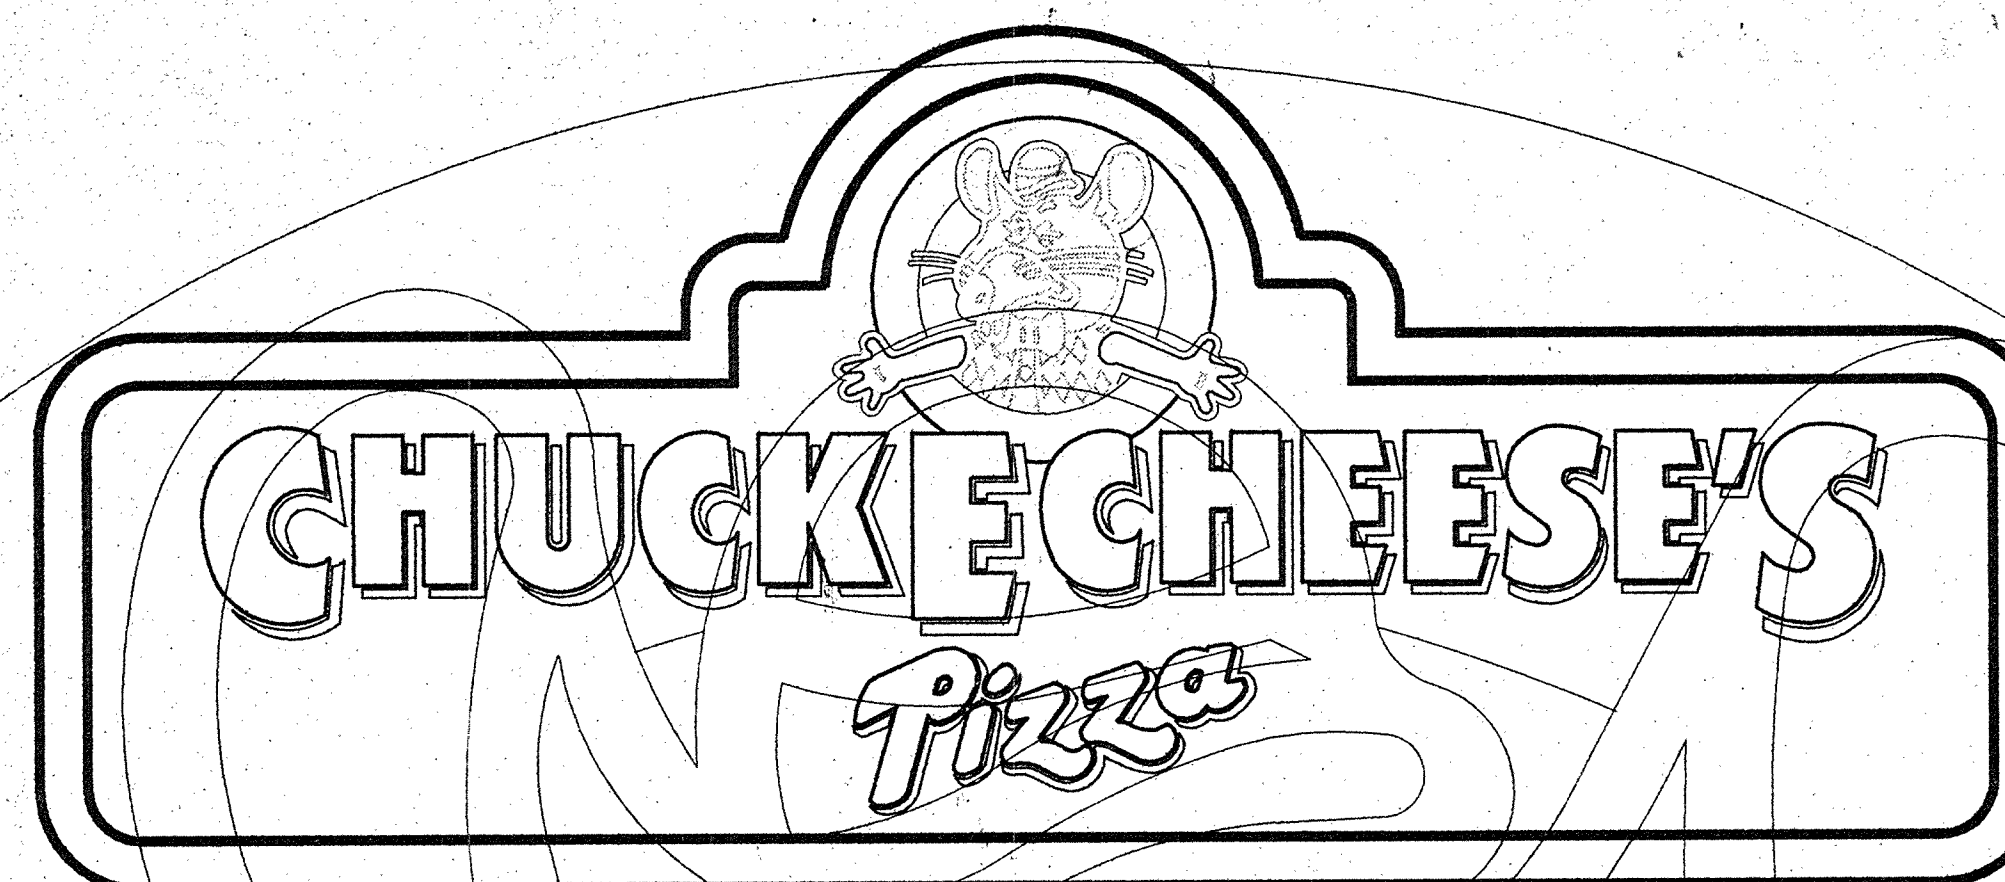

SUGAR CREEK CENTER, TALLAHASSEE, FLORIDA

INTERSECTION AND STREET NUMBER

owner

ShowBiz Pizza Inc.
4441 West Airport Freeway
Irving, Texas 75062
P.O. Box 152077
(214) 258-8507

Jerry Isenhour
R & I Associates, Inc.
10606 Rozzells Ferry Rd.
Charlotte NC 28214-9123
(704) 392-0232

m.e.p. consultant

S. Toub & Associates, Inc.
14114 Dallas Parkway #470
Dallas, Texas 75234
(214) 386-5629

architect


S.A.F. ASSOCIATES
14 Grant Place

Arlington, Texas 76011
(817) 265-2415

index of drawings

X	COVER SHEET
A0	Demo. Plan
A1	Floor Plan, Details
A1a	Enlarged Toilets, Counters, and Casework Elevations
A2	Reflected ceiling plan
A3	Exterior Elevations
A4	Interior Elevations
A5	Interior Elevations
A6	Details and Notes
A7	Details and Notes
A8	Schedules
A9	Kitchen Equipment, Games, and Seating Layout
A10	Details
M1	Mechanical Floor Plan
M2	HVAC Schedules and Details
P1	Floor Plan - Waste, Gas and Comp. Air
P2	Floor Plan - Plumbing Supply
P3	Plumbing Risers and Schedules
E1	Electrical Lighting Plan
E2	Electrical Power Plan
E3	Enlarged kitchen power plan, Notes, Riser Diagram
E4	Electrical Schedules
E5	Electrical Schedules
E6	Electrical Schedules

vicinity map

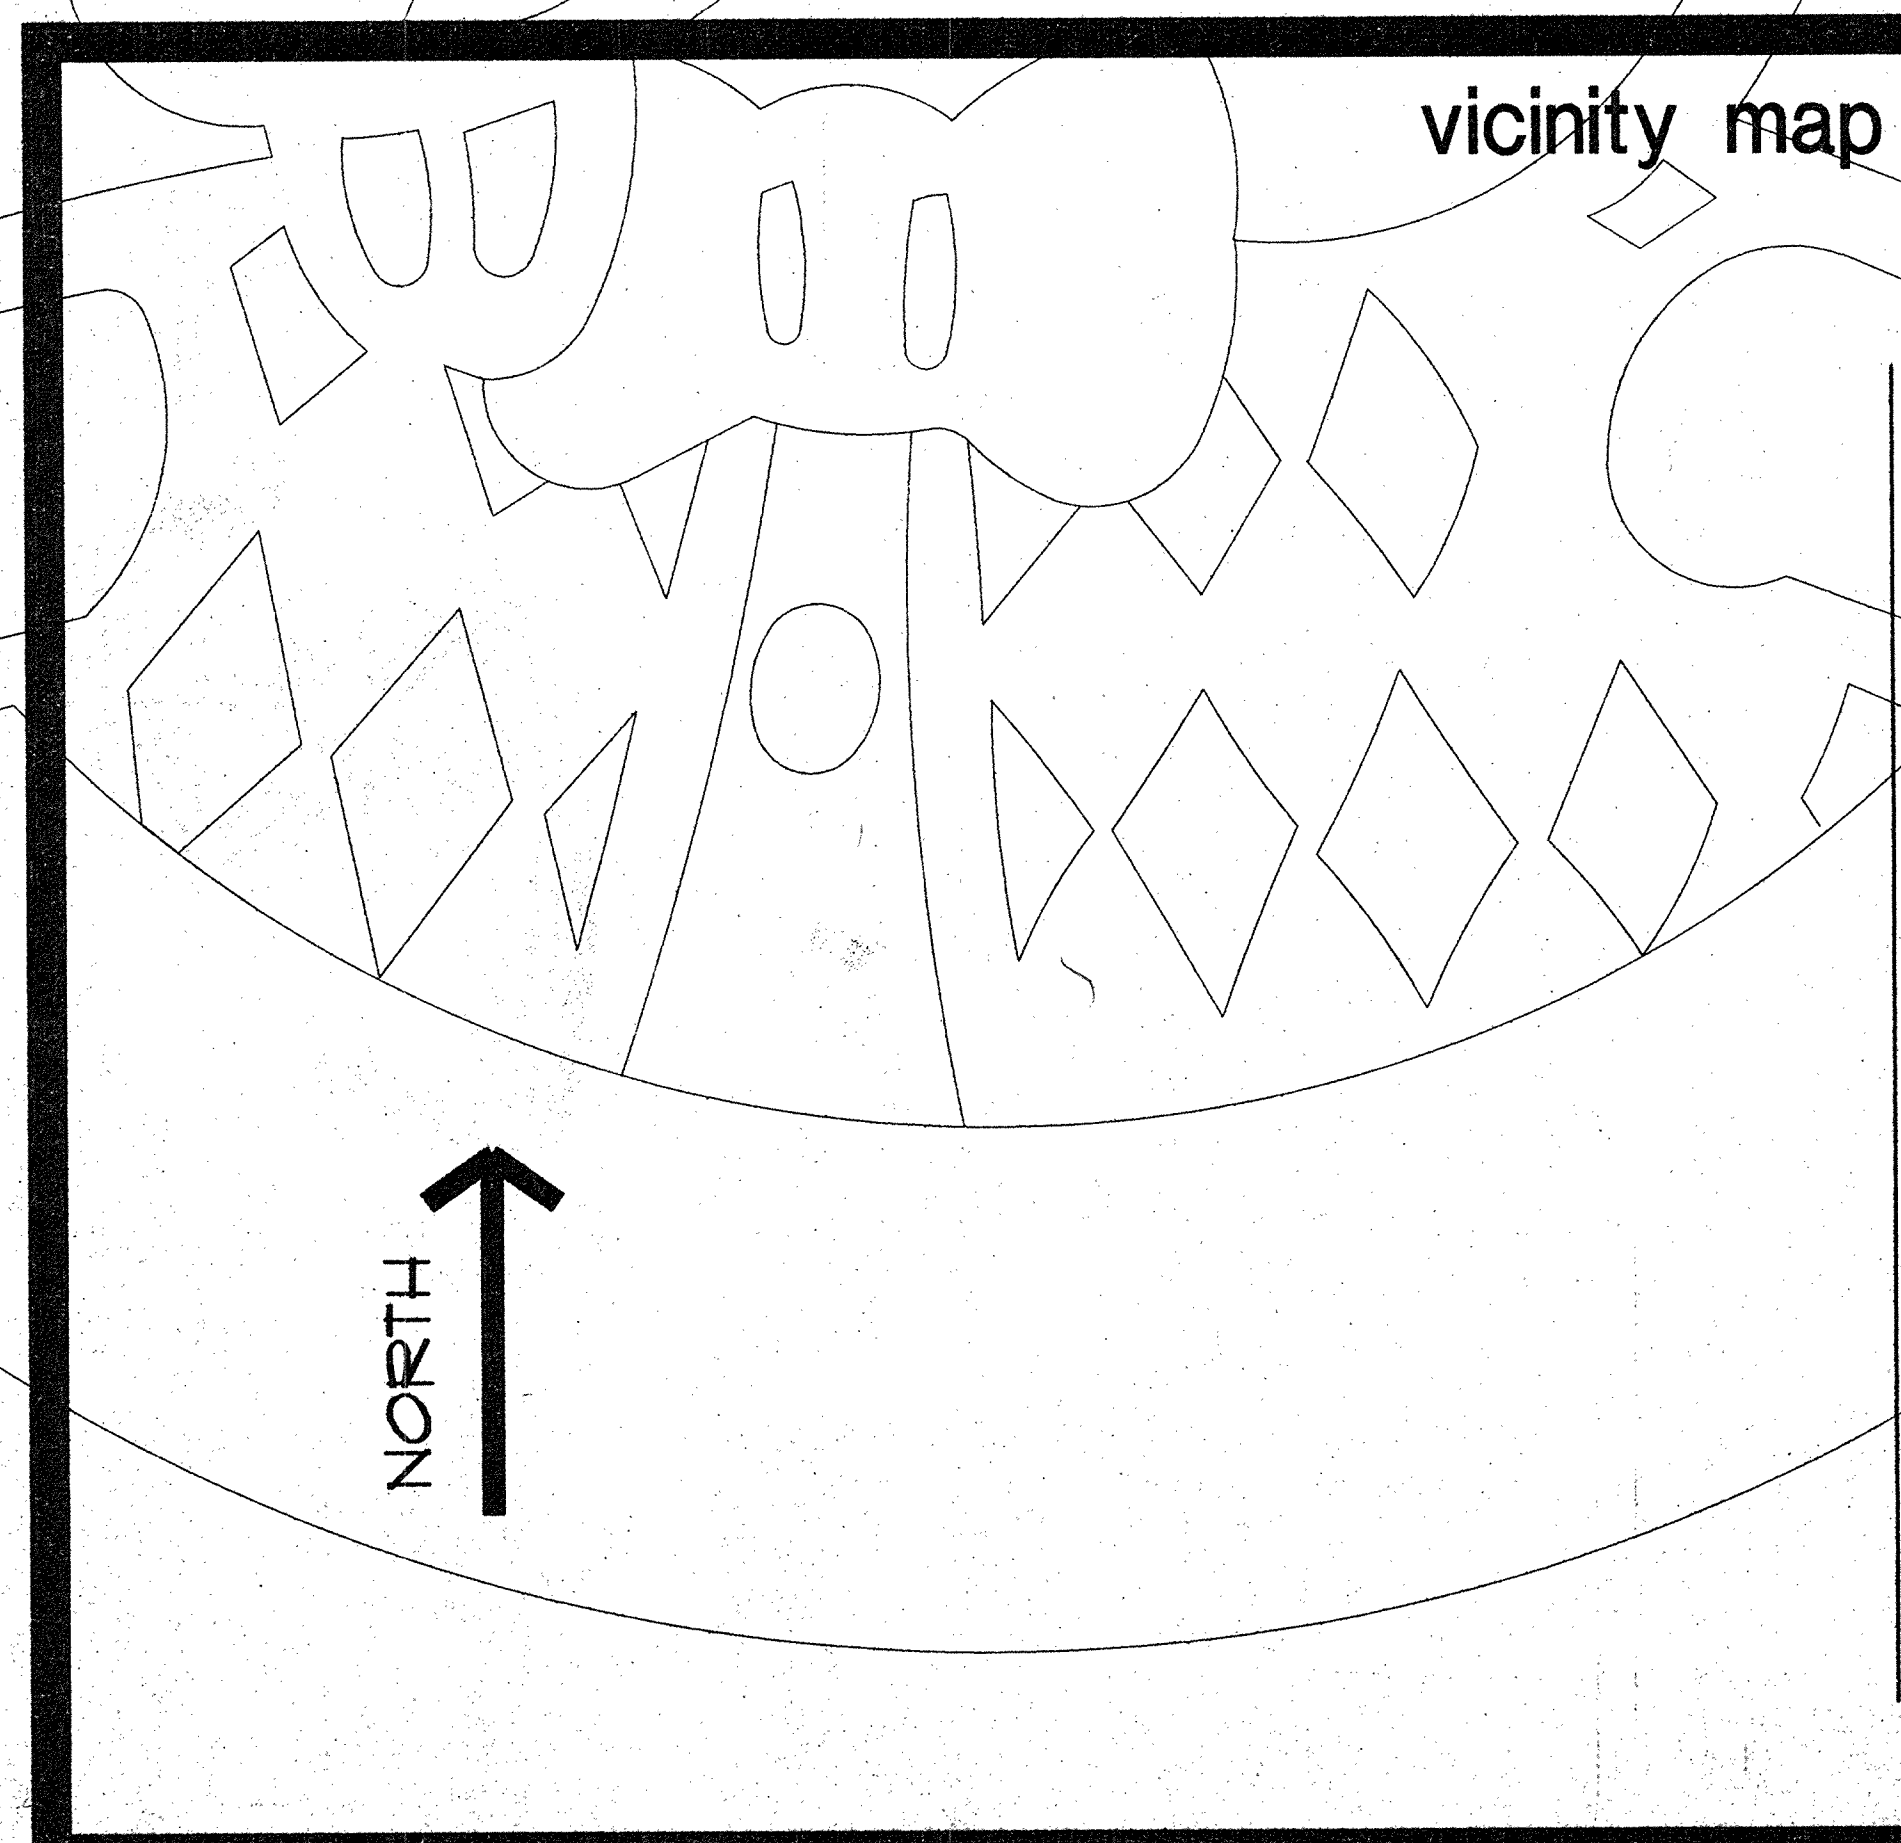

code index

BUILDING CODE: 1987 SOUTHERN S.B.C.
OCCUPANCY CLASS: USE GROUP A2.1, ASSEMBLY
CONSTRUCTION TYPE: 5 ONE HOUR
BUILDING IS SPRINKLED
ANY CHANGES TO EXISTING
SYSTEM MUST BE APPROVED
PRIOR TO INSTALLATION.
TOTAL AREA: 12,000 S.F. SINGLE STORY
SEATING CAPACITY: 238

approvals

ALL ELECTRICAL TO COMPLY WITH
N.E.C. AND LOCAL
CODE ELECTRICAL INSPECTOR

CITY OF TALLAHASSEE REVIEWED FOR CODES COMPLIANCE	
TRAFFIC	PLUMBING
ENVIRONMENTAL	ELECTRICAL 12-26-91 SS
ZONING A 12-23-91	MECHANICAL 12-27-91 DF
FIRE	BUILDING


for use only: revised by: last update:

01

3/16" = 1' - 0"

DEMOLITION PLAN


- EXISTING MASONRY WALL
- 2' CMU
- EXISTING STUCCO FINISH
- EXISTING WALLS TO BE REMOVED
- EXISTING STOREFRONT TO BE REMOVED
- EXISTING TILE TO BE REMOVED

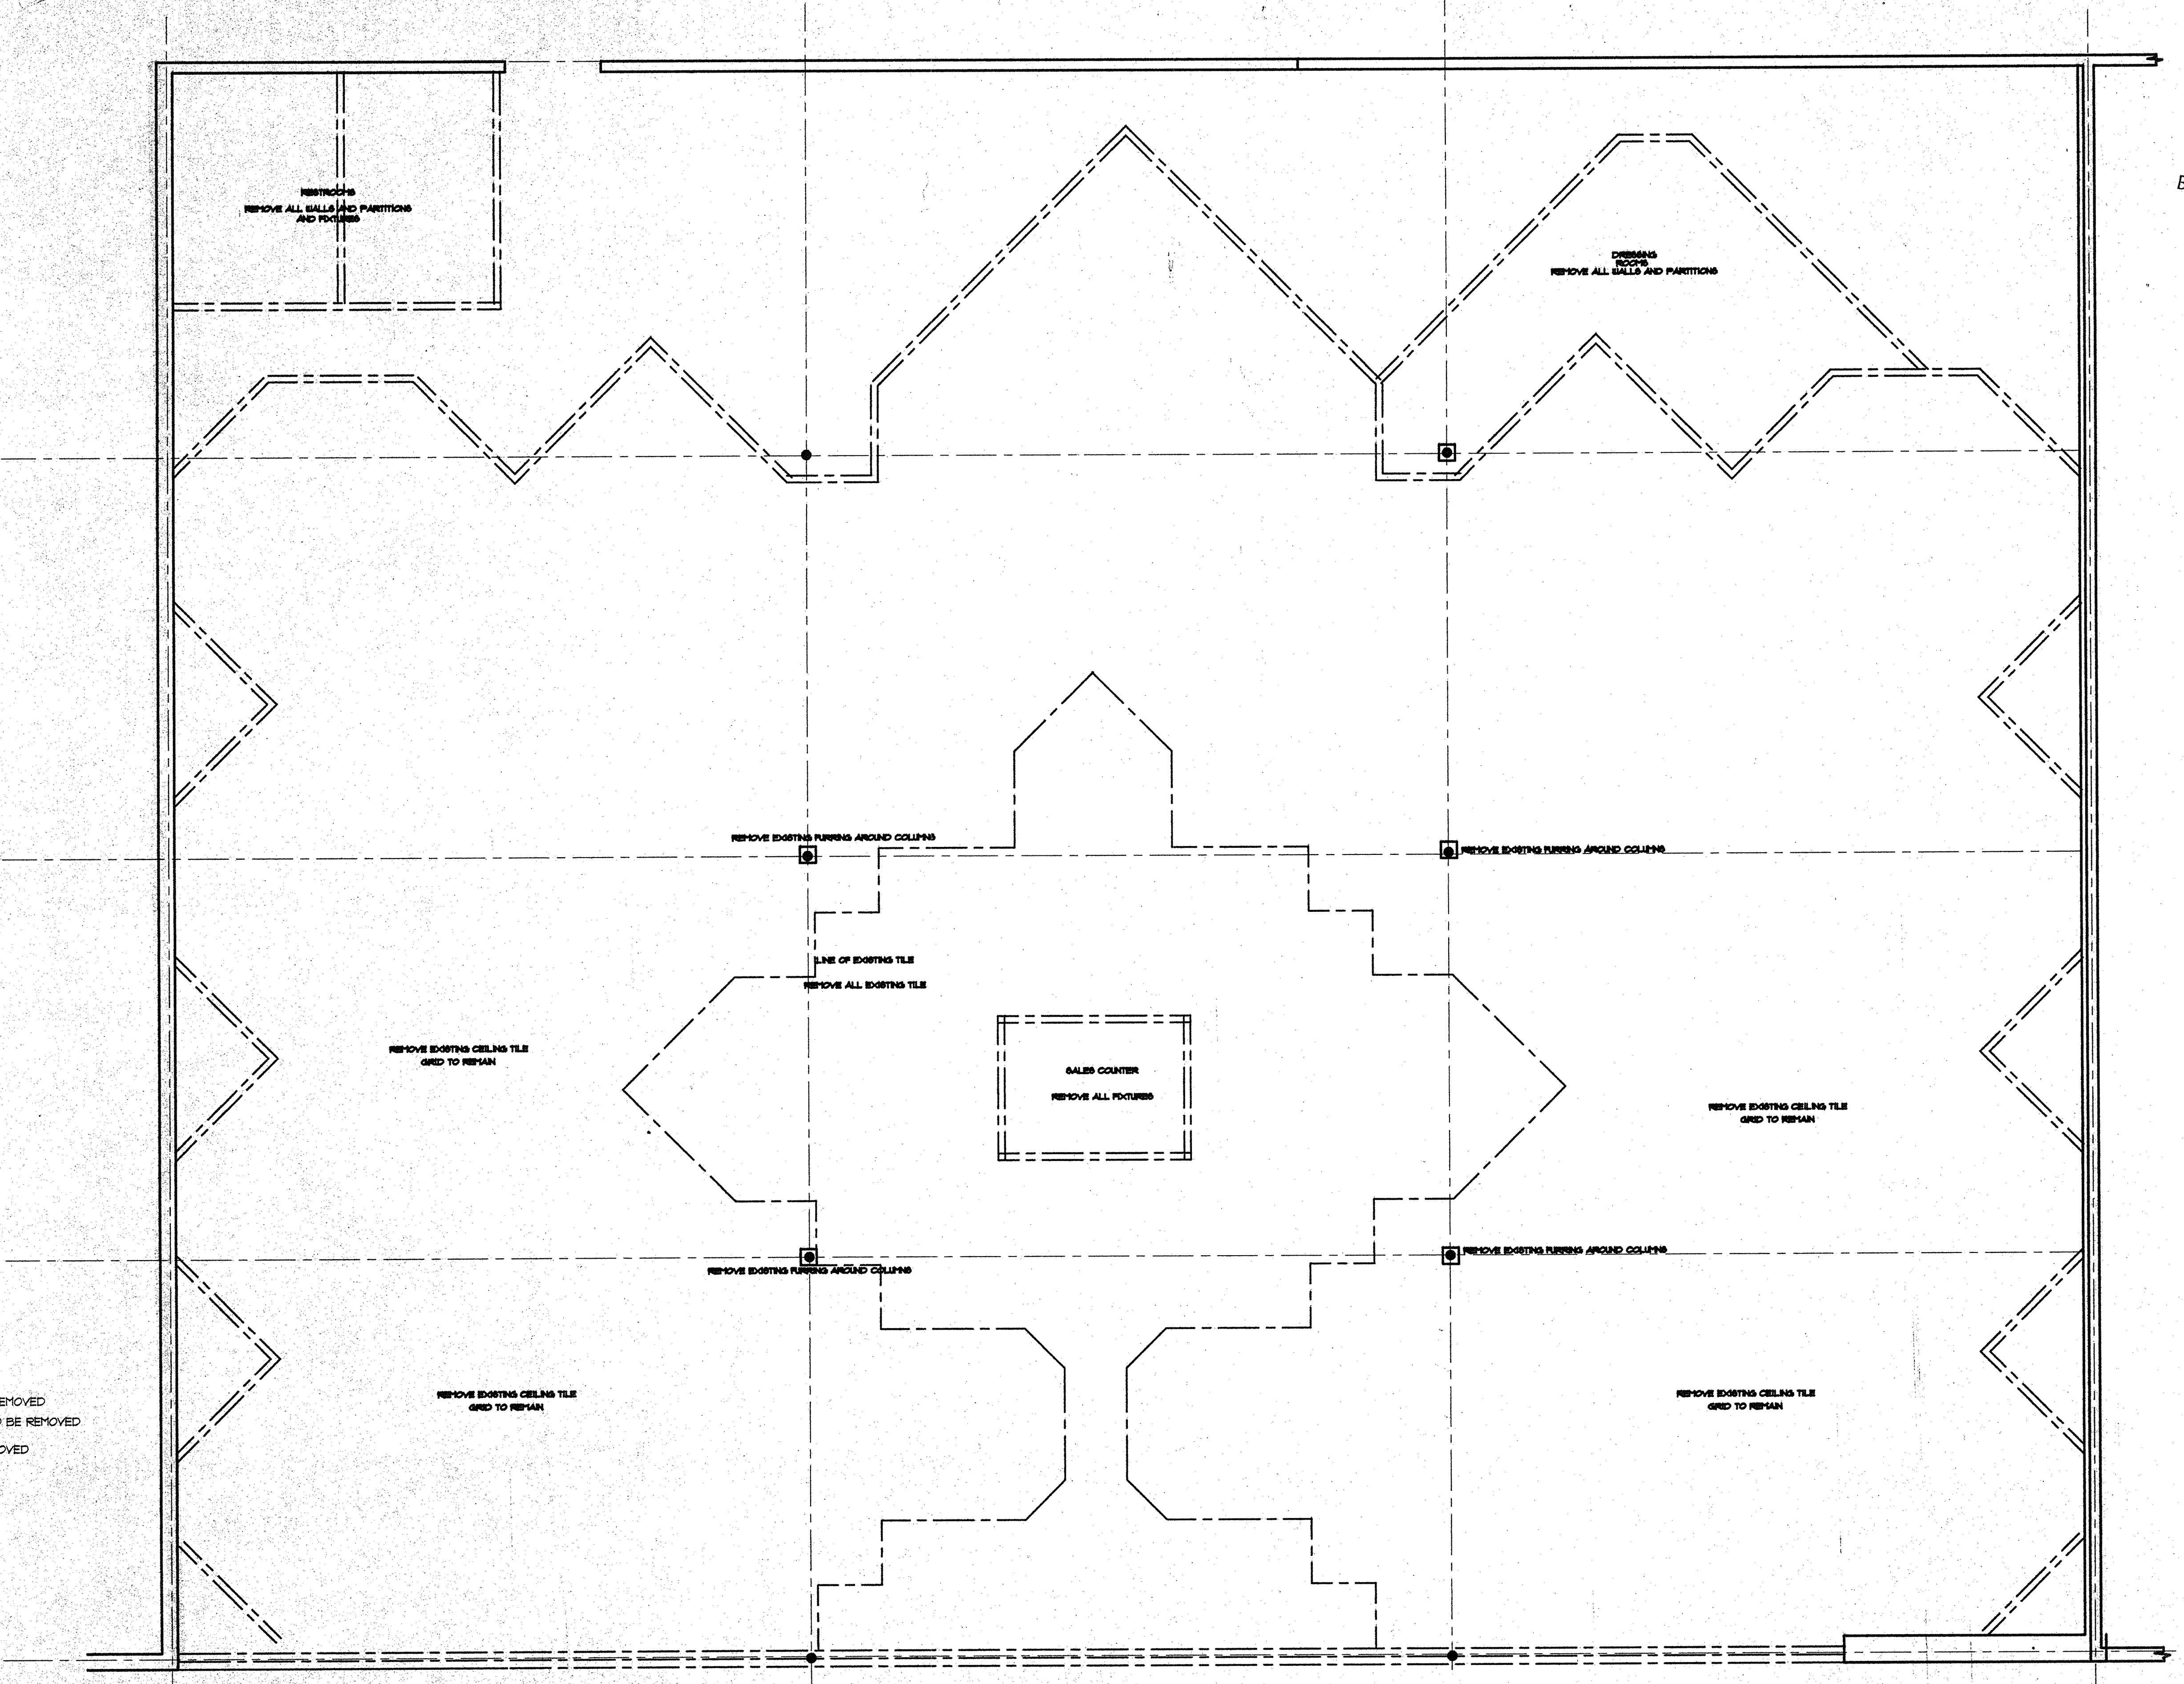

Bad Original

ROOM NAME
A
000 B
C

DATE:
JOB NO:
DRAWN:
CHECKED:

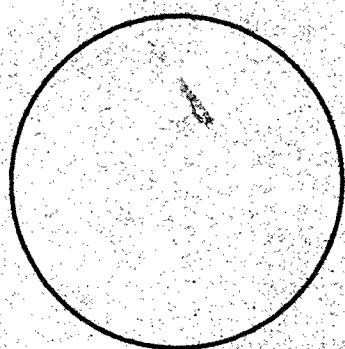

Showbiz Pizza, Inc.
4441 West Airport Freeway
Irving, Texas 75062



APPROVED:
PRESIDENT
VP, CONSTRUCTION

CHUCK E. CHEESE'S
ShowBiz Pizza, Inc.
TALLAHASSEE, FLA.


UNIT # XXX

Demolition Plan


JACK MORGAN AIA, consultant



SHEET NUMBER

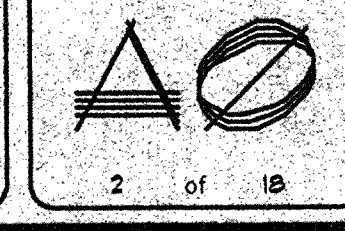

REVISIONS: ISSUE FOR OWNERS REVIEW 9-4-91

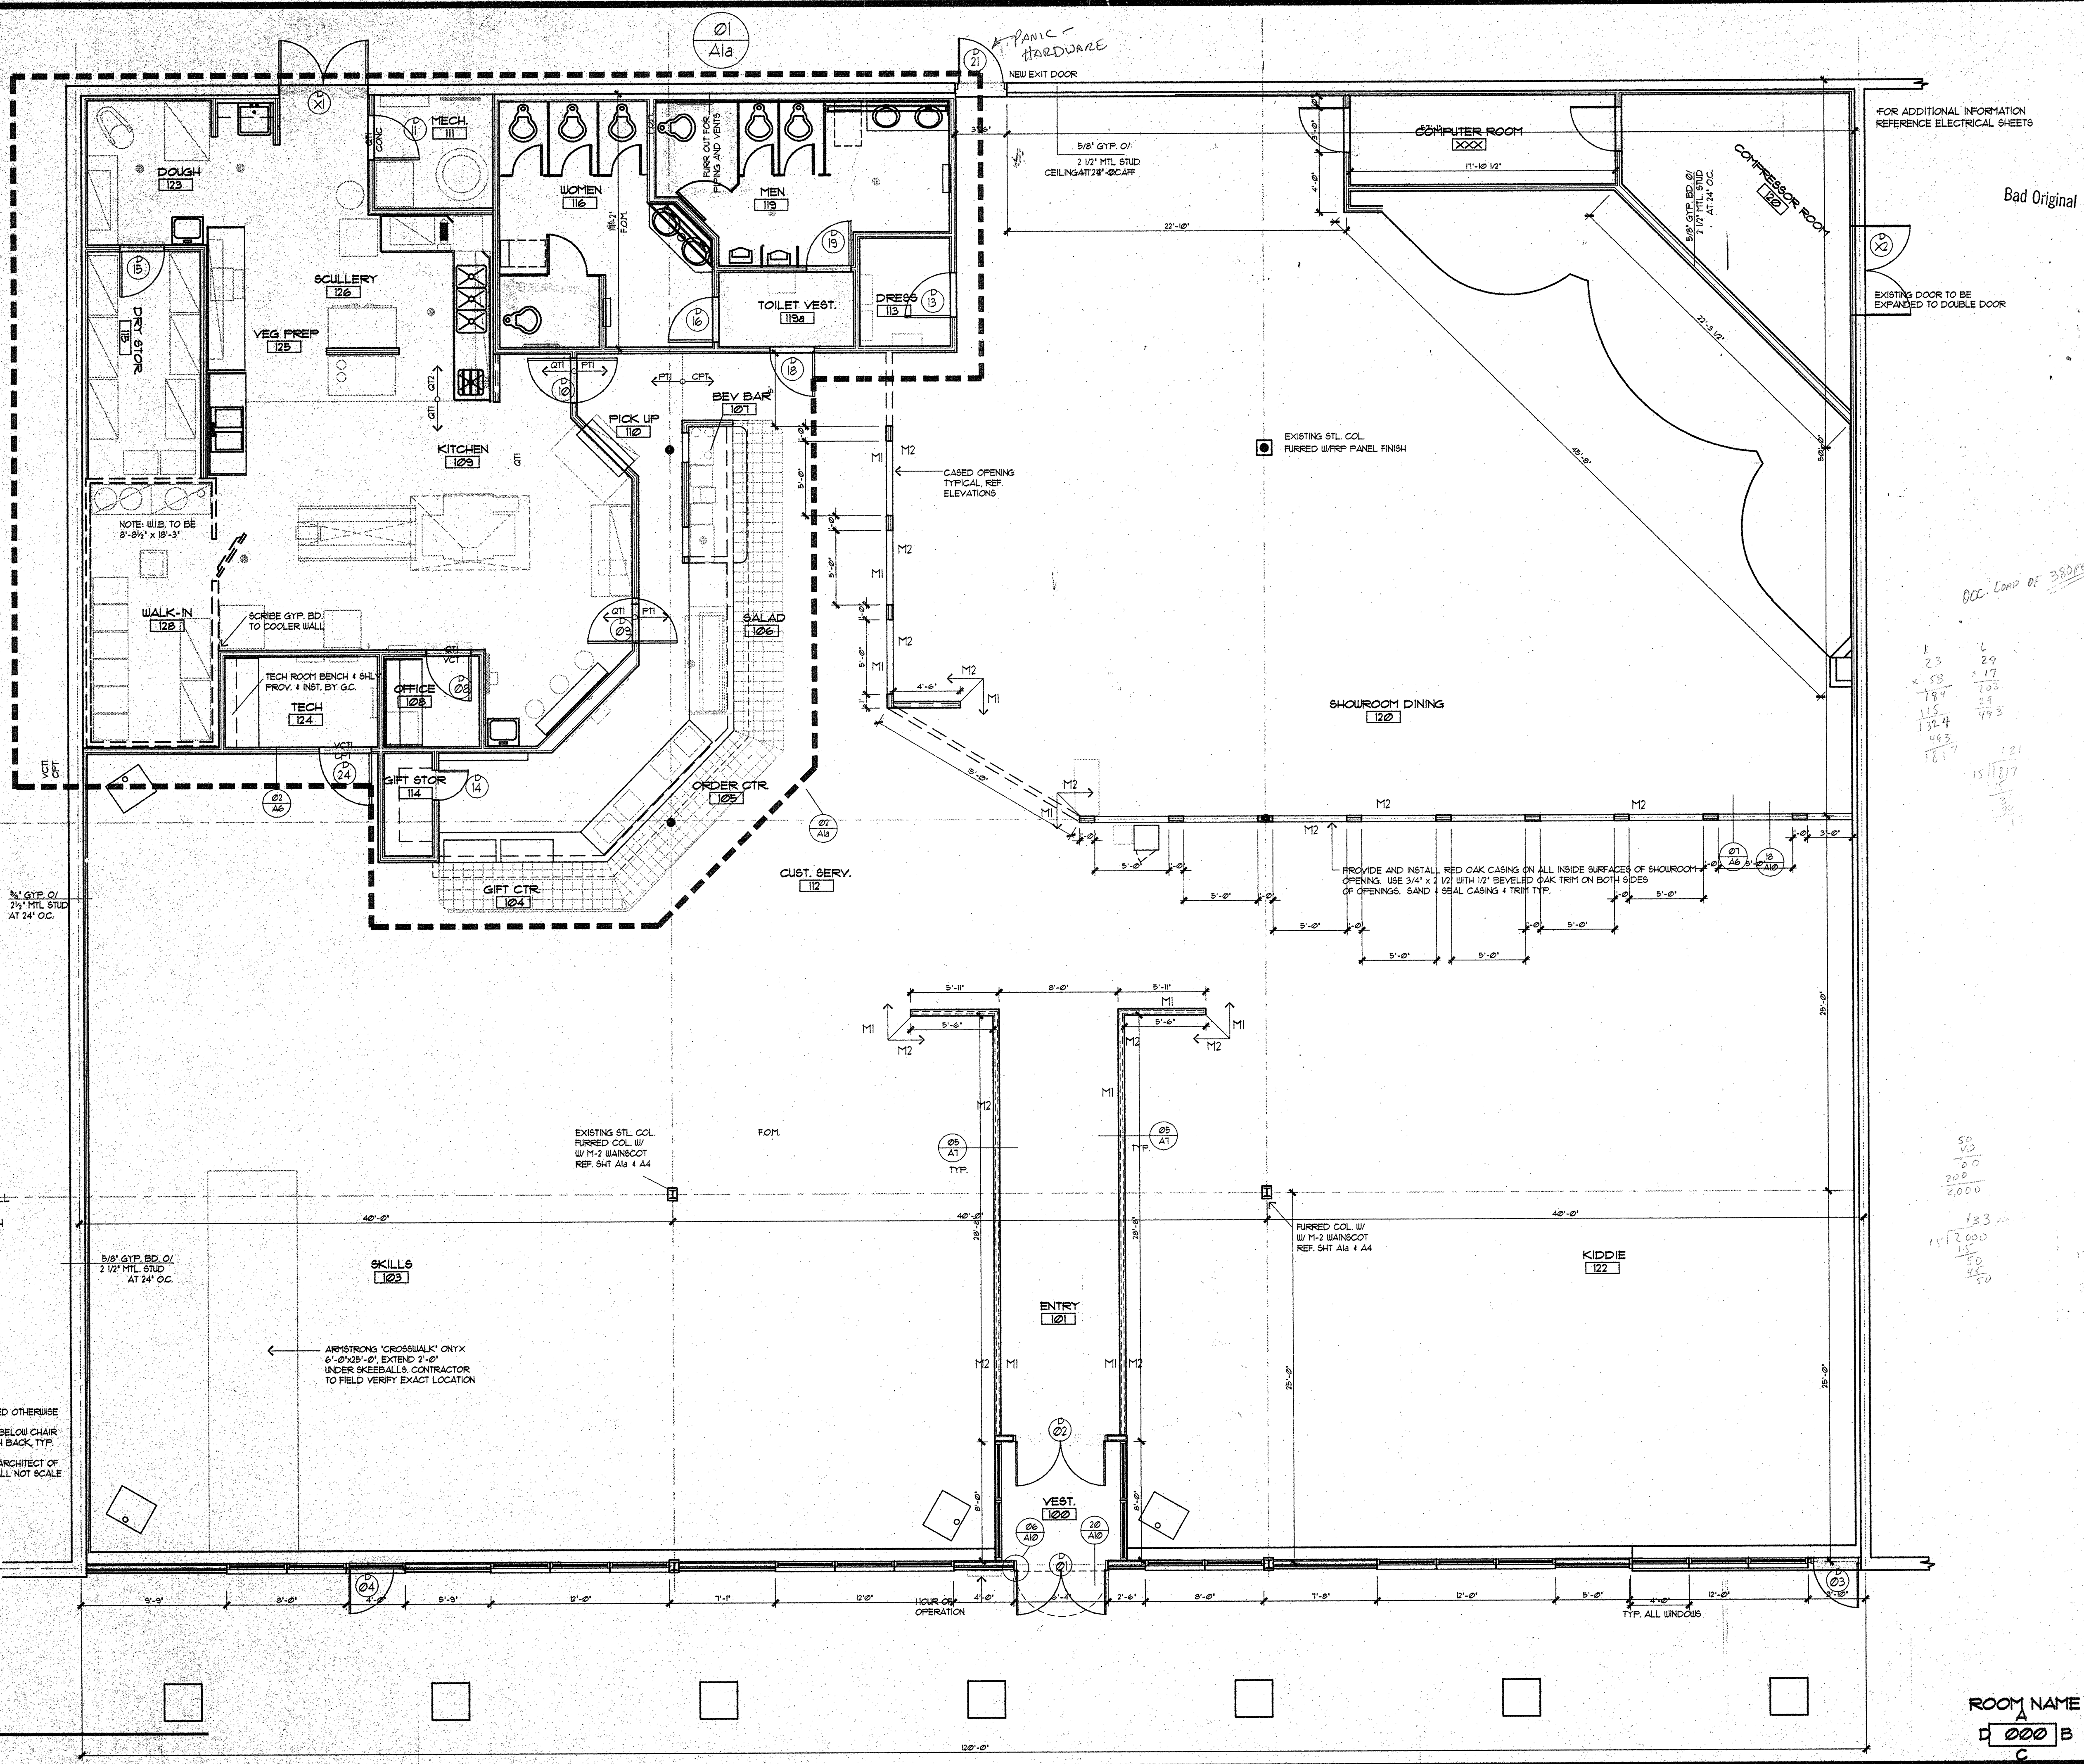

Bad Original

Occ. Load of 350 people

1 23
x 58
1384
115
1324
463
1817

2 29
x 17
203
203
443

121
15117
15117
15117

50
100
200
2000

133
1512000
15
50
46
50

- NEW FULL HEIGHT WALL
- EXISTING MASONRY WALL
- EXISTING STUCCO FINISH
- NEW 3'-0" WALL

ALL DIMENSIONS TO 1/4" OF STUD UNLESS NOTED OTHERWISE
PAINT HALFWALLS AND FULL HT. WALLS P-1 BELOW CHAIR
RAILS WHEN WALL IS CONCEALED BY BOOTH BACK TYP.
GENERAL CONTRACTOR SHALL NOTIFY THE ARCHITECT OF
ANY DIMENSIONAL DISCREPANCIES. G.C. SHALL NOT SCALE
THE DRAWINGS.

FLOOR PLAN

ROOM NAME
A
000 B
C

DATE:
JOB NO:
DRAWN:
CHECKED:


Showbiz Pizza Inc.
4441 West Airport Freeway
Irving, Texas 75062

CHUCK E CHEESE'S
APPROVED:
PRESIDENT
V.P. CONSTRUCTION


CHUCK E CHEESE'S
ShowBiz Pizza, Inc.
SUGAR CREEK CENTER, TALLAHASSEE, FLORIDA UNIT # XXX
Floor Plan

JACK MORGAN AIA, consultant

SHEET NUMBER
2 of 18


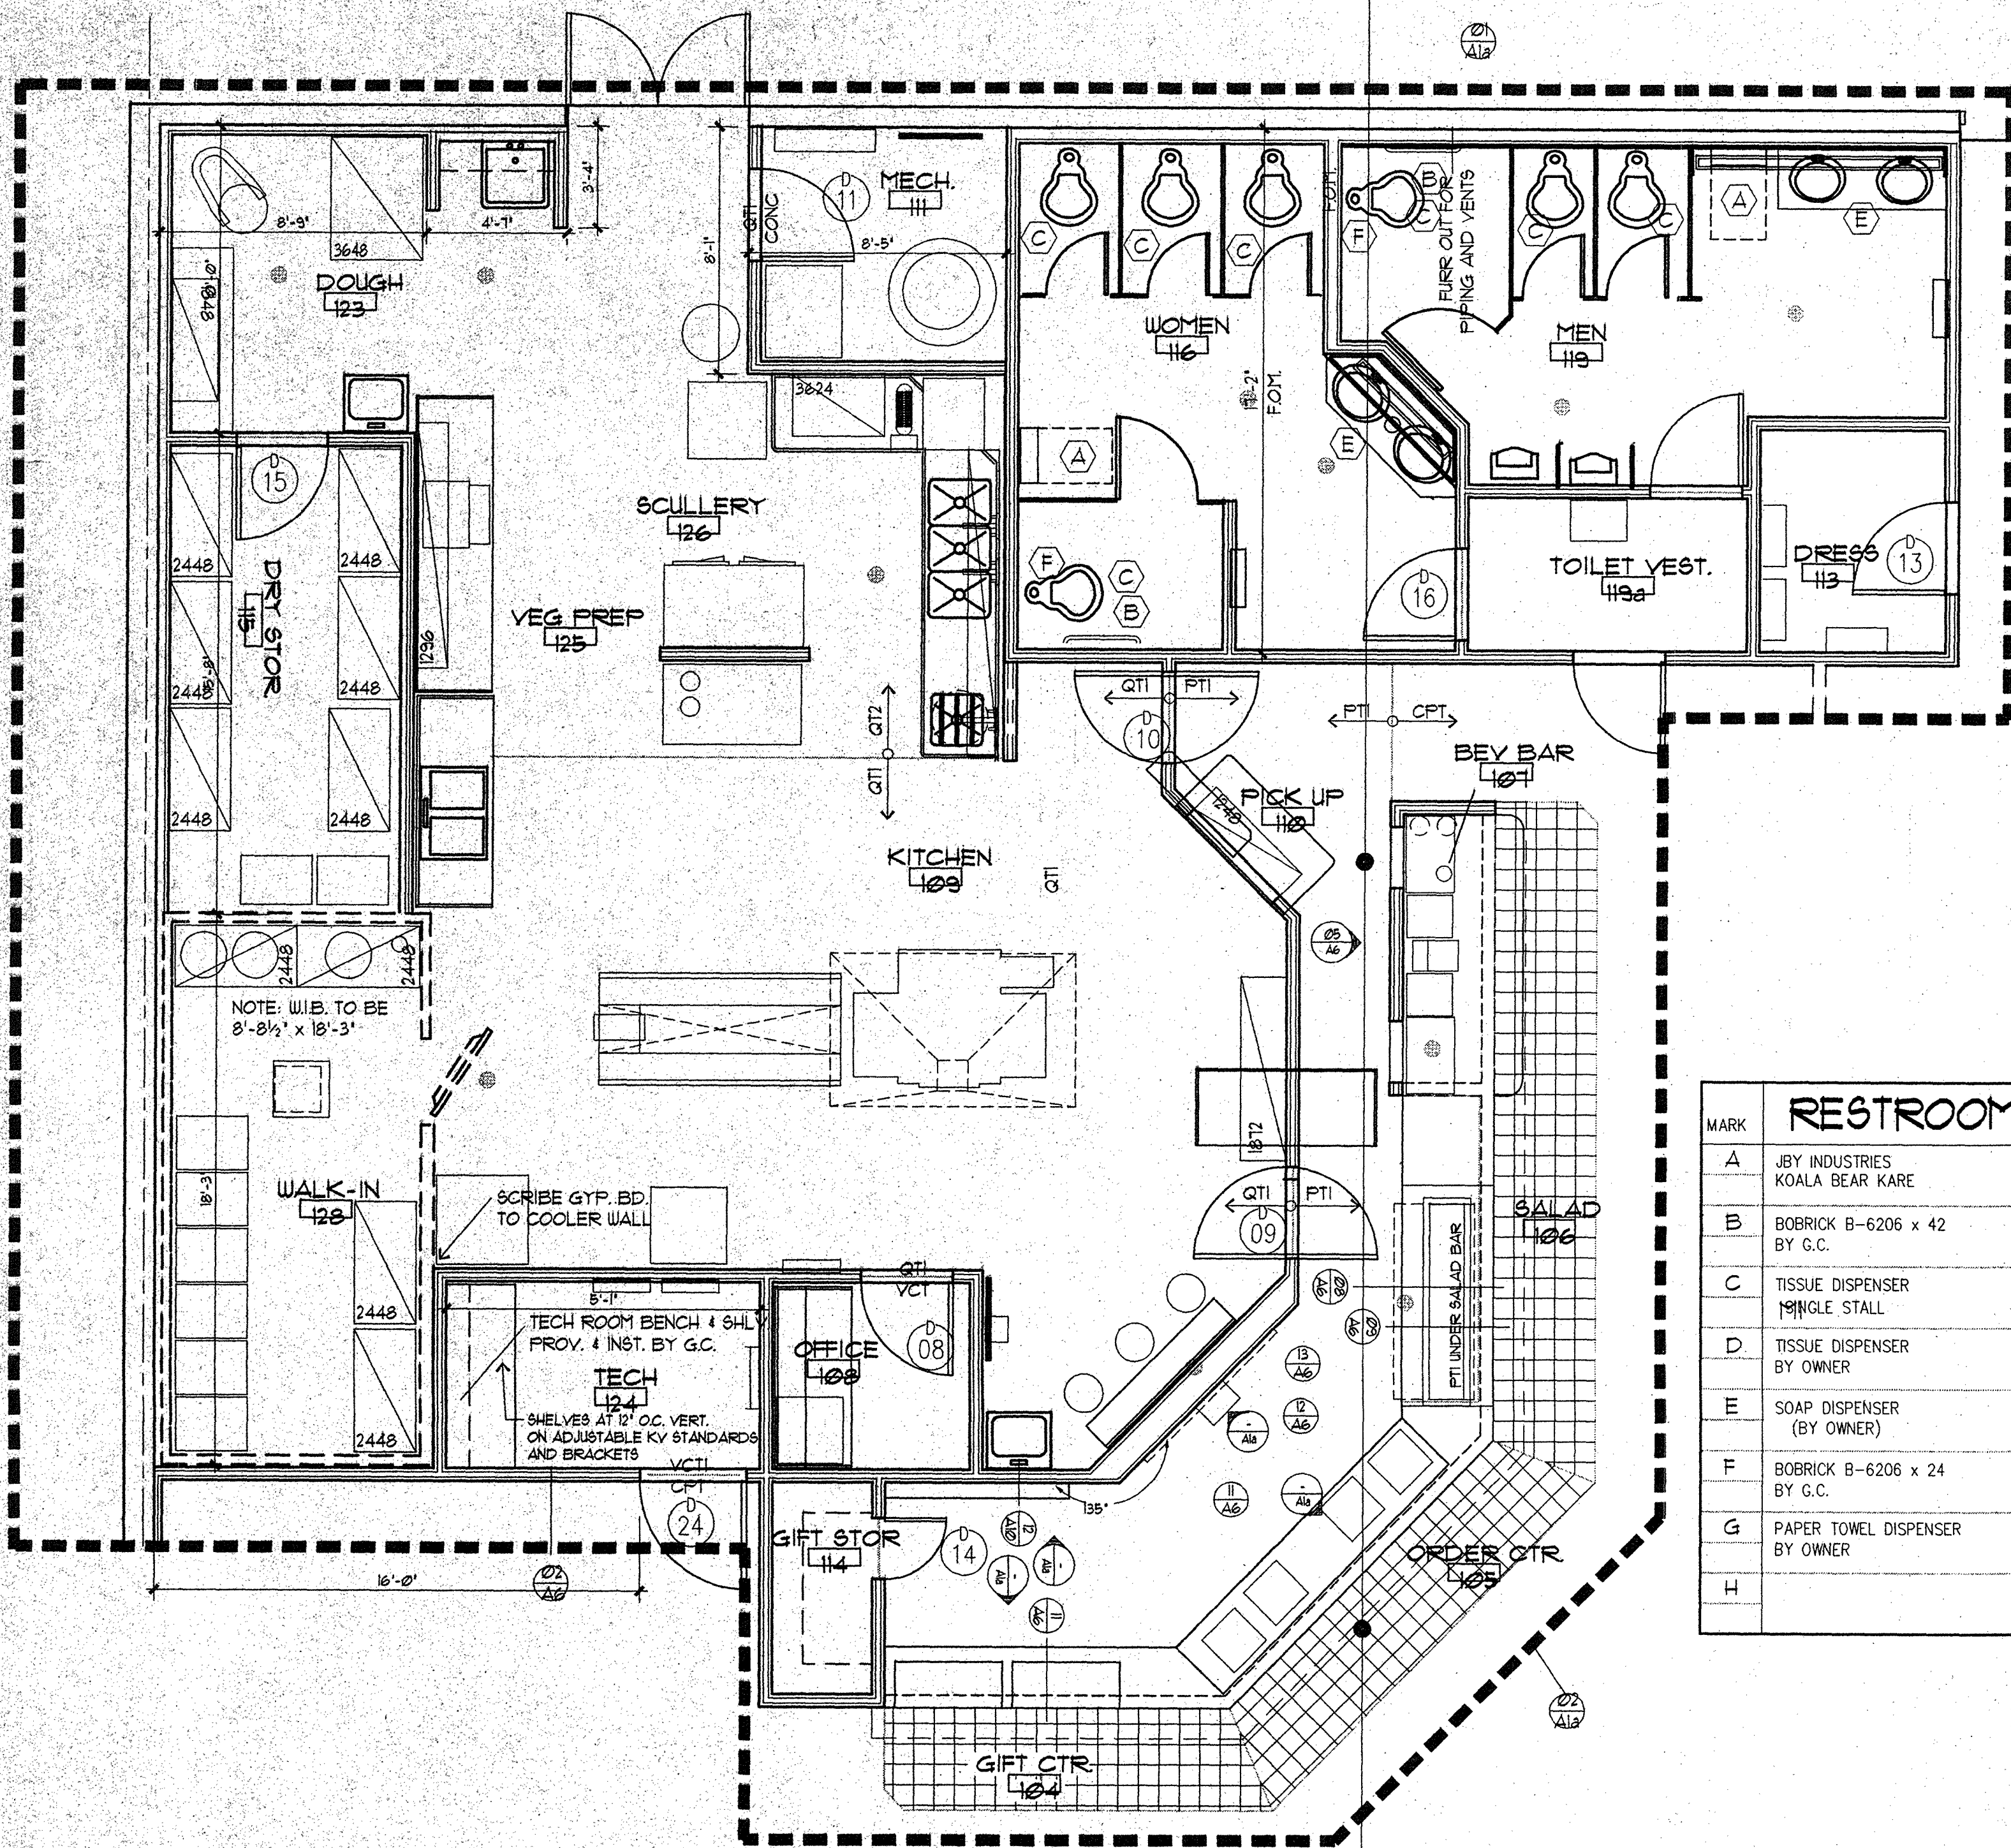


01 ENLARGED TOILET PLAN
1/4" = 1'-0"

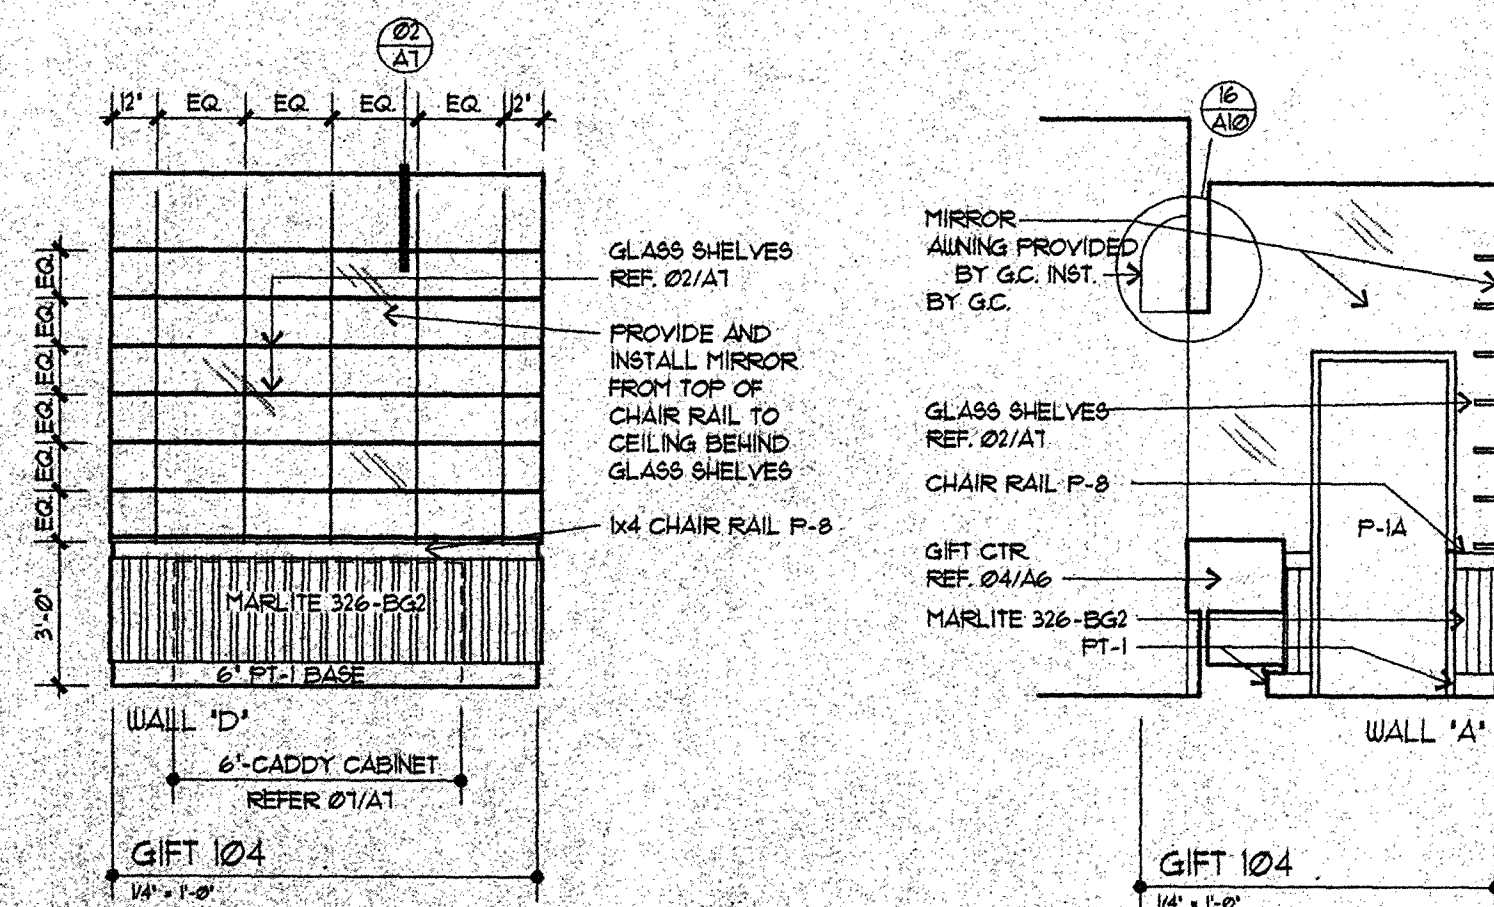


MARK	RESTROOM ACCESS.
A	JBY INDUSTRIES KOALA BEAR KARE WALL MTD. BABY CHANGE TABLE - PROVIDED BY OWNER, INSTALLED BY G.C.
B	BOBRICK B-6206 x 42 BY G.C. 42" HANDICAP GRAB BARS BY G.C.
C	TISSUE DISPENSER SINGLE STALL FLUSH MTD. - PROVIDED BY OWNER, INSTALLED BY G.C.
D	TISSUE DISPENSER BY OWNER PARTITION MTD. - PROVIDED BY OWNER, INSTALLED BY G.C.
E	SOAP DISPENSER (BY OWNER) MTD. ON MIRROR BY OWNER, INSTALLED BY G.C.
F	BOBRICK B-6206 x 24 BY G.C. 24" HANDICAP GRAB BARS BY G.C.
G	PAPER TOWEL DISPENSER BY OWNER BY OWNER, INSTALLED BY G.C.
H	

03 HEADER AT SHOWROOM ENTRY
3/4" = 1'-0"


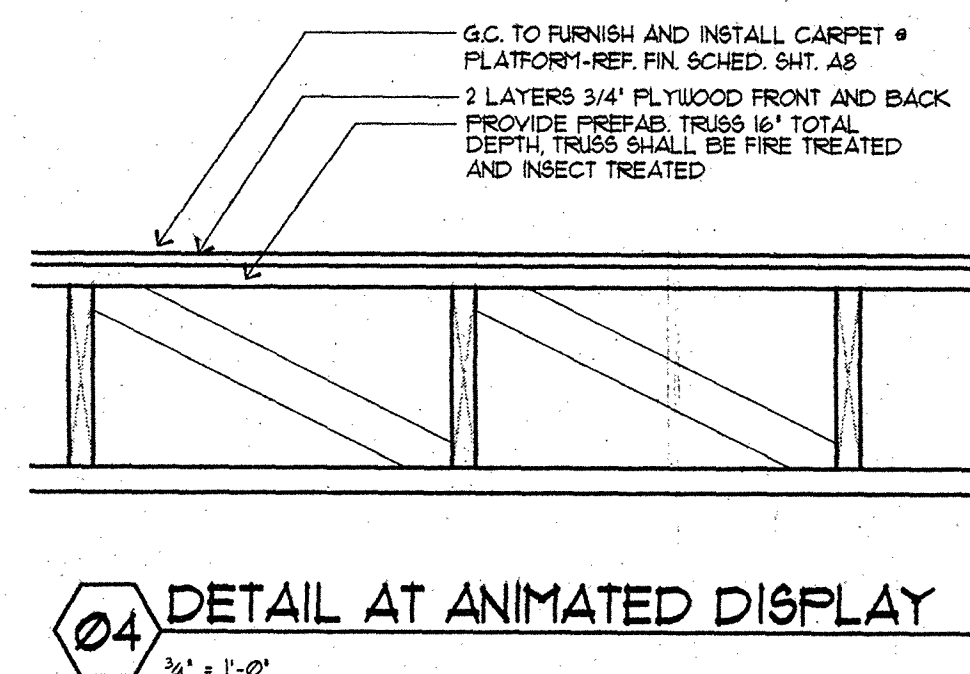
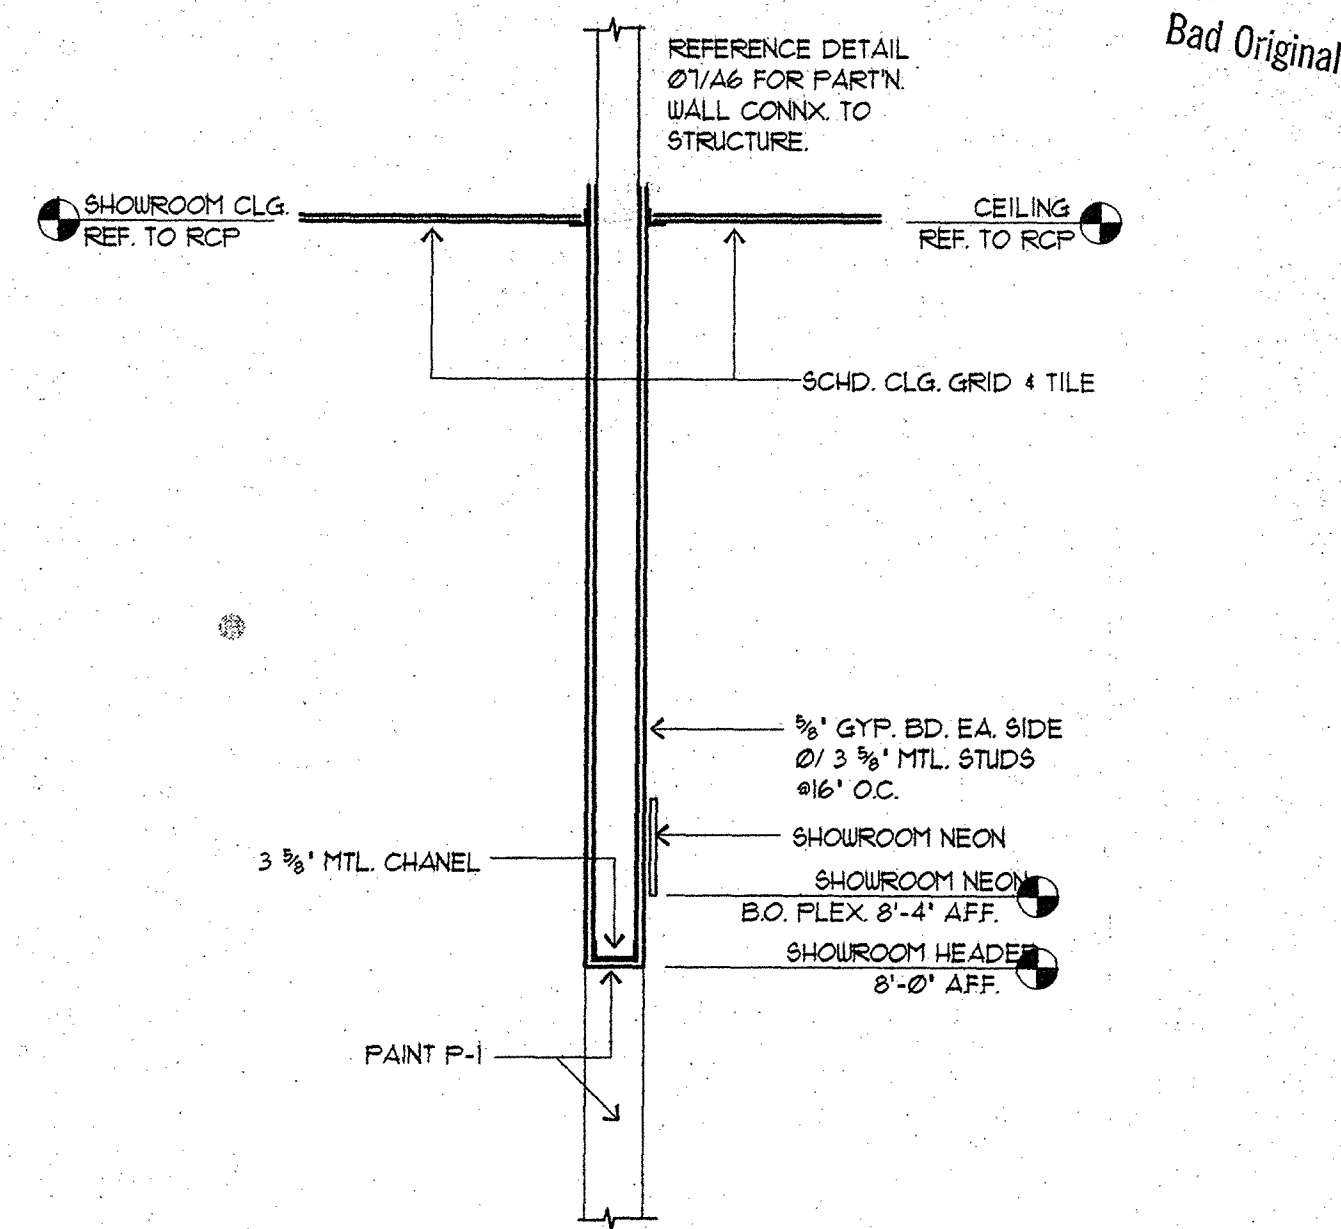


04 DETAIL AT ANIMATED DISPLAY
3/4" = 1'-0"

06 TYP. GYP. BD. FURROUT @ EXTERIOR WALL
N.T.S.

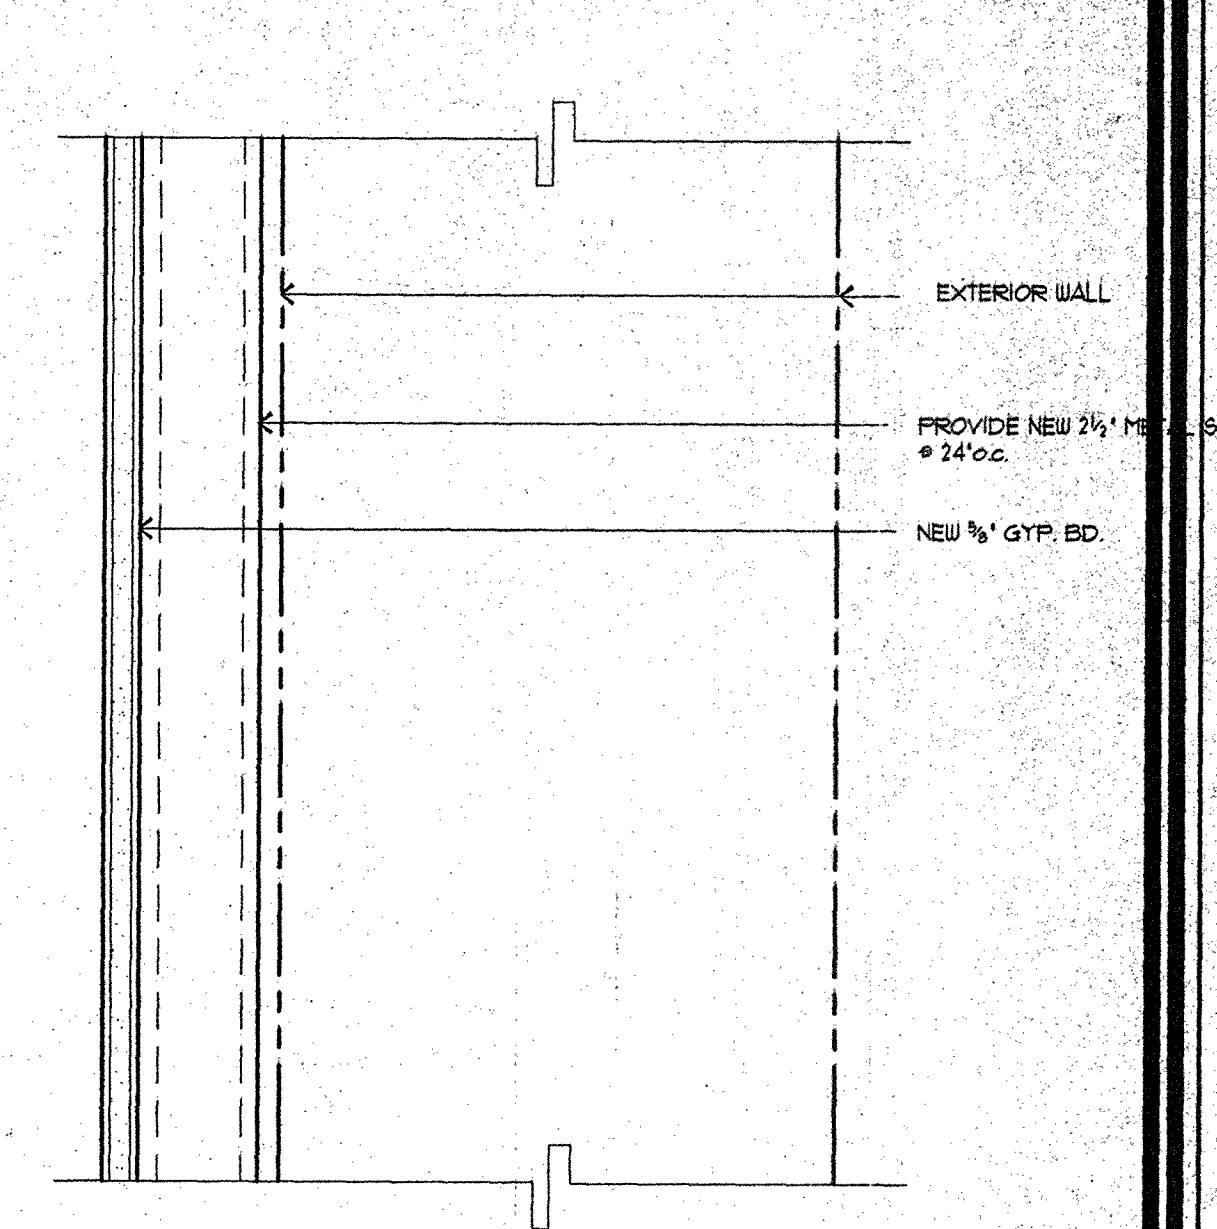

05 COL. ENCL. DETL. 1-HR RATED U.L. #X528(B)
3' = 1'-0"

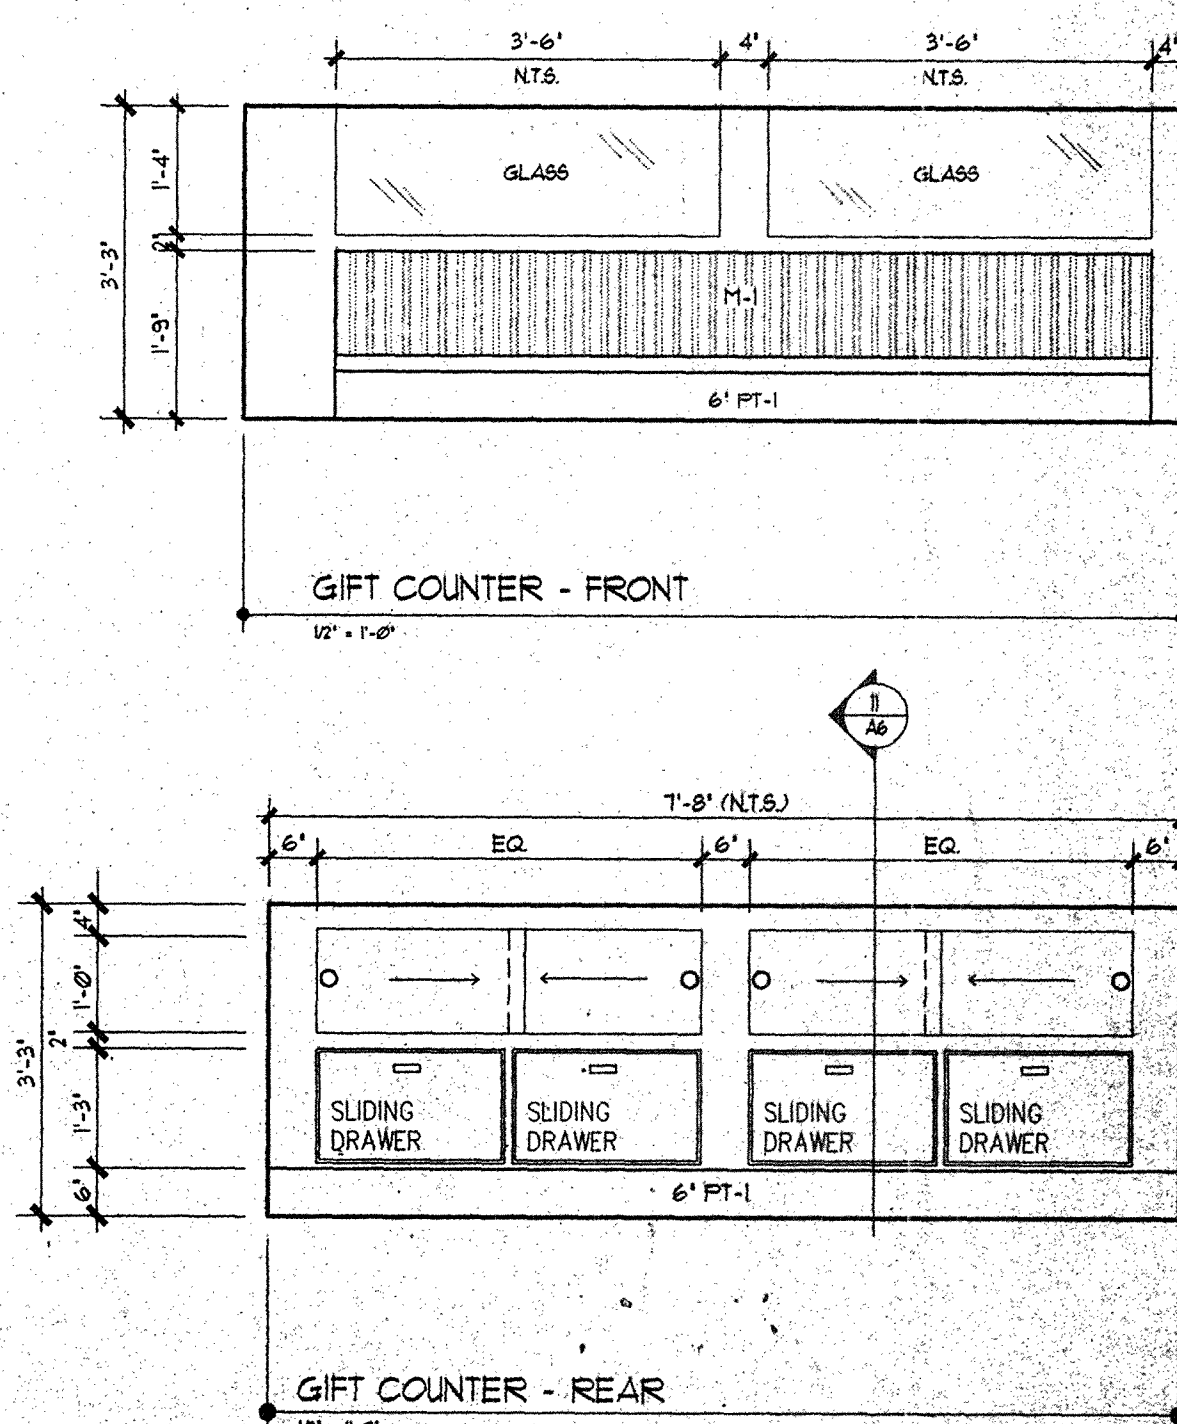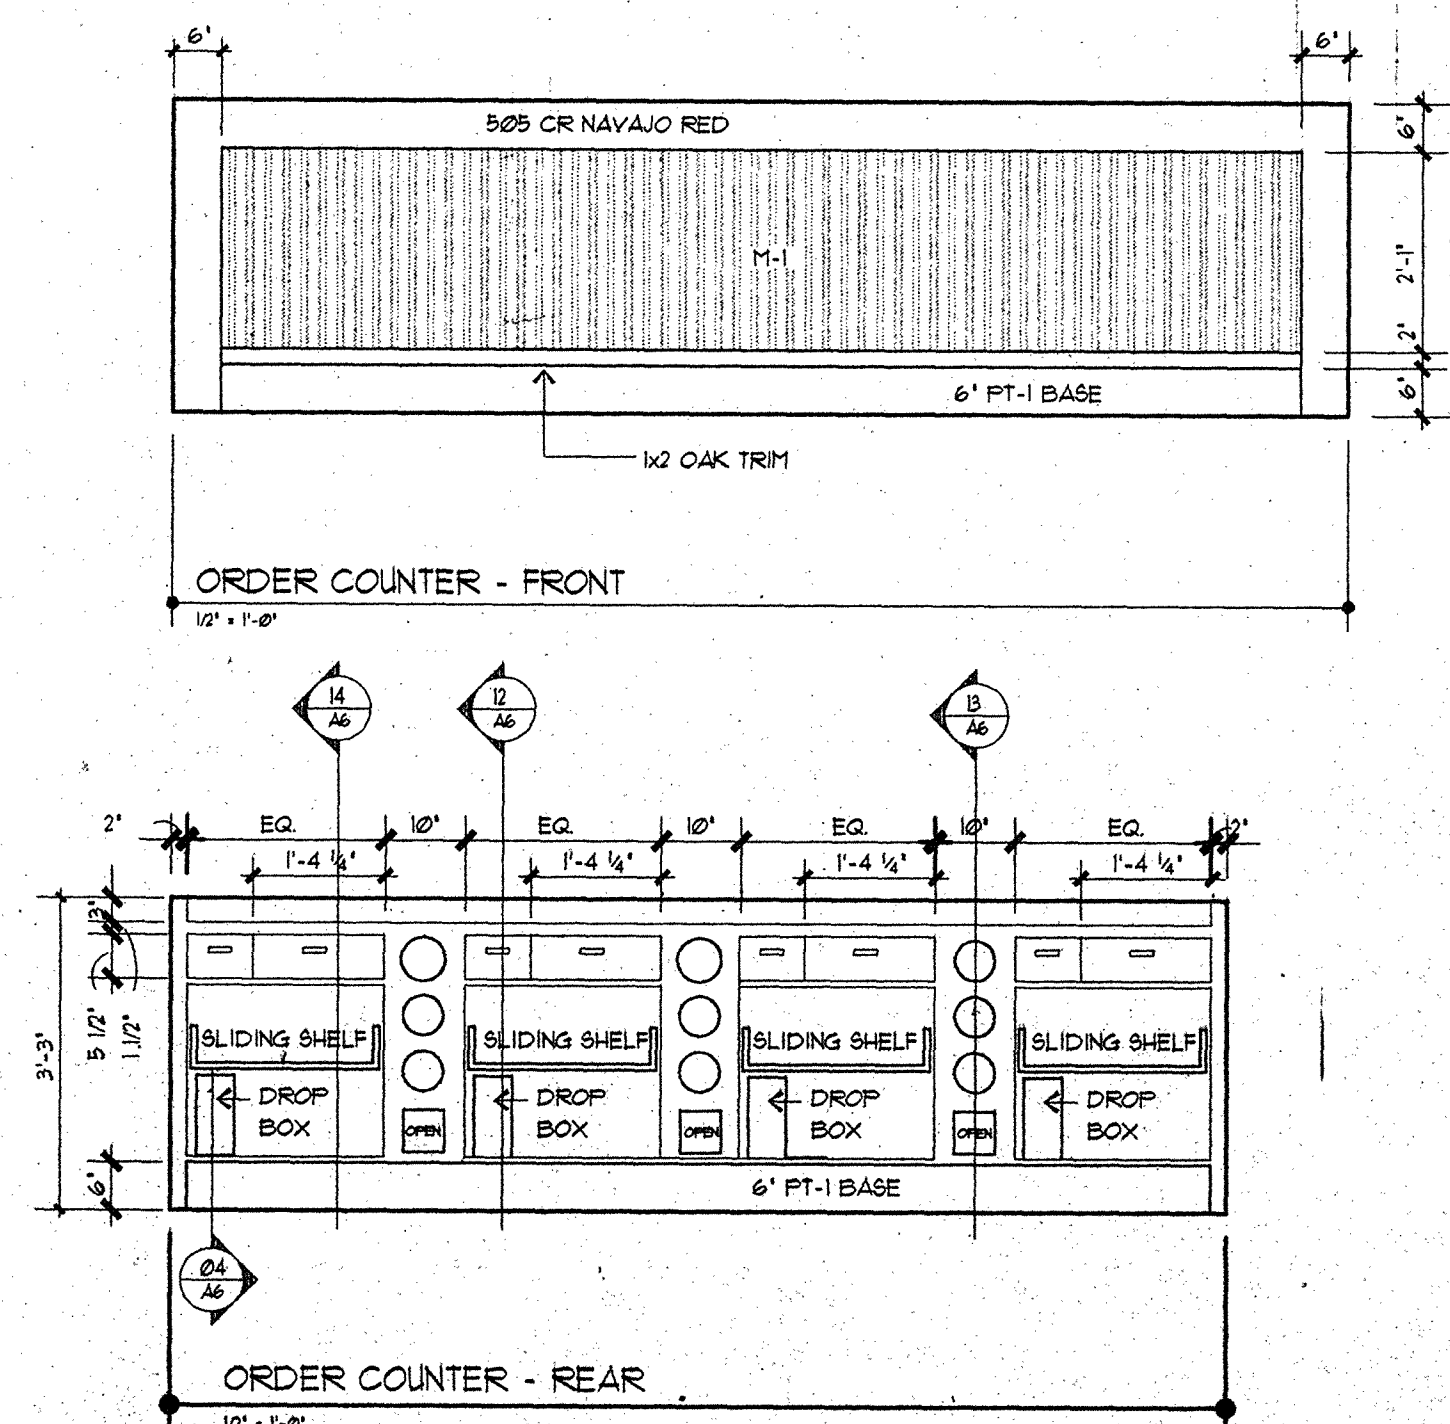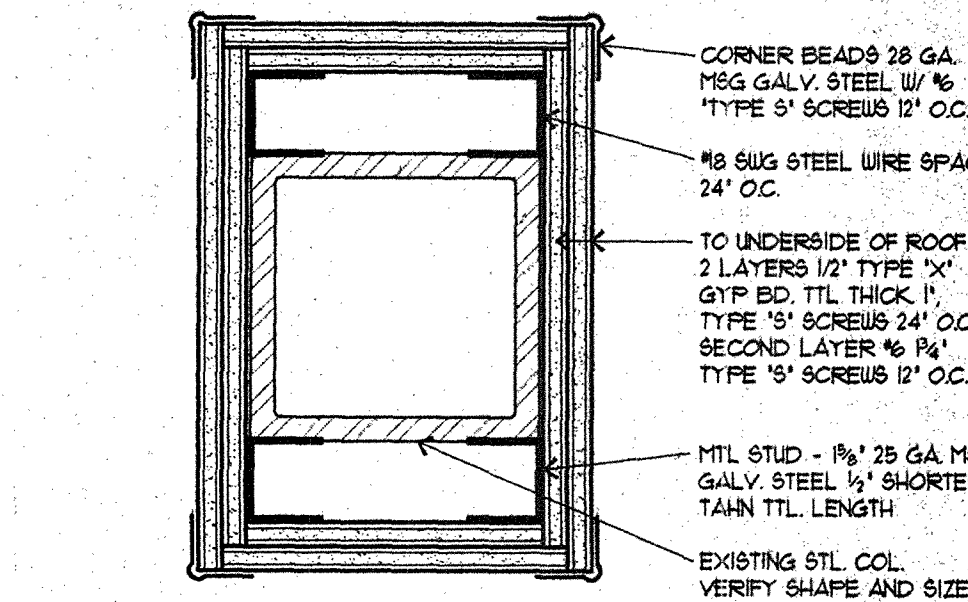

DATE: 8-8-91
JOB NO: 91021
DRAWN: S.A.F.
CHECKED: S.A.F.

Showbiz Pizza Inc.
4441 West Airport Freeway
Irving, Texas 75062


CHUCKE CHEESE'S
APPROVED: PRESIDENT
V.P. CONSTRUCTION

CHUCKE CHEESE'S
ShowBiz Pizza, Inc.
TALLAHASSEE, FLORIDA
ENLARGED TOILETS, COUNTERS & CASEWORK ELEVATIONS
UNIT #571

JACK MORGAN AIA, consultant

SHEET NUMBER
A10

- EMERGENCY LIGHTS
W/ FIRE STROBES AT RESTROOMS
- 8" SPEAKER
- 8" SPEAKER - SHOWERROOM ONLY
- RECESSED INCANDESCENT DOWN LIGHT
- RECESSED INCANDESCENT EYE BALL
- HANGING PENDANT LIGHT, CENTER
OVER TABLETOPS, 9'-0" AFF.
- EXIT SIGN W/ BATTERY BACK-UP
AND FIRE STROBES
- 2x4 RECESSED FLUORESCENT
- 1x4 SURFACE MTD. FLUORESCENT
- TRACK LIGHTING
- SUPPLY AIR GRILLE
- RETURN OR EF GRILLE
- NEW HEADER
- NEW FULL HEIGHT WALL
- EXISTING MASONRY WALL
8" CMU
- EXISTING STUCCO FINISH

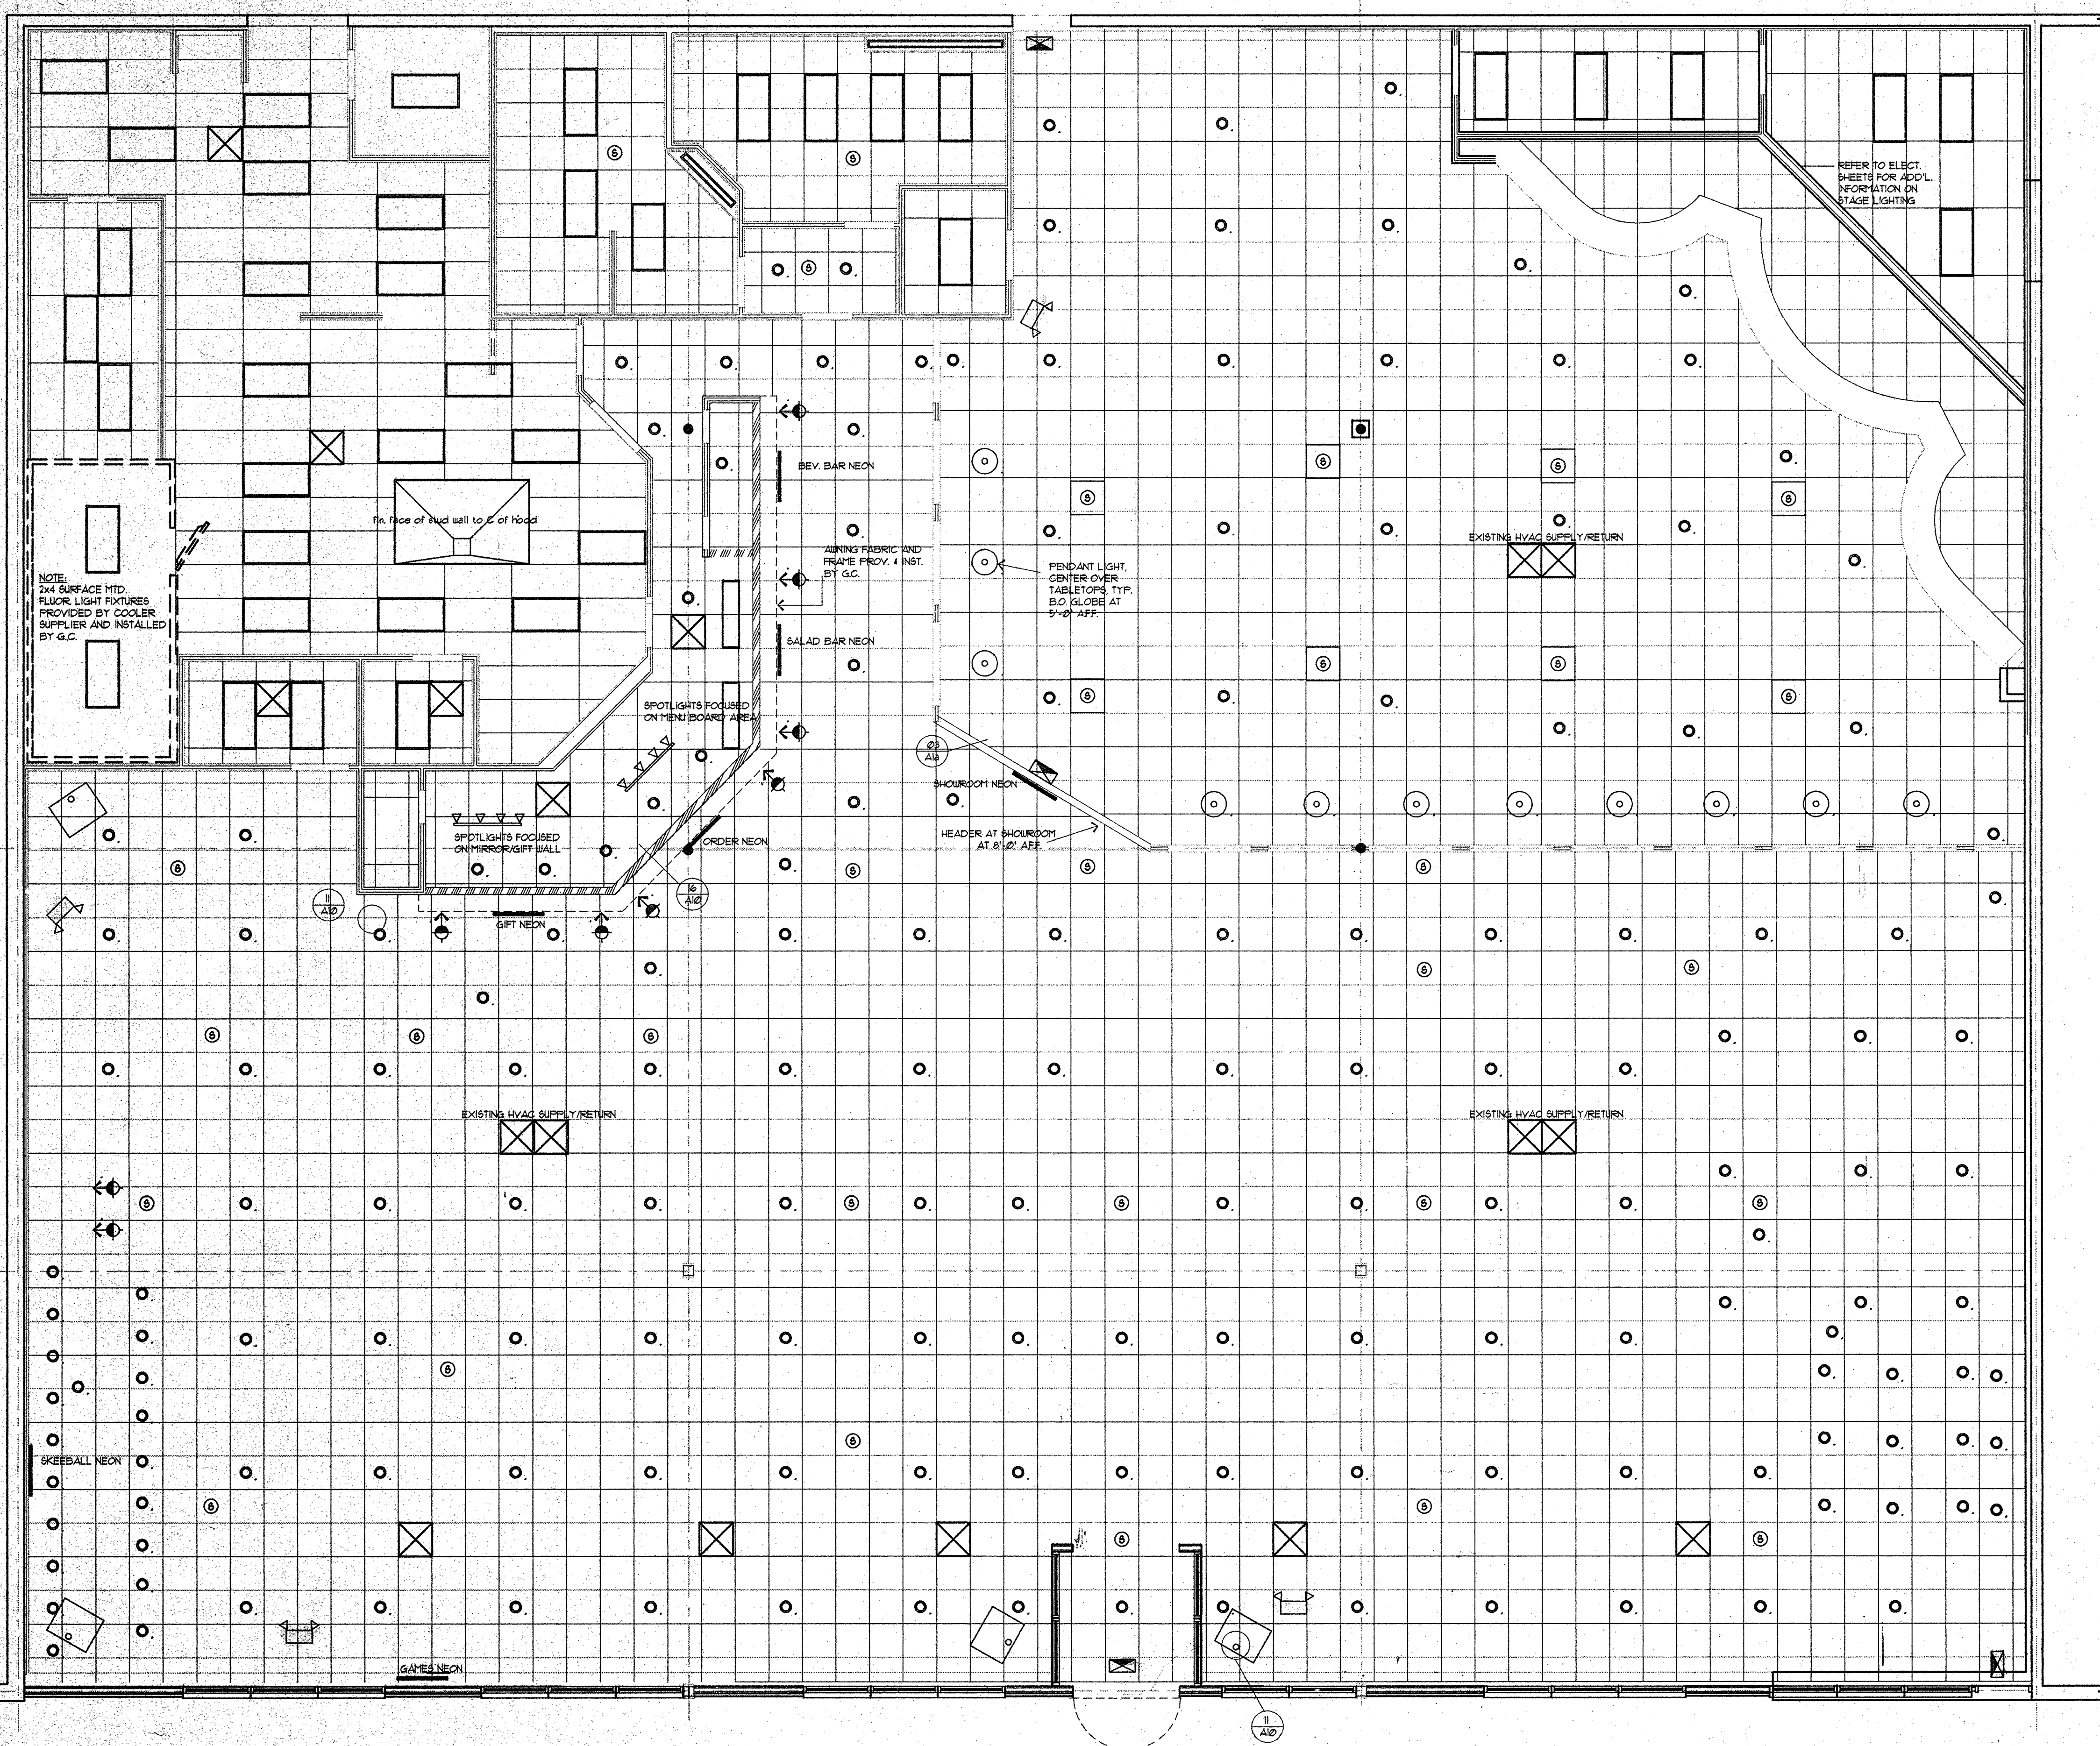

Bad Original

REFLECTED CEILING PLAN

ROOM NAME
000 B

DATE:
JOB NO:
DRAWN:
CHECKED:

Showbiz Pizza Inc.
4441 West Airport Freeway
Irving, Texas 75062


APPROVED:
PRESIDENT
V.P. CONSTRUCTION

CHUCK E CHEESE'S
ShowBiz Pizza, Inc.
SUGAR CREEK CENTER, TALLAHASSEE, FLORIDA UNIT # XXX
Reflected Ceiling Plan

JACK MORGAN AIA, consultant

SHEET NUMBER
2 of 18

REVISIONS: C-1 ISSUED FOR PERMIT AND BIDS 12-1-91

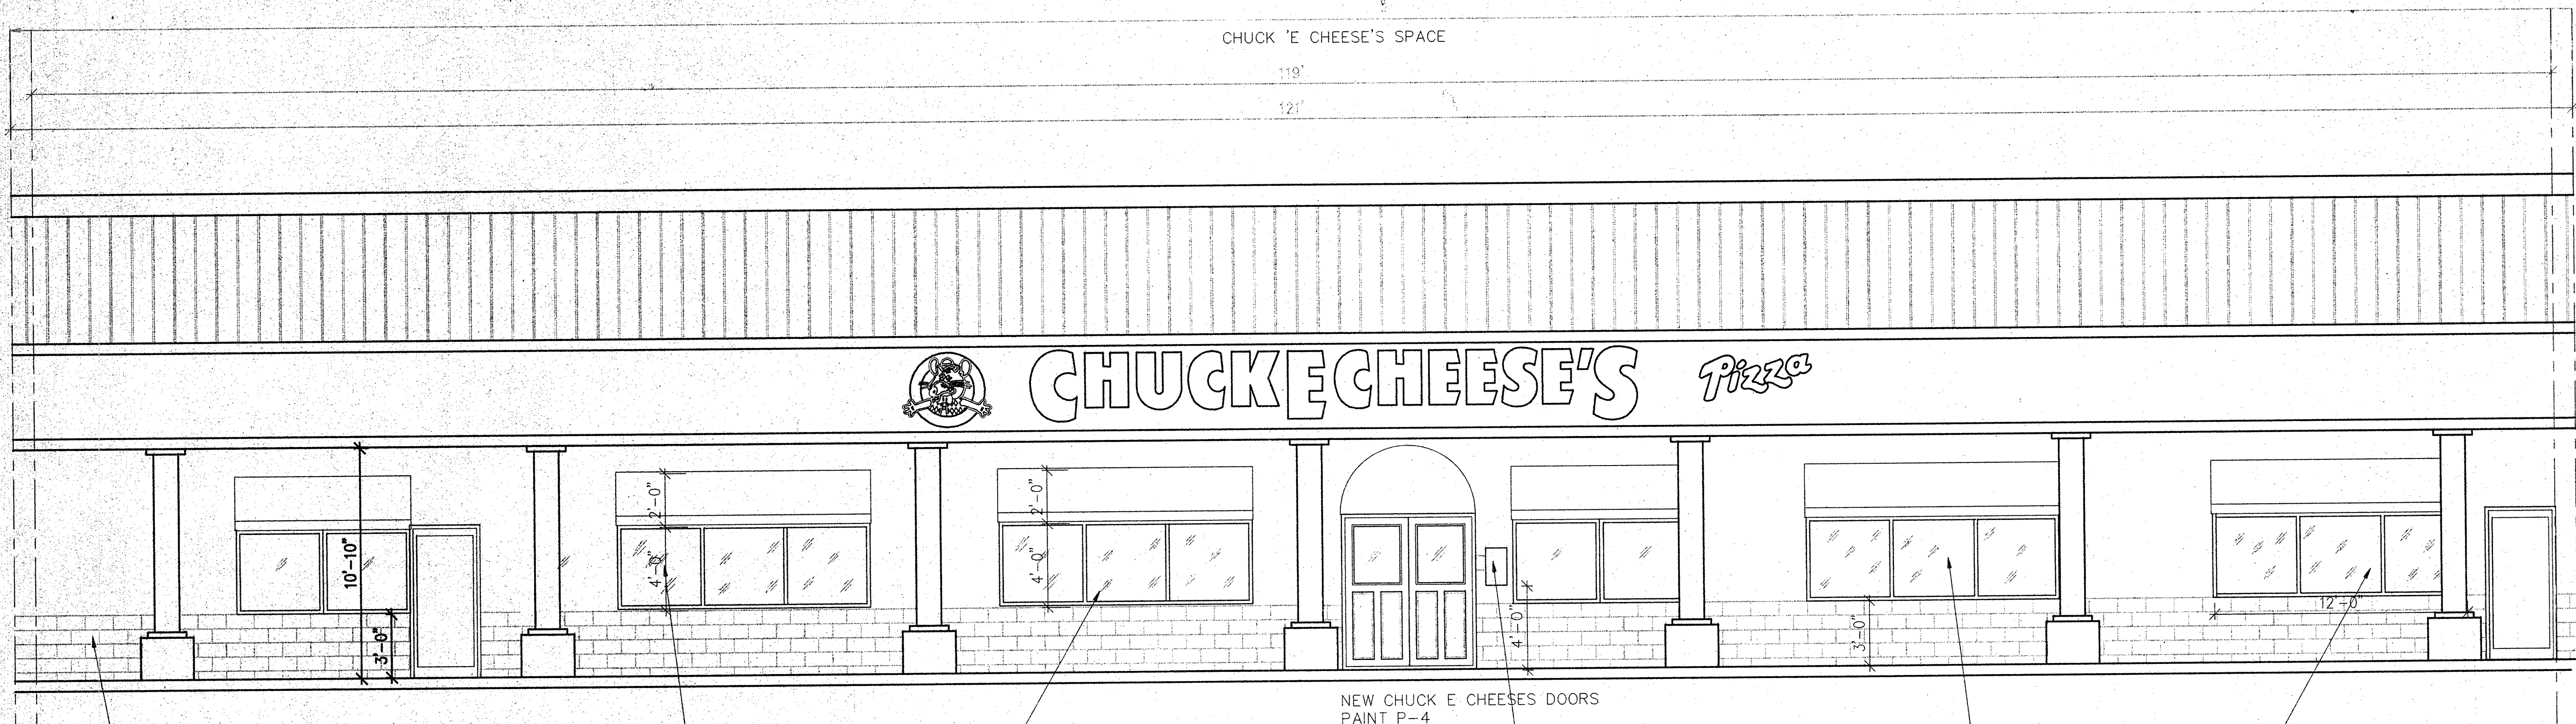

01 WEST ELEVATION
1/4" = 1'-0"

Bad Original

DATE: 10/15/91
JOB NO: 91015
DRAWN: SAF
CHECKED: SAF

Showbiz Pizza Inc.
4441 West Airport Freeway
Irving, Texas 75062



APPROVED:

PRESIDENT

V.P. CONSTRUCTION

CHUCK E CHEESE'S

ShowBiz Pizza, Inc.
SUGAR CREEK CENTER, TALLAHASSEE, FLORIDA

#XXX

EXTERIOR ELEVATIONS


REVISIONS: AA ISSUED FOR FORM OWNER'S REVIEW 9-26-01

JACK MORGAN, AIA
CONSULTANT

SHEET NUMBER


A3

22 of 6

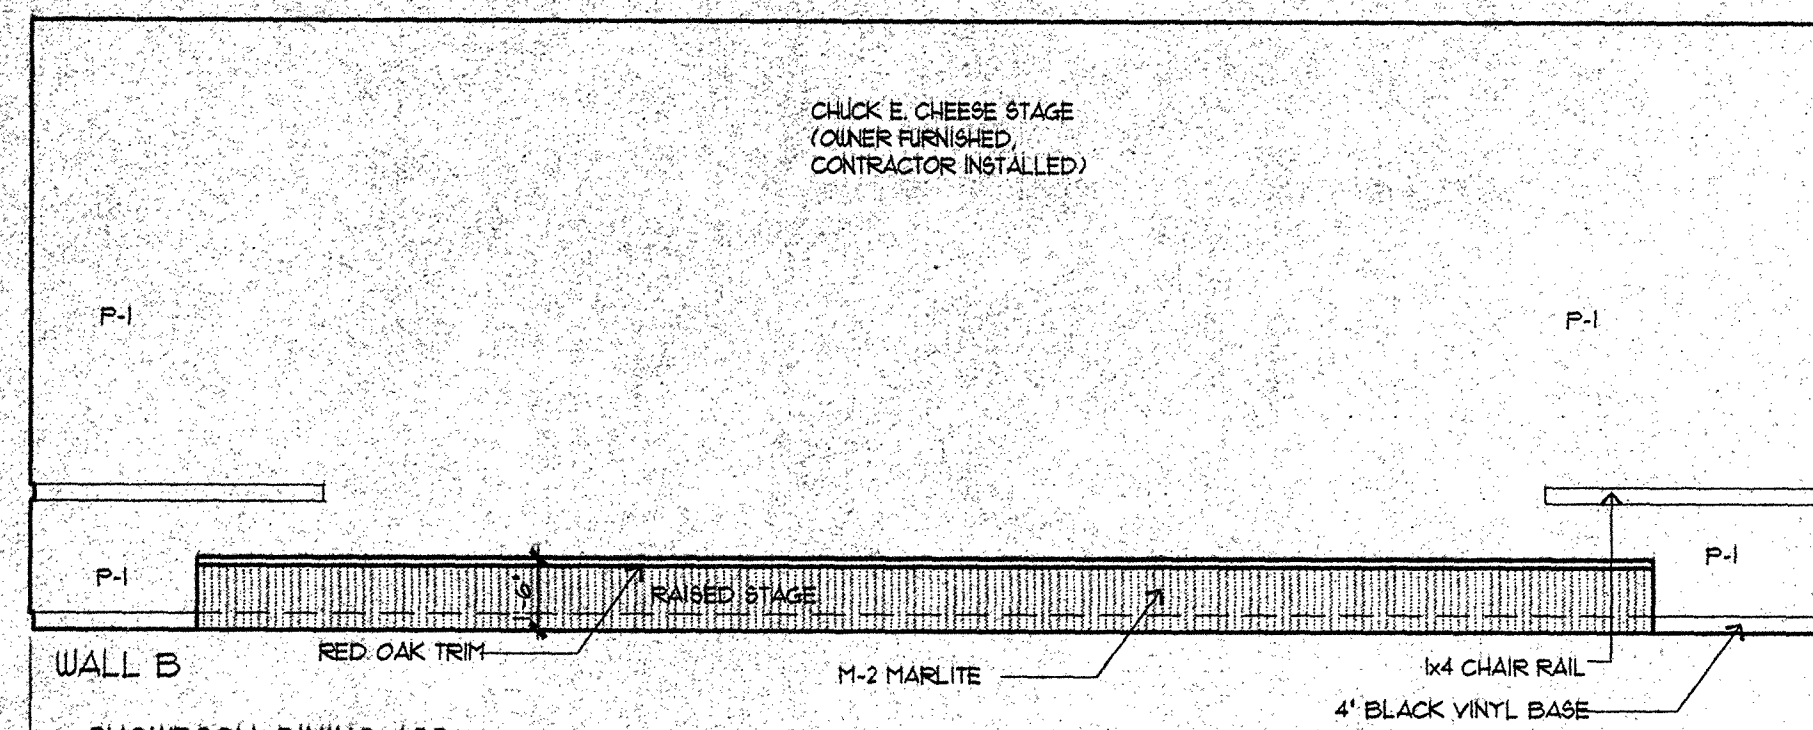


SHOWROOM DINING 120

1/4\" = 1'-0"

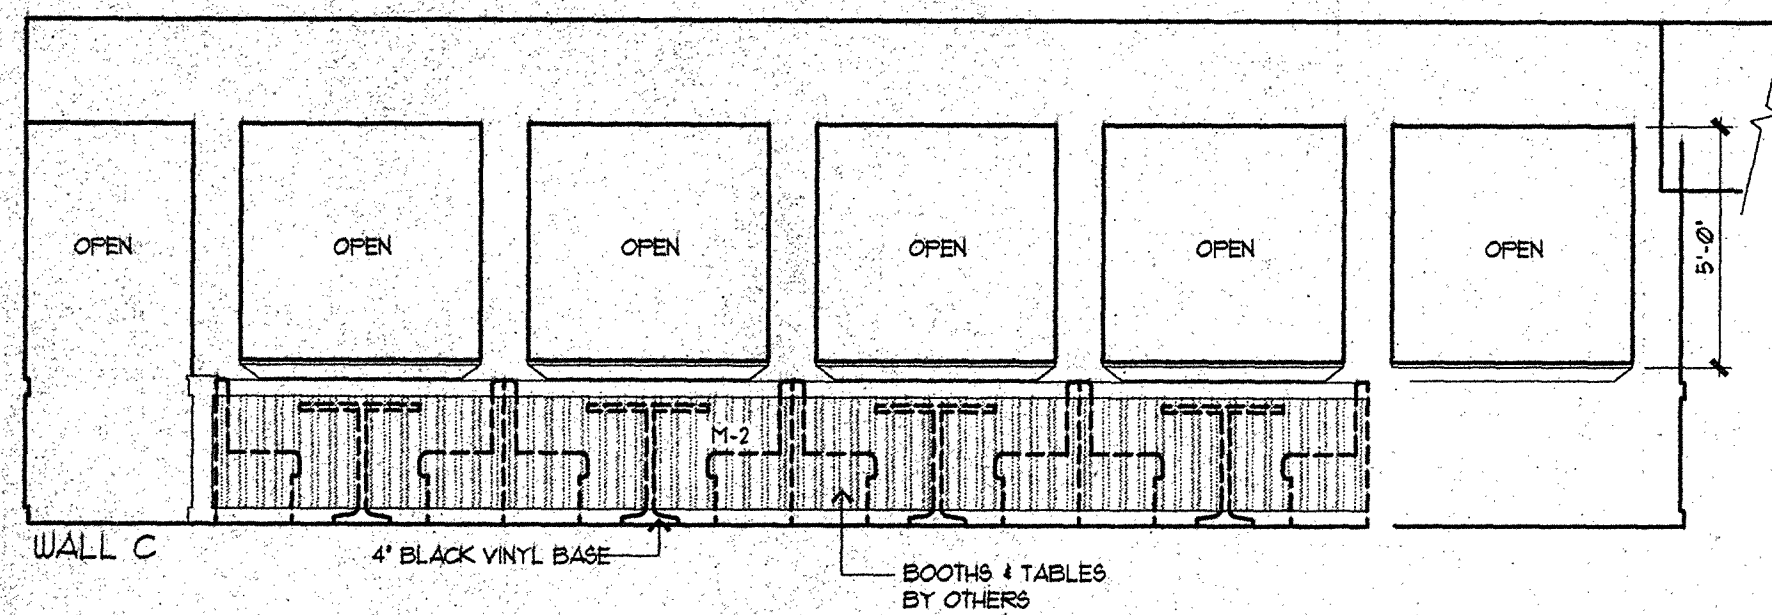


SHOWROOM DINING 120 continued

1/4\" = 1'-0"

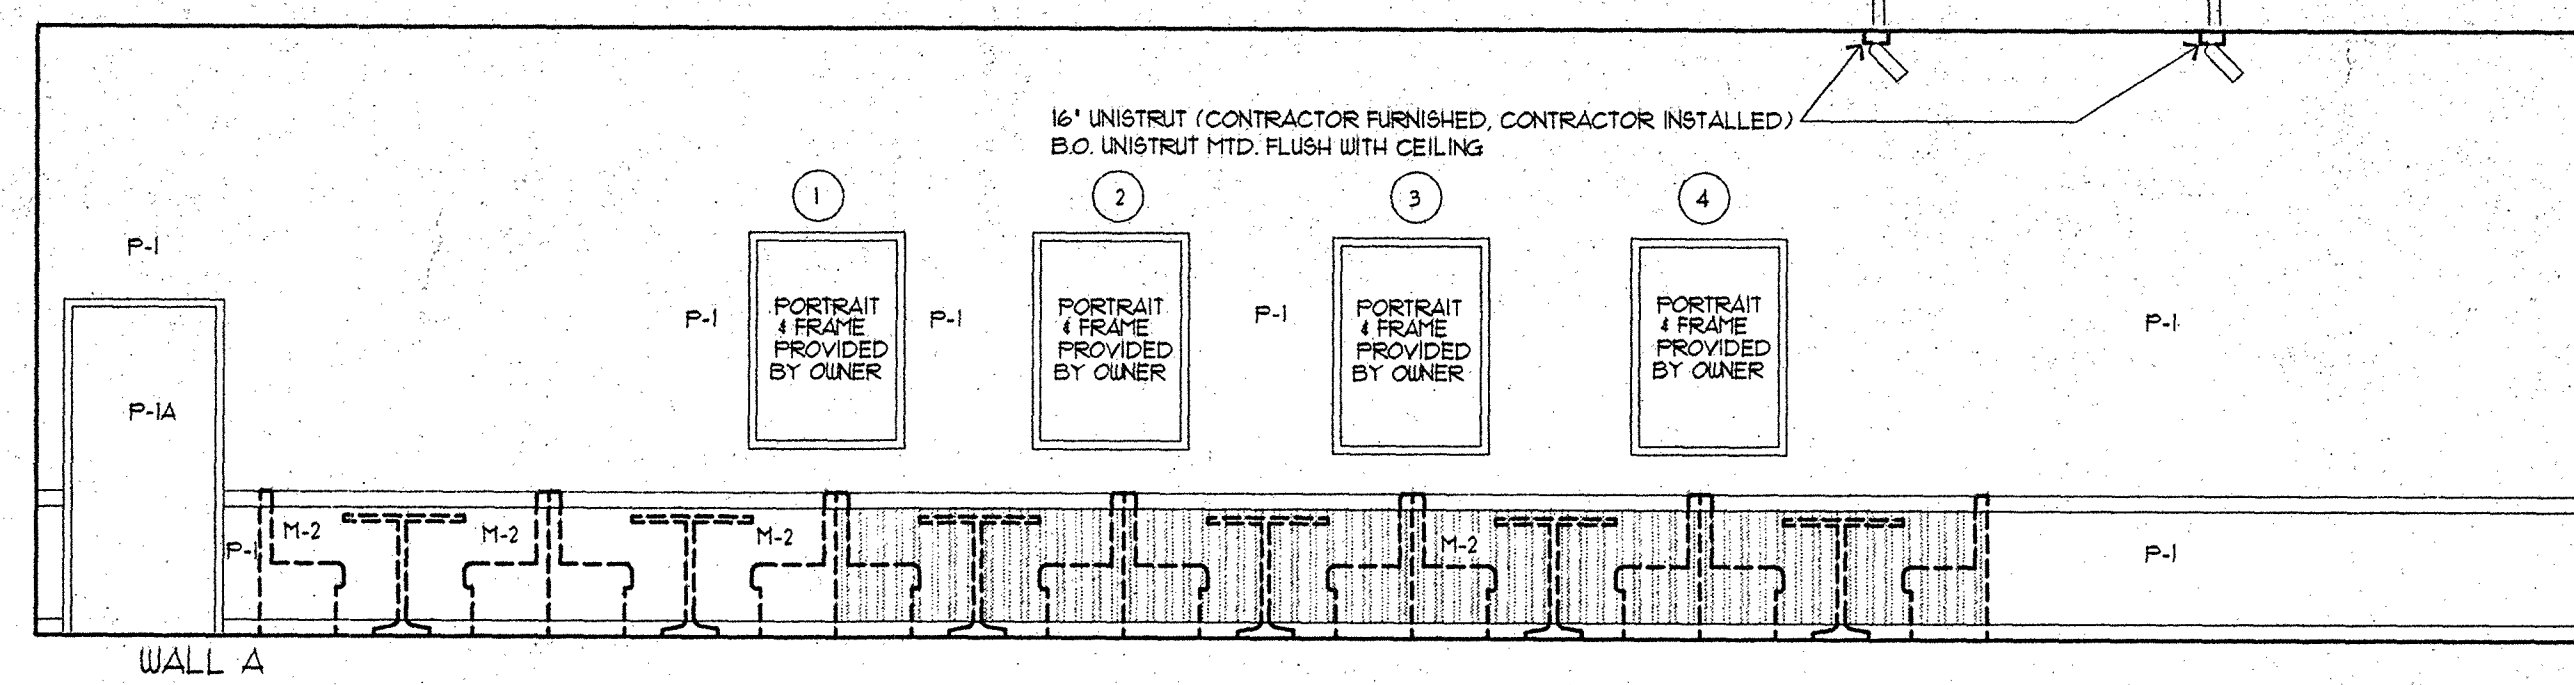


WALL A

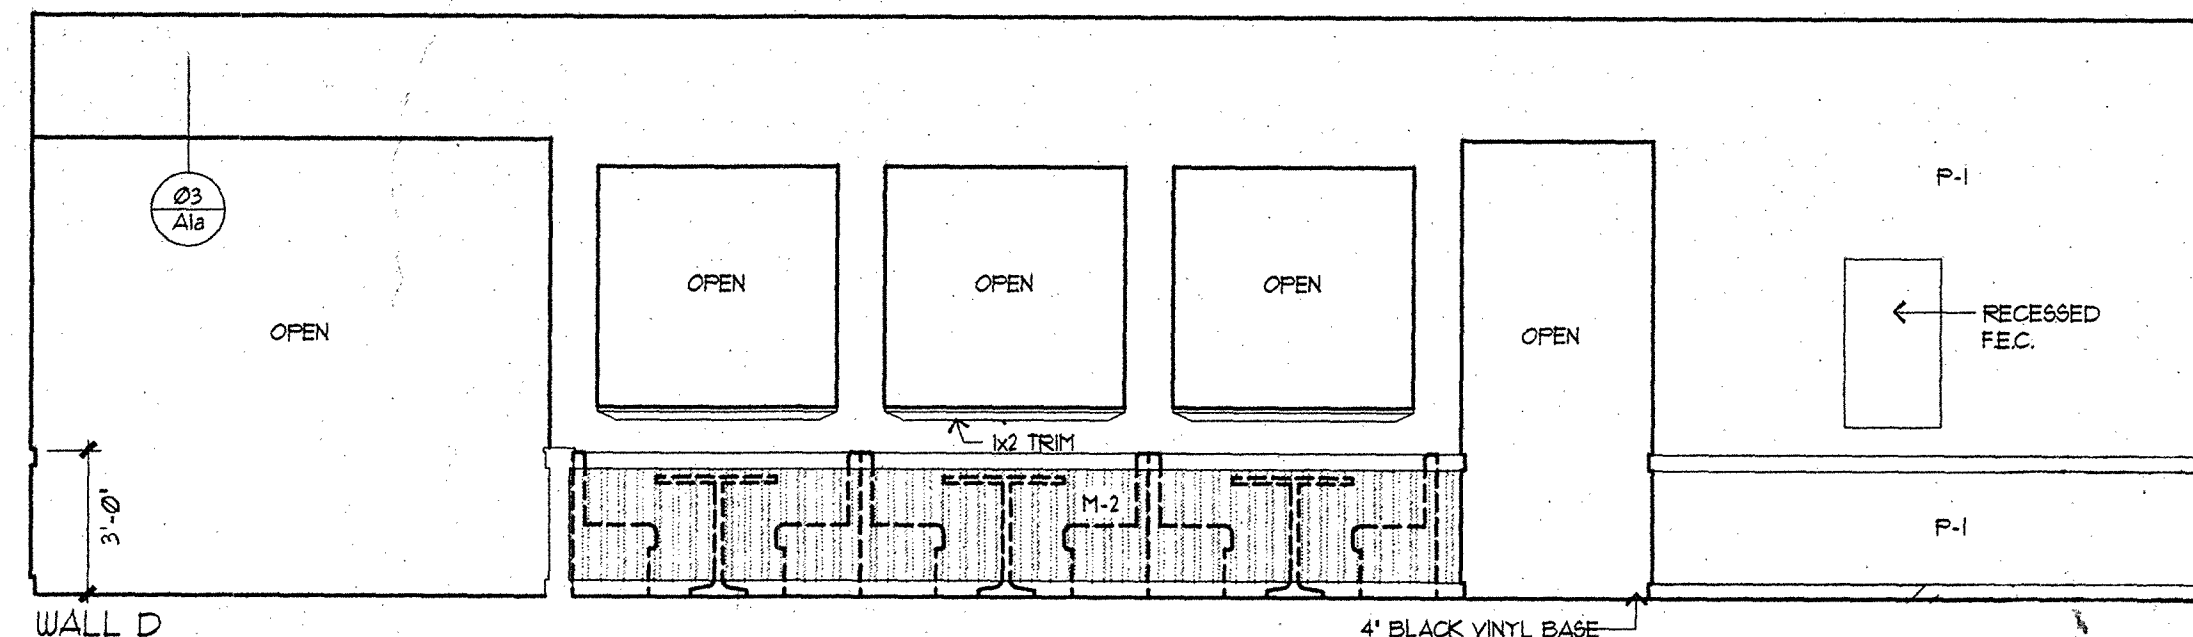


WALL D


FOR CONTINUATION
REFER TO SHOWROOM
DINING 120 - WALL B

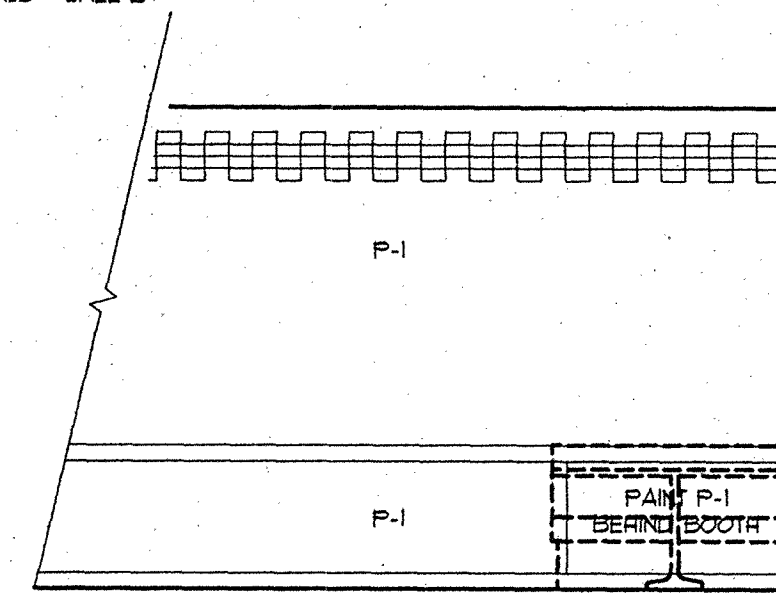

WALL B

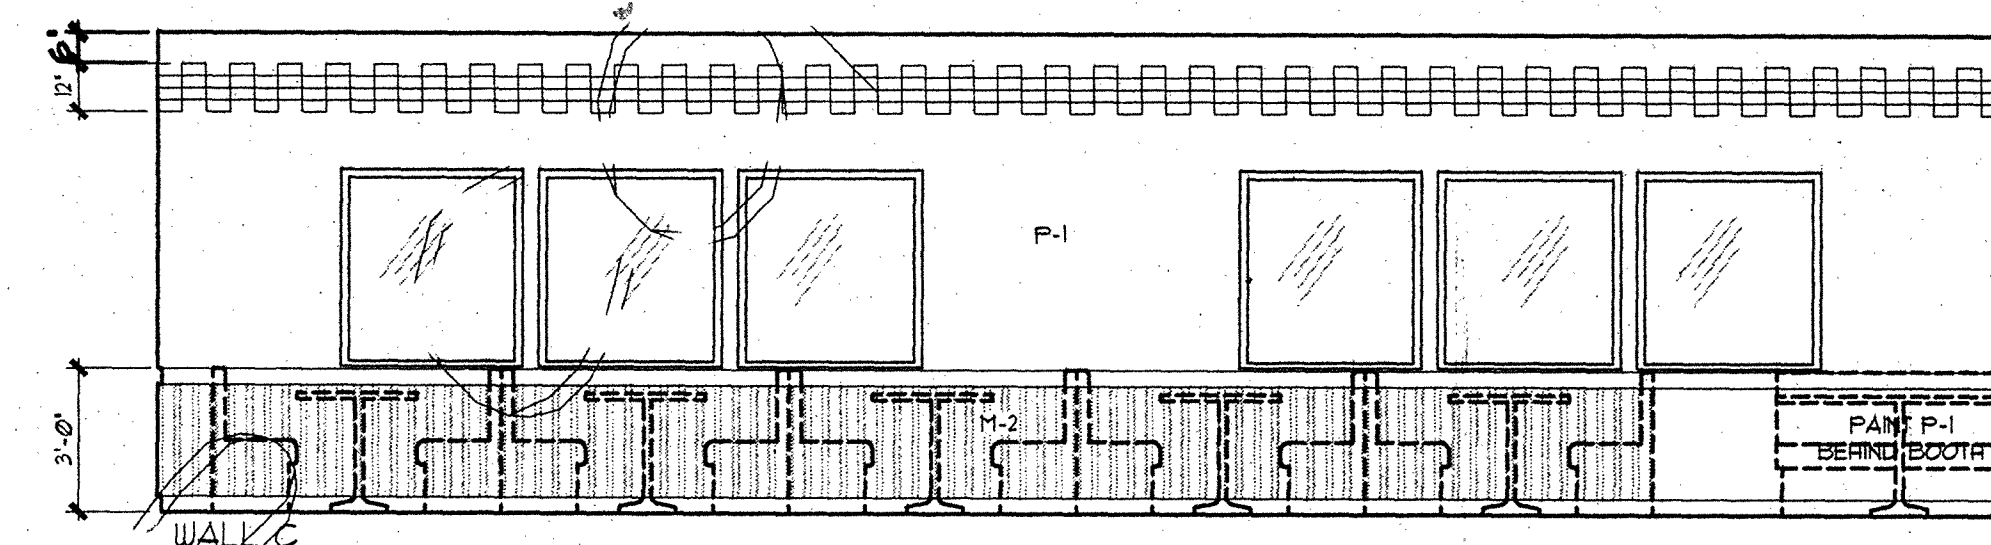


WALL C

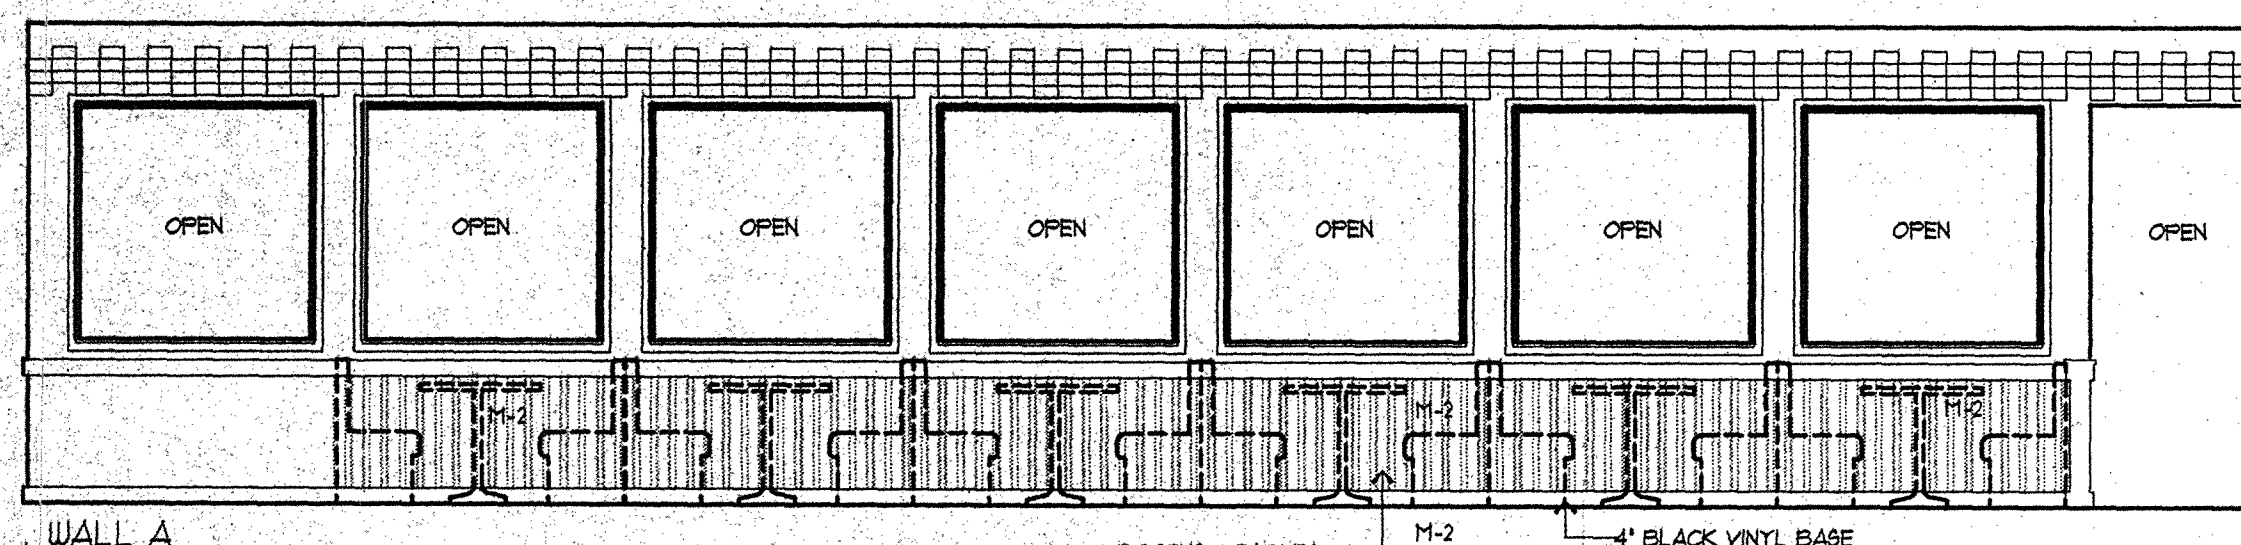

WALL A


KIDZIE AREA 122

1/4\" = 1'-0"

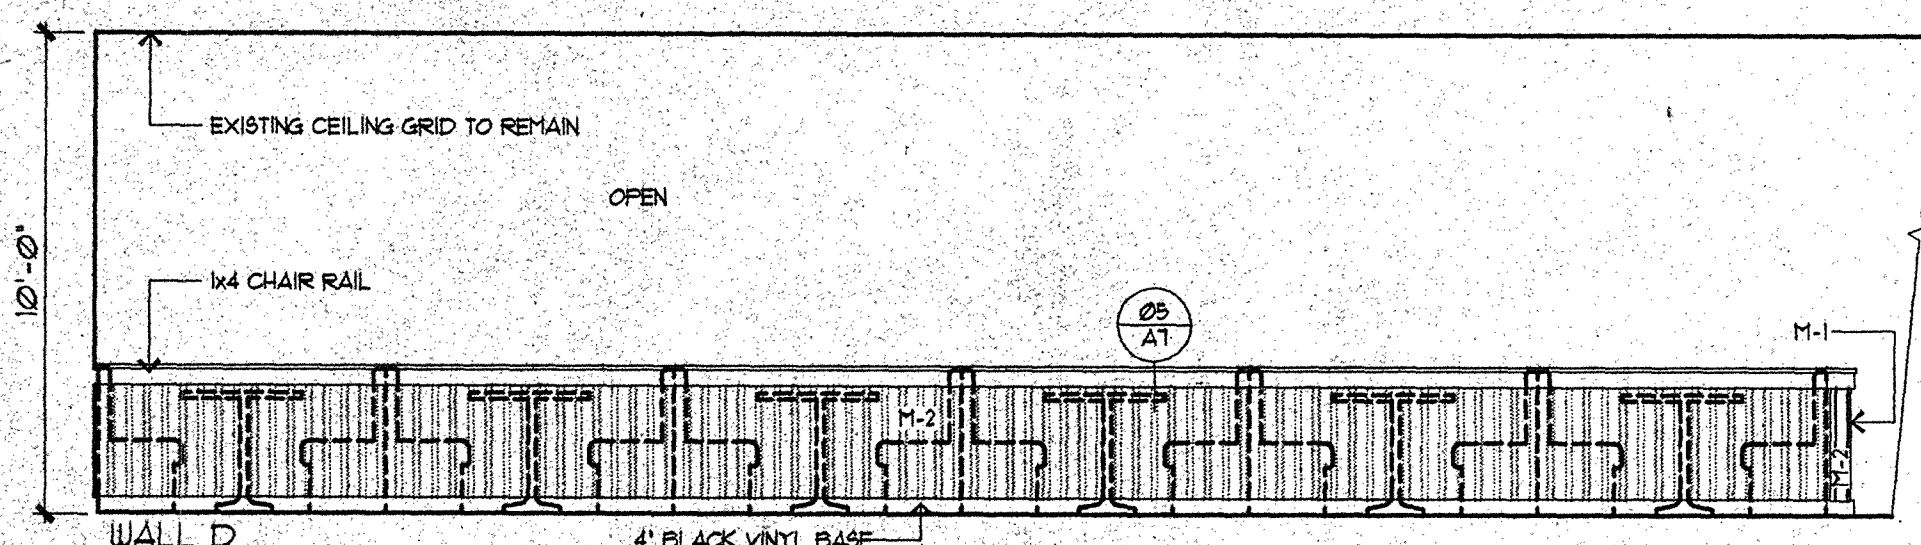


KIDZIE AREA 122 continued

1/4\" = 1'-0"

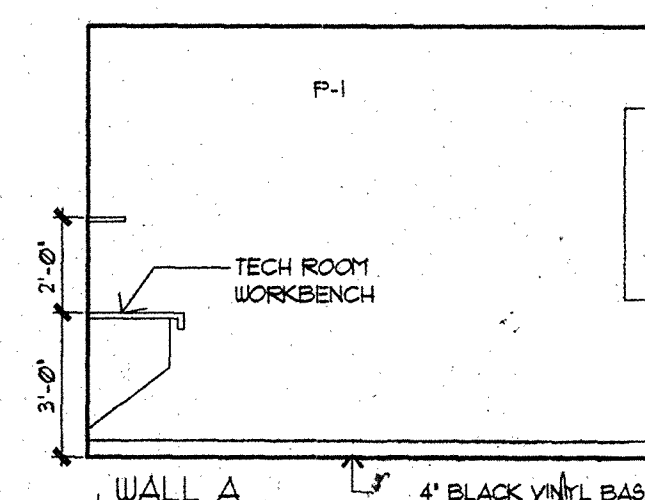


TECH. ROOM 124


1/4\" = 1'-0"

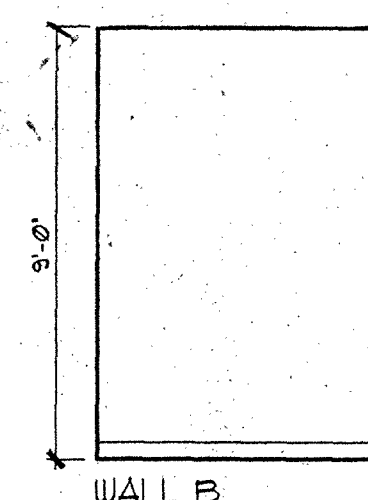


WALL B

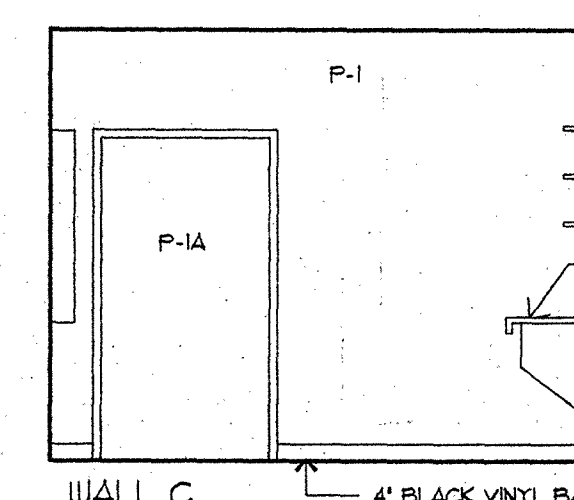

WALL C

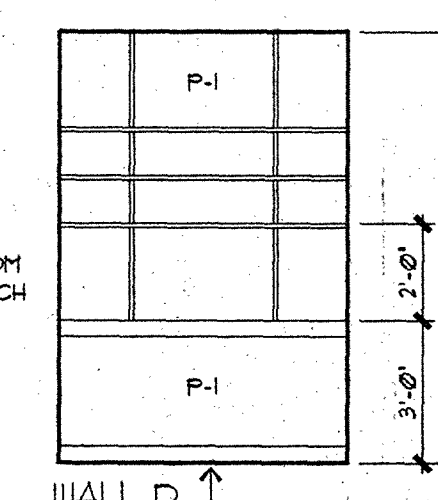


WALL D

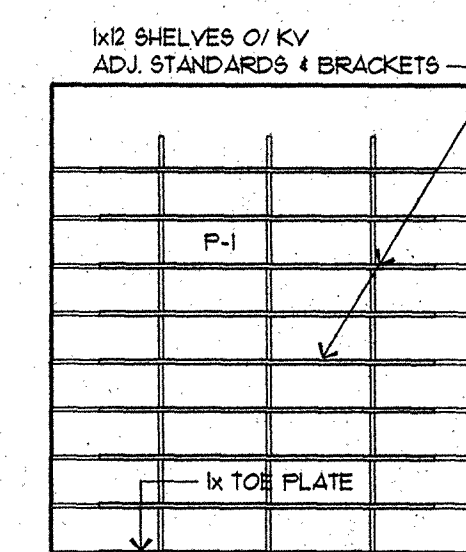


GIFT STORAGE 114

1/4\" = 1'-0"

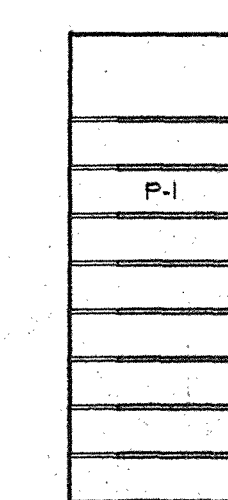

WALL A
WALL C
opp. hand

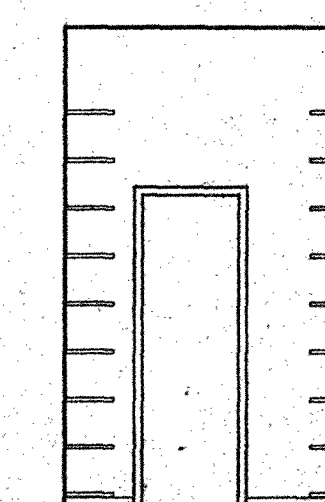

WALL D

GIFT STORAGE 114 cont.

Bad Original

DATE: 10-15-91
JOB NO: 9101B
DRAWN: S.A.P.
CHECKED: S.A.P.

Showbiz Pizza Inc.
4441 West Airport Freeway
Irving, Texas 75062



APPROVED:
PRESIDENT
V.P. CONSTRUCTION

CHUCK E. CHEESE'S

ShowBiz Pizza, Inc.

TALLAHASSEE, FLORIDA

INTERIOR ELEVATIONS


JACK MORGAN, AIA
CONSULTANT

REVISIONS: 1A ISSUED FOR OWNERS REVIEW 10-15-91


SHEET NUMBER

45

7 of 22

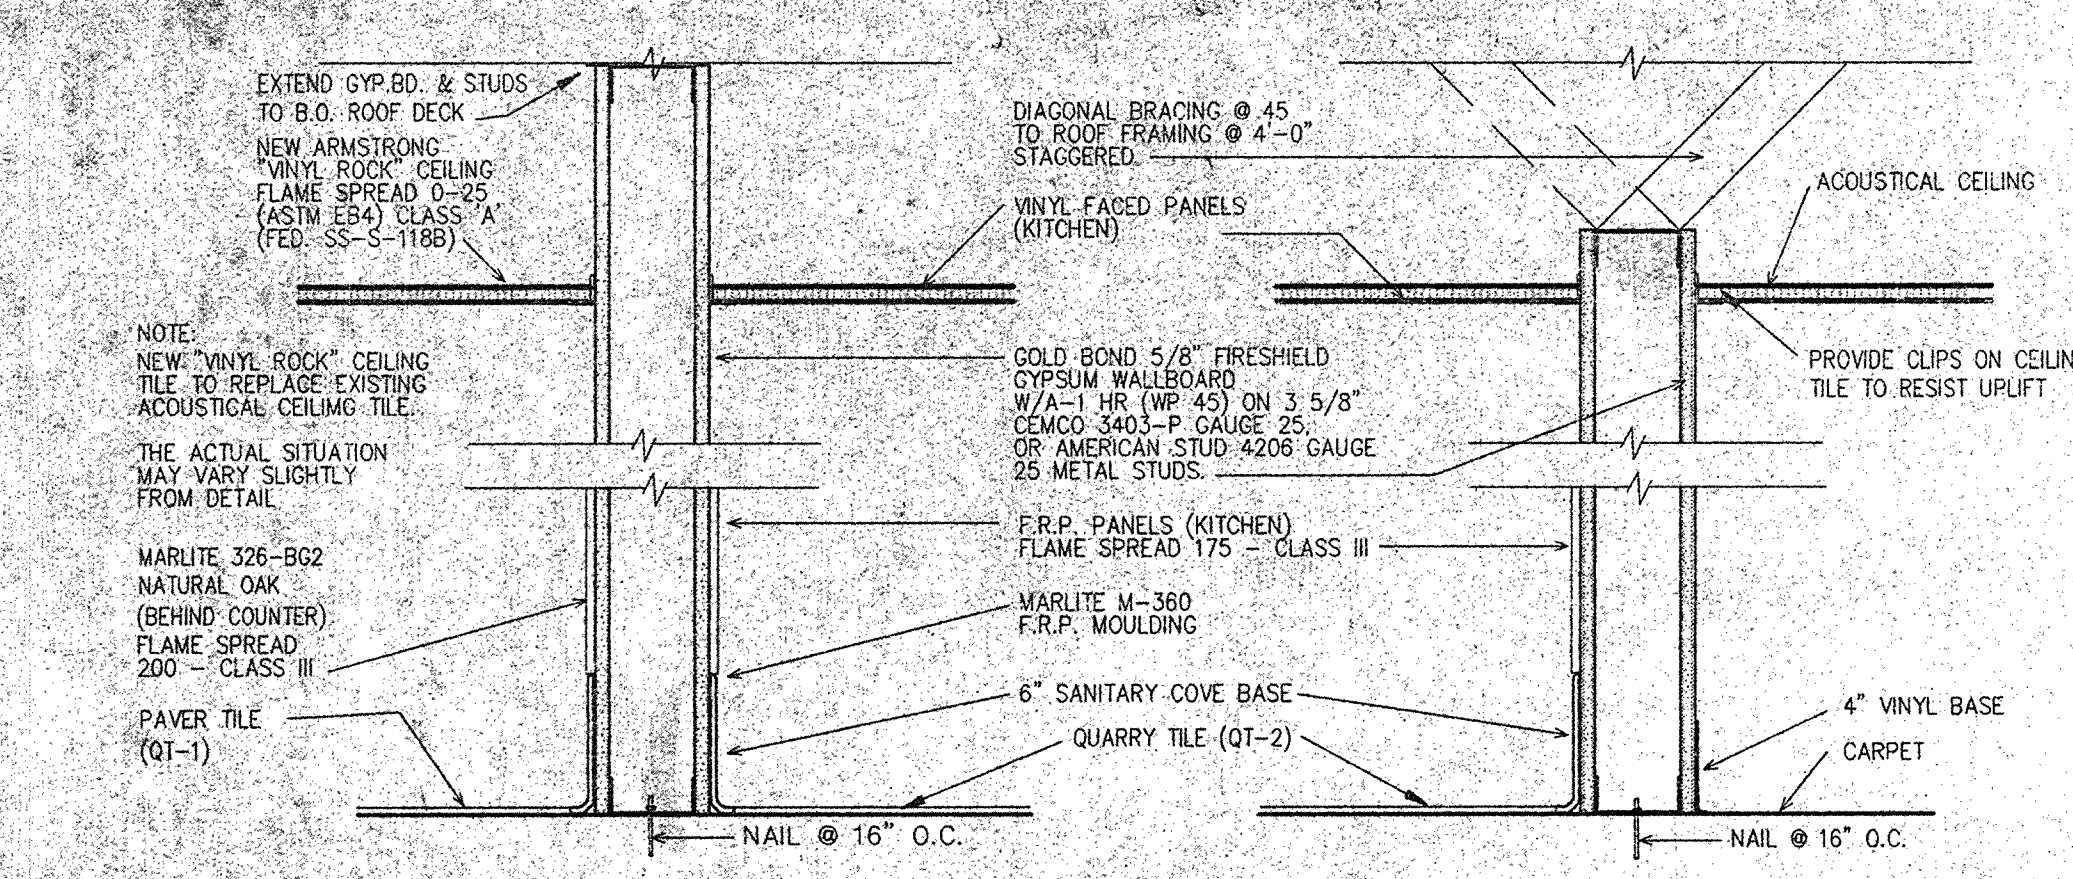


01 PARTITION SECTION
SCALE: 1/2" = 1'-0"

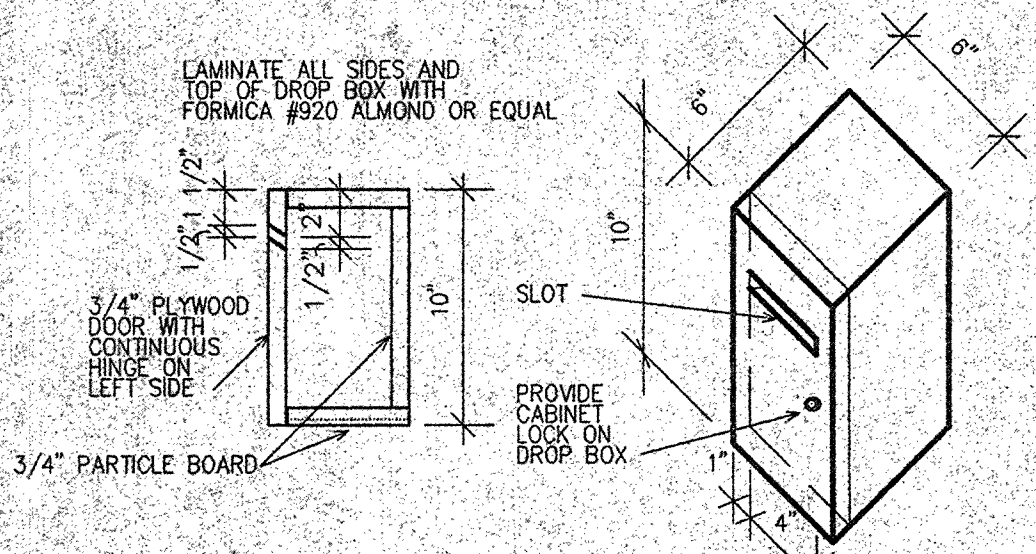


04 DROP BOX
SCALE: 1/2" = 1'-0"

CEILING BRACING NOTES

- Four No. 12 gauge wires must be secured to the main runner within 2 inches of the cross runner intersection and splayed 90 degrees from each other at an angle not exceeding 45 degrees from the plane of the ceiling. A strut fastened to the main runner shall be extended to and fastened to the structural members supporting the roof or floor above. The strut shall be adequate to resist the vertical component induced by the bracing wires. These horizontal restraint points shall be placed 12 feet on center in both directions with the first point within 6 feet from each wall. Attachment of the restraint wires to the structure above shall be adequate for the load imposed.
- Lateral force bracing members shall be spaced a minimum of 6 inches from all horizontal piping or duct work that is not provided with bracing restraints for horizontal forces. Bracing wires shall be attached to the grid and to the structure in such a manner that they can support a design load of not less than 200 pounds or the actual load, whichever is greater, with a safety factor of 2.

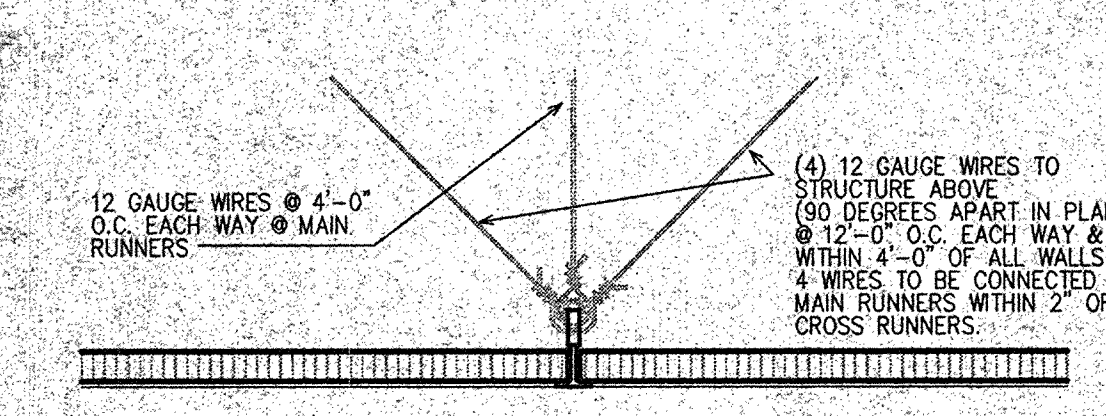


06 CEILING LATERAL TIE
SCALE: 3" = 1'-0"

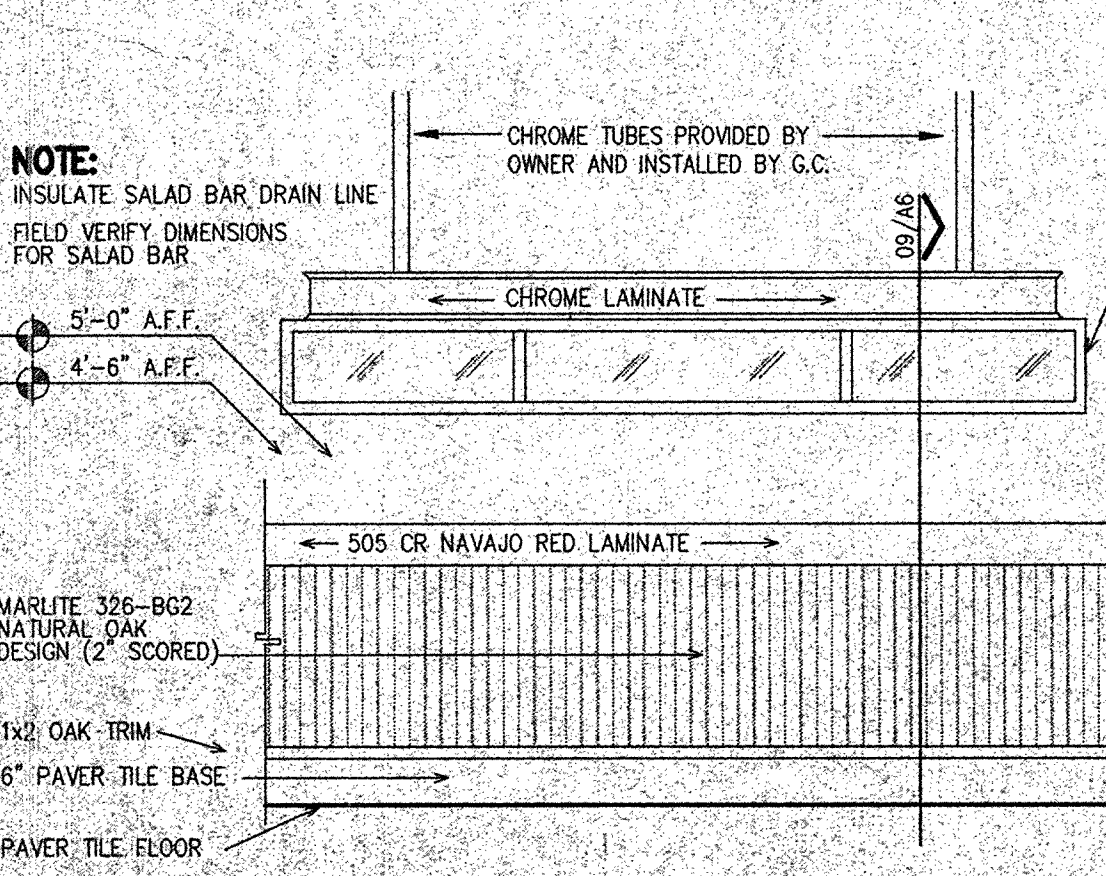


10 SALAD BAR ELEVATION
SCALE: 1/2" = 1'-0"

02 PARTITION SECTION
SCALE: 1/2" = 1'-0"

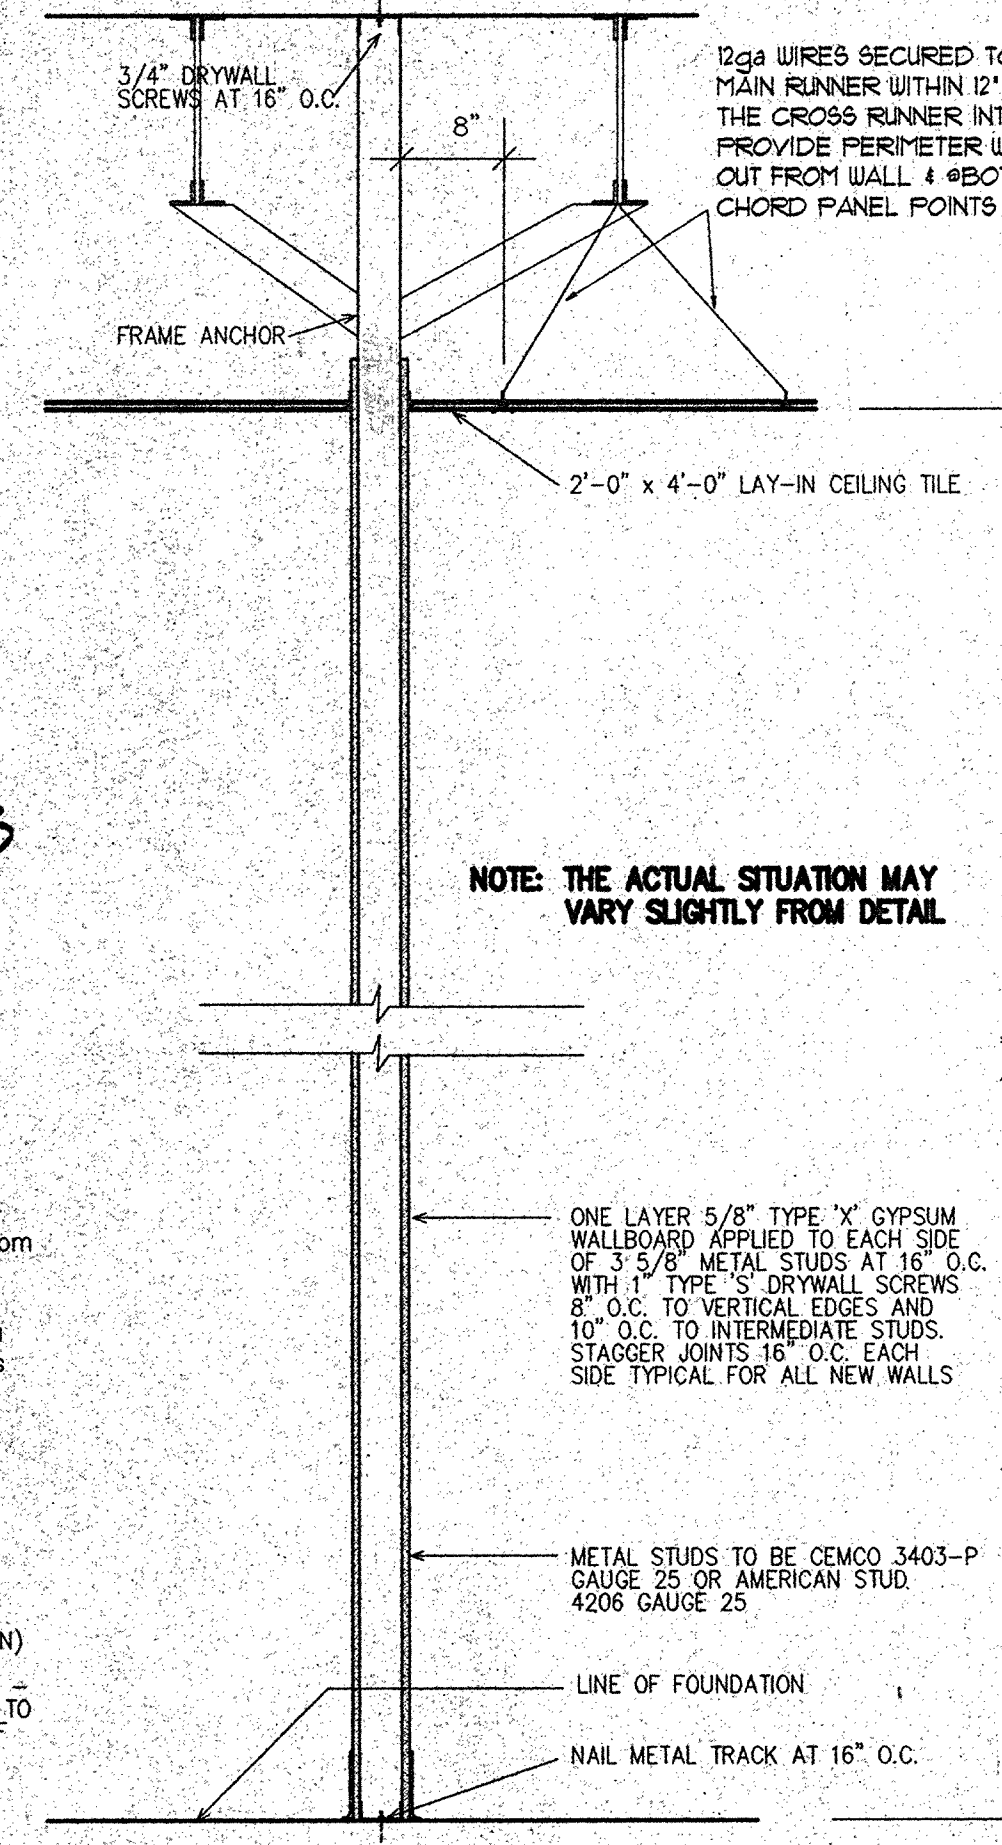


07 NEW INTERIOR PARTITION
SCALE: 3/4" = 1'-0"

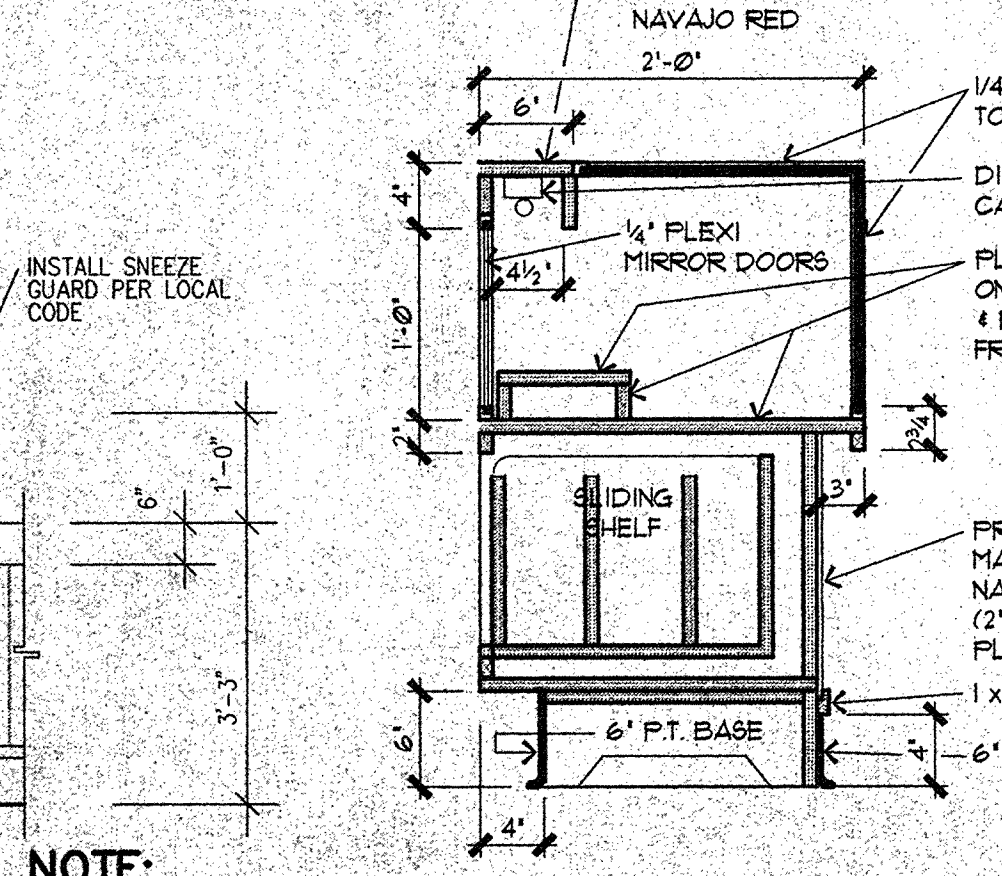


11 SECTION AT GIFT COUNTER
SCALE: 1" = 1'-0"


03 WINDOW MULLION/SILL DETAIL
SCALE: 3" = 1'-0"

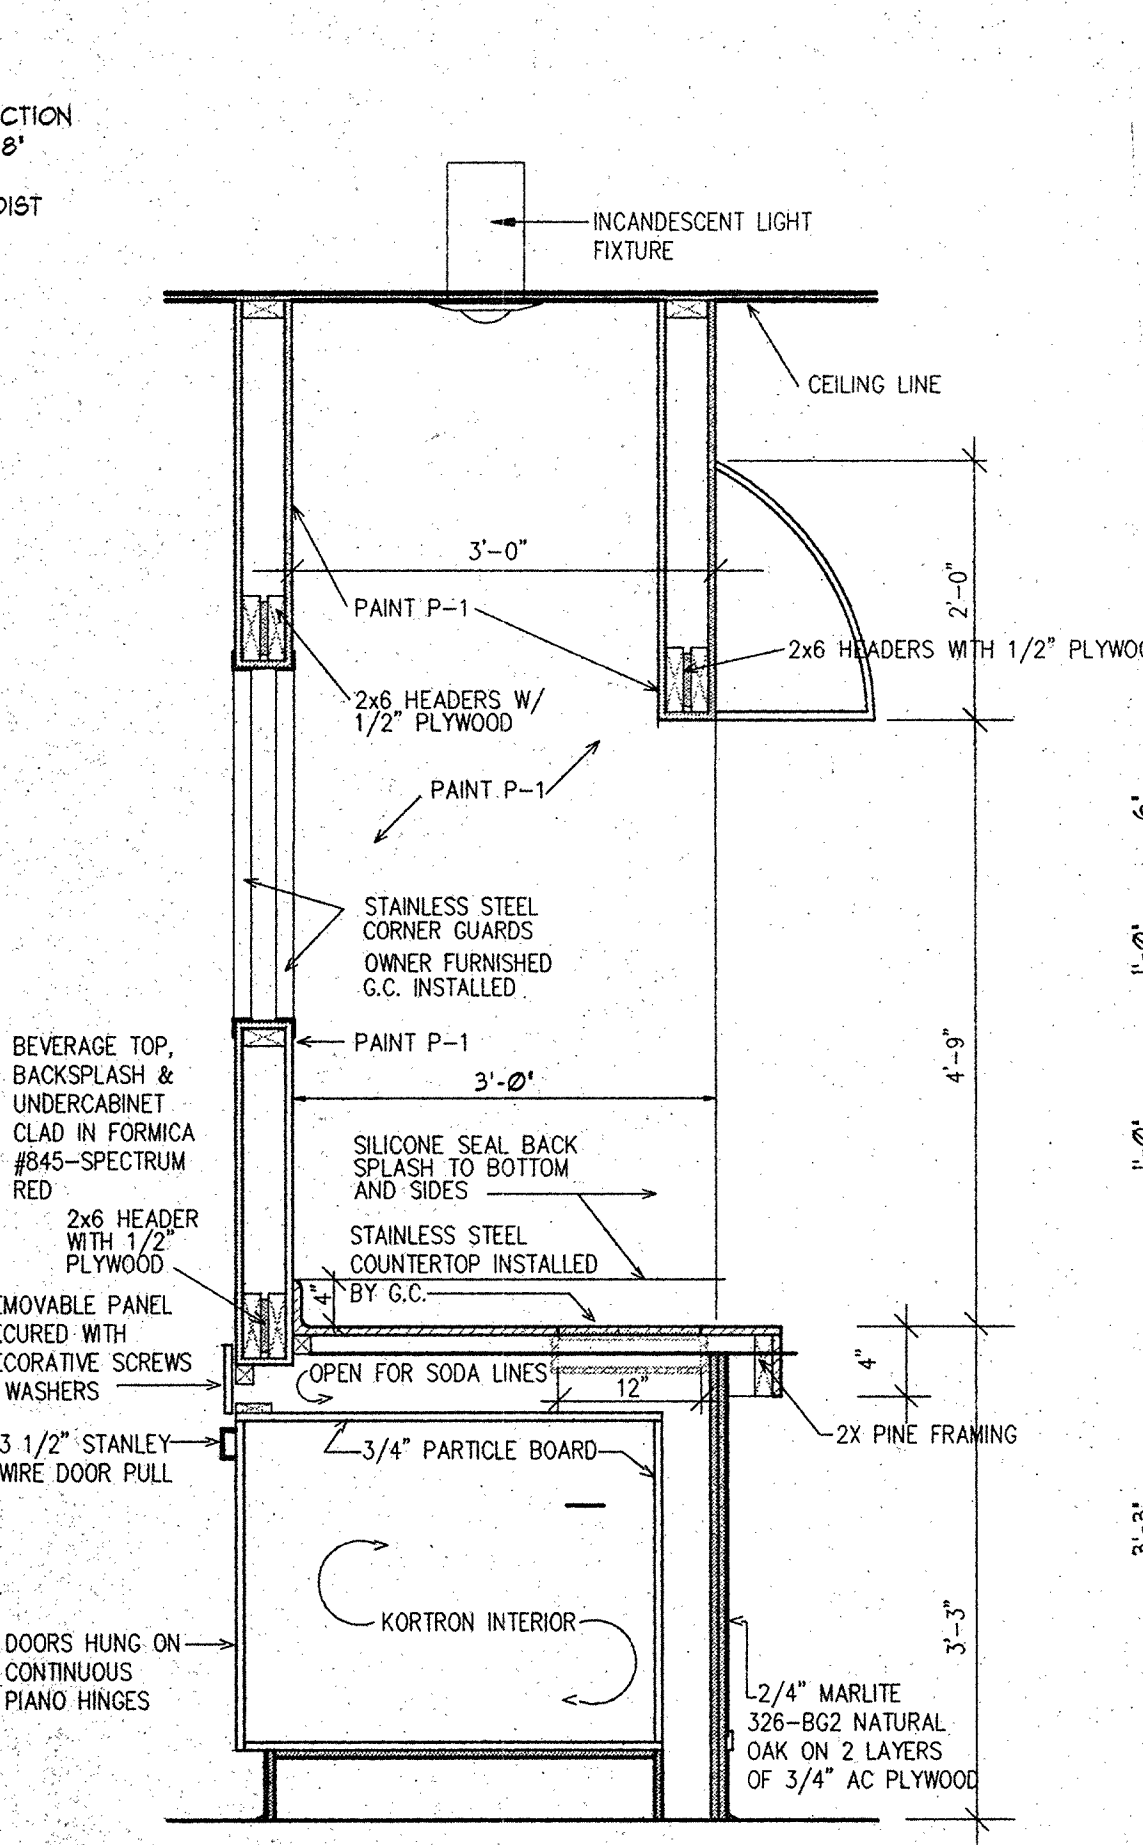

08 BEV. BAR SECTION
SCALE: 3/4" = 1'-0"

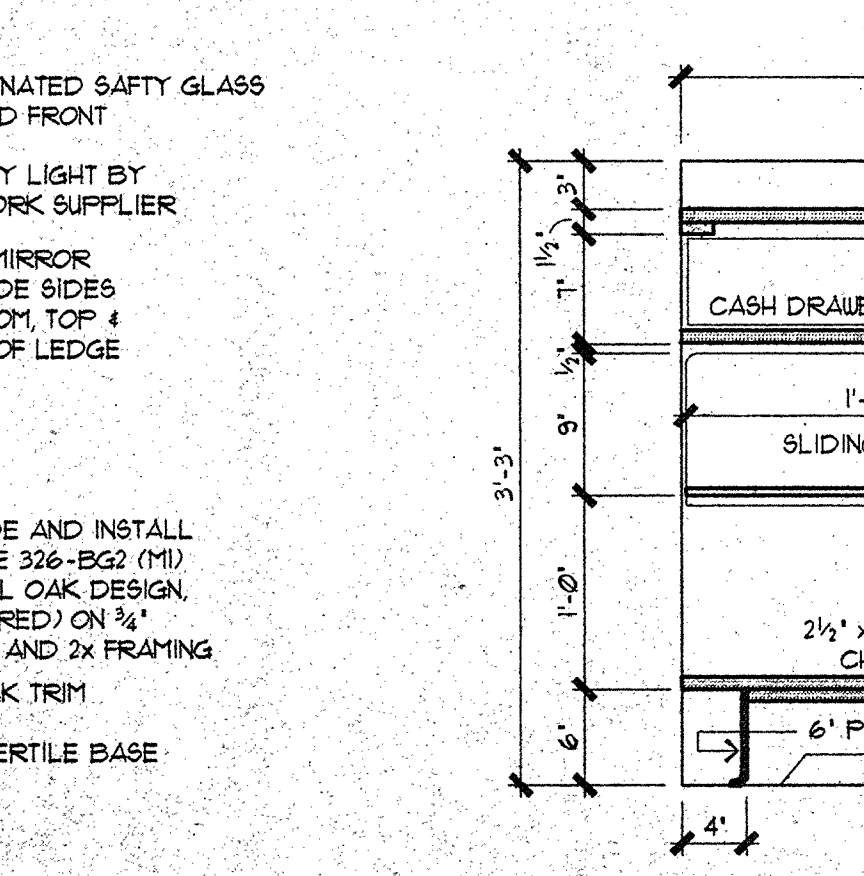


12 SECTION AT ORDER COUNTER
SCALE: 1" = 1'-0"

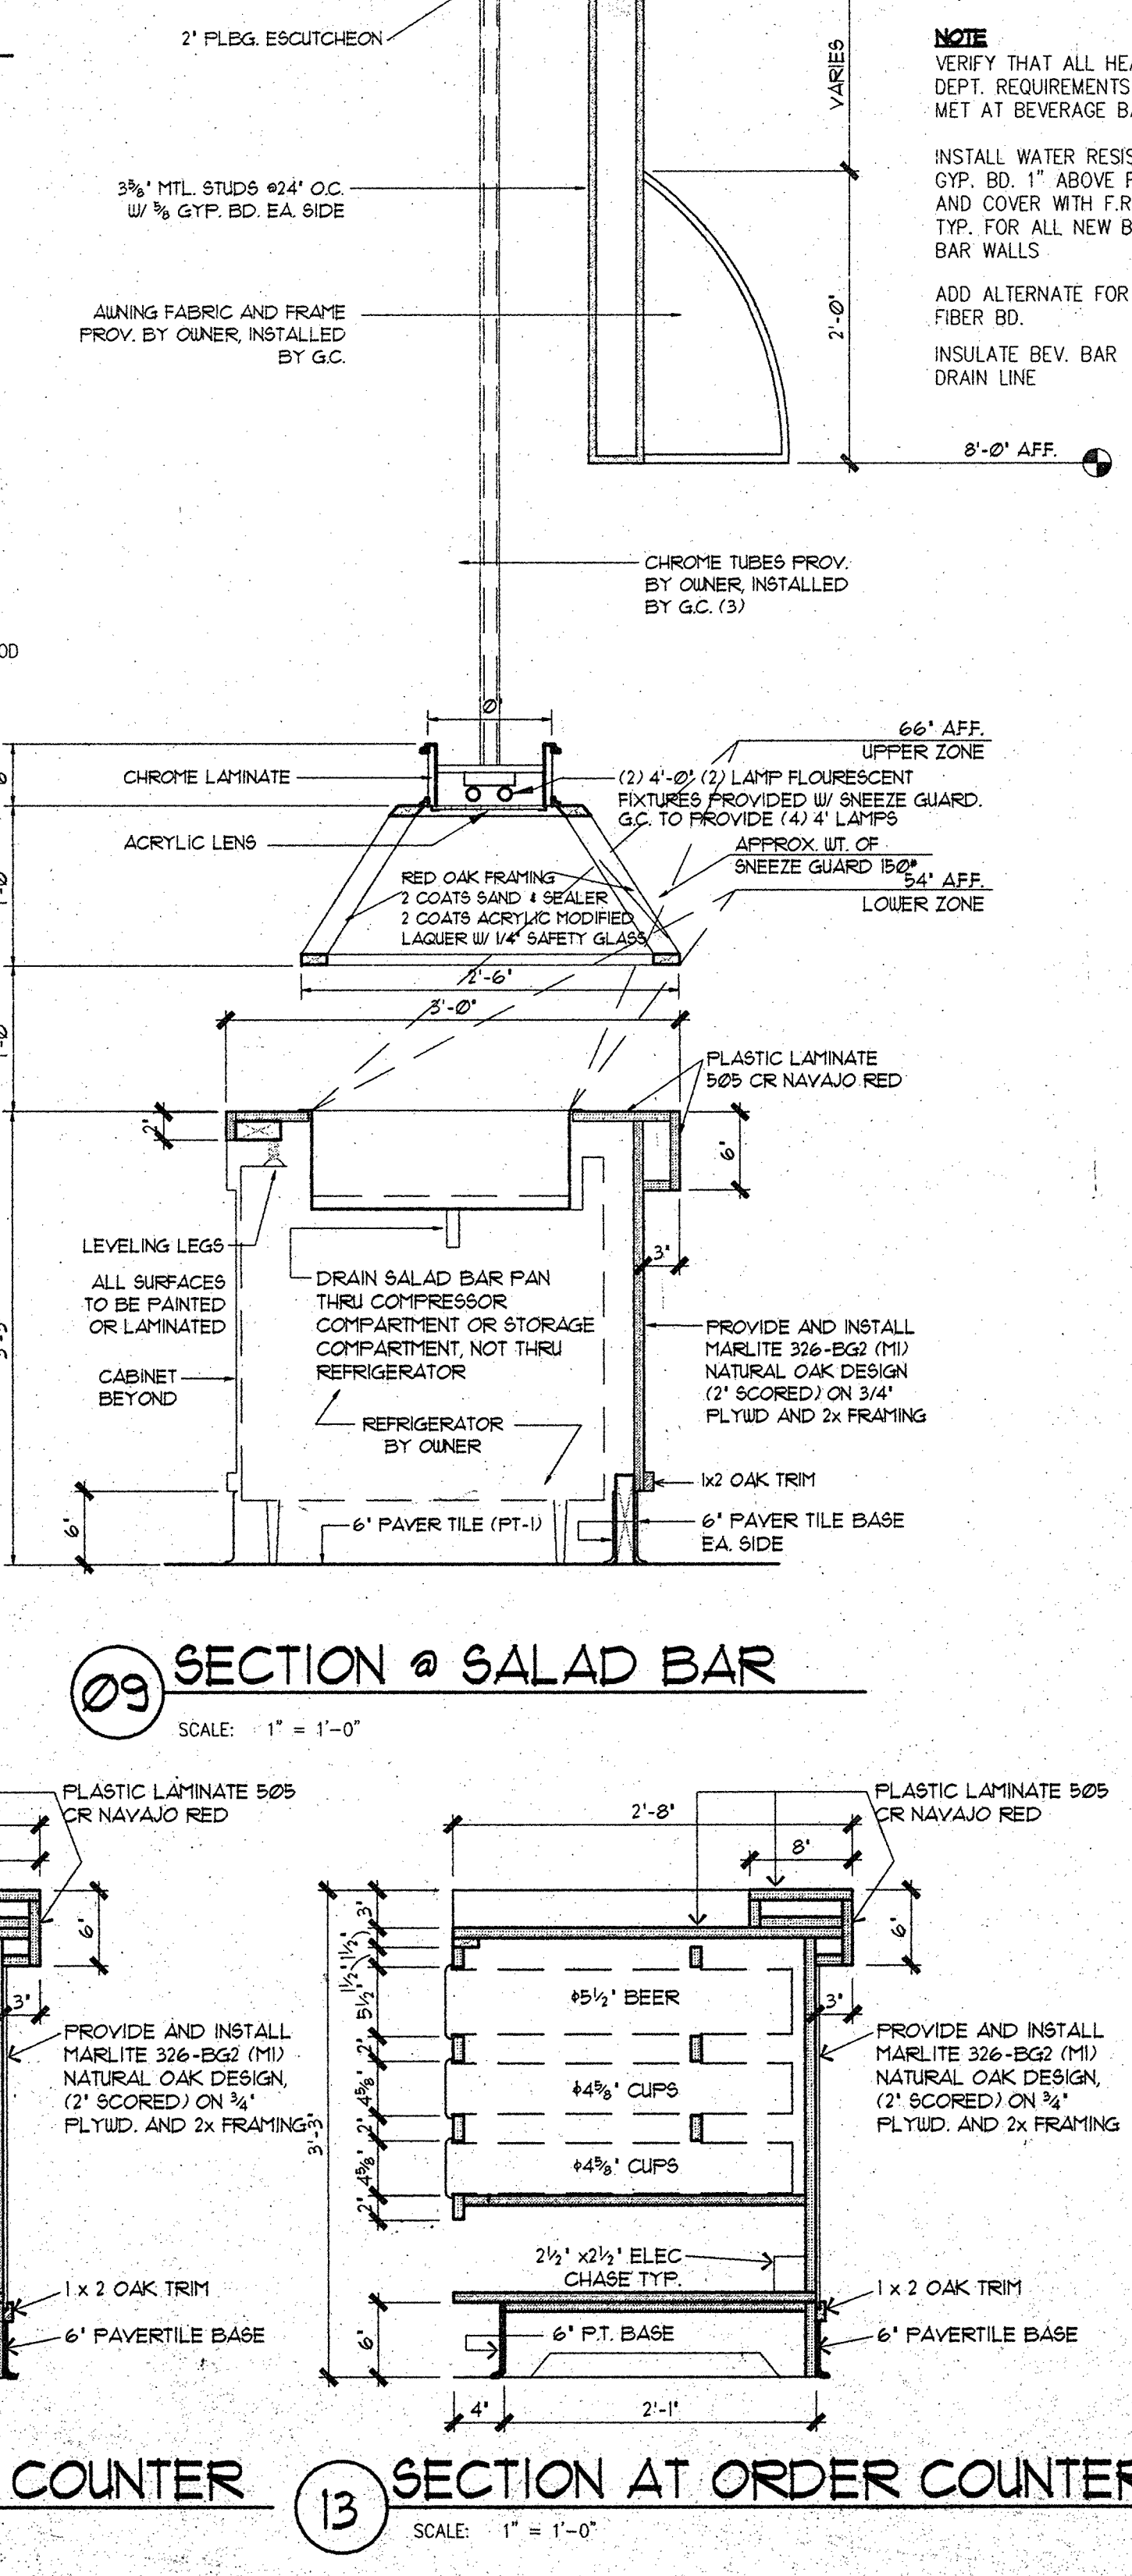


09 SECTION @ SALAD BAR
SCALE: 1" = 1'-0"

05 BEVERAGE BAR REAR ELEV.
SCALE: 1/2" = 1'-0"

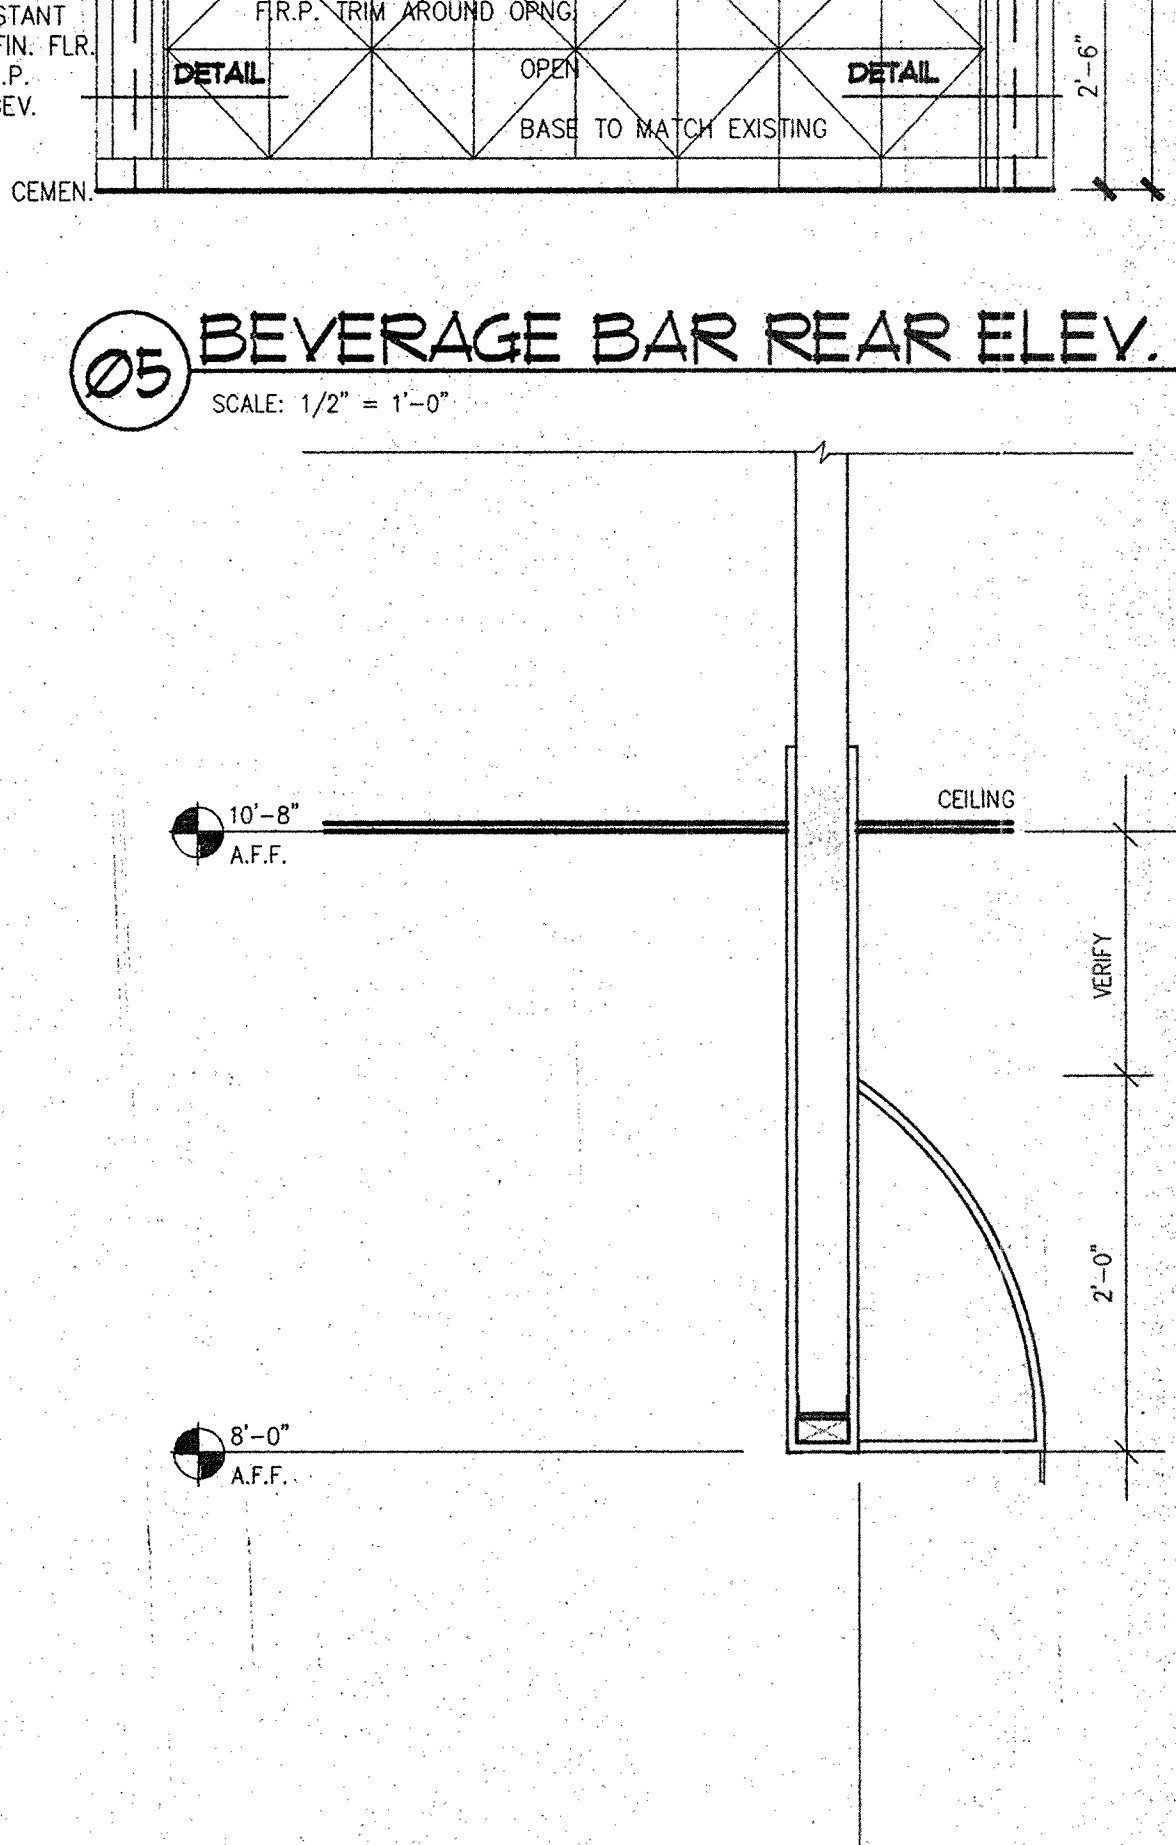

13 SECTION AT ORDER COUNTER
SCALE: 1" = 1'-0"

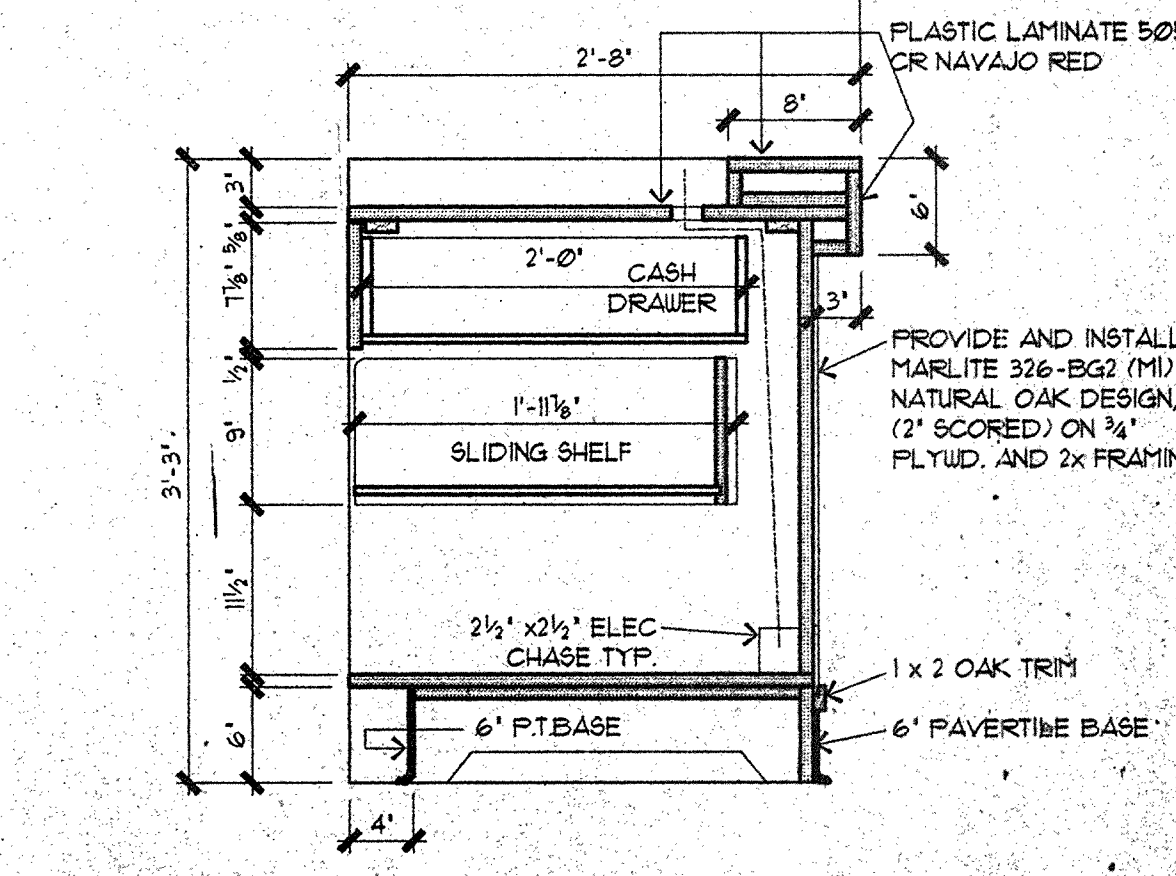

14 SECTION AT ORDER COUNTER
SCALE: 1" = 1'-0"

DATE: _____

JOB NO: _____

DRAWN: _____

CHECKED: _____

68

Showbiz Pizza Inc.

4441 West Airport Freeway

Irving, Texas 75062

CHUCKECHEESE'S

ShowBiz Pizza, Inc.

tallahassee, florida

unit # xxx

Misc. Sections And Details

APPROVED: _____

PRESIDENT

V.P. CONSTRUCTION

JACK MORGAN, AIA

CONSULTANT


REVISIONS: _____

1" = ISSUED FOR OWNERS REVIEW


SHEET NUMBER

A6


of

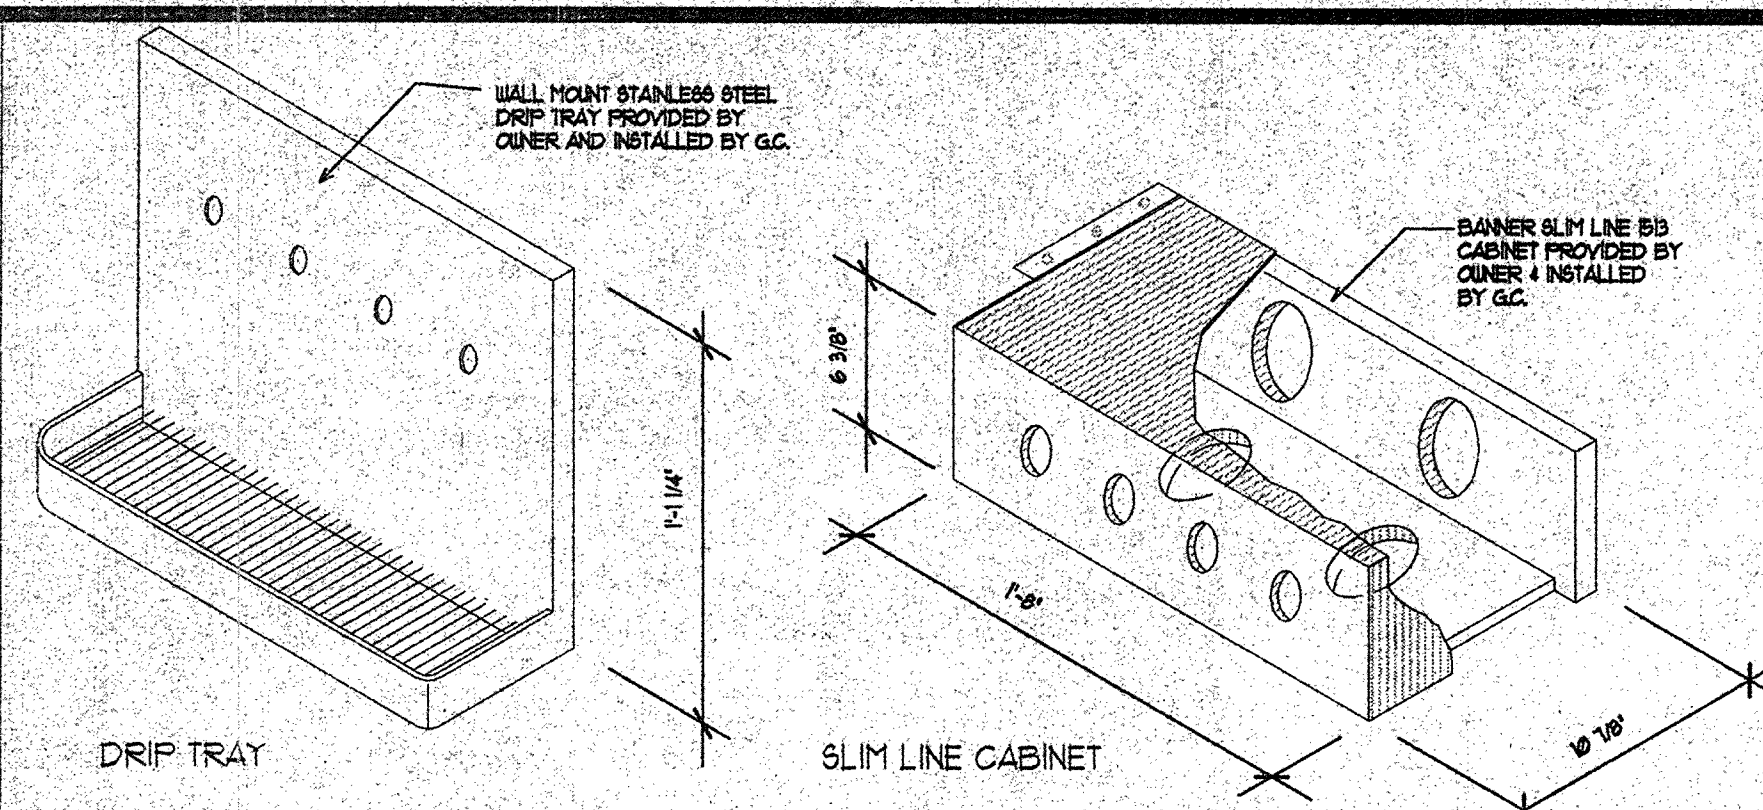


09 BEER DETAIL
NOT TO SCALE

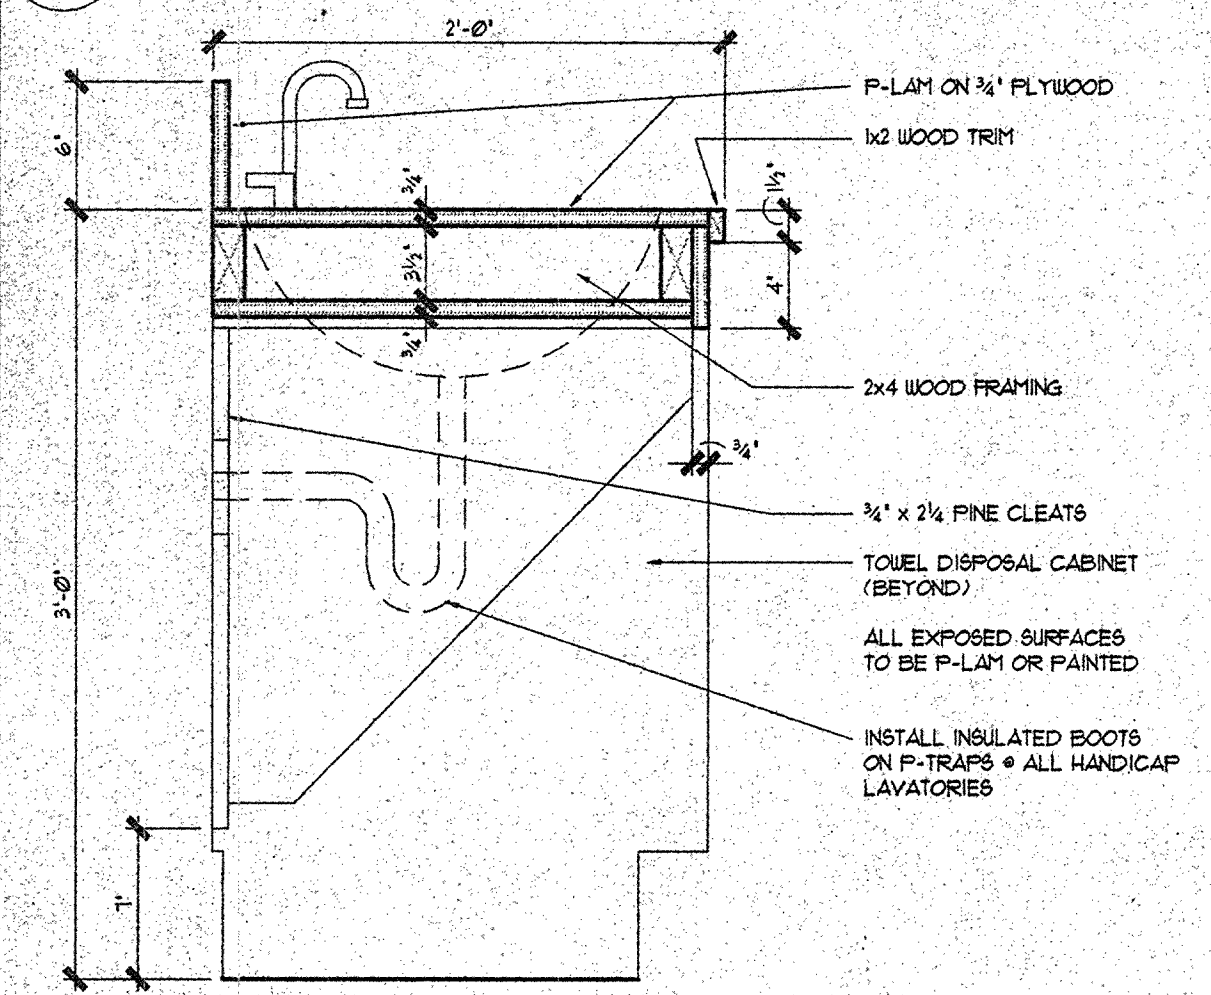


12 LAVATORY COUNTER SECTION
3/4\" = 1'-0"

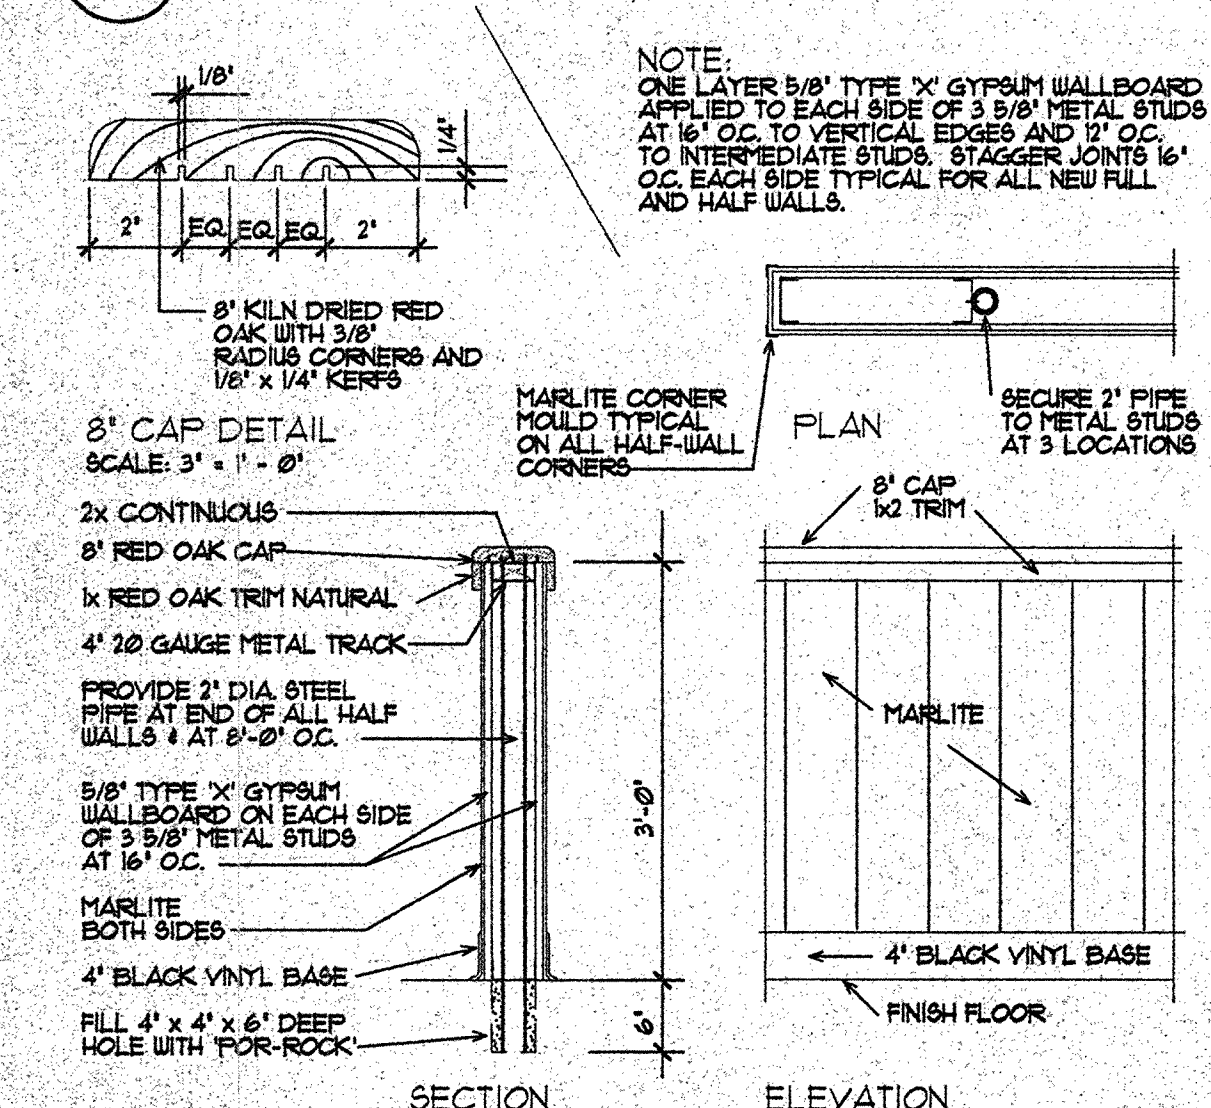

05 TYPICAL HALF-WALL
1 1/2\" = 1'-0"

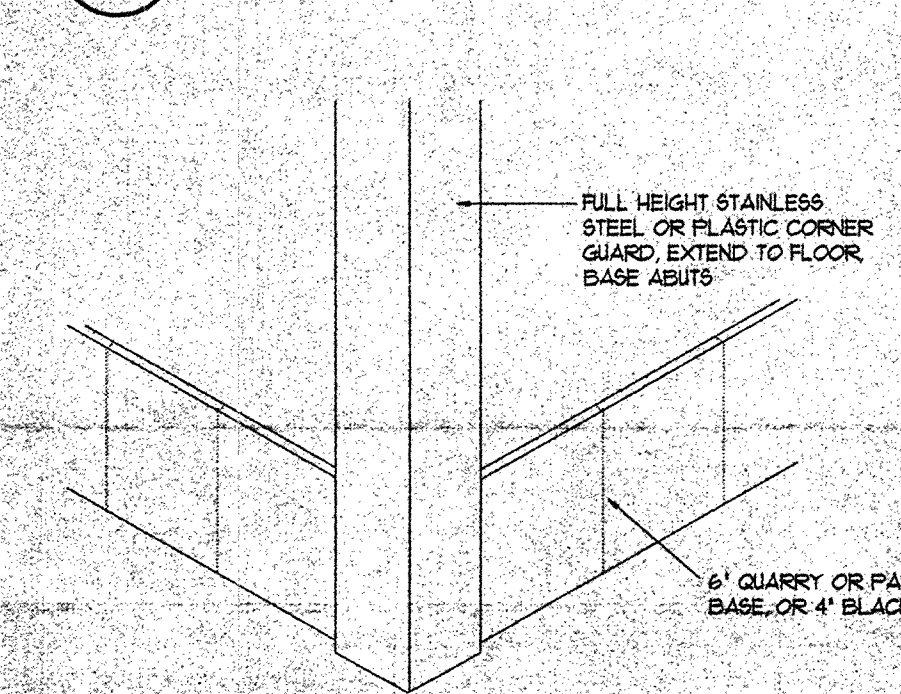


01 CORNER DETAIL
NOT TO SCALE

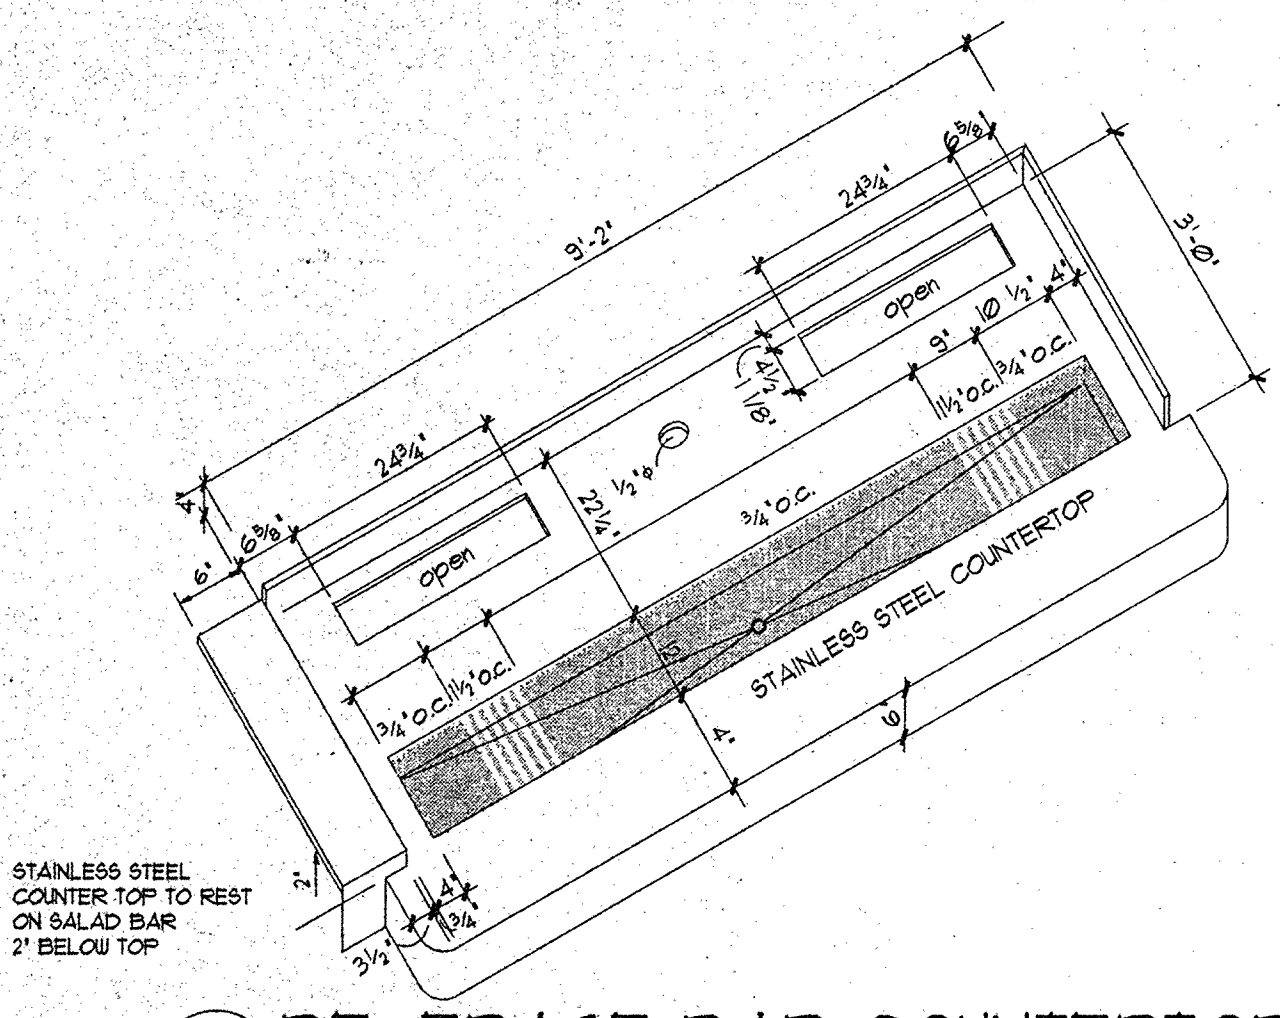


06 BEVERAGE BAR COUNTERTOP
NOT TO SCALE


11 SECTION BEER TAPS
SCALE

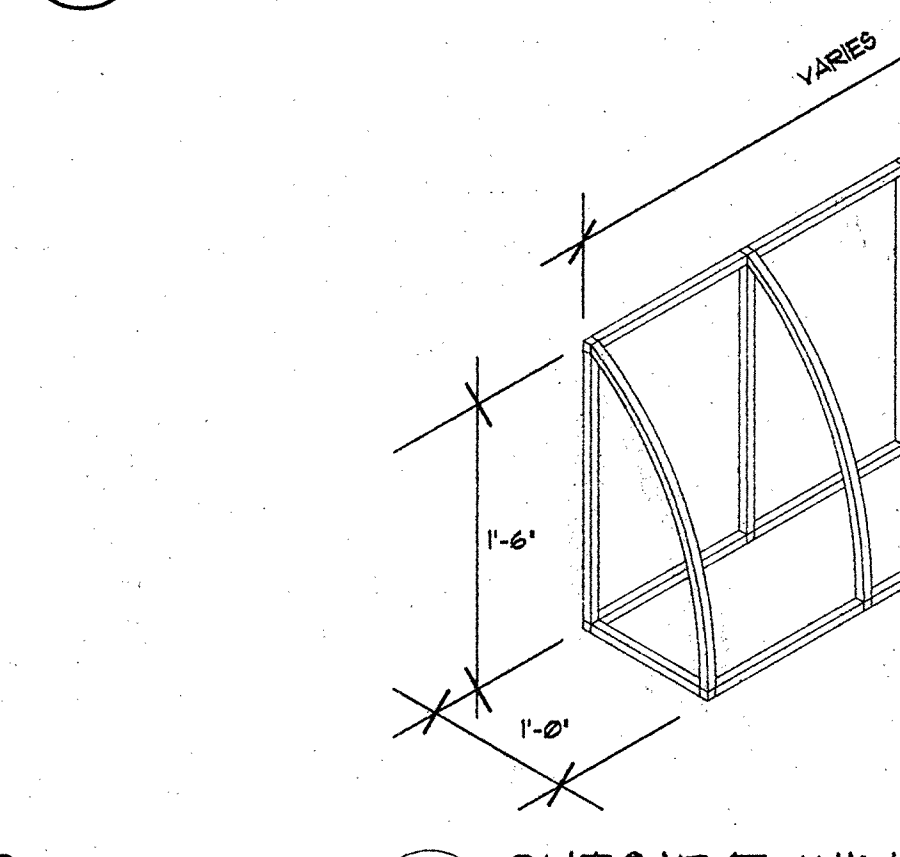


08 OUTSIDE WINDOW AWNING
NOT TO SCALE

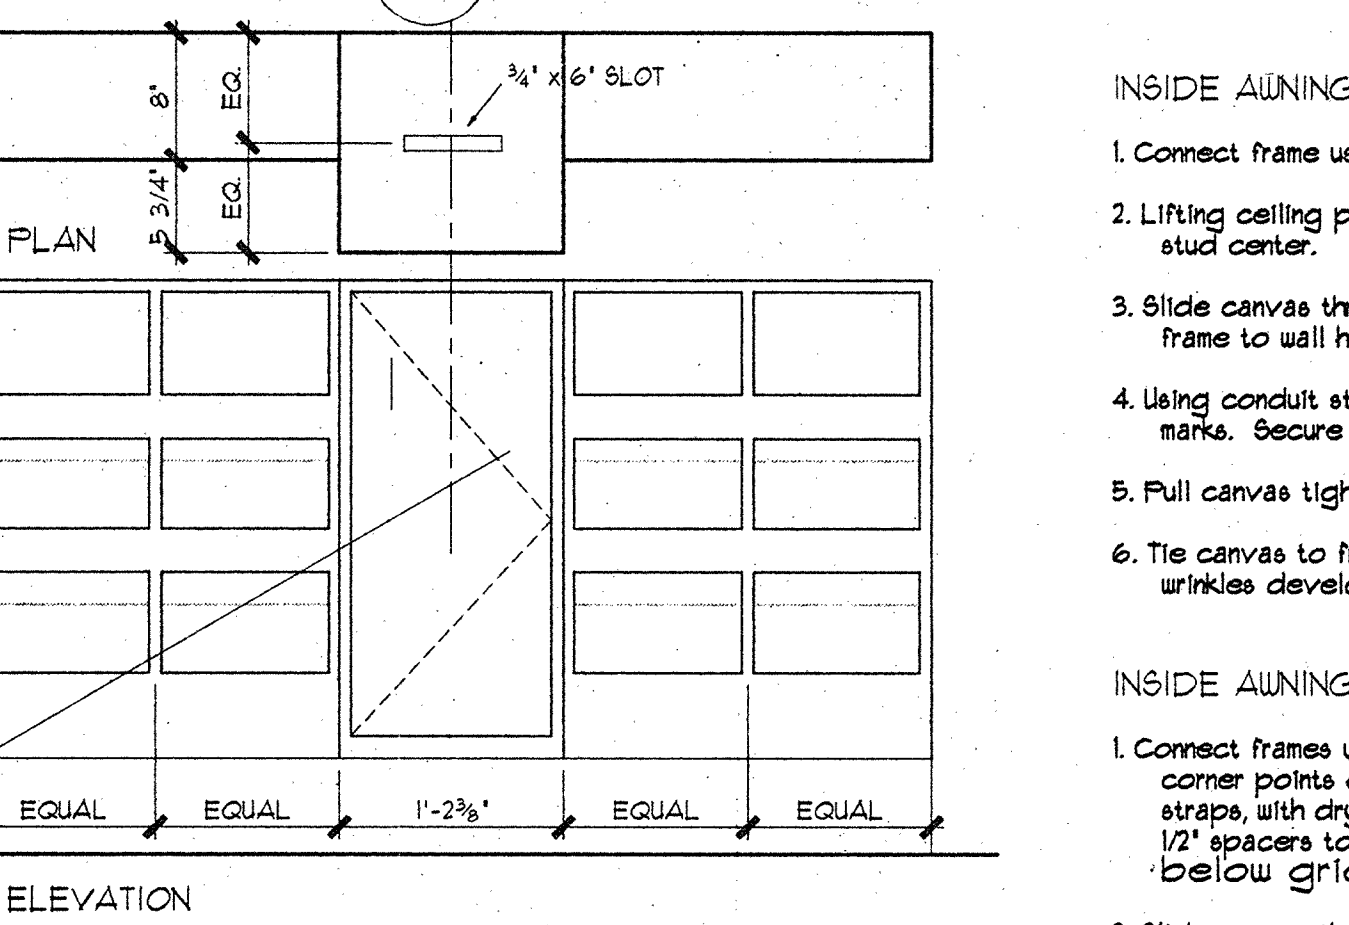


07 CADDY CABINET
1\" = 3'-0"

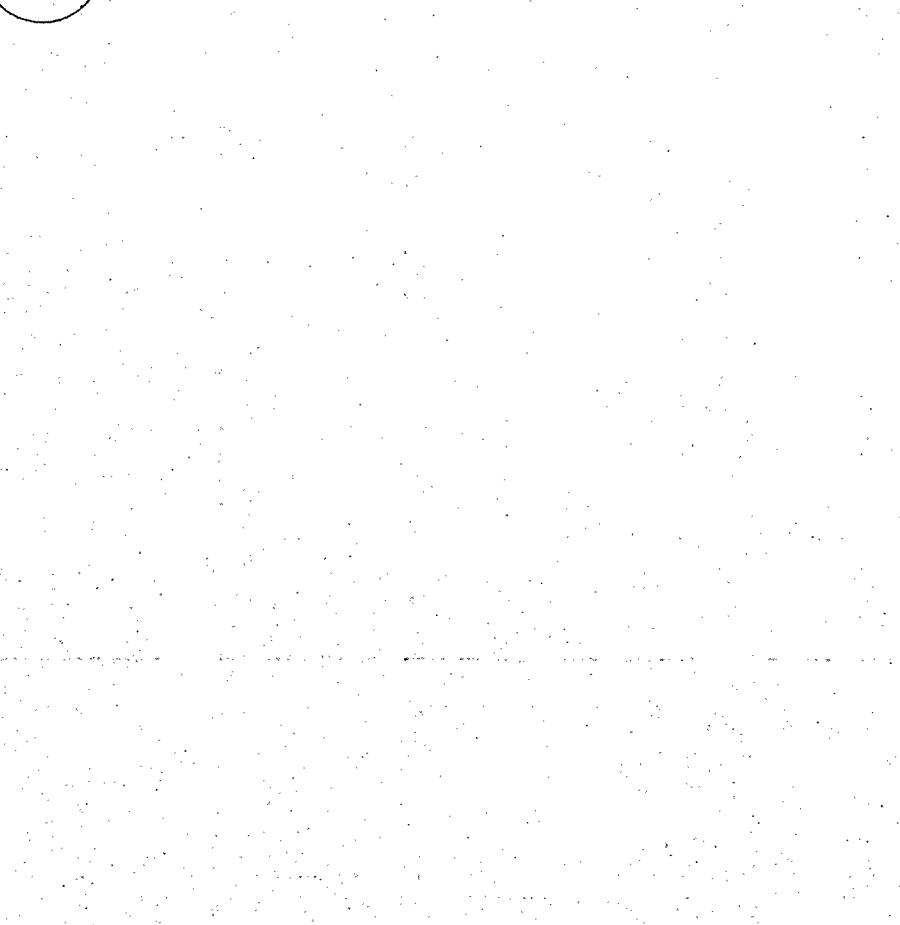


02 GIFT AREA SHELVEING
1 1/2\" = 1'-0"

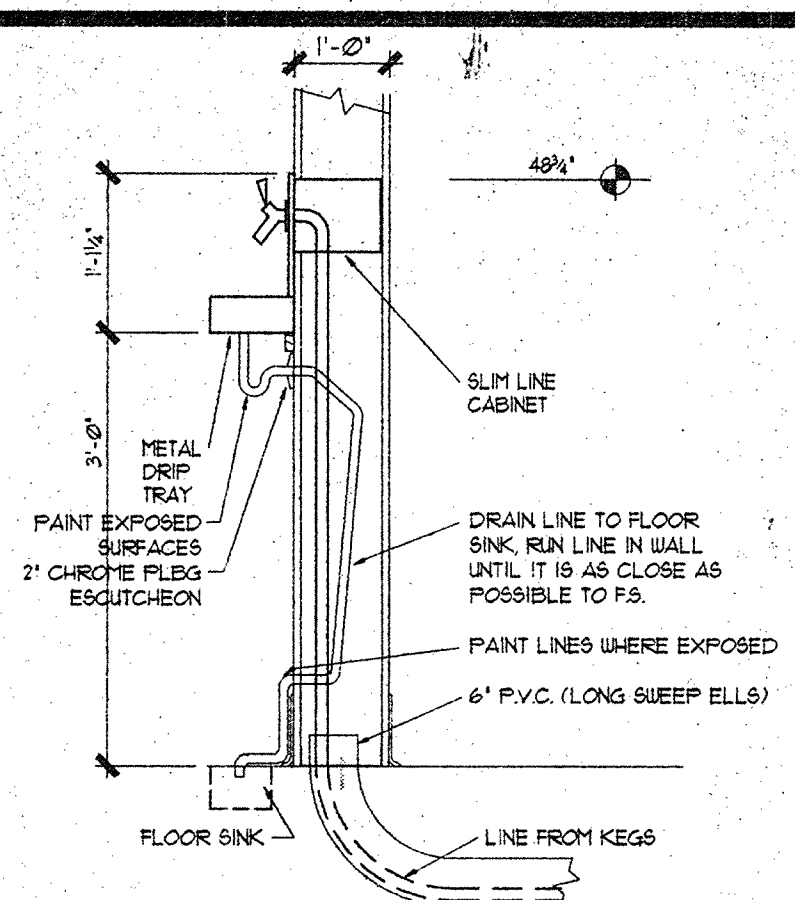


10a ENTRANCE CANOPY
NOT TO SCALE

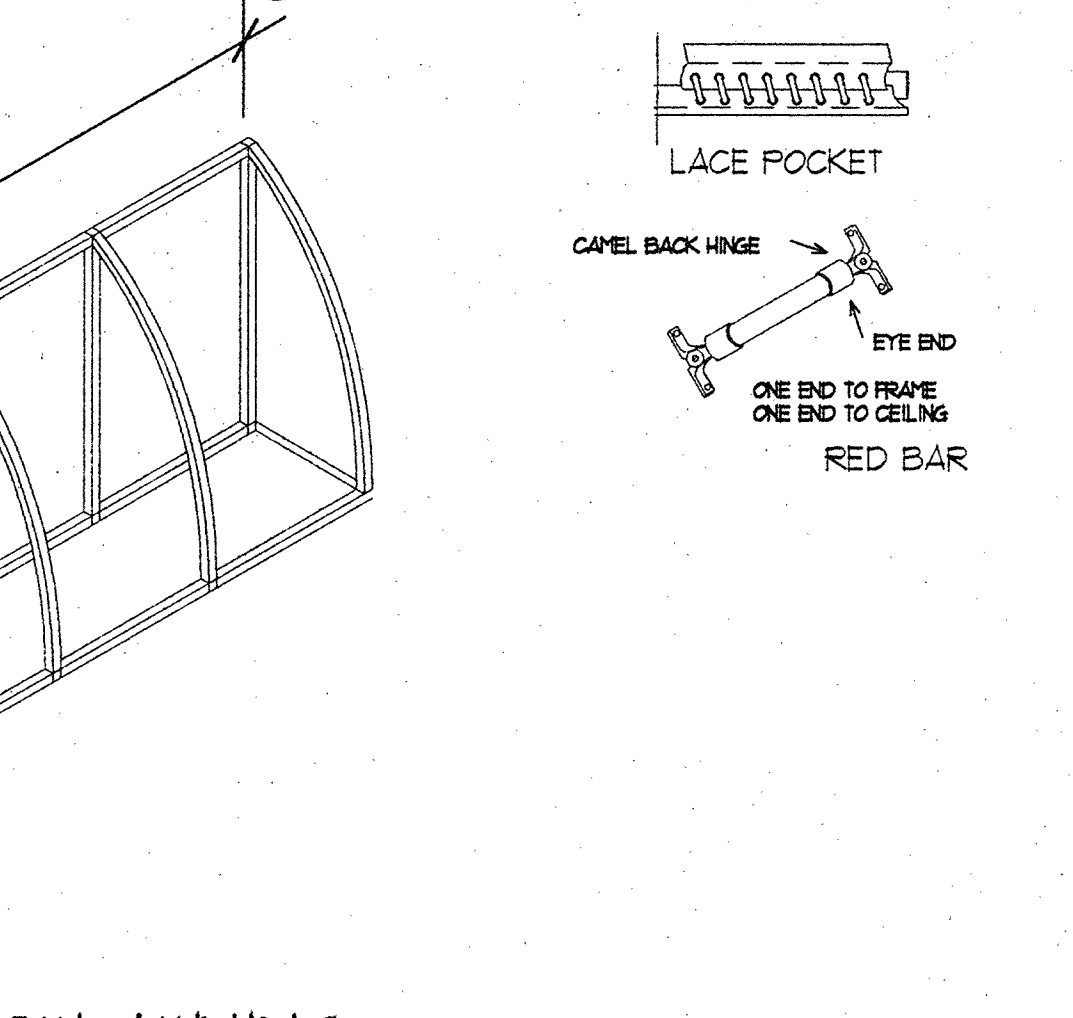

08 OUTSIDE WINDOW AWNING
NOT TO SCALE

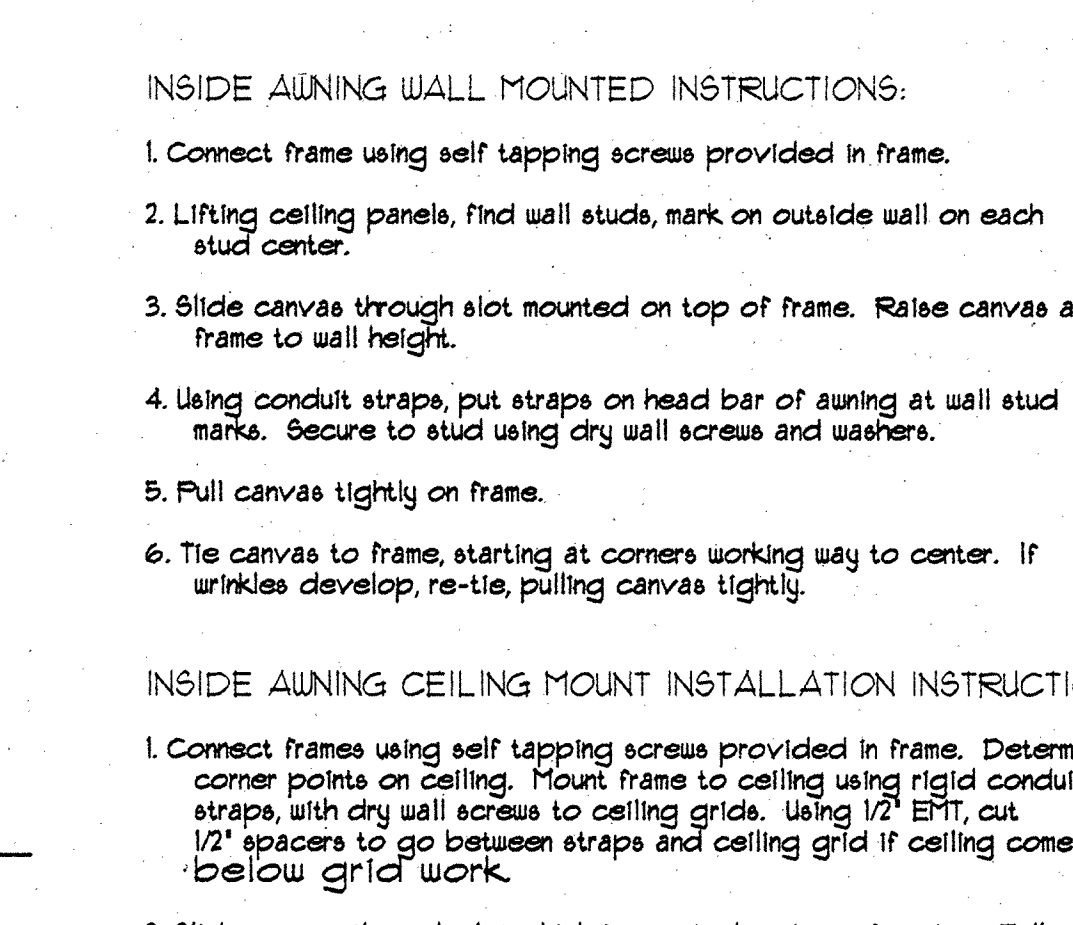

07 CADDY CABINET
1\" = 3'-0"

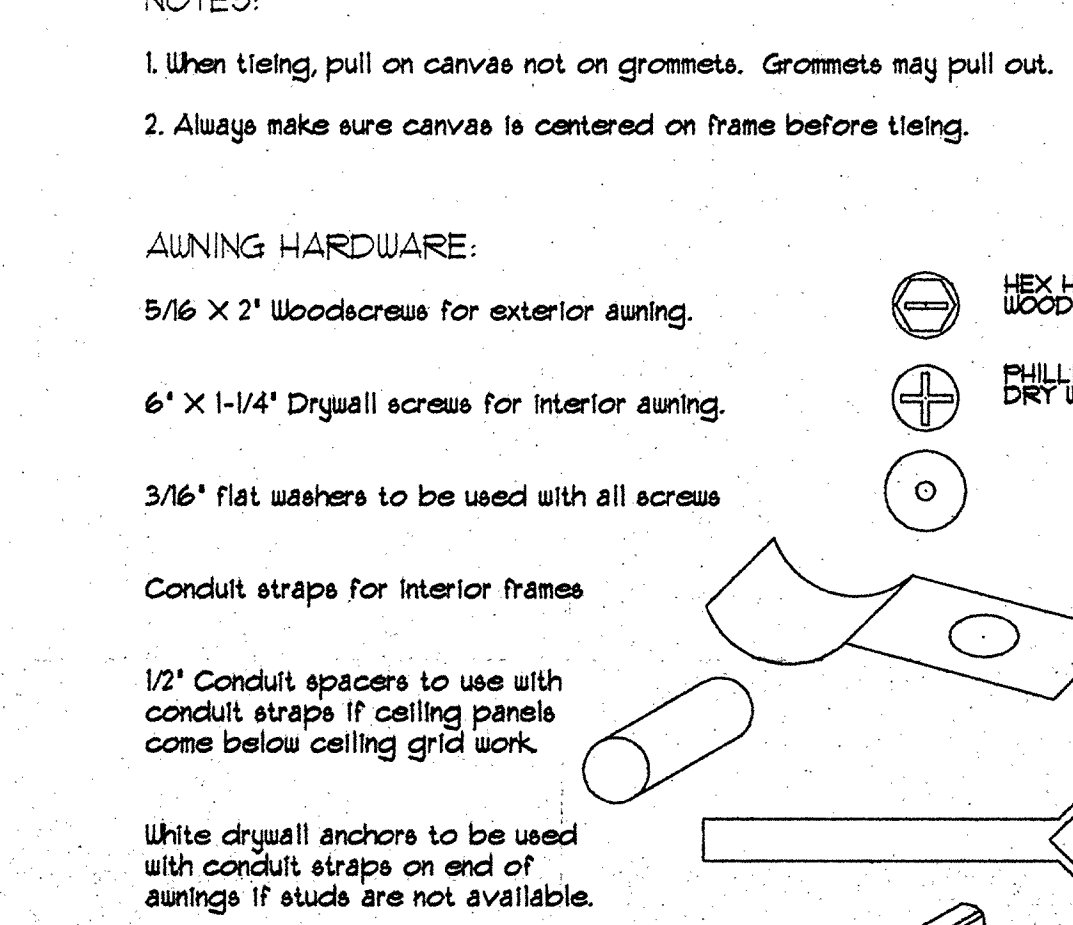


02 GIFT AREA SHELVEING
1 1/2\" = 1'-0"

ENTRANCE CANOPY GUIDELINES

- INSTALLATION INSTRUCTIONS:
1. Connect frame at x's, using self tapping screws provided.
 2. Mount frame to wall at proper height using 2-1/2\" wood screws if going in wood. If going in concrete, use 2-1/2\" lag screws with lead anchors.
 3. Lay canvas on frame with pocket toward frame, loosen screws on wall to enable canvas to slide between wall and frame, re-tighten screws.
 4. Pull canvas tightly on all four corners. Start lacing from corners go toward center.
 5. After canvas is laced to frame check for wrinkles, replace if necessary.
 6. Using small red bars attach outside top of frame through canvas with self tapping screws, then mount to building's overhang making sure front of canopy is straight, if not move red bars either in or out on overhang.


OUTSIDE WINDOW AWNING

- INSTALLATION INSTRUCTIONS:
1. Connect frame together at x's using self tapping screws provided.
 2. Determine height of awning over window using chalk line, mark wall.
 3. Fasten awning to wall using wood screws or lag screws with lead anchors.
 4. Take canvas sliding through slot, which is mounted on top of frame center canvas on frame, pull down front two corners.
 5. Lace awning to frame, starting from corners working your way to the center. If awning has wrinkles, re-lace pulling canvas tightly.
 6. Using projection bars provided, mount to frame at pocket and to window frame, cutting bar to right length to make awning level.

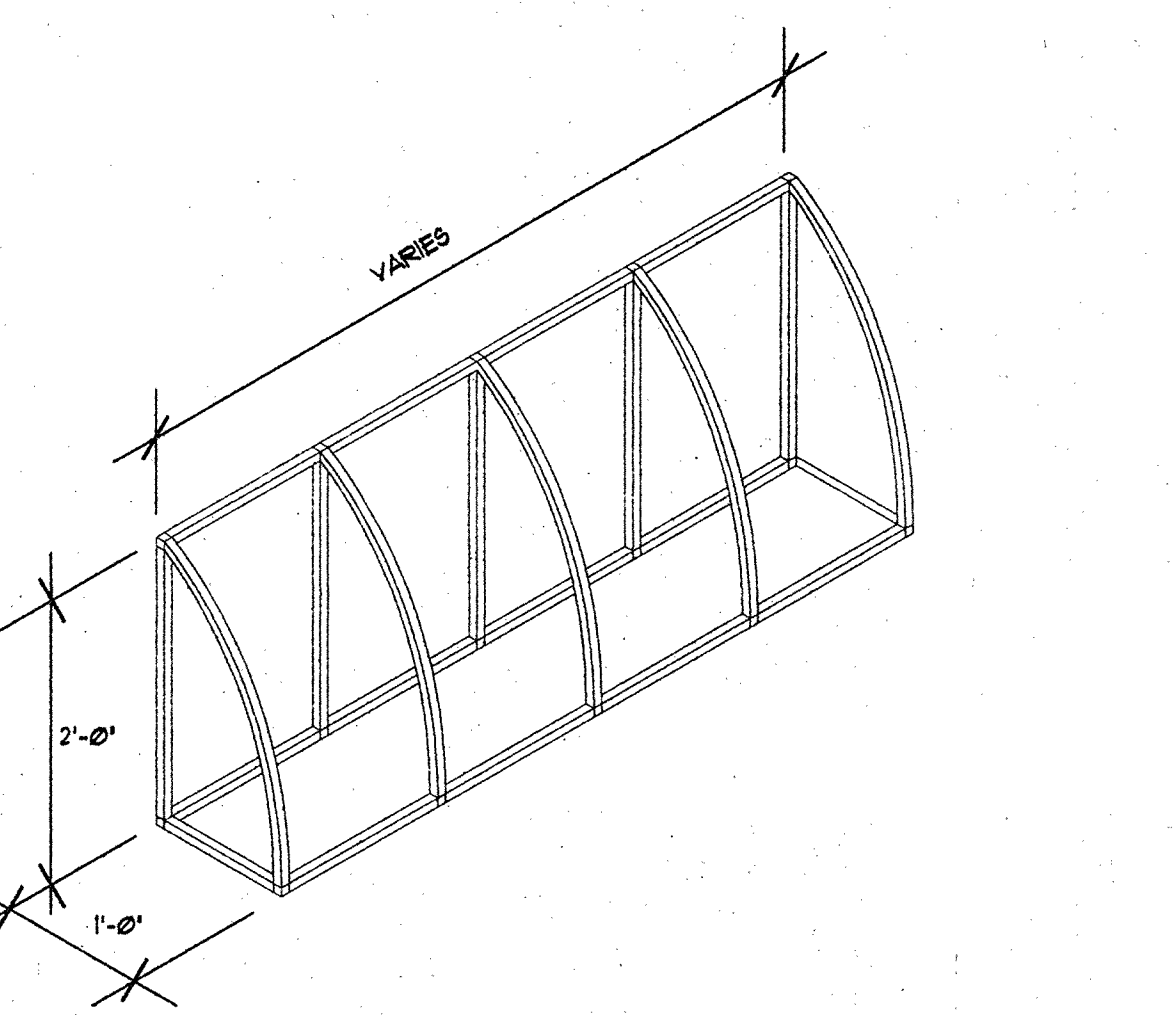

GENERAL SPECIFICATIONS FOR STEEL FRAMEWORK:


- Welded Frames:
1. (a) The rib spacing for all bubbles, extended bubble and domes will be 15\".
 - (b) The horizontal members (projections) will be spaced 1\" to 10\".
 2. The frames will be made of EMT galvanized thin wall steel tubing 1/2\" - 3/4\" - 1-1/4\" O.D.
 3. The frames will be MIG welded.
 4. (a) All welds will be wire brushed and ground to have a smooth finish.
 - (b) All welds will be painted with Galvalume or equal.

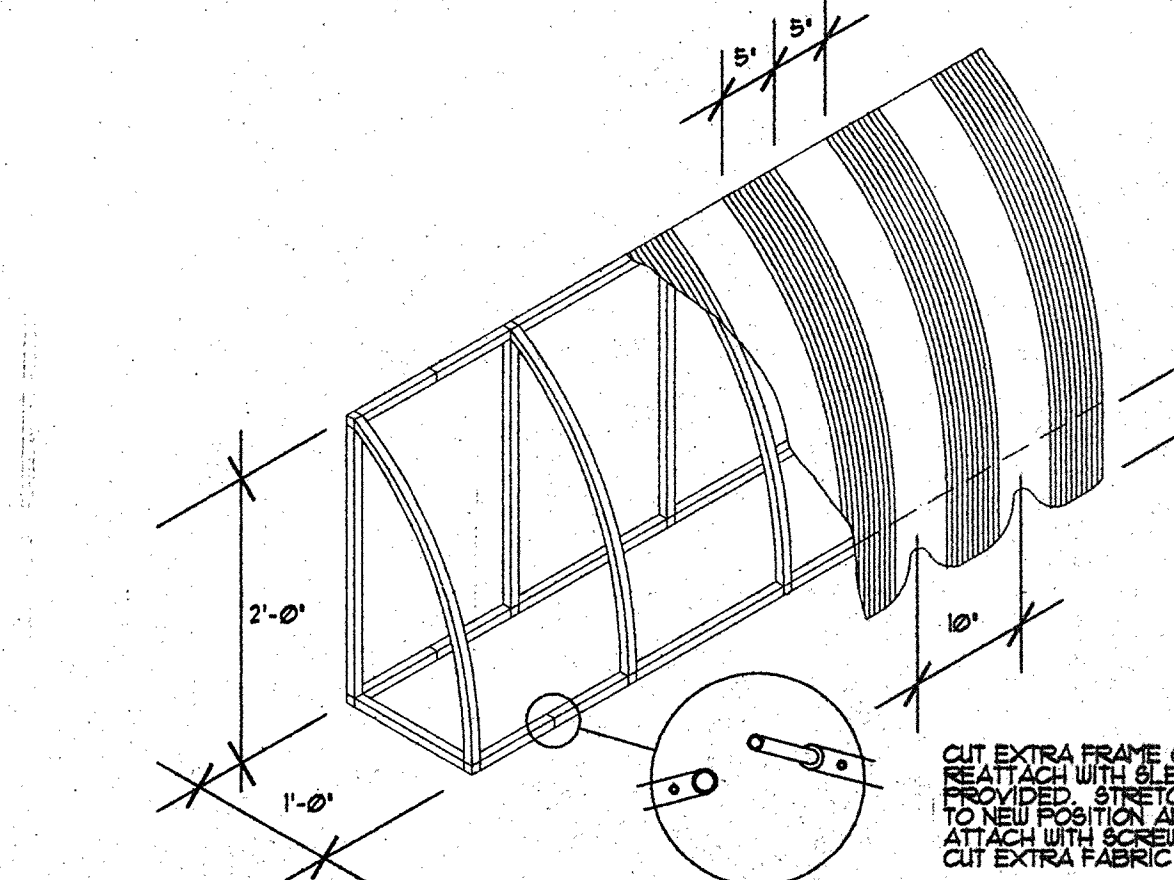

04 INTERIOR AWNING
NOT TO SCALE


DATE: 10-15-91
JOB NO: 91015
DRAWN: SBF
CHECKED: SBF

Showbiz Pizza Inc.
4441 West Airport Freeway
Irving, Texas 75062

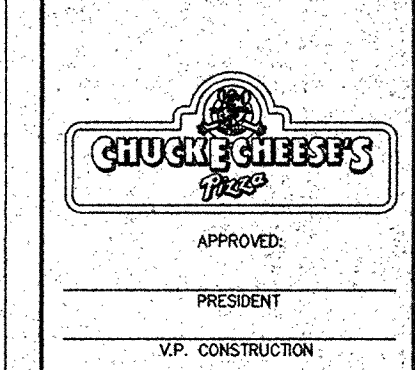

CHUCK E. CHEESE'S
ShowBiz Pizza, Inc.
SUGAR CREEK CENTER, TALLAHASSEE, FLORIDA
#XXX
MISC. SECTIONS AND DETAILS

JACK MORGAN, AIA
CONSULTANT

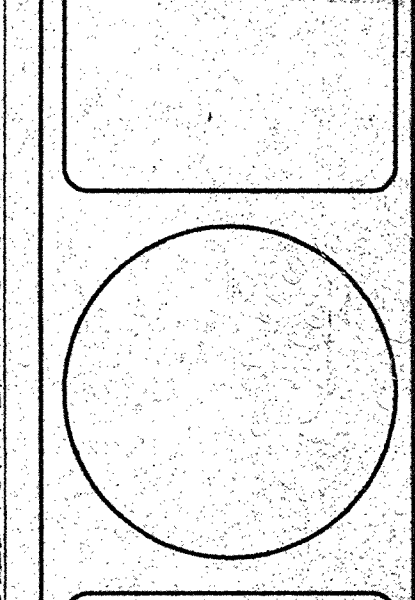

SHEET NUMBER
20 of 225

RESPONSIBILITY CHART

DESCRIPTION	PROVIDED BY	INSTALLED BY
INTERIOR AWNINGS	GC	GC
WALL PORTRAITS & POSTERS	OWNER	GC
MURALS	OWNER	GC
VINYL CHECKS	OWNER	GC
UMBRELLAS	OWNER	GC
EXTERIOR SIGNAGE	OWNER	OTHERS
INTERIOR NEON	OWNER	OTHERS
BASE NEON PACKAGE(S)	OWNER	OTHERS
MENU BOARD	OWNER	GC
MENU SLATS	OWNER	OWNER
RUN SPEAKER WIRE W/ 6' LEAD @ EA	OWNER	GC
INTERIOR SIGNAGE PACKAGE	OWNER	GC
COIN CHANGER	OWNER	GC
BATTER UP	OWNER	GC
OCCUPANCY	OWNER	GC
POSTERS	OWNER	GC
ROLLER BOWLER SIGN	OWNER	GC
SKEEBALLS SIGN	OWNER	OTHERS
MIRRORS	GC	GC
GLASS SHELVES	GC	GC
SHELVES	GC	GC
WINDOWS	GC	GC
STAIR NOSING	GC	GC
WATCH YOUR STEP SIGN	OWNER	GC
OPERATIONS SIGN	OWNER	GC
RESTROOMS SIGNS	OWNER	GC
ANIMATED FIGURES	OWNER	GC
ELECTRICAL MATERIALS	GC	GC
HANGING LIGHTS	GC	GC
LAMPS	GC	GC
INCANDESCENT FIXTURES	GC	GC
FLUORESCENT FIXTURES	GC	GC
WIRING TO HOSTESS STATION W/O CONN	OWNER	GC
FLOORING & OTHER MATERIALS	GC	GC
CARPET	OWNER	GC
TILE	GC	GC
VINYL CROSSWALK	GC	GC
CABINET/COUNTERS	OWNER	GC
GIFT CADDY	OWNER	GC
DROP BOXES	OWNER	GC
SALAD BAR/SNEEZE GUARD	OWNER	GC
CONDIMENT BAR	OWNER	GC
CHROME TUBES	OWNER	GC
THANK YOU BOXES	OWNER	GC
HOSTESS STAND	OWNER	GC
COAT RACKS	OWNER	GC
STAINLESS BEVERAGE CENTER	OWNER	GC
BEER SYSTEM	OWNER	OTHERS
DRAIN PAN	OWNER	GC
COKE DISPENSER	OWNER	OTHERS
ICE MACHINE	OWNER	GC
REFRIGERATOR	OWNER	GC
COFFEE/TEA DISPENSER	OWNER	GC
SALAD BAR	OWNER	GC
CUP DISPENSER	OWNER	GC
LID DISPENSER	OWNER	GC
TRASH LINERS	OWNER	GC
SECURITY SYSTEM	OWNER	OTHERS
BOOTHs	OWNER	GC
BENCHES (EXT.)	OWNER/GC	GC
TABLES	OWNER	GC
MONITORS W/O CONNECTION	OWNER	GC
BAGS	OWNER	GC
BACKLIT CHECKS	OWNER	OTHERS
DOOR HARDWARE	GC	GC
INTERIOR DOORS	GC	GC
FRONT DOORS	GC	GC
VINYL BASE	GC	GC
QUARRY TILE	GC	GC
QUARRY BASE	GC	GC
MARLITE	GC	GC
OAK TRIM	GC	GC
BABY CHANGING STATION	OWNER	GC
PIZZA PAN DISPLAY SET	OWNER	GC
DIMMER & CONNECTION	OWNER	GC
WALK-IN-BOX COOLER	OWNER	GC/OTHERS
TOILET PAPER DISPENSER	OWNER	GC
ROOF HATCH	GC	GC
CIRCUITRY FOR EXT. SIGNAGE	GC (6 REQ'D)	GC
ROOF CURBS & FITCH PANS FOR ICE M/B	GC	GC
TELEPHONE INST.	OTHERS	GC/OTHERS
PAY PHONE INST.	OTHERS	GC/OTHERS
TECH ROOM BENCH	OTHERS	GC
UNISTRUT (2 LOCATIONS @ STAGE)	GC	GC
PAPER TOWEL DISPENSER	OWNER	GC
EXTERIOR AWNINGS	GC	GC

PAINT SCHEDULE

KEY	NAME	BASE	FORMULA
P-1	GLIDDEN	3100	YOX-6
	semi-gloss for all interior doors + restroom walls		OXR-2, BLK-15
P-1A	GLIDDEN (OIL BASE)	3100	YOX-6
	gloss for all interior door frames, restroom walls, and doors as noted.		OXR-2, BLK-15
P-2	NOT USED		
P-3	GLIDDEN GREEN -	4680	NT-P44
	Restroom doors + frames		TGR-6F50, TBL-8
P-4	GLIDDEN SAFETY RED -	4520	
	Front Door		
	Exterior Checkerboards		
	High-gloss		
P-5	GLIDDEN IMPERIAL BLUE -	4564	
	Exterior Checkerboards		
	High-gloss		
P-6	GLIDDEN SUEDEISH	3918	OXR-1
	SNOW ENAMEL		
	Exterior Walls + Doors -		
	Semi-gloss		
P-7	GLIDDEN POLYURETHANE -		
	Satin Finish		
	NOT USED		
P-8	LACQUER SAND AND SEAL -	5035	
	Natural Finish		
	Semi-gloss		
P-9	GLIDDEN GREEN -	4580	YEG-5P-16
	Exterior Checkerboards		TGR-2F-48
	High-gloss		NT-12
P-10	GLIDDEN GOLD -	4580	RO-P-36
	Exterior Checkerboards		LY-SF-24
	High-gloss		
P-11	GLIDDEN ACQUISITION WHITE -	5070	RO-1
	Ceiling Tiles - First Units		NT-3
P-12	GLIDDEN GREEN -	4580	LY-3P50
	Now Appearing Boxes		TGR-5F26
	High-gloss		BLK-2F58
P-13	GLIDDEN	3100	YOX-6
	semi-gloss for all interior doors + restroom walls		OXR-2, BLK-15

ROOM FINISH SCHEDULE

ROOM NAME	FLOOR	BASE	FINISH	WALLS	CEILING	HT	REMARKS
01 ENTRY							
100 VEST.							
103 SKILLS AREA							
104 GIFTS							
105 ORDER							
106 SALAD BAR							
107 BEVERAGE							
108 OFFICE							
109 KITCHEN							
110 PICK UP							
111 MECH. ROOM							
112 CUSTOMER SER.							
113 DRESSING							
114 GIFT STORAGE							
115 DRY STORAGE							
116 WOMEN							
117 NOT USED							
118 TOILET VEST							
119 MEN							
120 SHOWROOM							
121 NOT USED							
122 KIDDE AREA							
123 DOUGH AREA							
124 TECH ROOM							
125 VEG. PREP							
126 SCULLERY							
127 NOT USED							
128 WALK IN COOLER							


INTERIOR FINISH NOTES

1. PT-1 1/2" Gobi BY DAL-TILE WITH SUMMITVILLE NATURAL GROUT #362
2. QT-1 Q02 EMBER FLASH ABRASIVE W/ BLACK GROUT
3. QT-2 Q02 EMBER FLASH DOUBLE ABRASIVE SKID RESISTANT SURFACE
4. PT-1 WITH PT BASE AT ENTRY
5. VCT 2: ARMSTRONG, IMPERIAL TEXTURE #1836 SHELTER WHITE
6. SHEET VINYL: AS SELECTED BY OWNER
7. VINYL BASE: 4" FLEXCO 1/8" *VC-100-LIGHT GREY, ROLL FORM
8. FRP PANEL (WHITE): KEMITE CORP. EMBOSSED FINISH, 4'x9'x0.3"
9. MARLITE #: 5454-BG2 GUNMETAL (CUSTOM)*
10. MARLITE #: 5441-BG2 FRESCO (CUSTOM)* *FOR INFORMATION ON MARLITE PANELS CONTACT BILL MCCAULEY @ 214-660-6443
11. CERAMIC TILE #: DAL-TILE TENDER GREY K-166
12. CERAMIC TILE #: DAL-TILE EVERGREEN K-032
13. USG CLG TILE #: #3510 ILLUSION OMNI-PISSURED ILLUSION 3/4" TWO/24 PANEL - 2' X 4'
14. USG CEILING TILE #: #3210 VINYL FACED 24x48x1/2

DOOR SCHEDULE

DOOR No.	TYPE	DOOR OFFG. SIZE	DOOR MAT'L	FRAME MAT'L	DETAILS	GL	LBL	HDW	REMARKS
1	A	FR 3'-0"x 7'-0"x P4	UD	HM	HEAD JAMB JAMB BELL TRANS				1. PROVIDE DOOR ABOVE DOOR READING THIS DOOR TO REMAIN UNDOORED
2	AI	FR 3'-0"x 7'-0"x P4	UD	HM	HEAD JAMB JAMB BELL TRANS				2. PROVIDE DOOR ABOVE DOOR READING THIS DOOR TO REMAIN UNDOORED
3	G	3'-0"x 7'-0"x P4	UD	HM	HEAD JAMB JAMB BELL TRANS				3. PROVIDE DOOR ABOVE DOOR READING THIS DOOR TO REMAIN UNDOORED
4	F	3'-0"x 7'-0"x P4	UD	HM	HEAD JAMB JAMB BELL TRANS				4. PROVIDE DOOR ABOVE DOOR READING THIS DOOR TO REMAIN UNDOORED
5	F	3'-0"x 7'-0"x P4	UD	HM	HEAD JAMB JAMB BELL TRANS				5. PROVIDE DOOR ABOVE DOOR READING THIS DOOR TO REMAIN UNDOORED
6	NOT USED								
7	NOT USED								
8	D	3'-0"x 6'-8"x P4	UD	HM	HEAD JAMB JAMB BELL TRANS				8. HARDWARE SUPPLIED BY MFR ELIASON
9	E	3'-0"x 6'-8"x P4	UD	HM	HEAD JAMB JAMB BELL TRANS				9. HARDWARE SUPPLIED BY MFR ELIASON
10	E	3'-0"x 6'-8"x P4	UD	HM	HEAD JAMB JAMB BELL TRANS				
11	C	3'-0"x 6'-8"x P4	UD	HM	HEAD JAMB JAMB BELL TRANS				
12	NOT USED								
13	C	3'-0"x 6'-8"x P4	UD	HM	HEAD JAMB JAMB BELL TRANS				
14	C	3'-0"x 6'-8"x P4	UD	HM	HEAD JAMB JAMB BELL TRANS				
15	C	3'-0"x 6'-8"x P4	UD	HM	HEAD JAMB JAMB BELL TRANS				
16	B	3'-0"x 6'-8"x P4	UD	HM	HEAD JAMB JAMB BELL TRANS				
17	NOT USED								
18	D	3'-0"x 6'-8"x P4	UD	HM	HEAD JAMB JAMB BELL TRANS				
19	NOT USED								
20	NOT USED								
21	F	3'-0"x 6'-8"x P4	UD	HM	HEAD JAMB JAMB BELL TRANS				
22	NOT USED								
24	C	3'-0"x 6'-8"x P4	UD	HM	HEAD JAMB JAMB BELL TRANS				
X1	EXISTING								EXISTING DOORS TO REMAIN
X2	EXISTING (MODIFY)								ADD HARDWARE SEE #1


DOOR TYPES

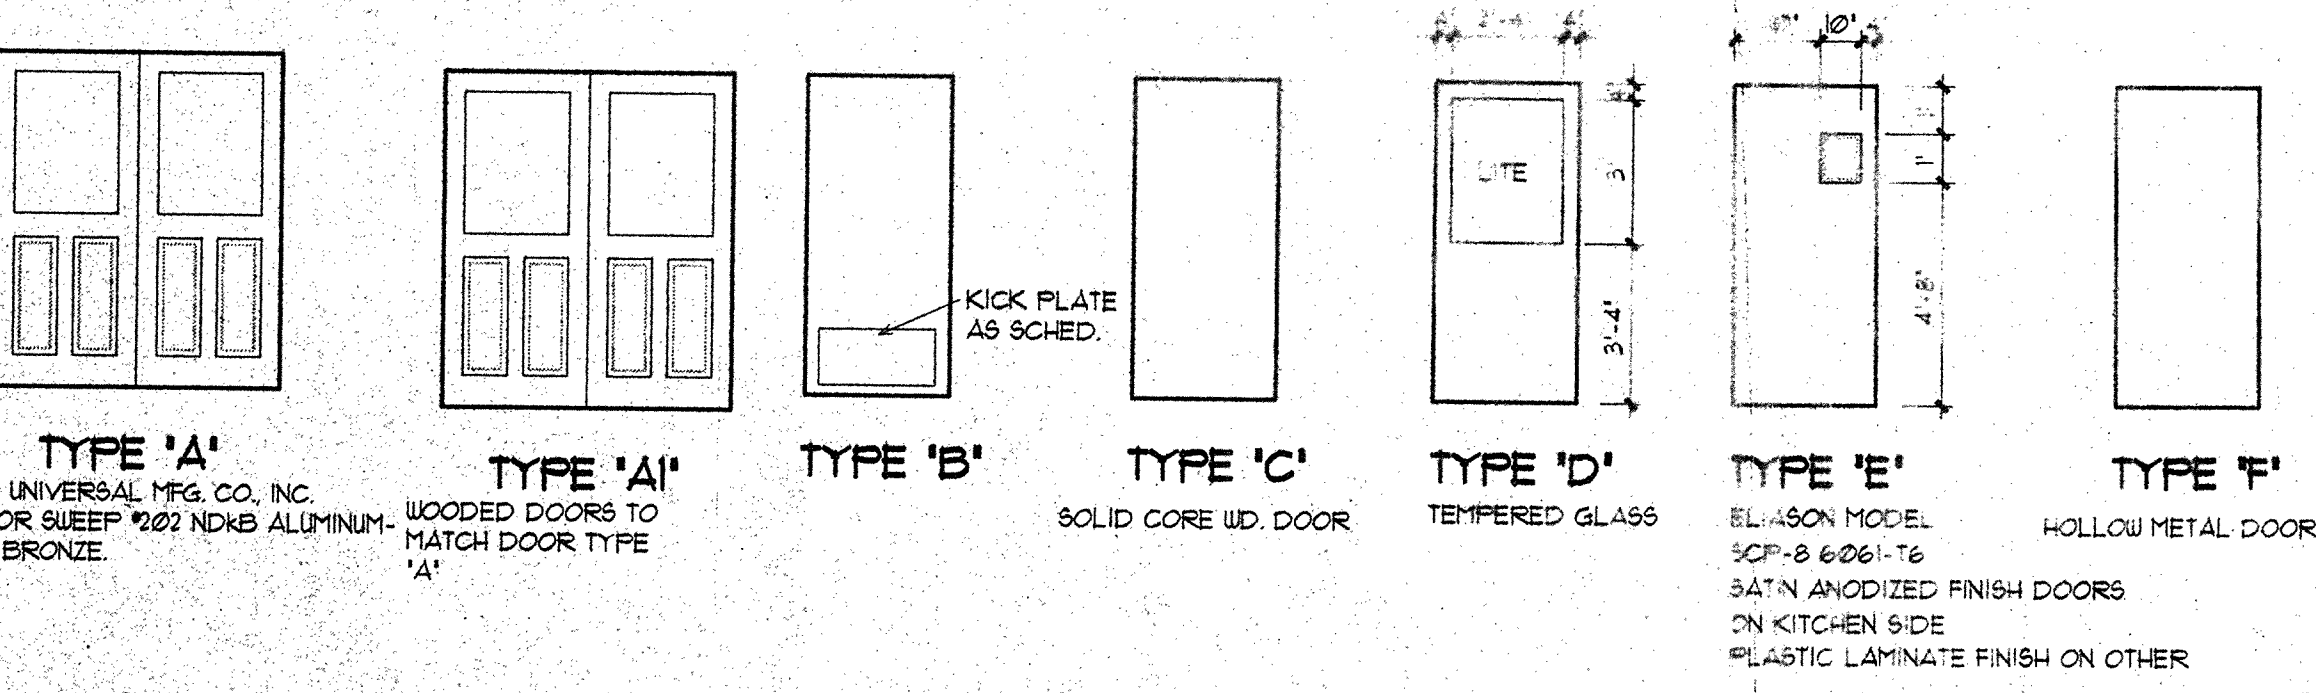

FIXTURE AND EQUIPMENT SCHEDULE


ITEM	DESCRIPTION	QTY	MANUFACTURER	MODEL NO.	REMARKS	UNIT	PRICE	TOTAL
1	STAINLESS STEEL SINK	1	AMERICAN	1000	10" x 18" x 16"	EA	150.00	150.00
2	STAINLESS STEEL SINK	1	AMERICAN	1000	10" x 18" x 16"	EA	150.00	150.00
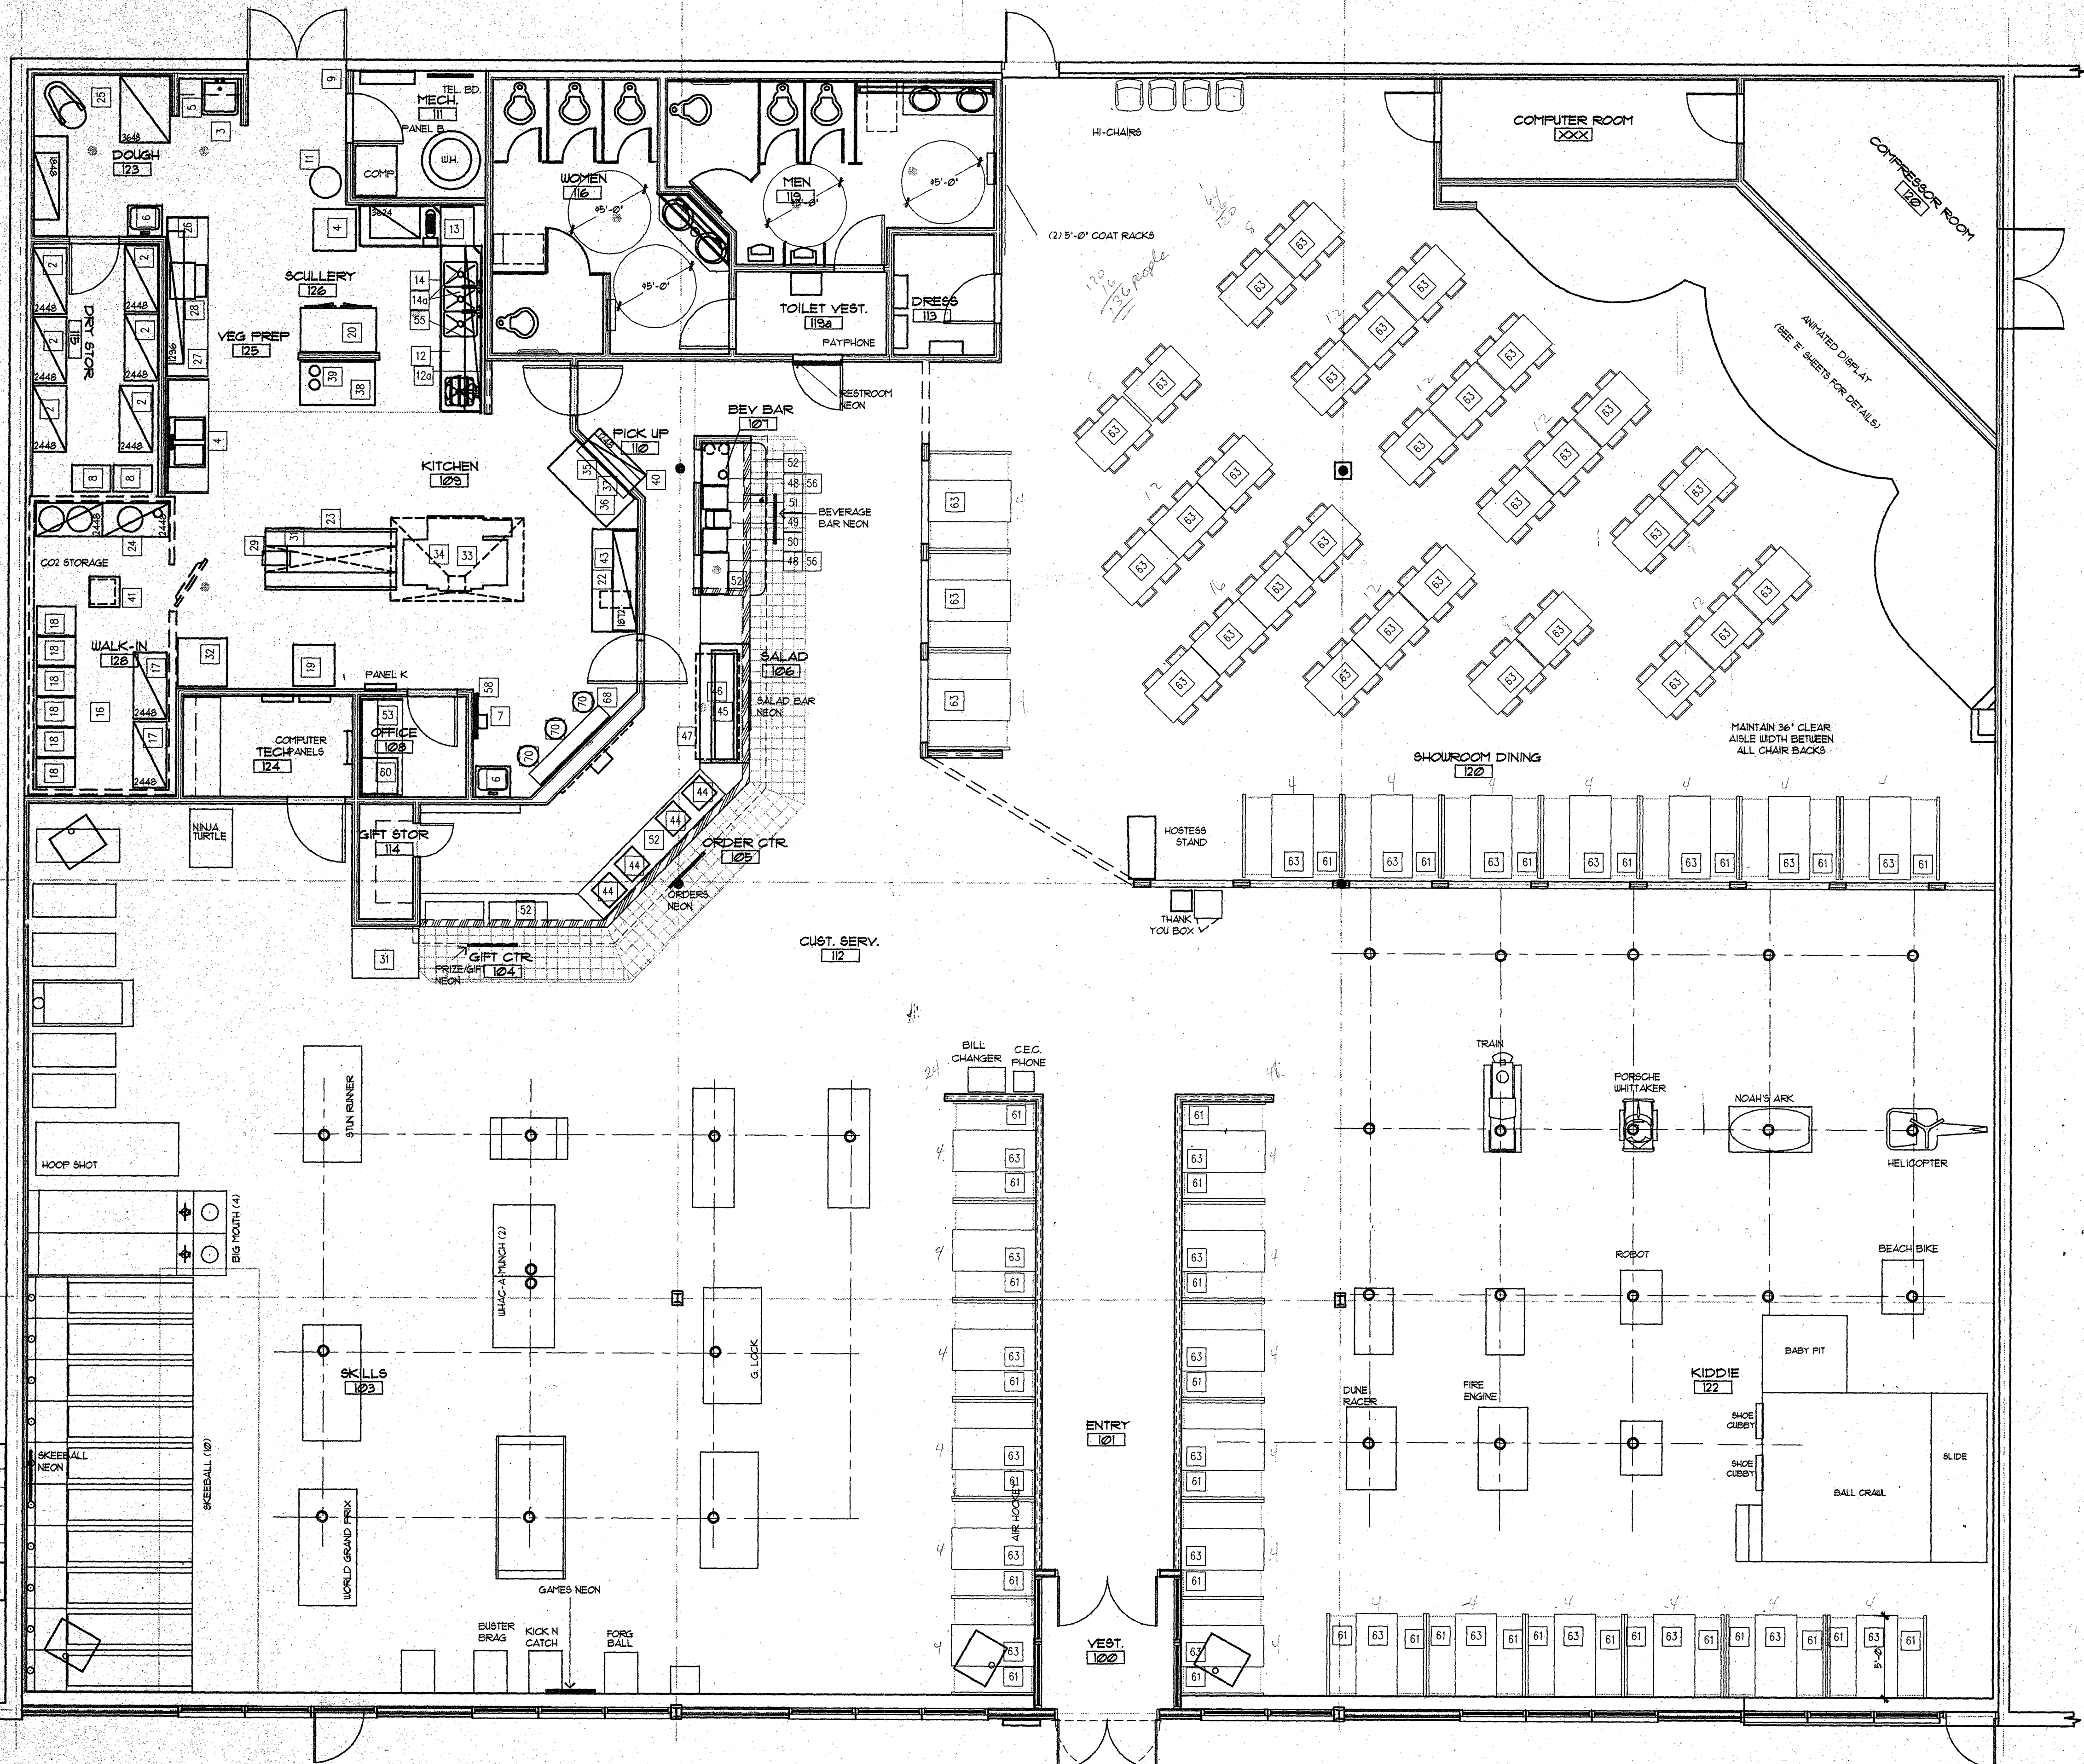

Bad Original

DATE:
JOB NO:
DRAWN:
CHECKED:

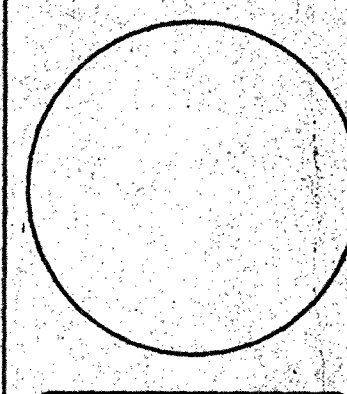


Showbiz Pizza Inc.
4441 West Airport Freeway
Irving, Texas 75062




APPROVED:
PRESIDENT
V.P. CONSTRUCTION

CHUCK E. CHEESE'S
Showbiz Pizza, Inc.
SUGAR CREEK CENTER, TALLAHASSEE, FLORIDA UNIT # XXX
Kitchen Equipment, Games and Seating Plan

JACK MORGAN AIA, consultant

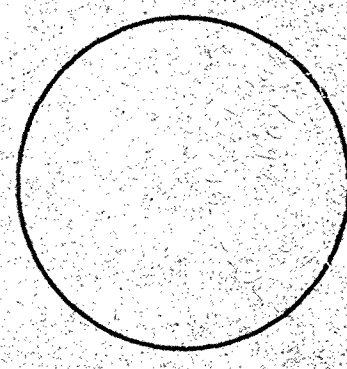

SHEET NUMBER

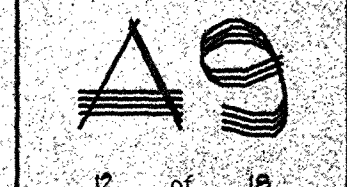


12 of 18

KITCHEN, GAMES, AND SEATING PLAN


ROOM NAME

D 000 B


C

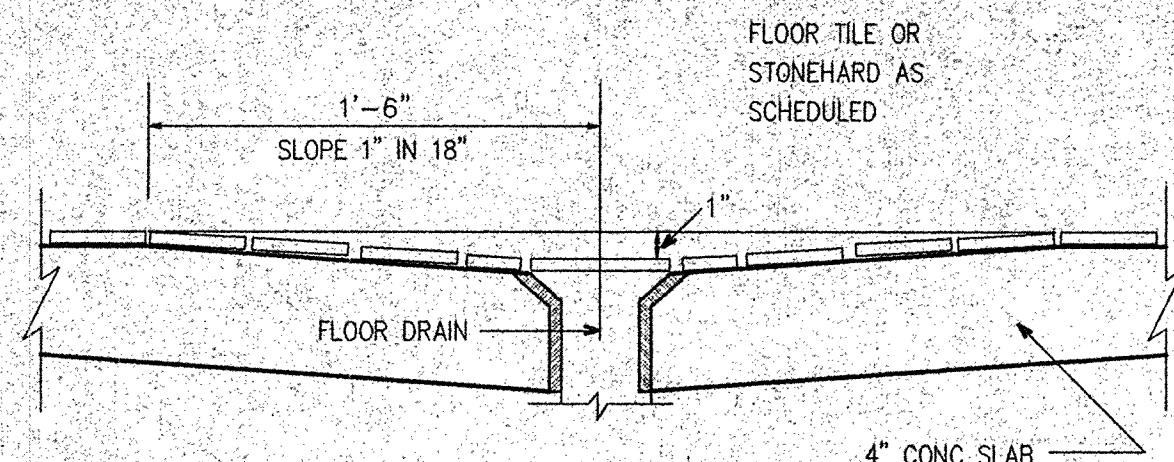


01 TYP. FLOOR DRAIN
SCALE: 1/2" = 1'-0"

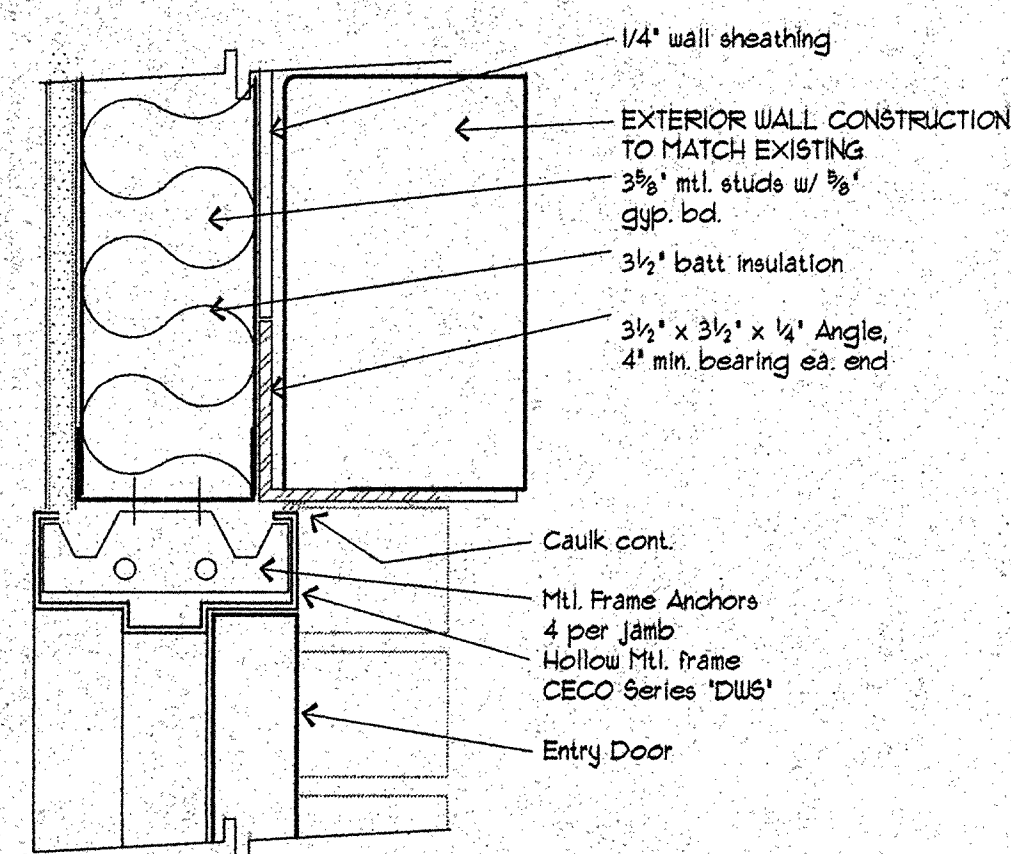


02 S.S. CORNER GUARDS
SCALE: 3" = 1'-0"

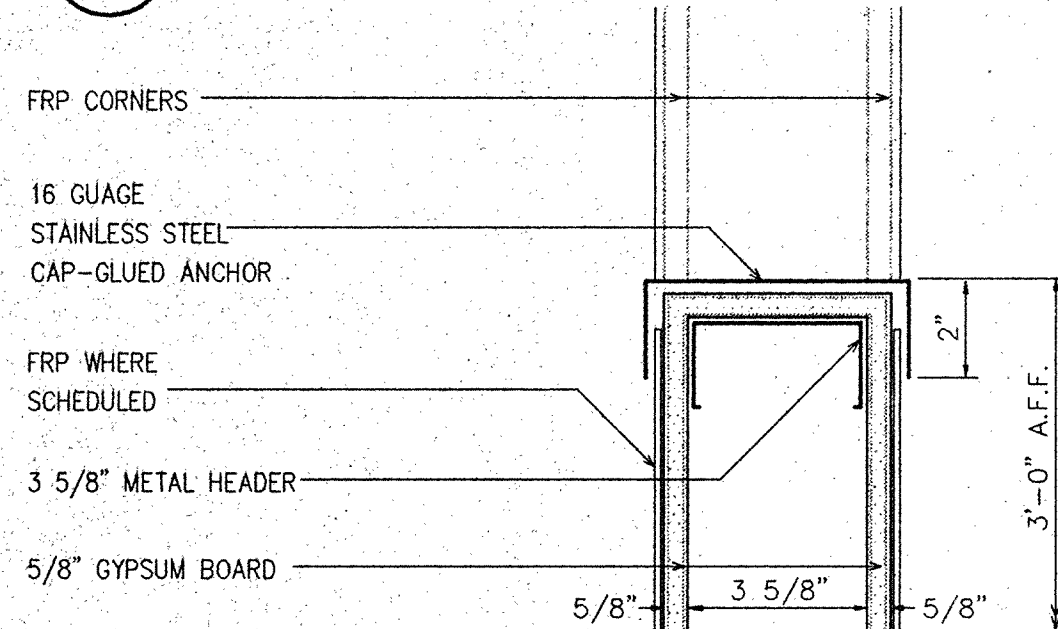


03 INTERIOR DOOR SILL
SCALE: 3" = 1'-0"

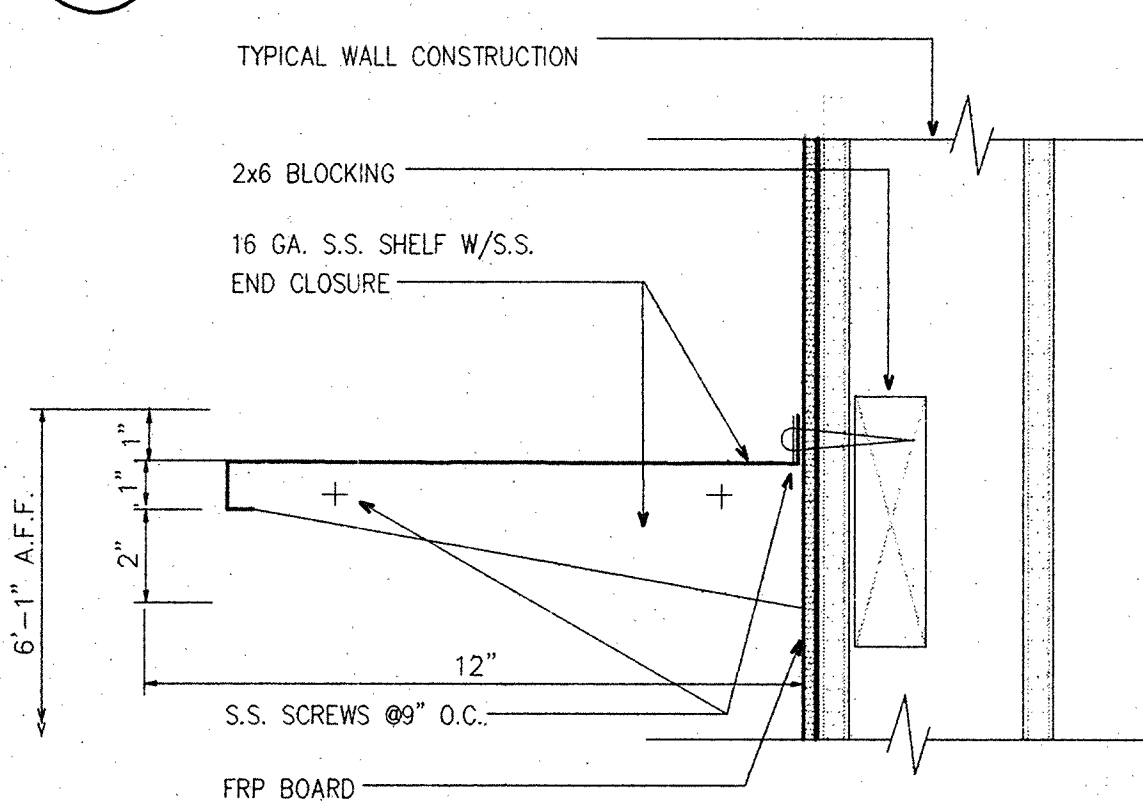


04 TYP. INT. DOOR FRAME
SCALE: 3" = 1'-0"

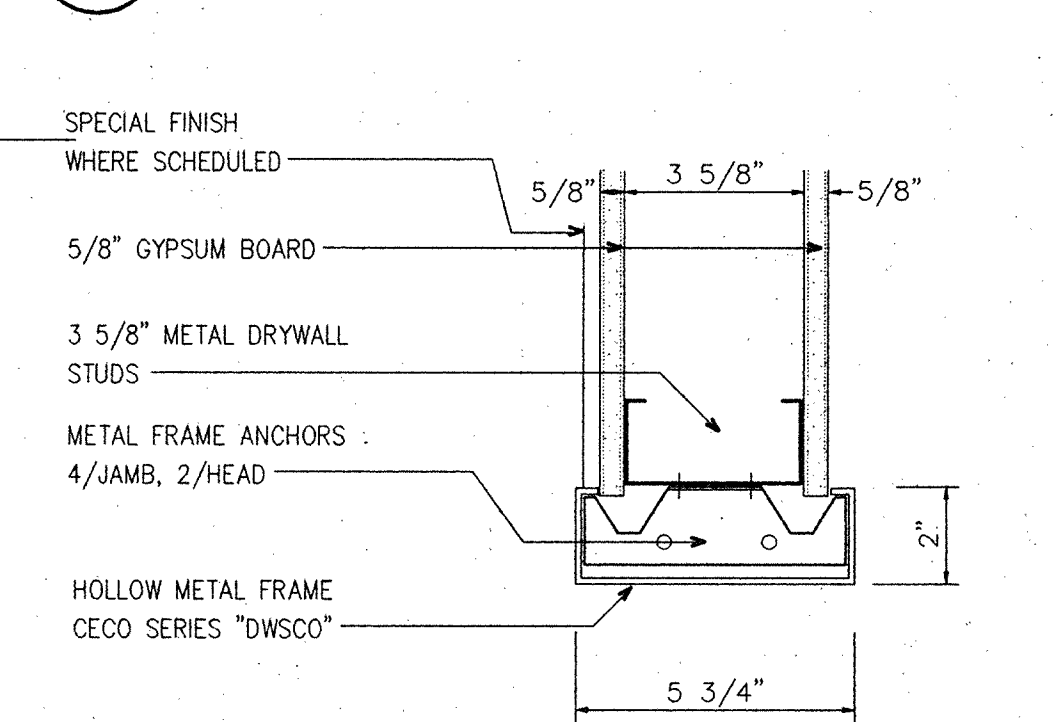


05 TYP. HD/JAMB @ WINDOW
SCALE: 3" = 1'-0"

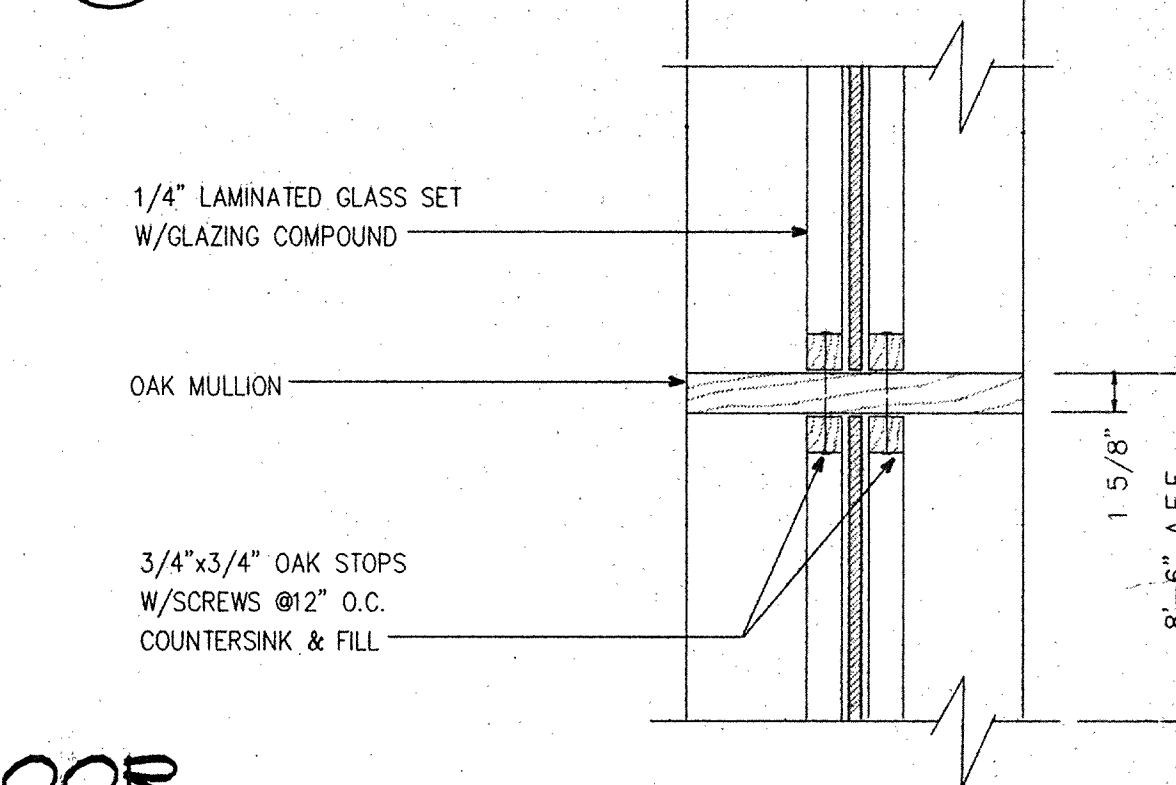


06 HEAD DETAIL
SCALE: 3" = 1'-0"

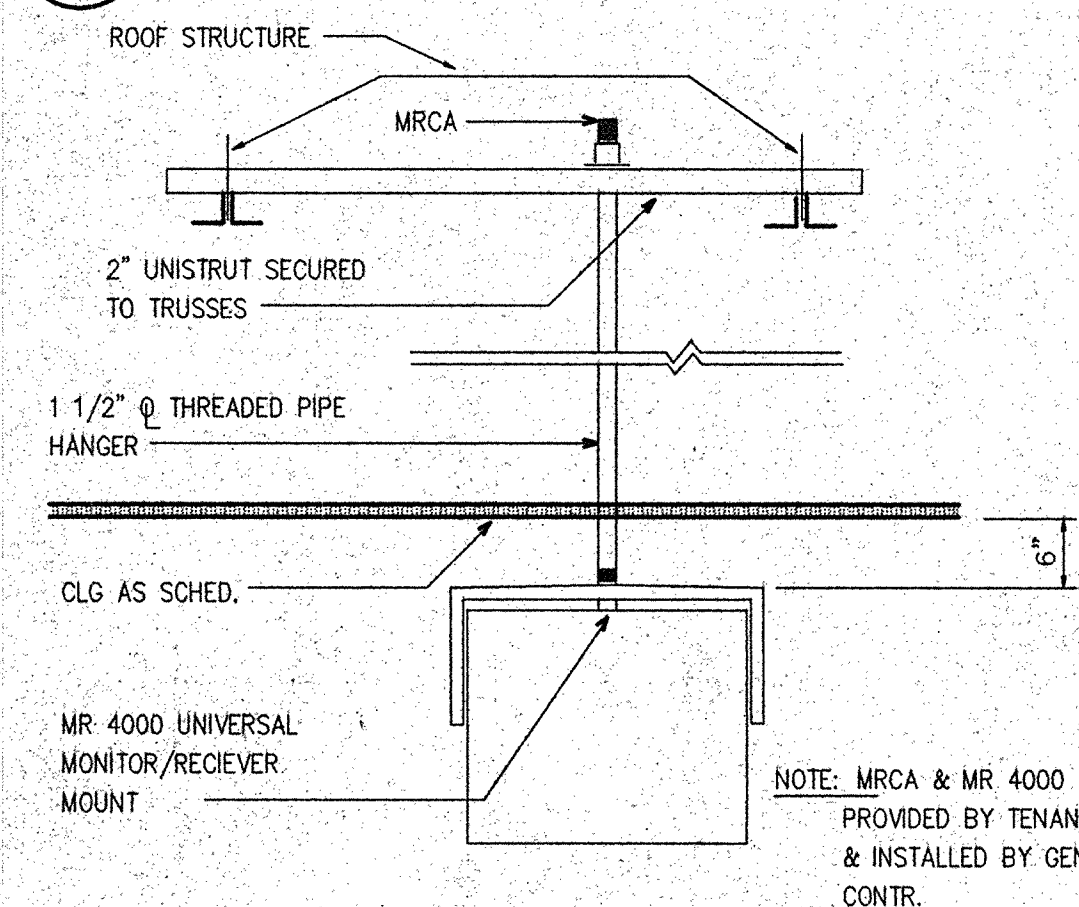


07 CAP @ KITCHEN
SCALE: 3" = 1'-0"

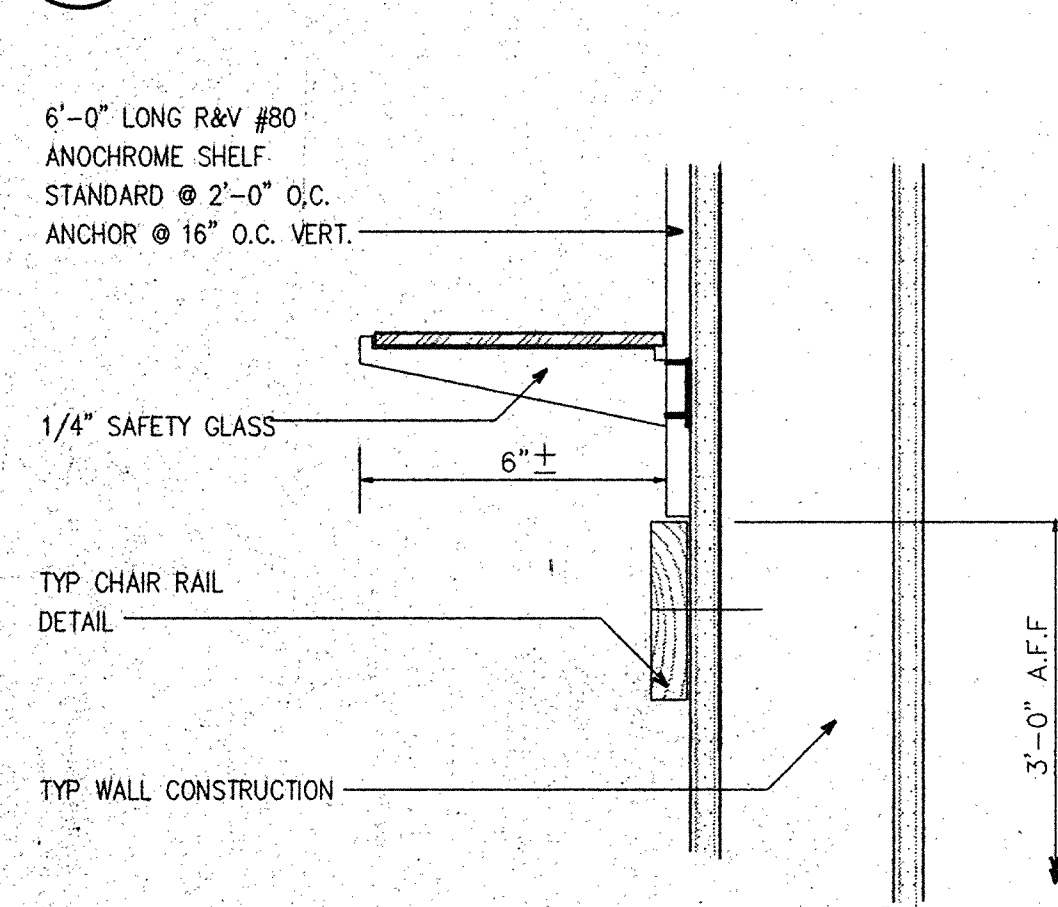


08 S.S. MOD. SINK SHELF
SCALE: 3" = 1'-0"

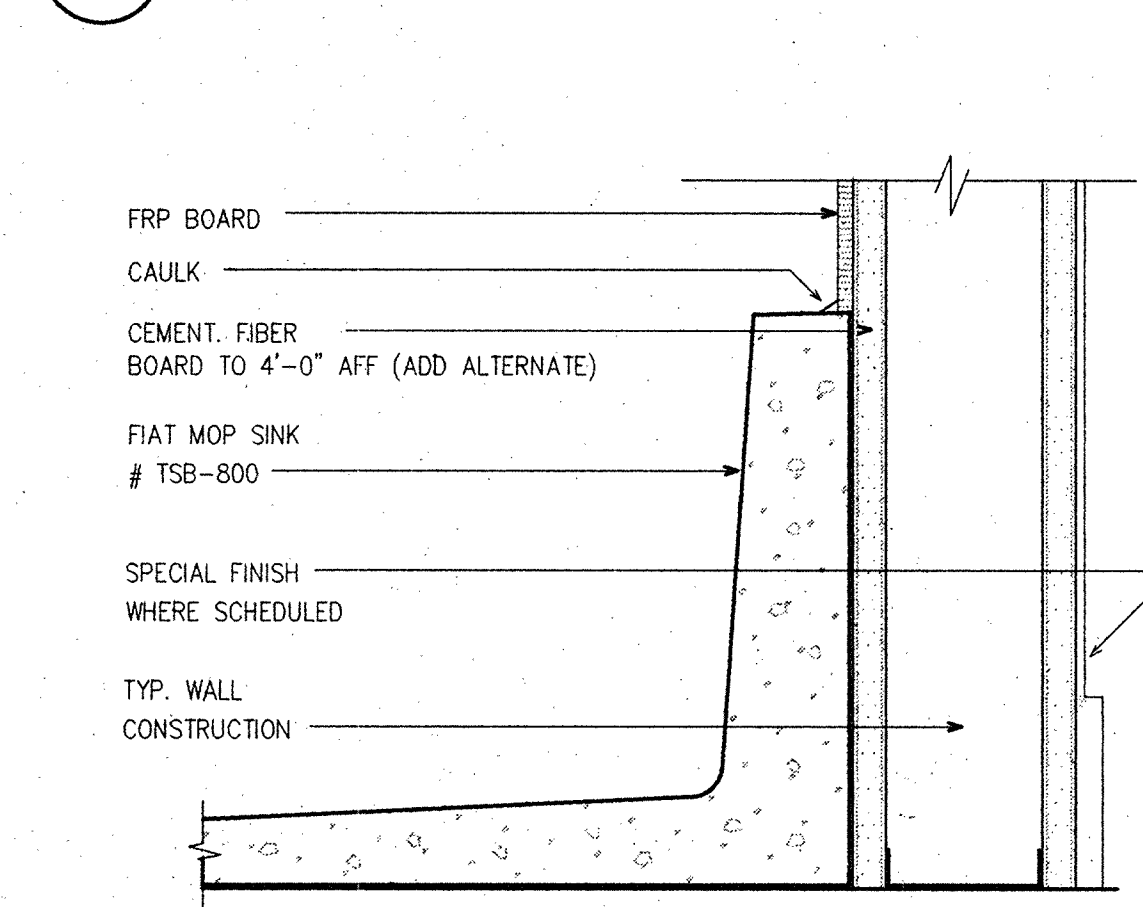


09 HD / JAMB @ DBL. ACT. DOOR
SCALE: 3" = 1'-0"

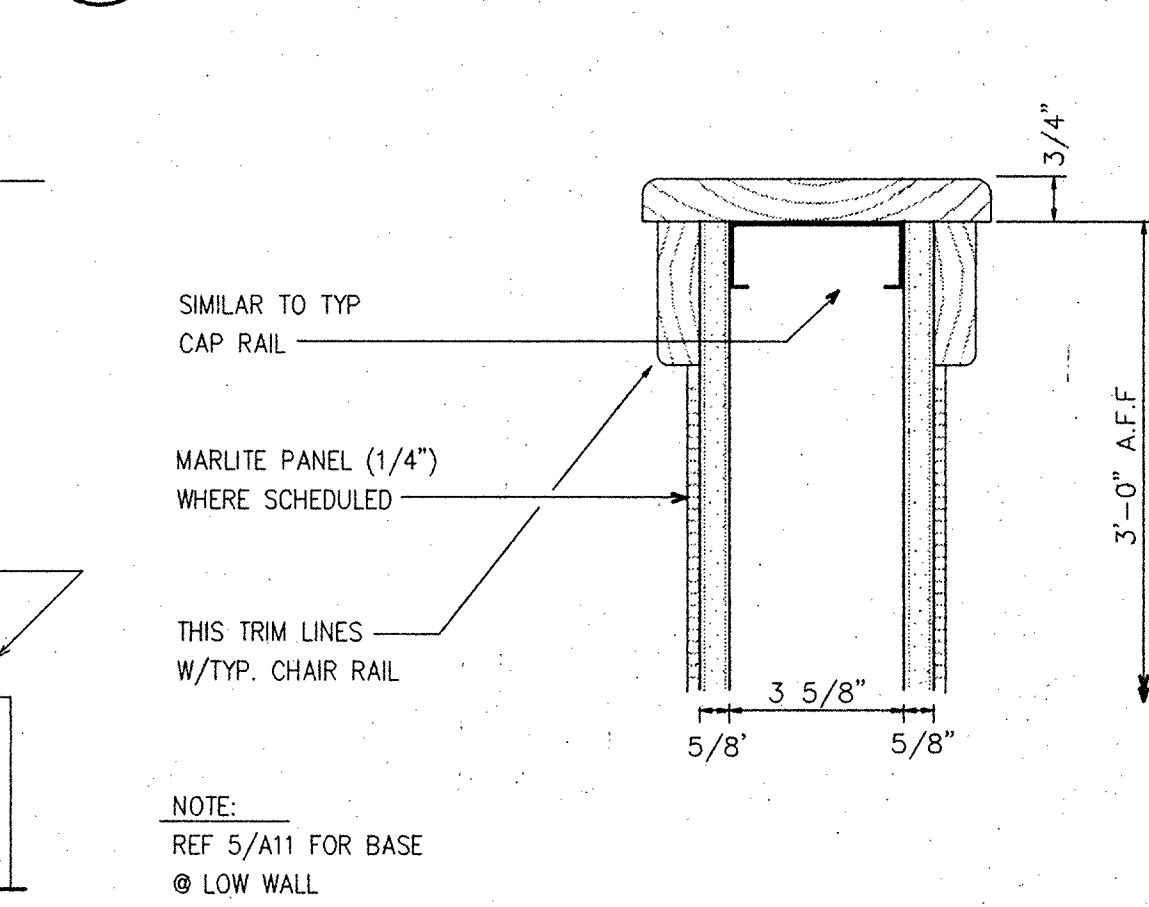


10 WINDOW MULLION
SCALE: 3" = 1'-0"

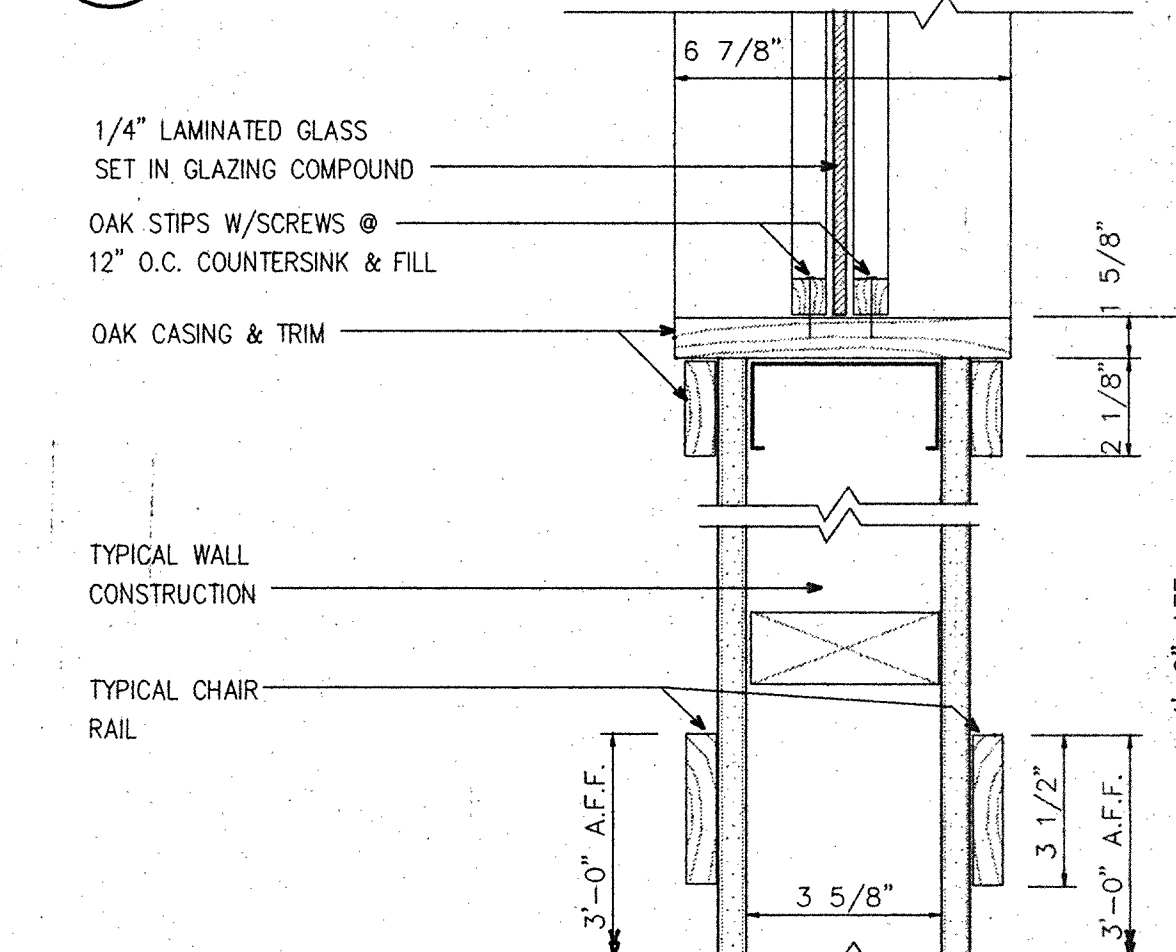


11 MONITOR MOUNTING
SCALE: 3/4" = 1'-0"

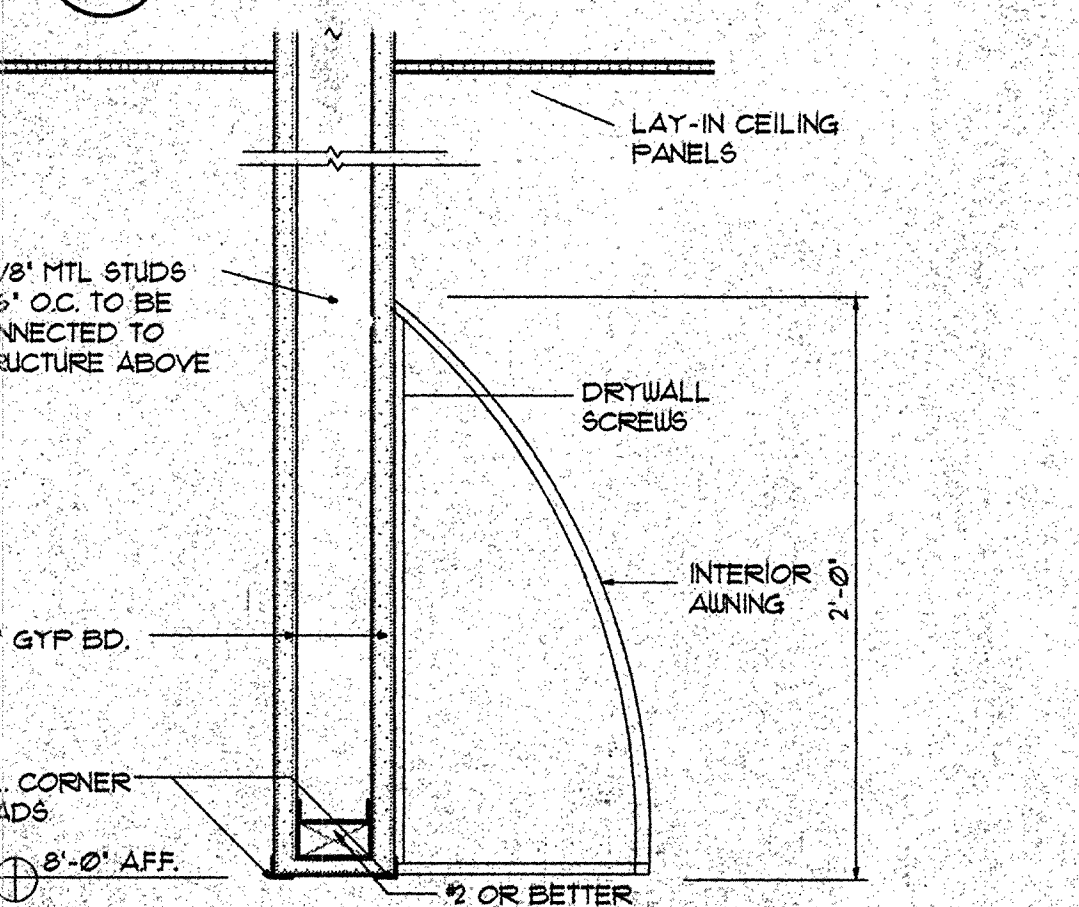


12 GLASS SHELF @ GIFTS
SCALE: 3" = 1'-0"

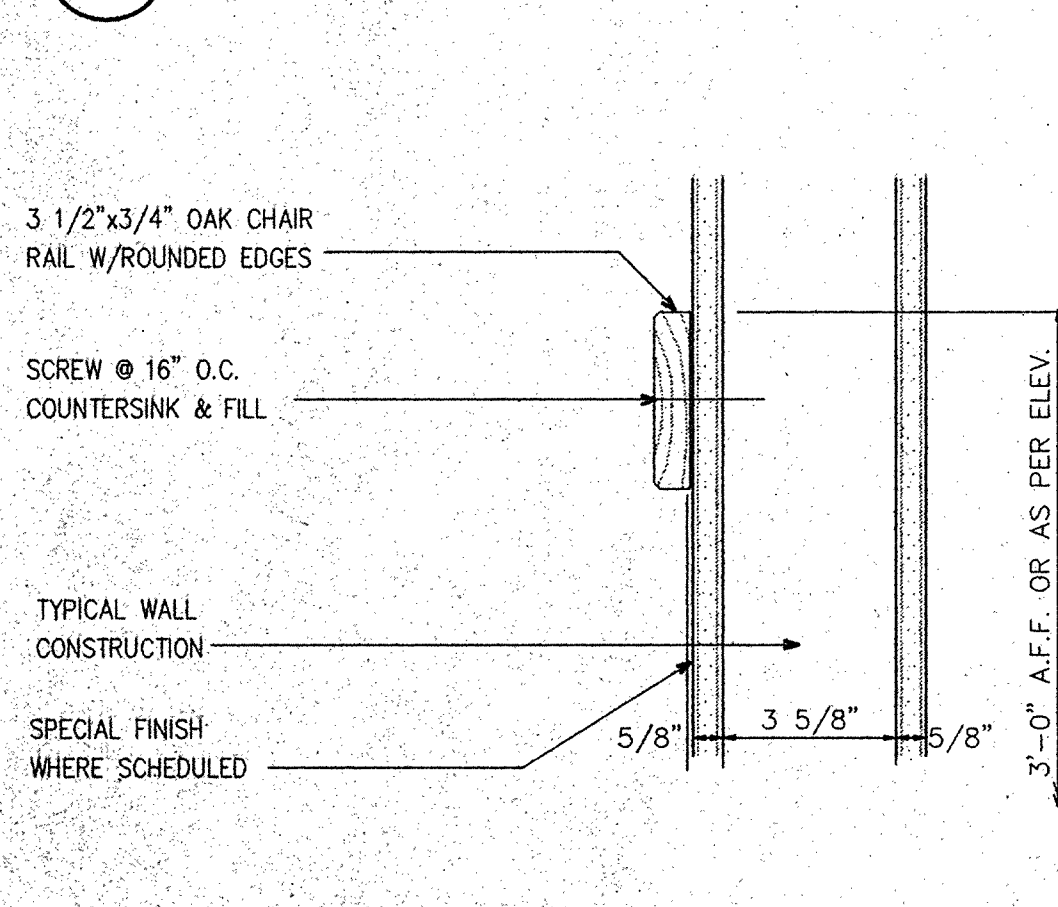


13 MOP SINK @ WALL
SCALE: 3" = 1'-0"

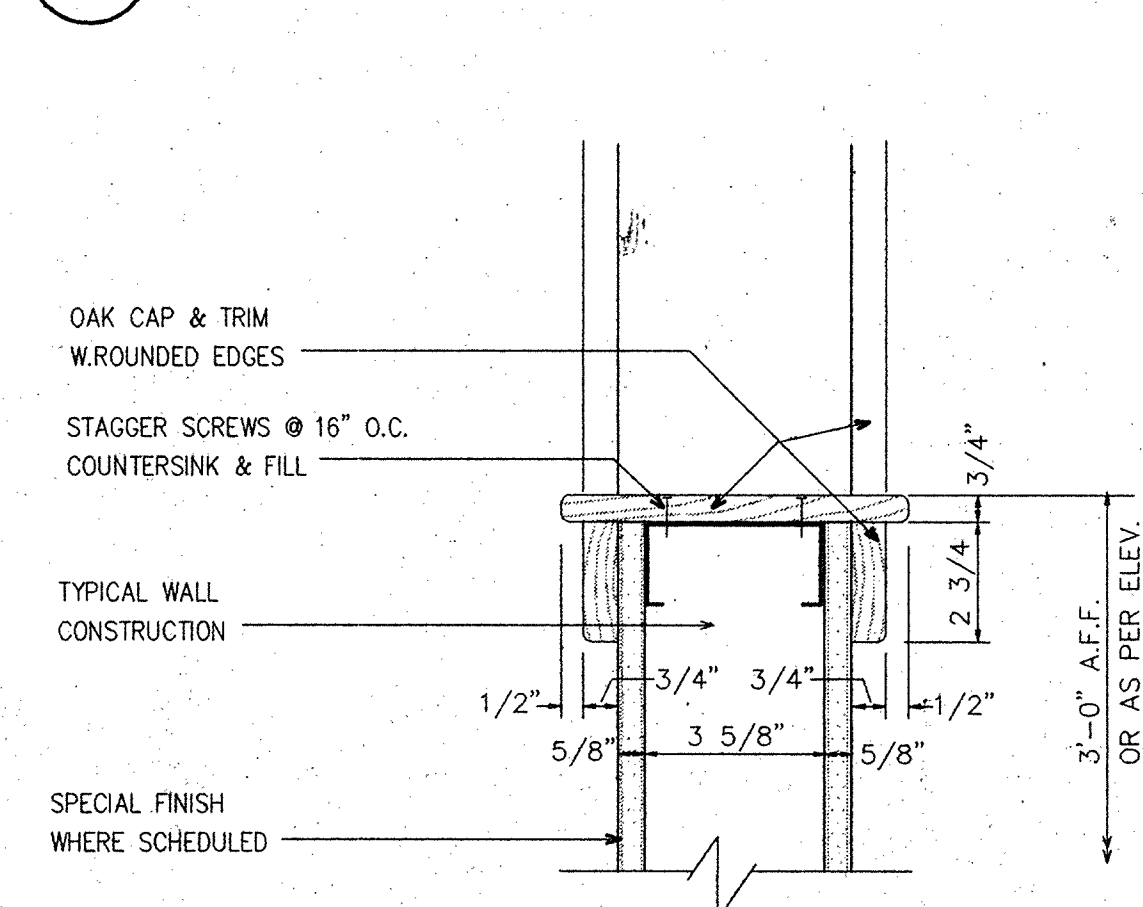


14 LOW WALL @ LOBBY
SCALE: 3" = 1'-0"

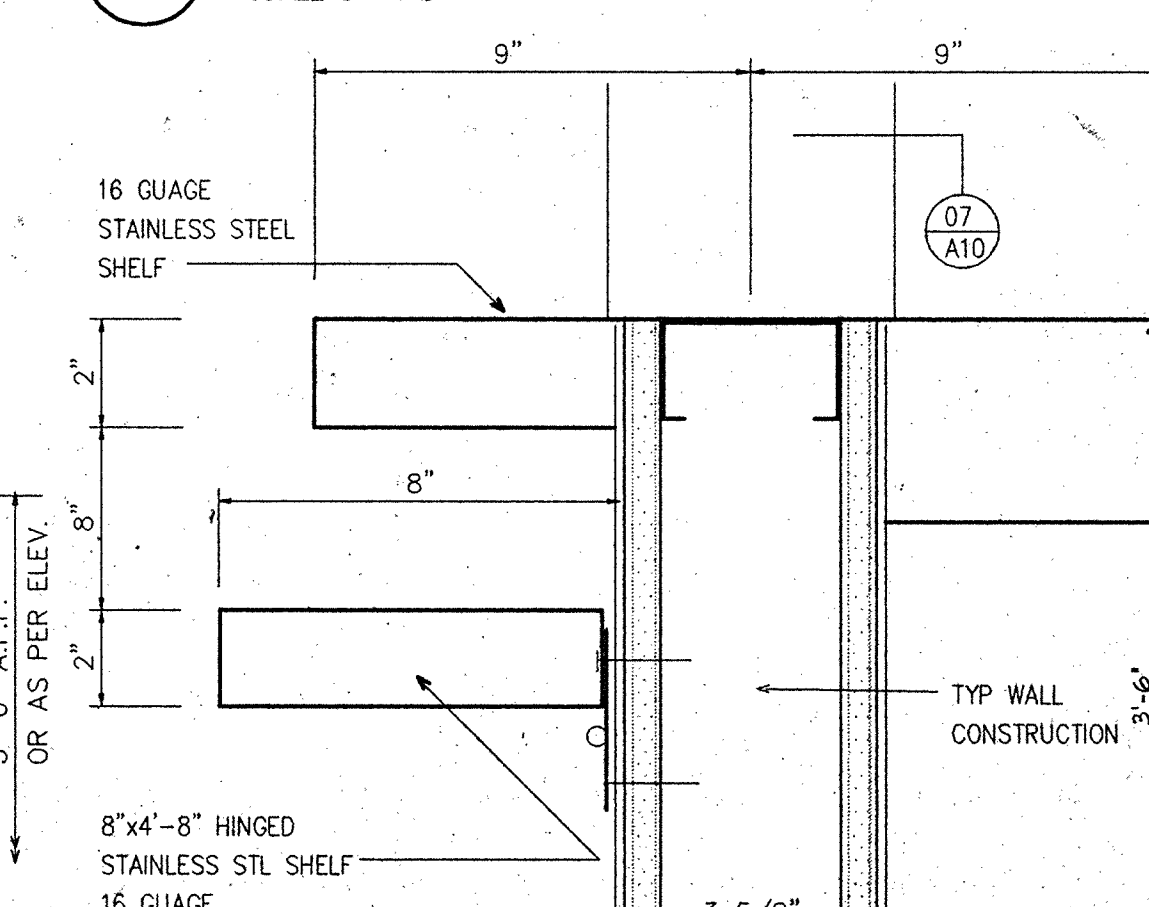


15 SILL @ GLASS WINDOW
SCALE: 3" = 1'-0"

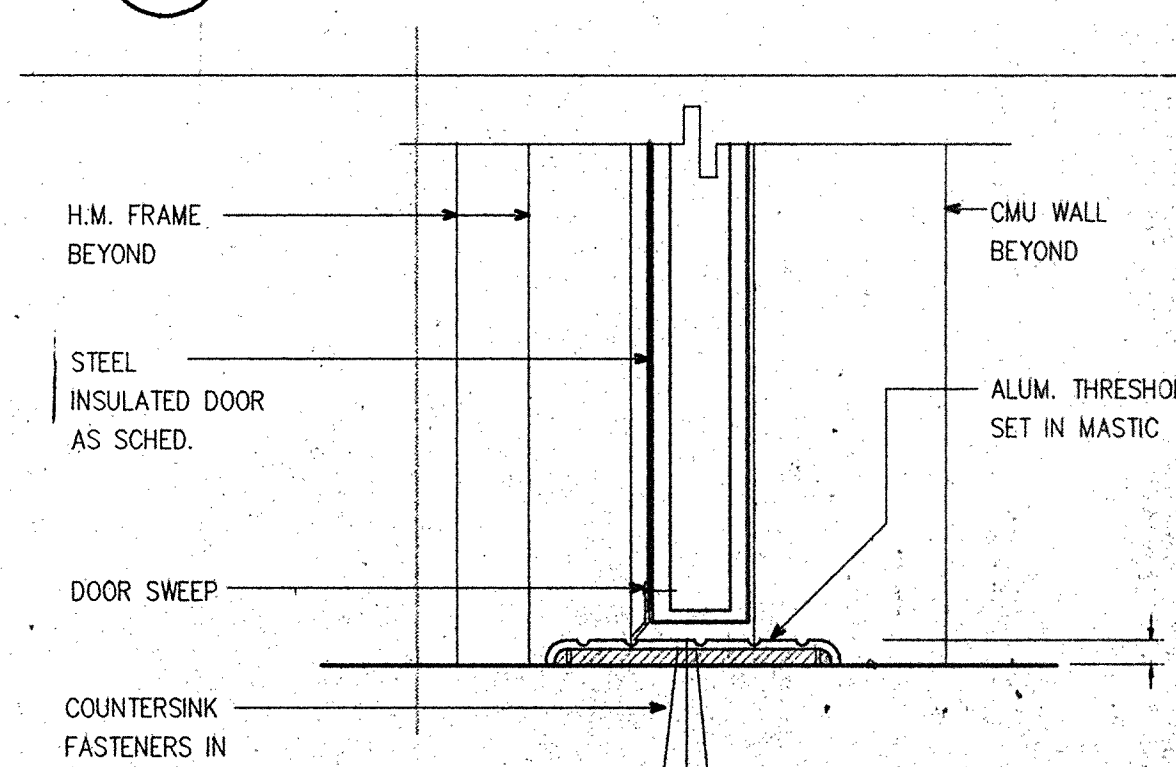


16 CANOPY FURR-DOWN
SCALE: 1 1/2" = 1'-0"

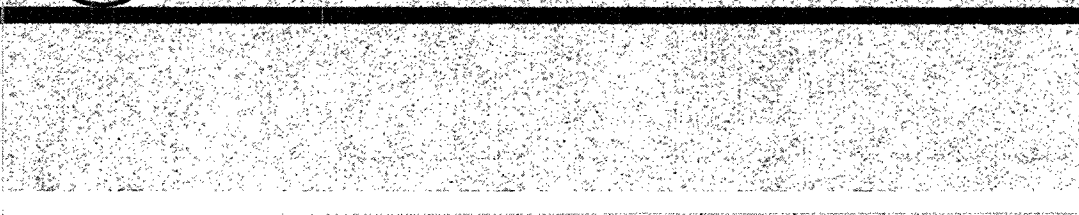


17 CHAIR RAIL
SCALE: 3" = 1'-0"

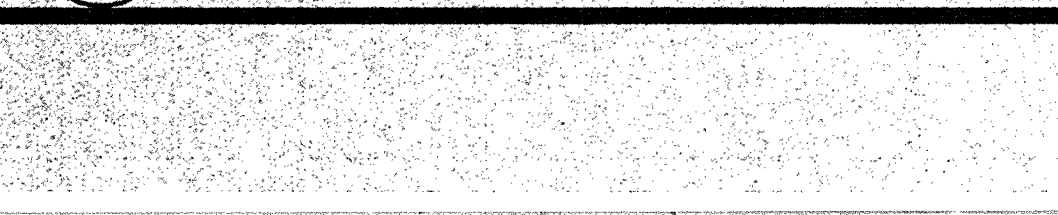


18 CAP @ WALL OPENINGS
SCALE: 3" = 1'-0"

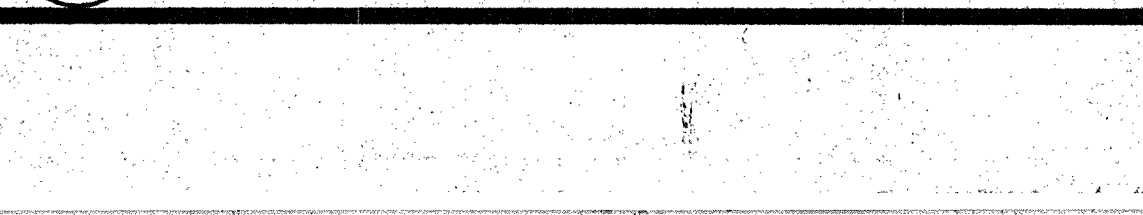


19 PASS-THRU SHELF
SCALE: NTG

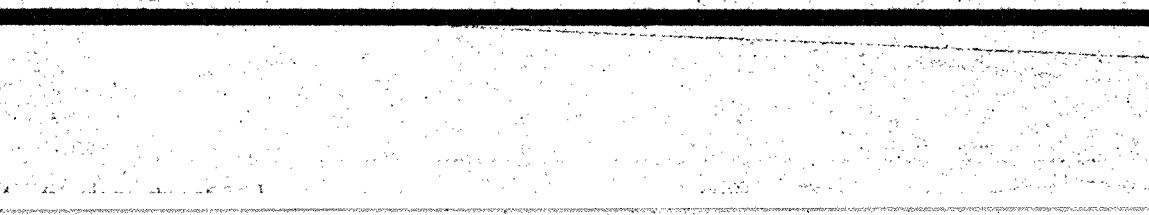

20 THRESHOLD
SCALE: 1 1/2" = 1'-0"

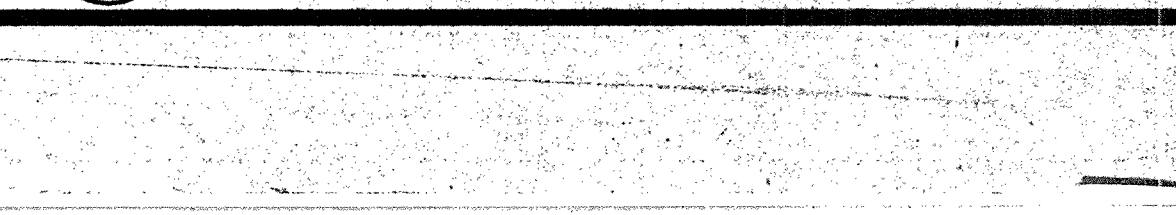

DATE: 10-15-91
JOB NO: 91021
DRAWN: S.A.F.
CHECKED: BR

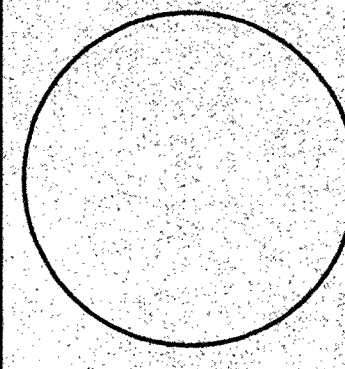

Showbiz Pizza Inc.
4441 West Airport Freeway
Irving, Texas 75062



APPROVED:
PRESIDENT
VP, CONSTRUCTION

CHUCK CHEESE'S
ShowBiz Pizza, Inc.
TALLAHASSEE, FLORIDA
UNIT # XXX
Details

JACK HORGAN, AIA
CONSULTANT

REVISIONS: 'A' ISSUED FOR OWNERS REVIEW 10-15-91

SHEET NUMBER
A10
of


HVAC NOTES

1. PROVIDE SMOKE DETECTORS IN RETURN AIR DUCT, (AND SUPPLY IF REQ'D. BY LOCAL AUTHORITY). INTERLOCK WITH ROOF TOP UNIT FAN IN ACCORDANCE WITH NFPA REQUIREMENTS.
2. PROVIDE REMOTE SENSORS BEHIND EACH RETURN AIR GRILLE FOR EACH UNIT. EACH THERMOSTAT SHALL BE LOCATED AS INDICATED.

SYMBOLS

- (S) SMOKE DETECTOR
- (S) REMOTE TEMPERATURE SENSOR
- (T) WALL MOUNTED THERMOSTAT WITH LOCKING COVER

Smoke Detector to be put in supply air duct.

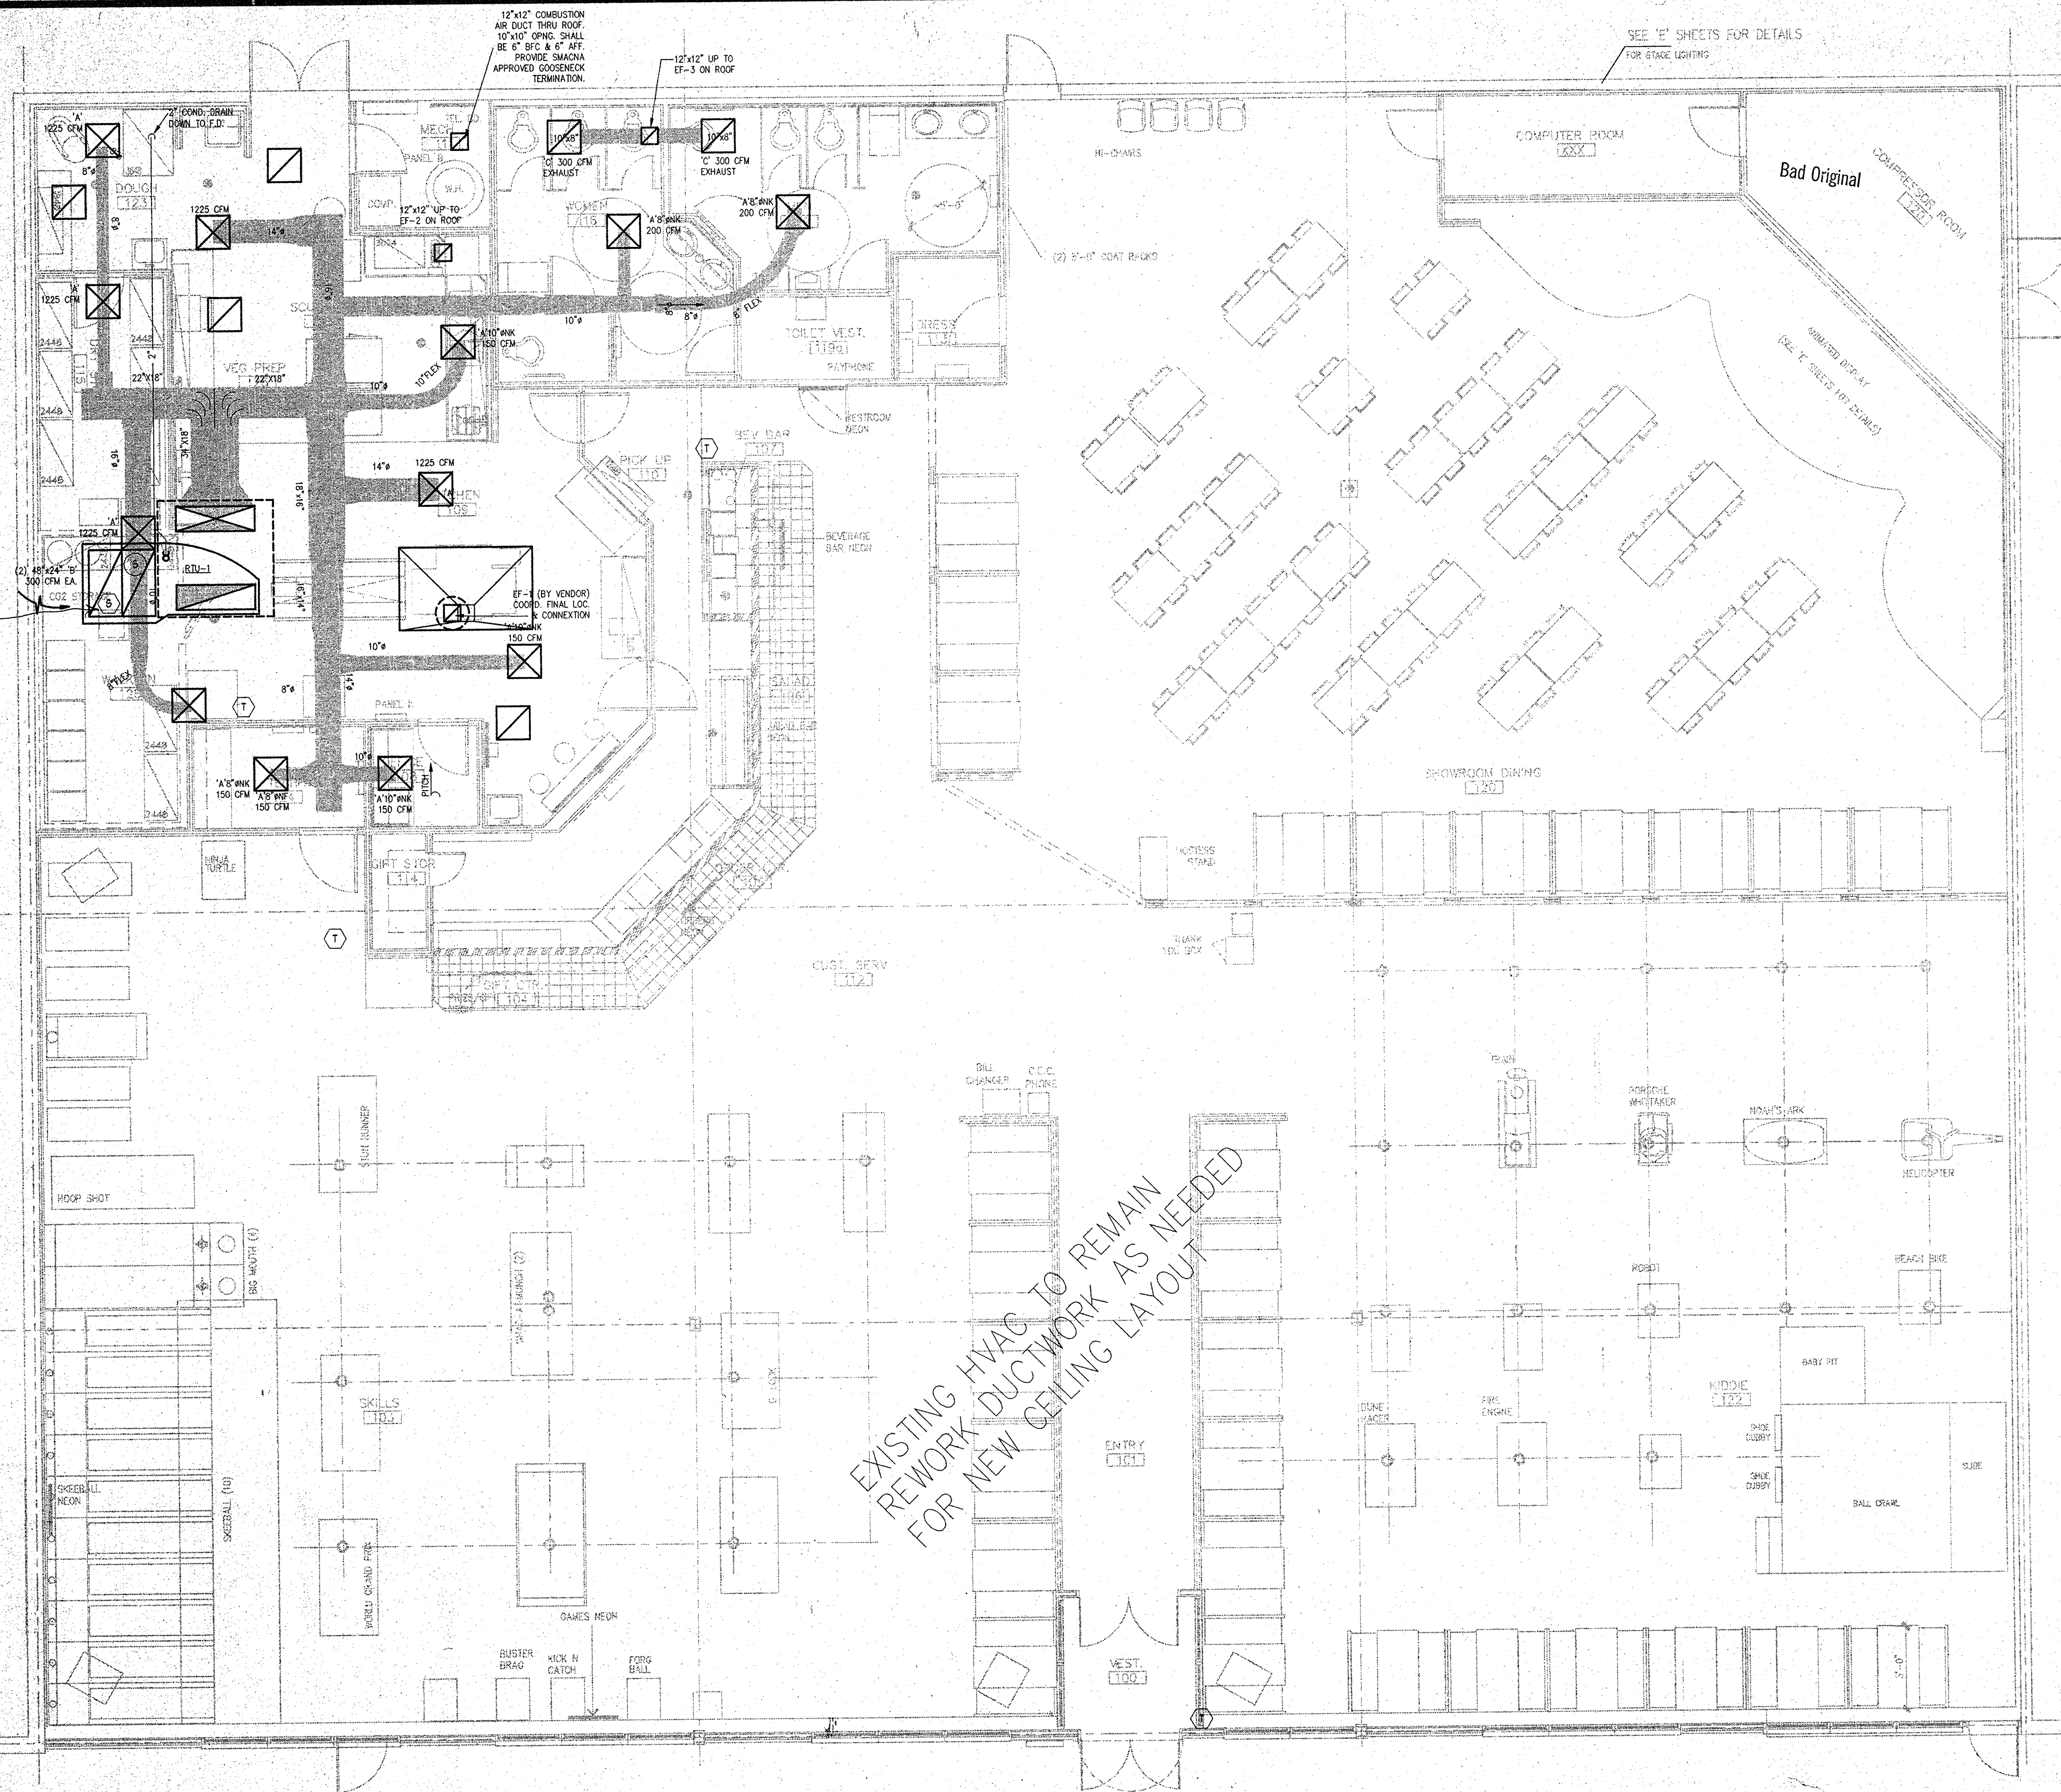

FLOOR PLAN, HVAC

DATE: 10-15-91
JOB NO: 91015
DRAWN: S.A.F.
CHECKED: GP

Showbiz Pizza Inc.
4441 West Airport Freeway
Irving, Texas 75062



APPROVED:
PRESIDENT
V.P. CONSTRUCTION

CHUCK E. CHEESE'S
ShowBiz Pizza Inc.
SUGAR CREEK CENTER, TALLAHASSEE, FLORIDA
Mechanical Floor Plan

REVISIONS: 'A' 'A' ISSUED FOR OWNER REVIEW 10-15-91 'B' ISSUED WITH REVISIONS 12-15-91

JACK MORGAN AIA, CONSULTANT


SHEET NUMBER

14 of 22


ROOF-TOP UNIT SCHEDULE															
DESIGN.	SERVES	SUPPLY AIR FAN				COOLING DATA				HEATING DATA				ELEC. DATA:	
		TOTAL CFM	O.A. CFM	E.T. S.P.	MOTOR H.P.	TOTAL (MBH)	SENS. (MBH)	E.A.T. (DB/°WB)	AIRBENT TEMP. °F	OUTPUT (MBH)	INPUT (MBH)	NO. OF STAGES	NO. OF COMPR.	COMPR. R.L.A.	NO. OF COND. FANS
RTU-1	KITCHEN	5000	750	0.8	3.0	142.5	94.7	80/67	95	100.9	220.0	2	2	22.3 EA.	1
NOTE: PROVIDE UNIT WITH 14" ROOF CURB, THERMOSTAT WITH GAS HEATING & SUB-BASE, 1" THROWAWAY FILTERS, 3-POSITION O.A. DAMPER, & ECONOMIZER. E.E.R. 8.3 OR GREATER.															

EXHAUST FAN SCHEDULE										
DESIGN.	SERVES	CFM	S.P.	R.P.M.	H.P.	ELEC. CHARAC.	MAX. SONES	DRIVE	MANUF.	MODEL
EF-1	KITCHEN HOOD - SUPPLIED BY KITCHEN EQUIPMENT CONTRACTOR COMPLETE W/ CURB.									
EF-2	DISHWASHER	1000	0.5	1290	1/6	120/1/60	9.0	BELT	COOK	ACE-B-120C2B
EF-3	RESTROOMS	635	.375	1020	1/6	120/1/60	5.8	BELT	COOK	ACE-B-120C2B
NOTES: 1. EF-1 CONTROLLED BY SWITCH MOUNTED ON HOOD AT PIZZA TABLE SIDE. 2. INTERLOCK EF-2 WITH DISHWASHER CONTROLS SO THAT EF-2 IS ENERGIZED WHEN DISHWASHER IS OPERATING. 3. EF-3 IS ENERGIZED VIA CIRCUIT BREAKER IN PANEL 'C'. 4. PROVIDE FAN MANUFACTURER'S FACTORY FABRICATED CURBS. 5. ALL KITCHEN VENTILATION SYSTEMS MUST COMPLY WITH U.M.C. CHAPTER 20 AND ALL APPLICABLE LOCAL CODES.										


GRILLE, REGISTER, & DIFFUSER SCHEDULE								
DESIGN.	DUTY	MAX. SP.	MAX. NG.	CLG. MODULE	NECK SIZE	MANUF.	MODEL	COMMENTS
'A'	SUPPLY	.10	.35	24"x24"	AS INDICATED ON PLANS	TITUS	TWS	REF. PLANS FOR CFM
'B'	RETURN	.10	.35	24"x48"	24"x48"	TITUS	3FL	45 DEG. 3/4" SPACING
'C'	EXHAUST	.10	.35	AS INDICATED ON PLANS	SAME AS GRILLE SIZE	TITUS	3FL	45 DEG. 3/4" SPACING

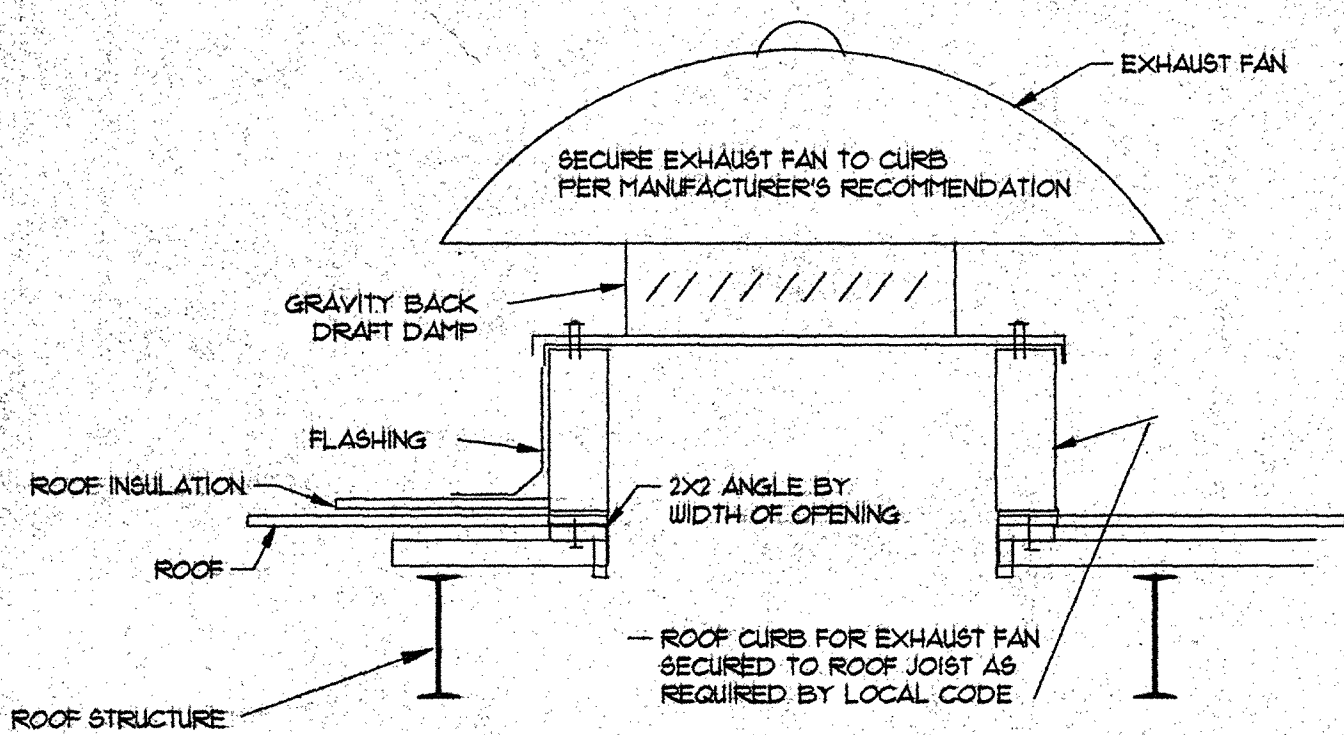


02 EXHAUST FAN DETAIL
not to scale

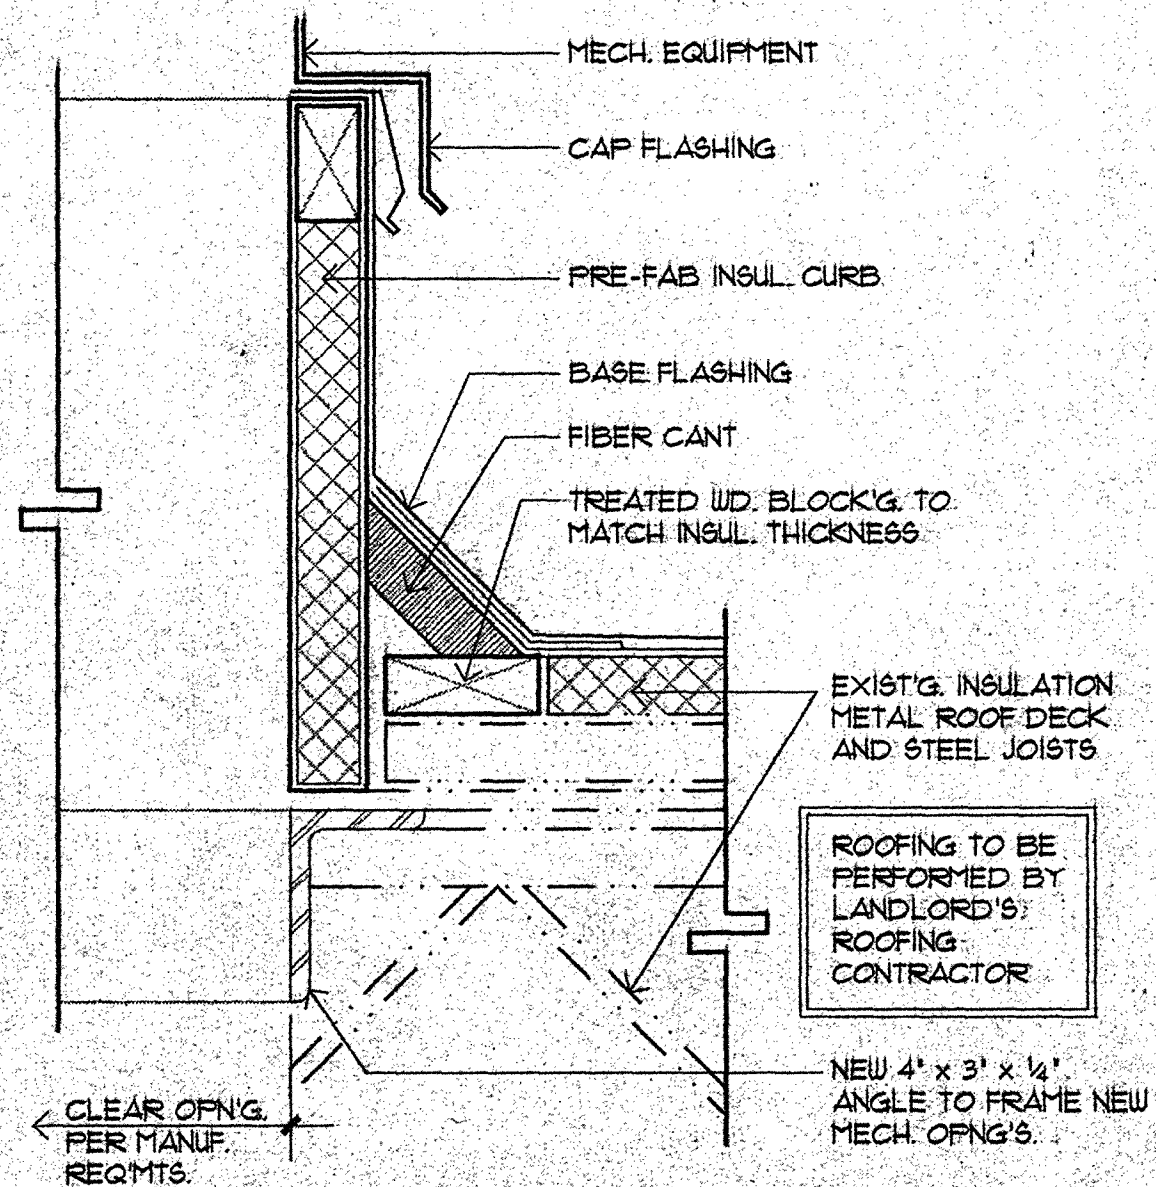



01 HVAC-CURB
Not to scale

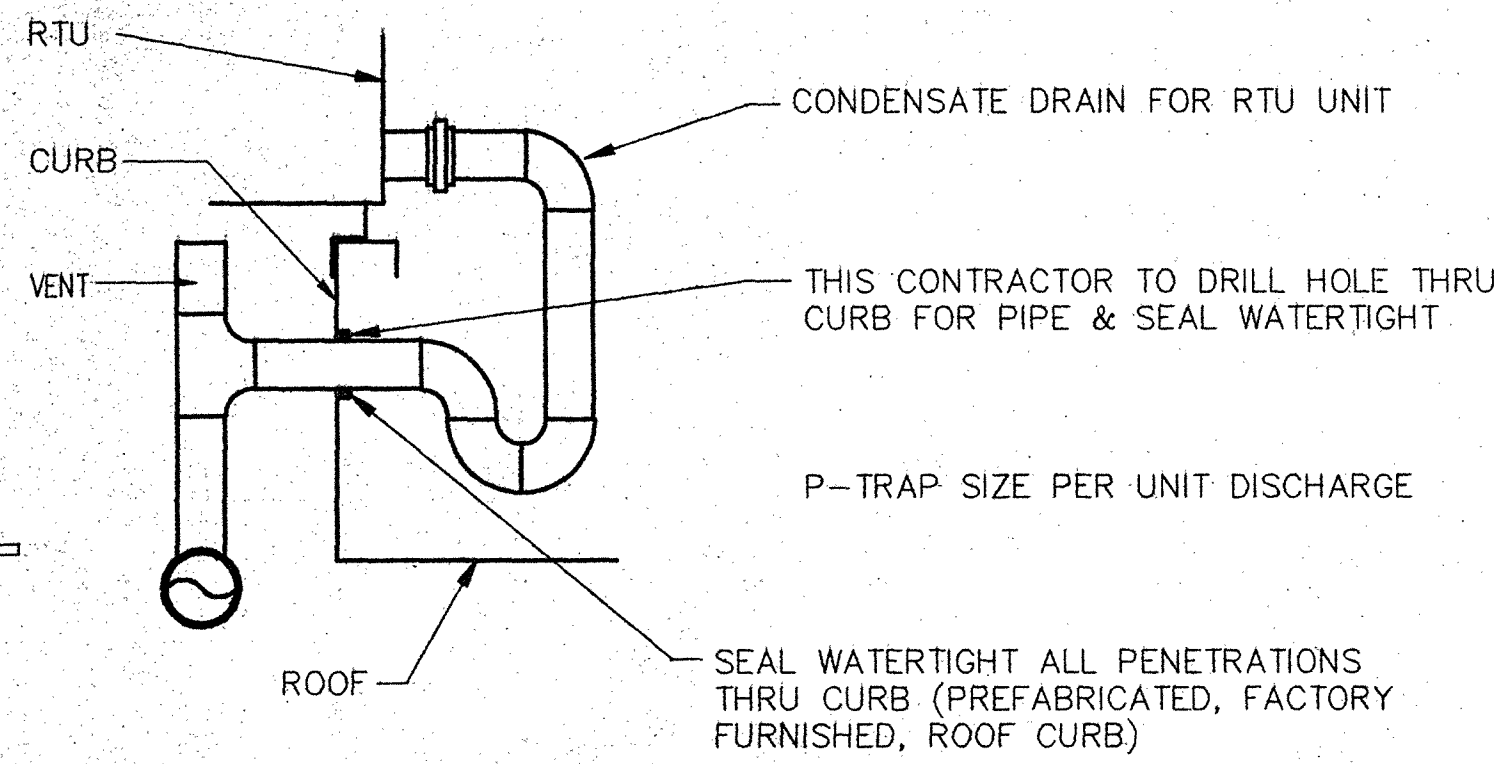

03 CONDENSATE DRAIN DETAIL
not to scale

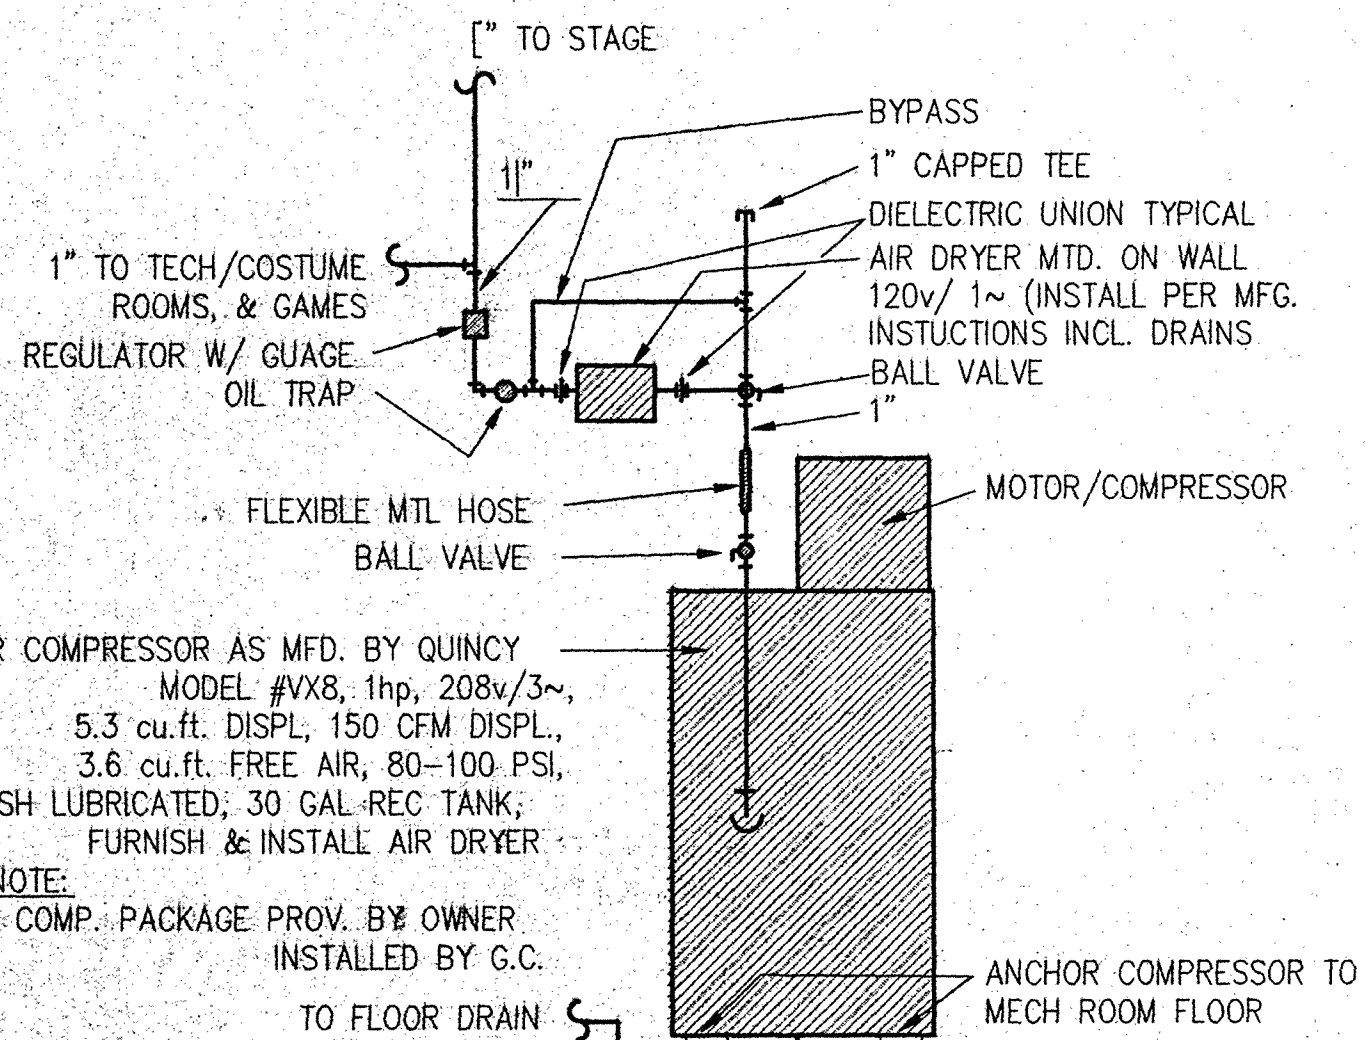

04 AIR COMP. CONNX.
not to scale

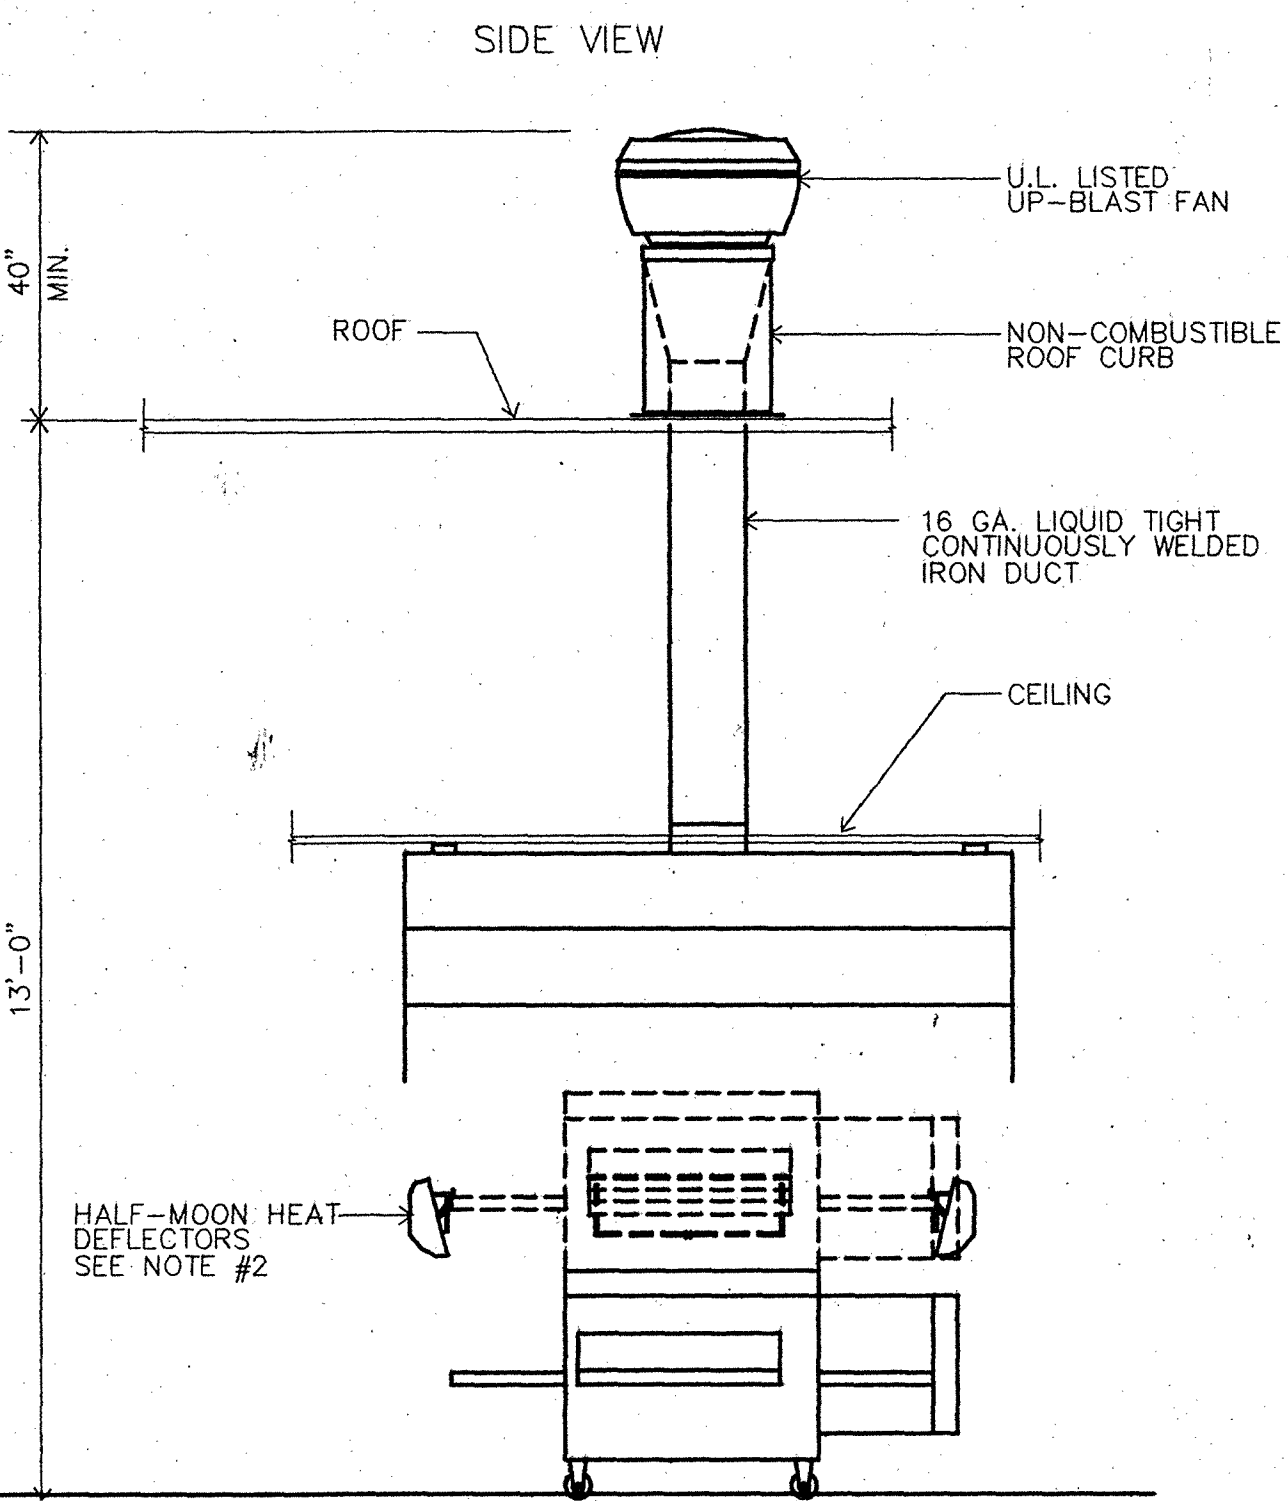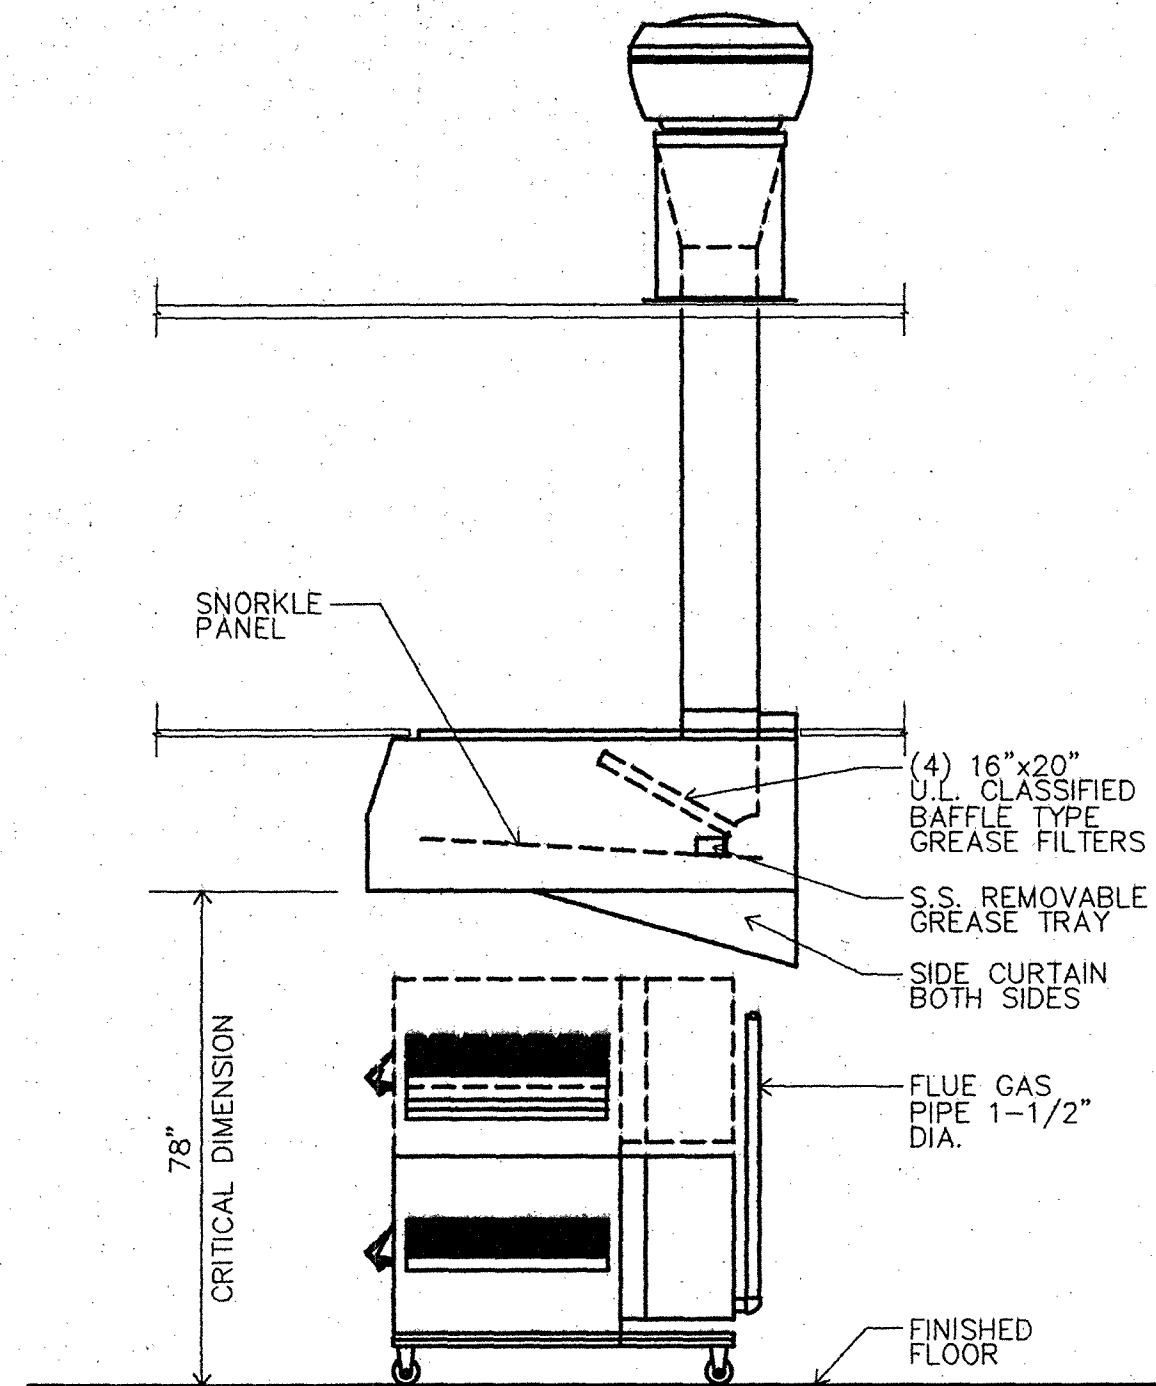

05 EXHAUST FAN DETAIL
not to scale

HOOD MODEL	HOOD LENGTH	HOOD WEIGHT	ROOFTOP UNIT	HORSEPOWER	AMPS			EXHAUST CFM	OUTSIDE MUA NECESSARY	DROP SIZE	ROOFCUT OPENING	STATIC PRESSURE
			MODEL NO.	WT.		115 1PH	208 1PH	208 3PH	MINIMUM			
POH-96	8'-0"	347#	145 NBRTD	150#	3/4	13.8	6.9	3.22	1552	1552	12" x 12"	18" x 18"

INSTALLATION INSTRUCTIONS:

STEP 1: ROOF CURB. CUT ROOF OPENING AND SET CURB. CURB IS TO BE MOLDED IN WITH ROOF.

STEP 2: HOOD. HANG HOOD TO CORRECT HEIGHT.

STEP 3: EXHAUST HOOD COLLAR. PLUMB OPENING FROM CURB TO EXHAUST HOOD COLLAR. COLLAR MUST LINE UP DIRECTLY WITH OPENING IN ROOF CURB.

STEP 4: EXHAUST DROP. INSTALL DROP THRU CURB AND FIELD CUT TO CORRECT LENGTH. WELD AND SEAL CONNECTIONS.

STEP 5: EXHAUST FAN. POSITION FAN ON ROOF CURB AND FASTEN SECURELY. FIELD WIRE EXHAUST FAN TO DISCONNECT.

STEP 6: WIRING. FIELD WIRE FROM DISCONNECT TO WALL SWITCH.


STEP 7: INSTALL END CURTAINS AND HALF-MOON DEFLECTORS.

NOTES:

- REMOVABLE PANELS TO BE INSTALLED AFTER HOOD IS HUNG.
- HALF-MOON DEFLECTORS ARE SUPPLIED WITH HOOD PACKAGE AND ARE TO BE INSTALLED ON OVEN IF OPTIONAL TOP OVEN IS USED.
- WALL SWITCH FOR EXHAUST FAN SUPPLIED BY OTHERS.
- IT IS RECOMMENDED TO LINE TOP OF EXHAUST HOOD WITH ONE INCH MINERAL WOOL TO AID IN HEAT CAPTURE.

NSF #1142 ACCEPTED
MEETS NFPA 96 REQUIREMENTS
U.L. 710 TESTED AND CLASSIFIED #1764
MEETS NER #319 REQUIREMENTS

MANUFACTURED ESPECIALLY FOR MIDDLEBY-MARSHALL BY LDI MFG. CO., INC. LOGANSPOET, IN. 46947

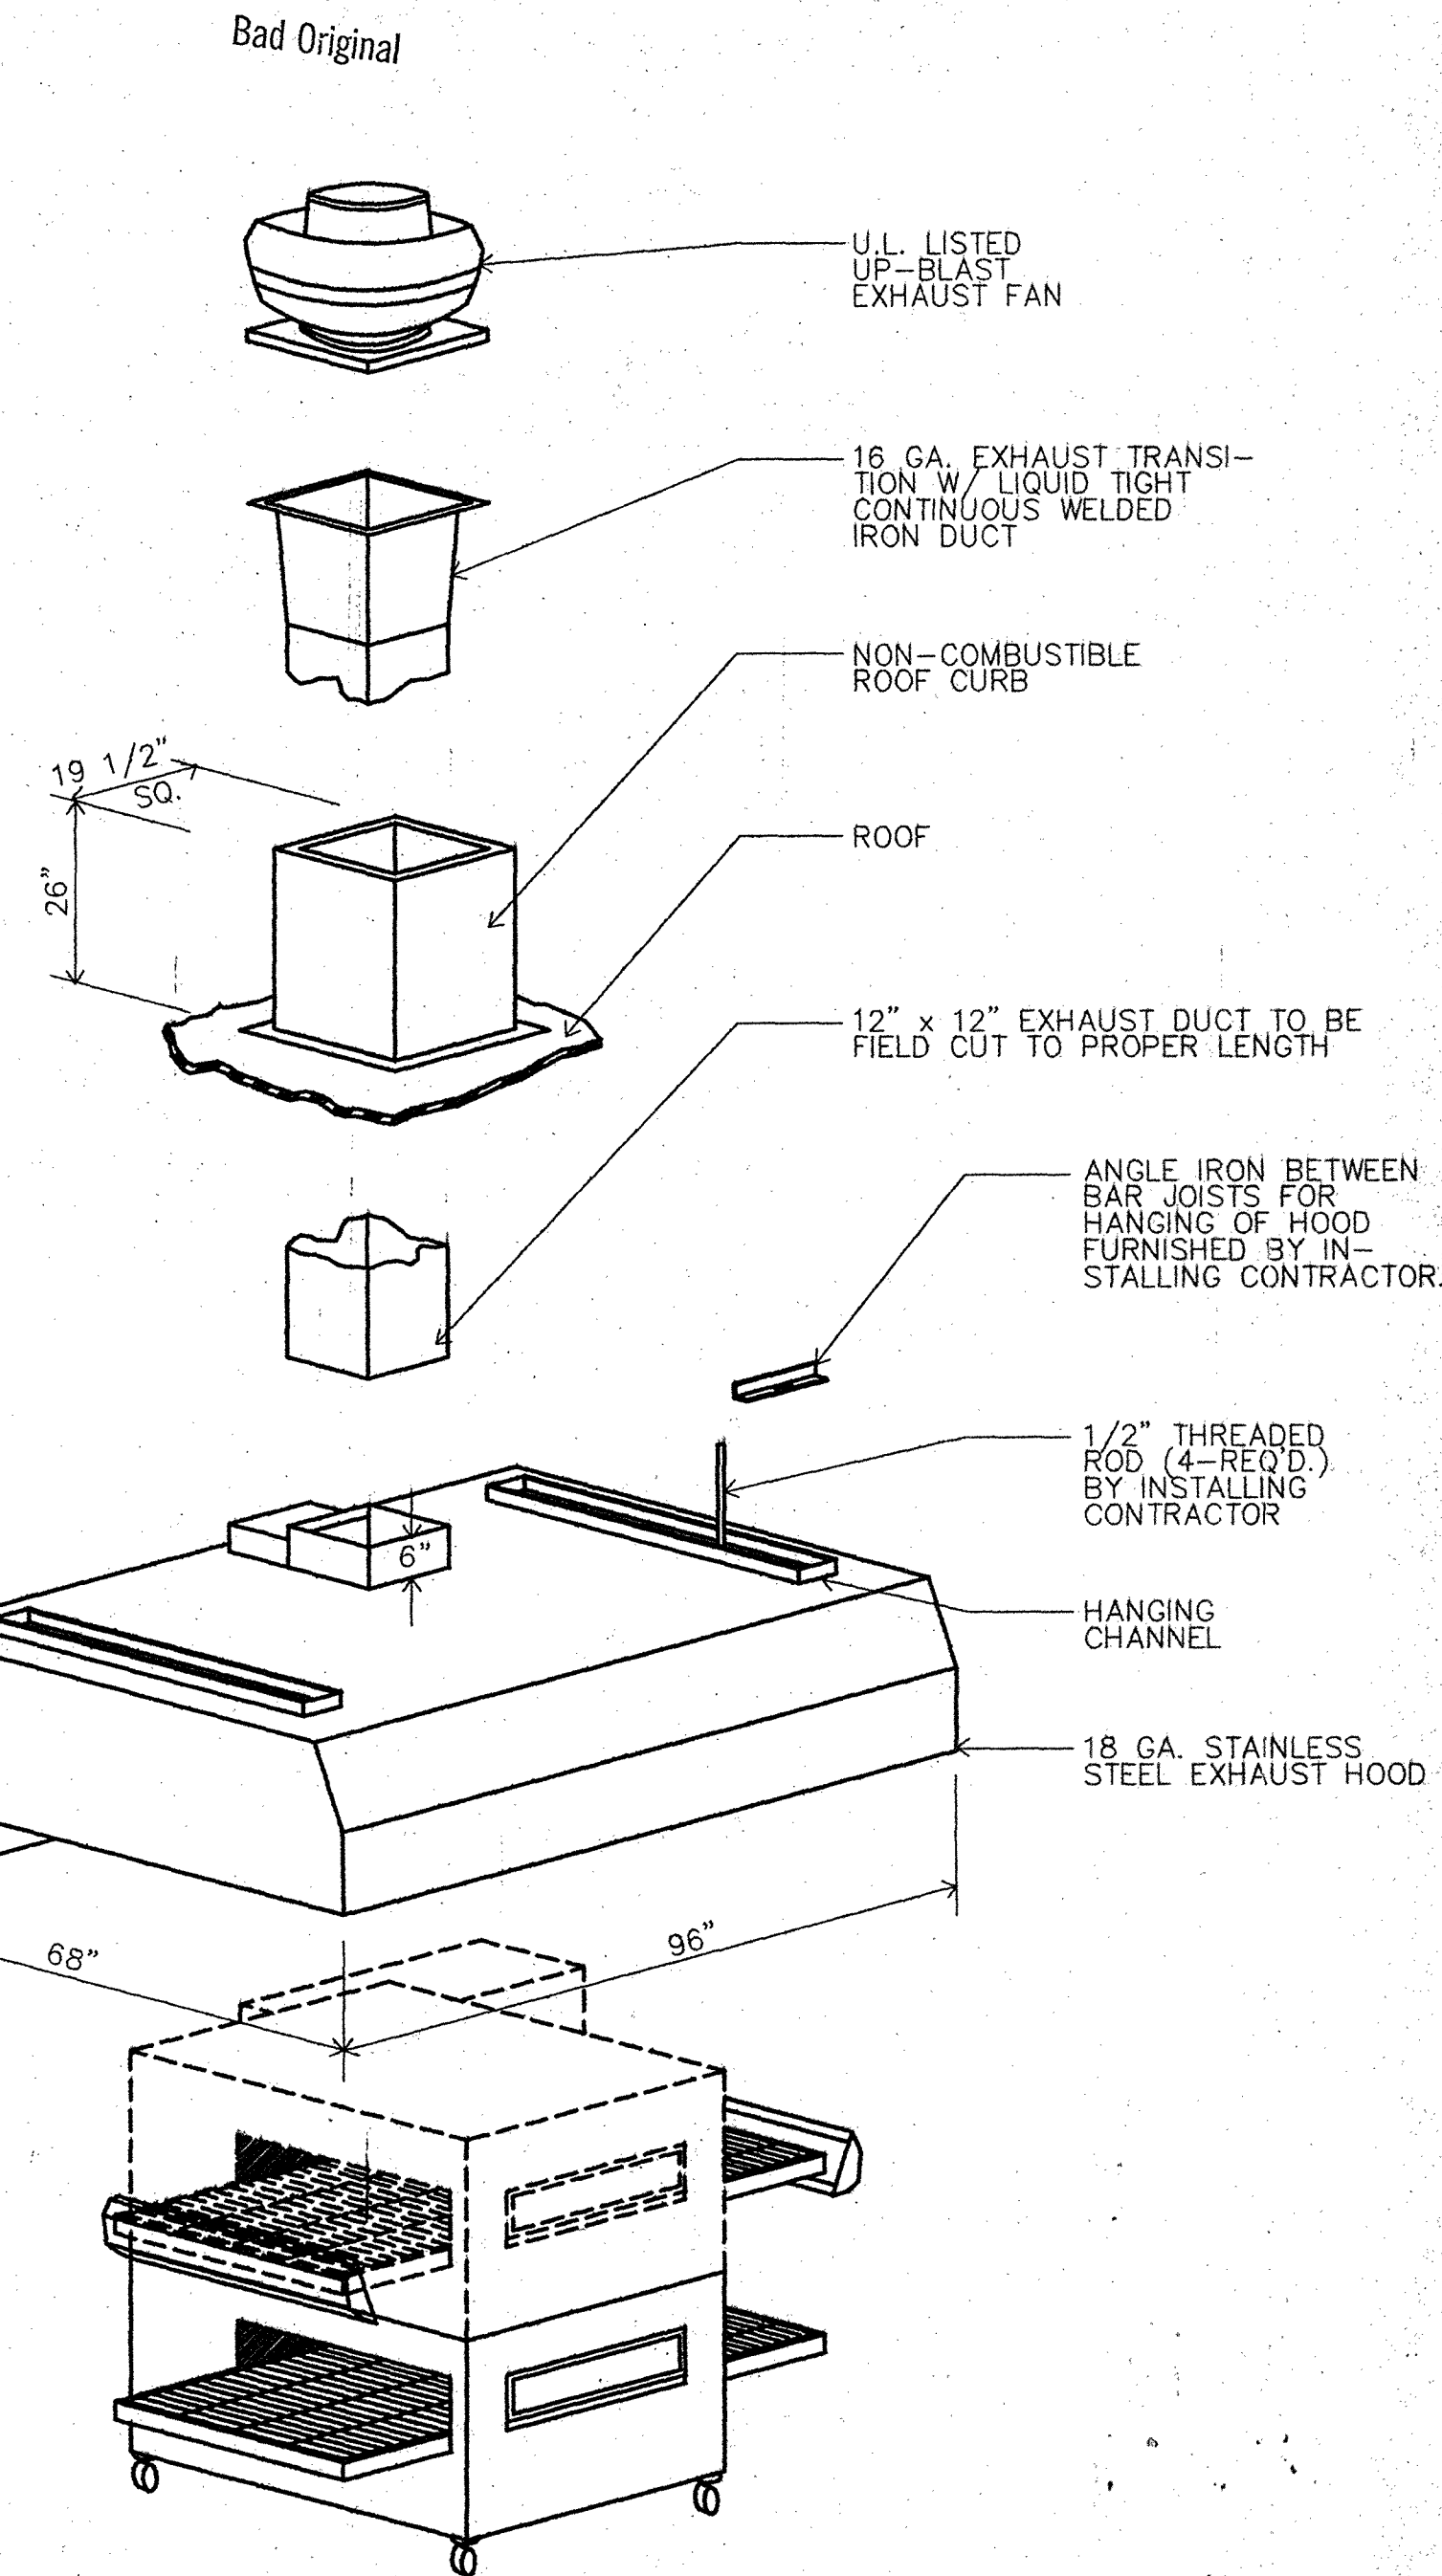

06 HVAC-CURB
Not to scale

DATE: 12-1-81
JOB NO: 91215
DRAWN: S.A.P.
CHECKED: S.A.P.

Showbiz Pizzo Inc.
4441 West Airport Freeway
Irving, Texas 75062


APPROVED:
PRESIDENT
V.P. CONSTRUCTION

CHUCKECHEESE'S
ShowBiz Pizzo, Inc.
SUGAR CREEK CENTER, TALLAHASSEE, FLORIDA
Hvac Schedules and Details


JACK MORGAN A.I.A., consultant

SHEET NUMBER


M2
15 of 22

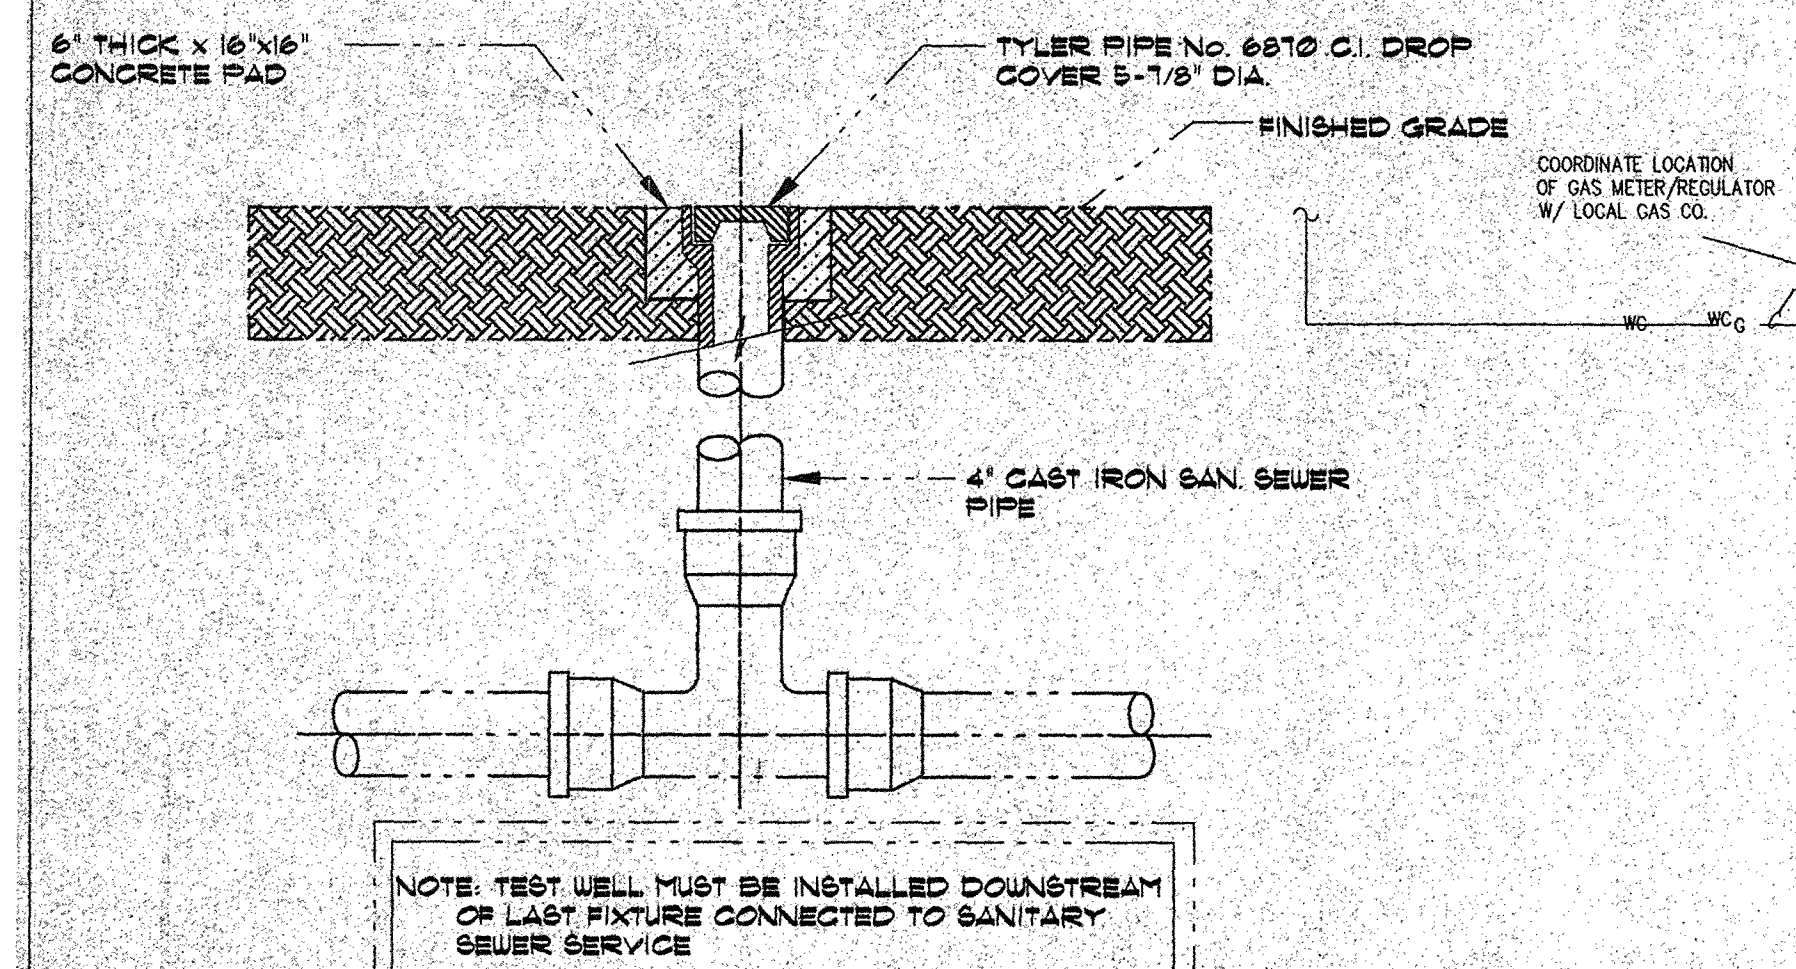


04 TEST WELL DETAIL
NOT TO SCALE

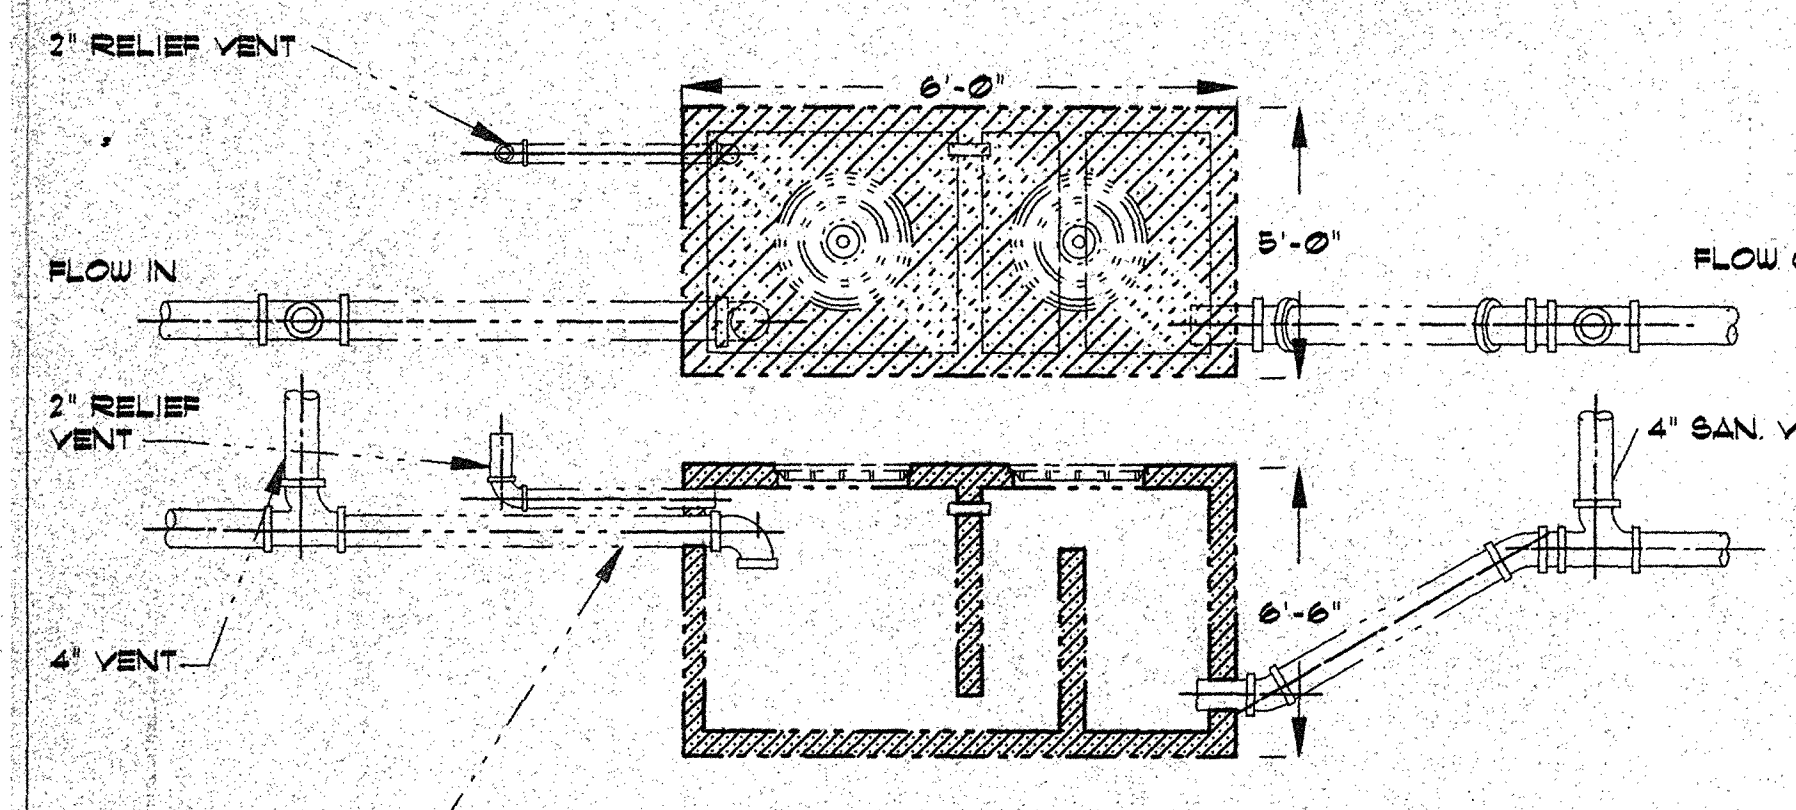

03 GREASE INTERCEPTOR DETAIL
NOT TO SCALE

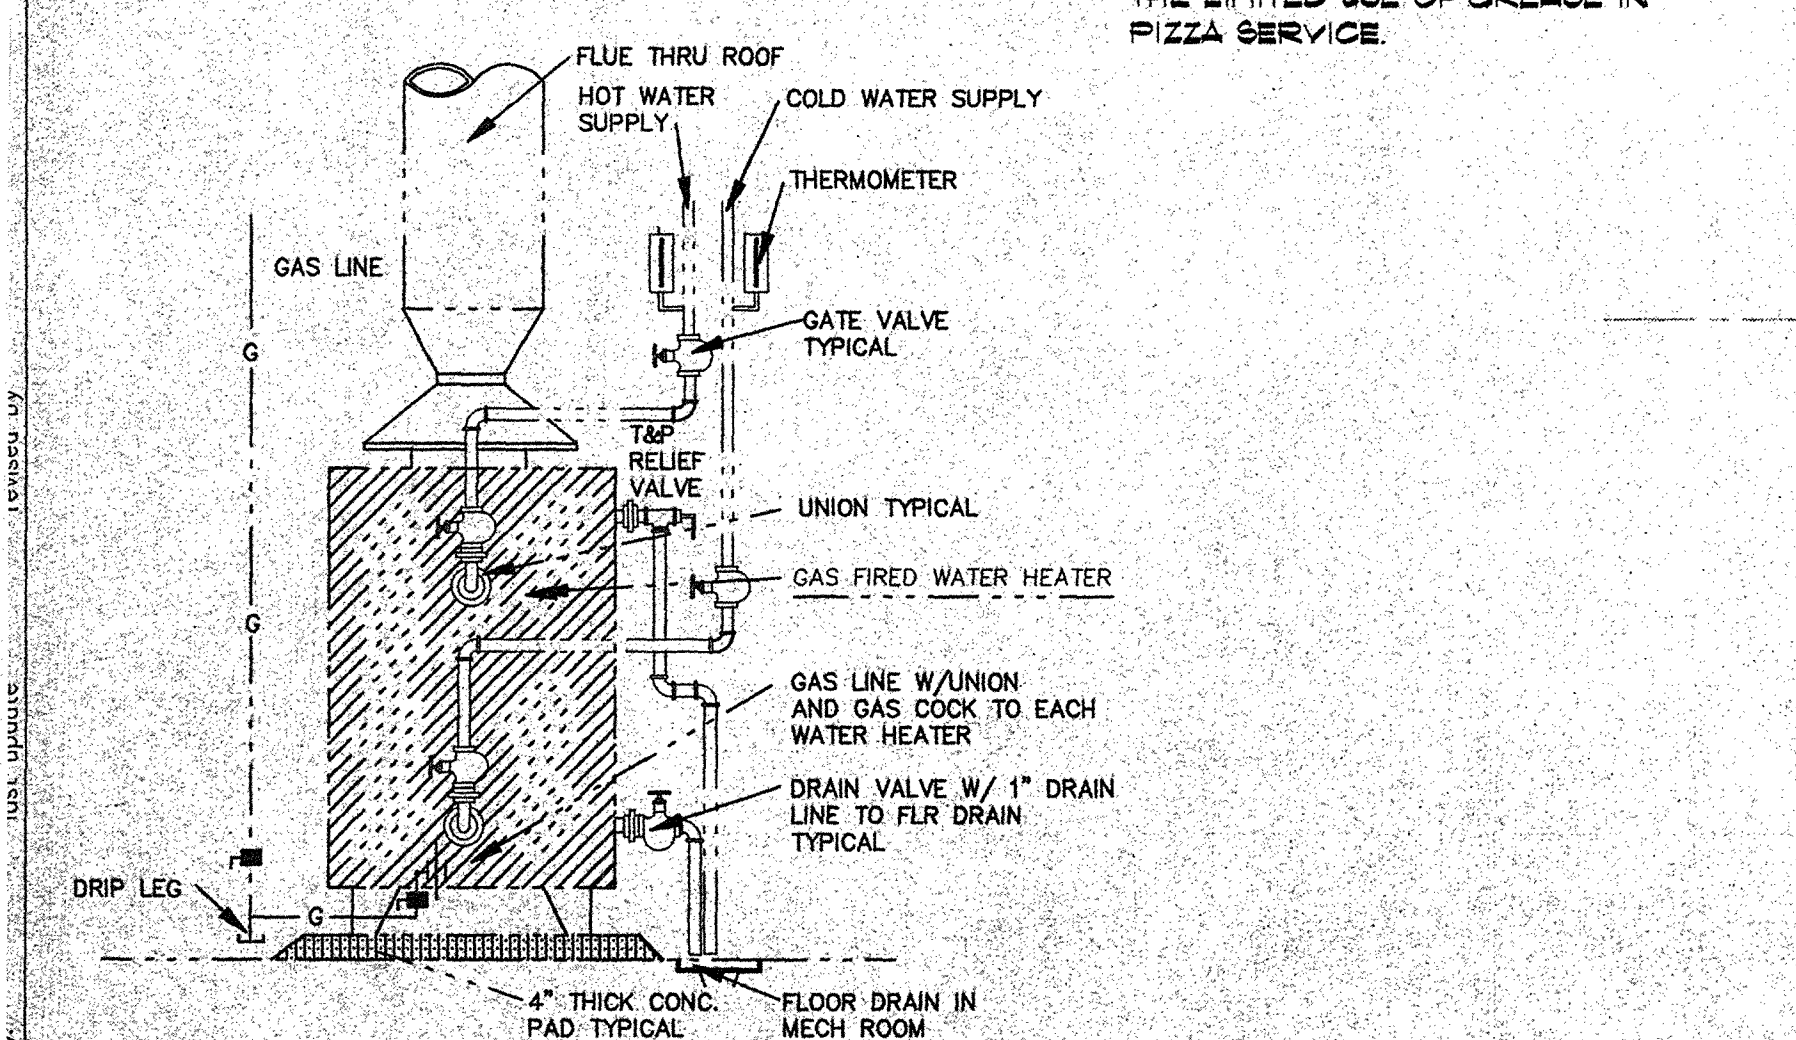


02 WATER HEATER DETAIL
NOT TO SCALE

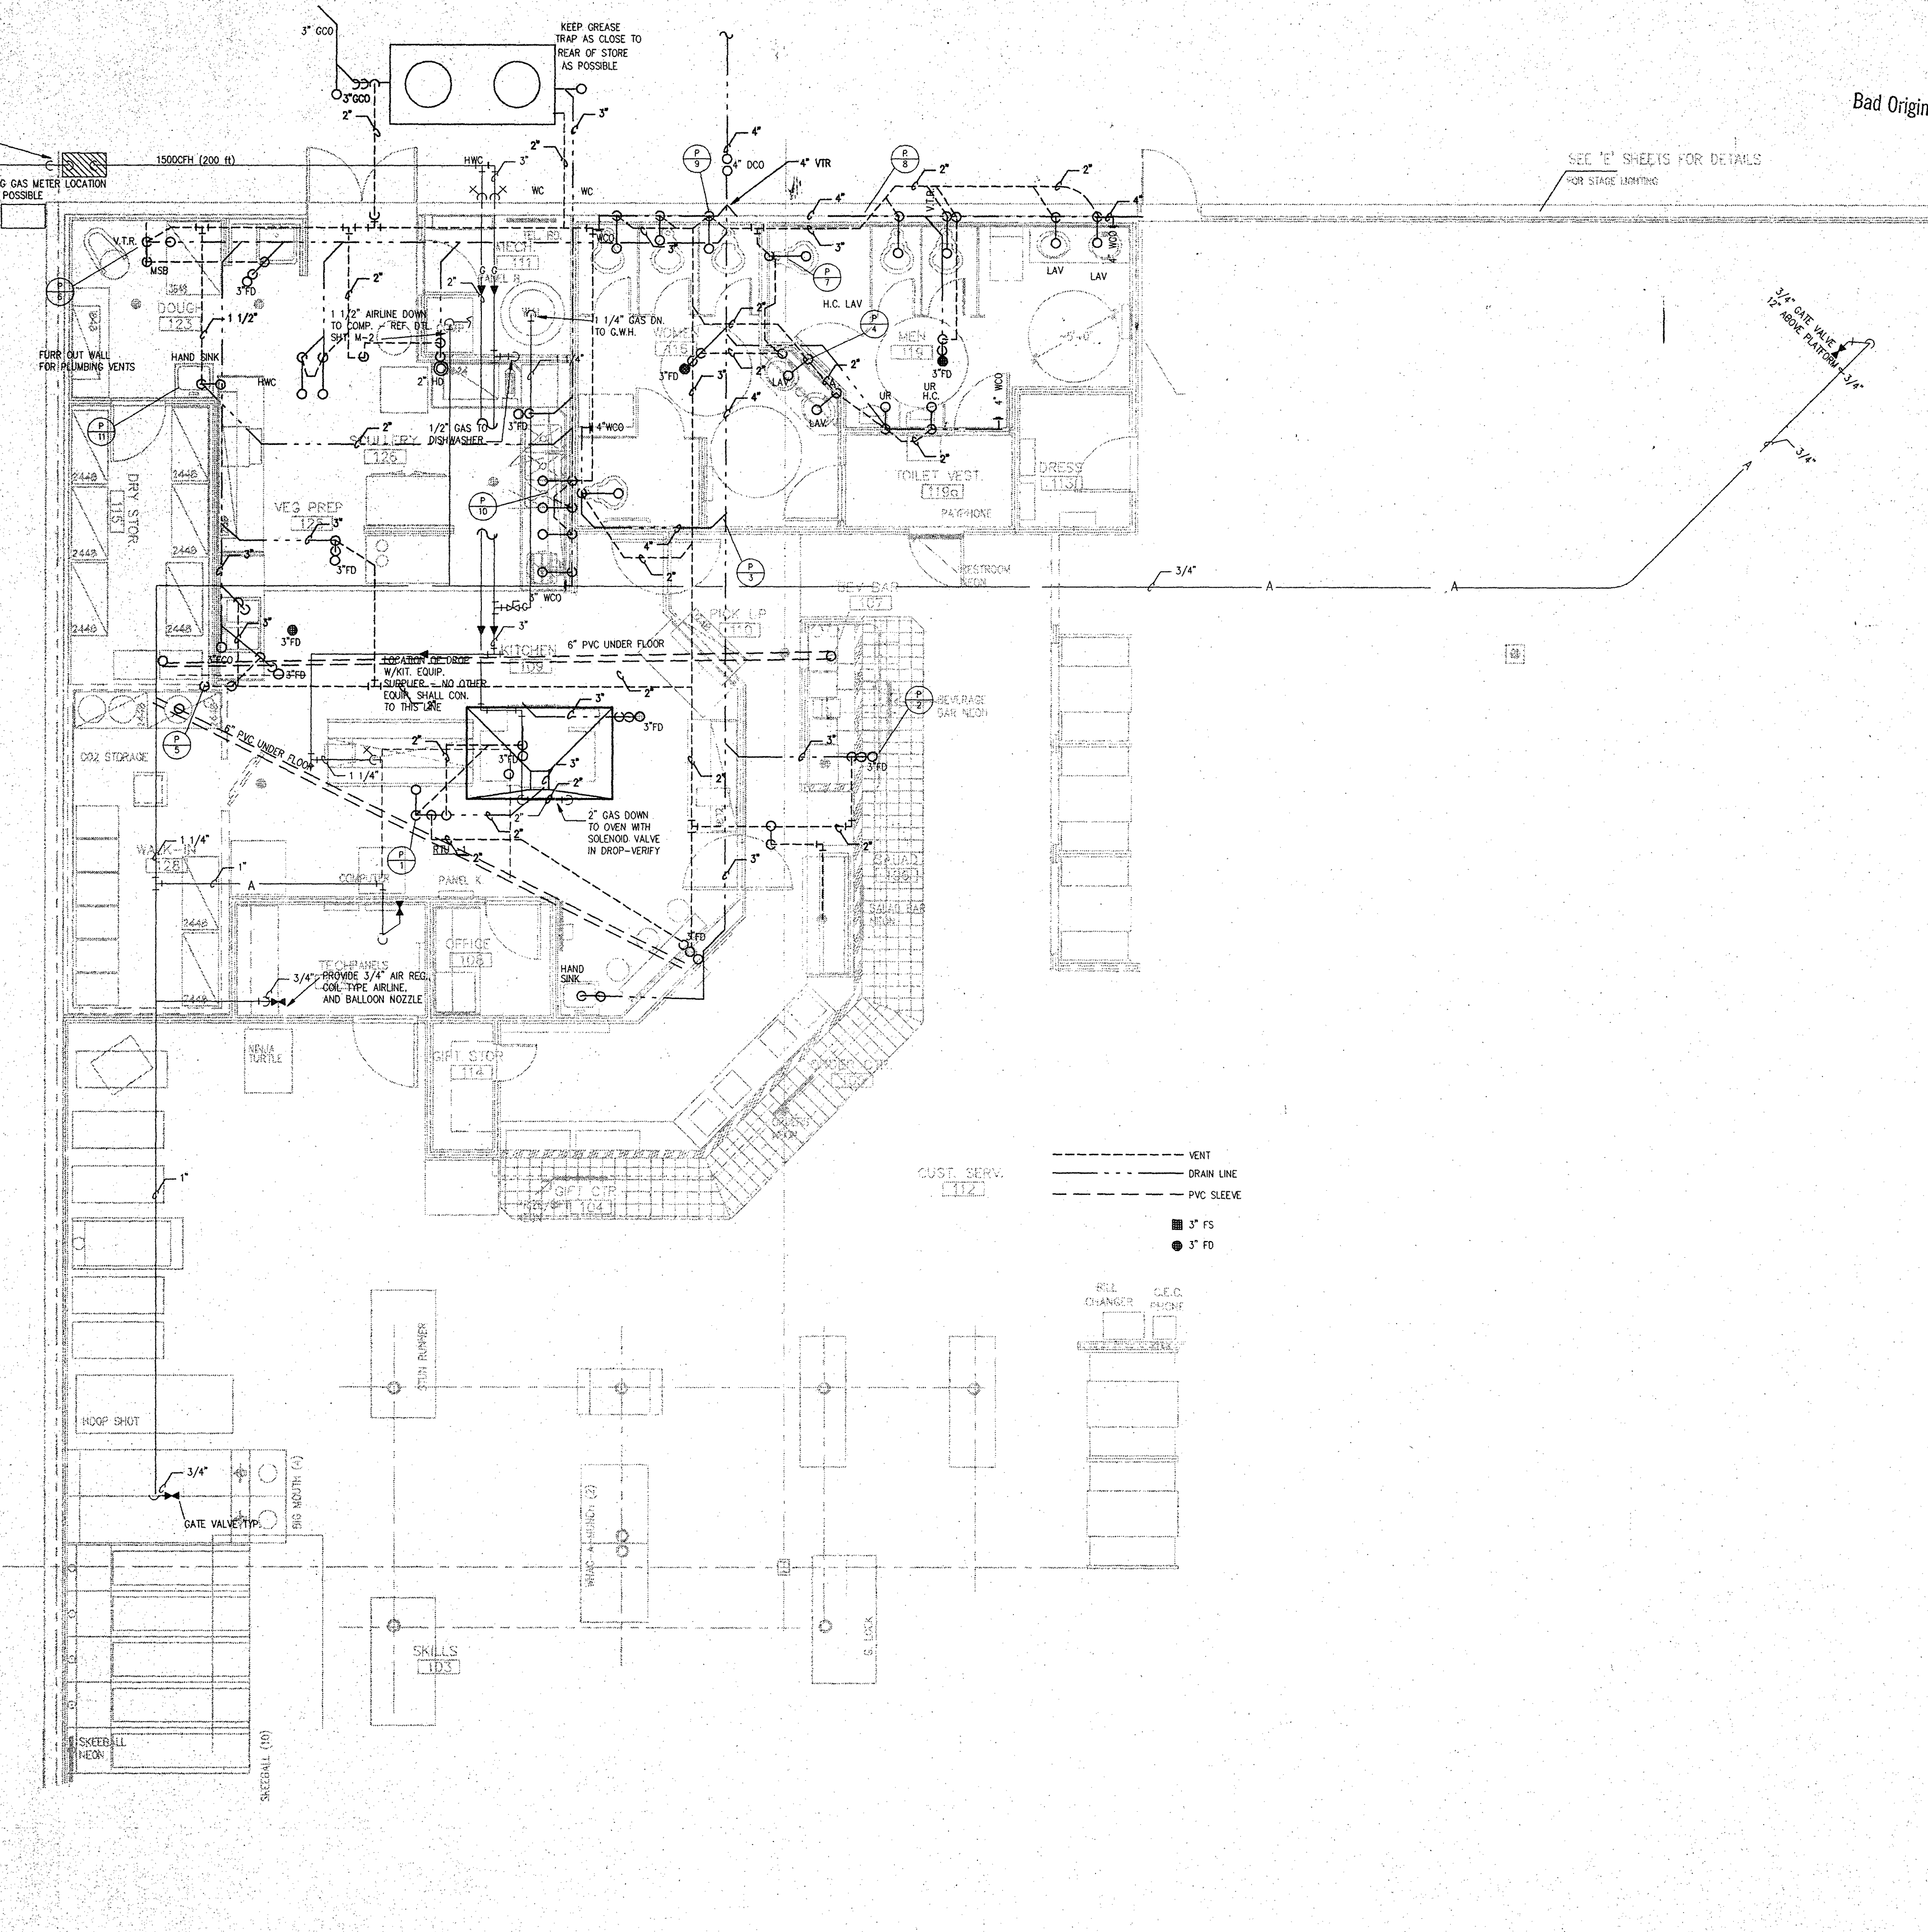

01 FLOOR PLAN: PLUMBING WASTE, VENT & COMP. AIR
3/16" = 1'-0"

DATE: 10-15-91
JOB NO: 91015
DRAWN: SAF
CHECKED: SAF

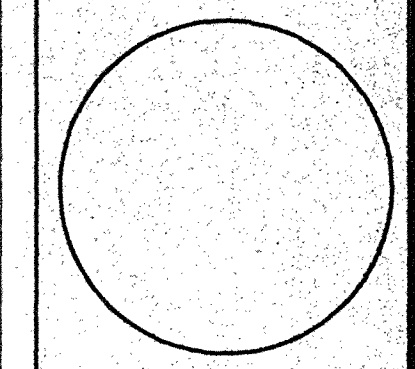

Showbiz Pizza Inc.
4441 West Airport Freeway
Irving, Texas 75062




APPROVED:
PRESIDENT
VP, CONSTRUCTION

CHUCK CHEESE'S
SHOWBIZ PIZZA, INC.
SUGAR CREEK CENTER
FLOOR PLAN WASTE, GAS, AND COMP. AIR
#XXX

NO.	REVISION
1	ISSUED FOR PERMIT 10-15-91


JACK MORGAN AIA, CONSULTANT

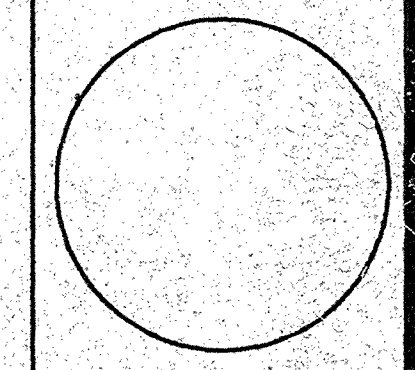

SHEET NUMBER


16 of 25

DESC	FIXTURE	MFR & MODEL NO	W	V	CM	HW	TRM & REMARKS	
WC-A	WATER TYPE "A"	AM STD MAJERA #223A.015	4"	2"	1"	---	FLR MTD SPHON-ET ELONGATED WATER CLOSET COMPLETE W/ OLSONITE #5810-2 BRONZE BOX HYDRANT, 1/2" SLOAN ROYAL 111 FLUSH VALVE, 10" ROUGH-IN, 1.5 GAL FLUSH	
WC-B	WATER TYPE "B"	AM STD NEW CADET AQUAMETER #5043.102	4"	2"	1"	---	SAME AS "WC-A" EXCEPT AT HANDICAP HEIGHT	
UR-A	URINAL TYPE "A"	AM STD LYNBROOK #653.019	2"	1-1/2"	1-1/4"	---	WALL HUNG VITREOUS CHINA BLOWMOT URINAL COMPLETE W/ SLOAN ROYAL 100-1 FLUSH VALVE & J.R SMITH GARDER, 1.5 GAL FLUSH	
L-A	LAVATORY TYPE "A"	AM STD AQUALYN #6475.028	2"	1-1/2"	1/2"	1/2"	SELF-RAMMING COUNTER MTD VITREOUS CHINA 20"x17" LAV COMPLETE W/ STAMMONS METERING FAUCET & GRID DRAIN #5-60-C-H, 0.5 GPM ROSE CERAMIC SINK, 16" WIDE, 16" DEEP, 16" HIGH, 16" WIDE, 16" DEEP, 16" CENTERSET FAUCET, CHROME ACCESSIBLE	
SS-A	SERV SINK TYPE "A"	AM STD LAKEMELL #6302.046	3"	2"	3/4"	3/4"	ENAM CAST IRON SERVICE SINK, RM GUARD & WALL HANGER & COMPLETE W/ TRAP STANDARD #778R176, SPEARMAN FAUCET #60-5811 W/ INTEGRAL STOPS & VAC BRKR	
FD	FLR DRAIN	J.R SMITH #2005-A	AS NOTED ON DRAWINGS					CAST IRON FLOOR DRAIN COMPLETE W/ SATIN NICKEL STRAINER & DEEP SEAL TRAP, TRAP PRIMER TAP, WHERE REQD
FS	FLOOR SINK	J.R SMITH #5431-12	AS NOTED ON DRAWINGS					12"x12"x8"DEEP CAST IRON FLOOR SINK & ALUMINUM SEDIMENT BUCKET, COMPLETE W/ HALF GRATE SET FLUSH IN FLOOR
BH	BOX HYDRANT	J.R SMITH #5810-2	---	---	3/4"	---	BRONZE BOX HYDRANT W/ CHROME PLATED FACE, INTEGRAL VAC BRKR, LOCKING DOOR, LOOSE KEY & 3/4" HOSE CONN, NON-FREEZE	

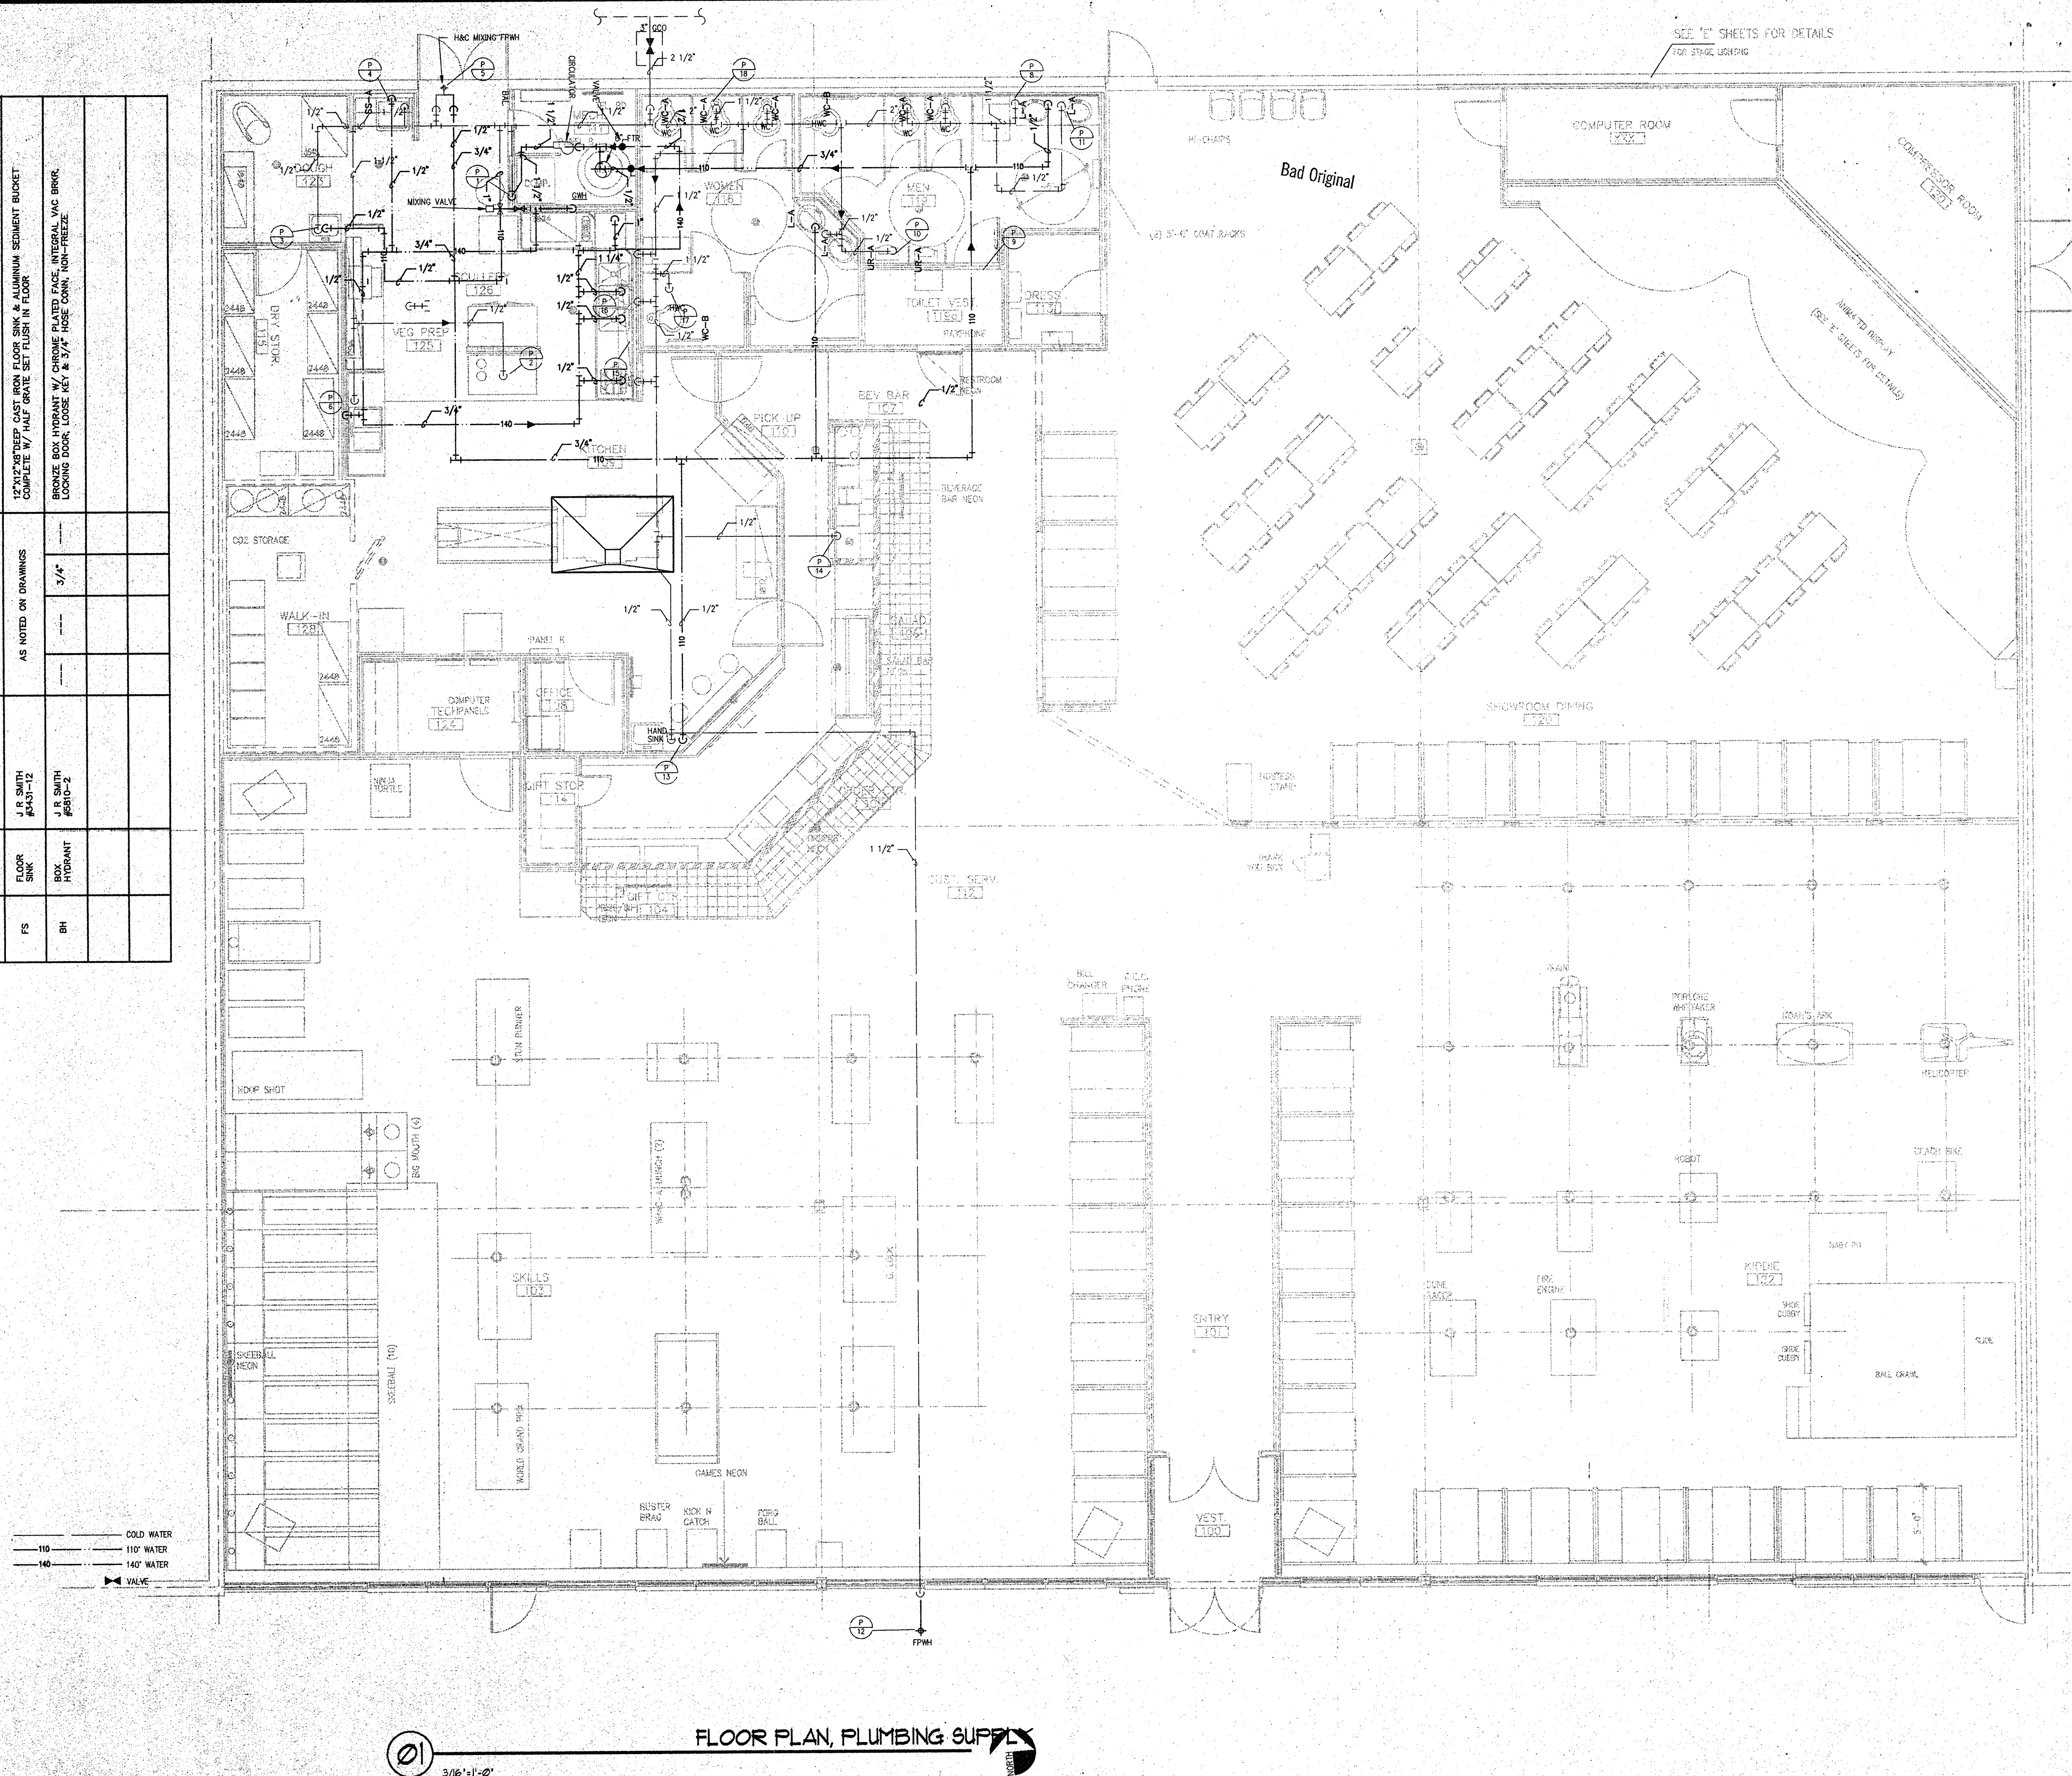

REVISIONS: 'A' ISSUED FOR OWNERS REVIEW 10-15-91 'B' ISSUED WITH REVISIONS 12-15-91

DATE: 10-15-91
JOB NO: 91015
DRAWN: SAE
CHECKED: SF

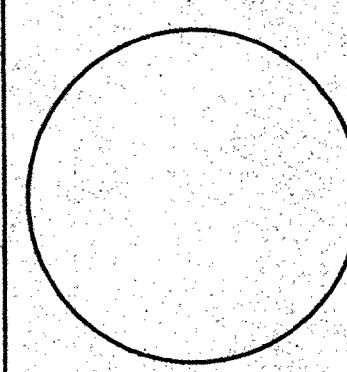

Showbiz Pizza Inc
4441 West Airport Freeway
Irving, Texas 75062



APPROVED:


PRESIDENT
P. CONSTRUCTION

CHUCKE CHEESE'S

SNOWBIZ PIZZA, INC.
ENTER 74 | 1-800-888-8888 | 0010A

[illegible]

JACK MORGAN A.I.A. CONSULTANT

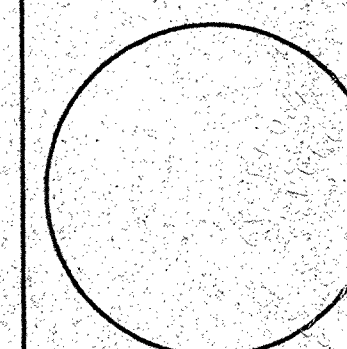

SHEET NUMBER

P2

17 of 22


- LIGHTING NOTES**
1. Unidirectional lighting for mounting of owner supplied/installed stage lights.
 2. NEMA 5-20R receptacles, flush mounted in ceiling for connection of stage lights.
 3. Number of relay controlling receptacle. Receptacles supplied by owner, installed and connected by EC.
 4. Circuit supplying receptacle, via relay, if so noted.
 5. Circuits A-1, A-3, A-5, and A-21 controlled by dimmer mounted in tech room.
 6. For EF-2 to be switched with lights.
 7. Junction box mounted above ceiling for neon, reference architectural plans for locations.
 8. All neon signs 240V plus ground in roadway except as otherwise noted.
 9. All circuits 20A, 120V, 1ø except as otherwise noted.
 10. Junction box mounted above ceiling for stage spot light. Make final connection.

• REFERENCE ARCHITECTURAL SHEET A2 FOR LOCATION OF ALL LIGHT FIXTURES.

ALL INCANDESCENT LAMPS SHALL BE 20,000 HOUR LIFE BY SYLVANIA
LNR FIXTURE BY LIGHTING FIXTURES MFR., P.O. 78218 SAN ANTONIO, TEXAS 78218 (512)661-8203

LIGHTING FIXTURE SCHEDULE

MARK	TYPE	No.	WATT	DESCRIPTION	VOLTS	VOLT AMP	MANUFACTURER	MODEL No.	REMARKS
A	FLUORESCENT	4	40	F40T12	120	200	MERCURY	35E-440-RS-9A	125-ESB
B	FLUORESCENT	4	100	A-21 SOFT PINK	120	200	MERCURY	35E-440-RS-9A	125-ESB
C	INCANDESCENT	1	150	A-21	120	100	HALO	#H71-4058C	244 LAY-IN
D	INCANDESCENT	1	150	A-21	120	100	HALO	#H71-4058C	244 LAY-IN
E	INCANDESCENT	2	12	(LAMP INCLUDED)	120	100	HALO	BL-1	DOWNLIGHT
F	INCANDESCENT	1	60	A-19 SOFT PINK	120	60	HALO	STAR WW-099LS-120N	60" A.F.F.
G	INCANDESCENT	1	70	HPS	120	100	NORTH STAR	WW-099LS-120N	60" A.F.F.
H	INCANDESCENT	1	150	A-21	120	100	HALO	923 X 96"	SURFACE MOUNTED
J	INCANDESCENT	4	40	F40T12	120	200	MERCURY	35E-440-RS-9A	125-ESB
K	INCANDESCENT	4	100	A-21 SOFT PINK	120	200	MERCURY	35E-440-RS-9A	125-ESB
N	FLUORESCENT	2	150	PAR-38	120	250	ALTIMAN		OWNER MOUNTED
P	INCANDESCENT	1	150	PAR-38	120	250	ALTIMAN		OWNER MOUNTED
T	INCANDESCENT	1	150	PAR-38	120	250	ALTIMAN		OWNER MOUNTED
W	INCANDESCENT	1	150	PAR-38	120	250	ALTIMAN		OWNER MOUNTED
X	INCANDESCENT	2	20	T 6.5	120	60	PARCEL		OWNER MOUNTED
Y	INCANDESCENT	2	20	T 6.5	120	60	PARCEL		OWNER MOUNTED
XI	HALOGEN	2	8	H755	120	18	ELS	RXC-CA	244 LAY-IN

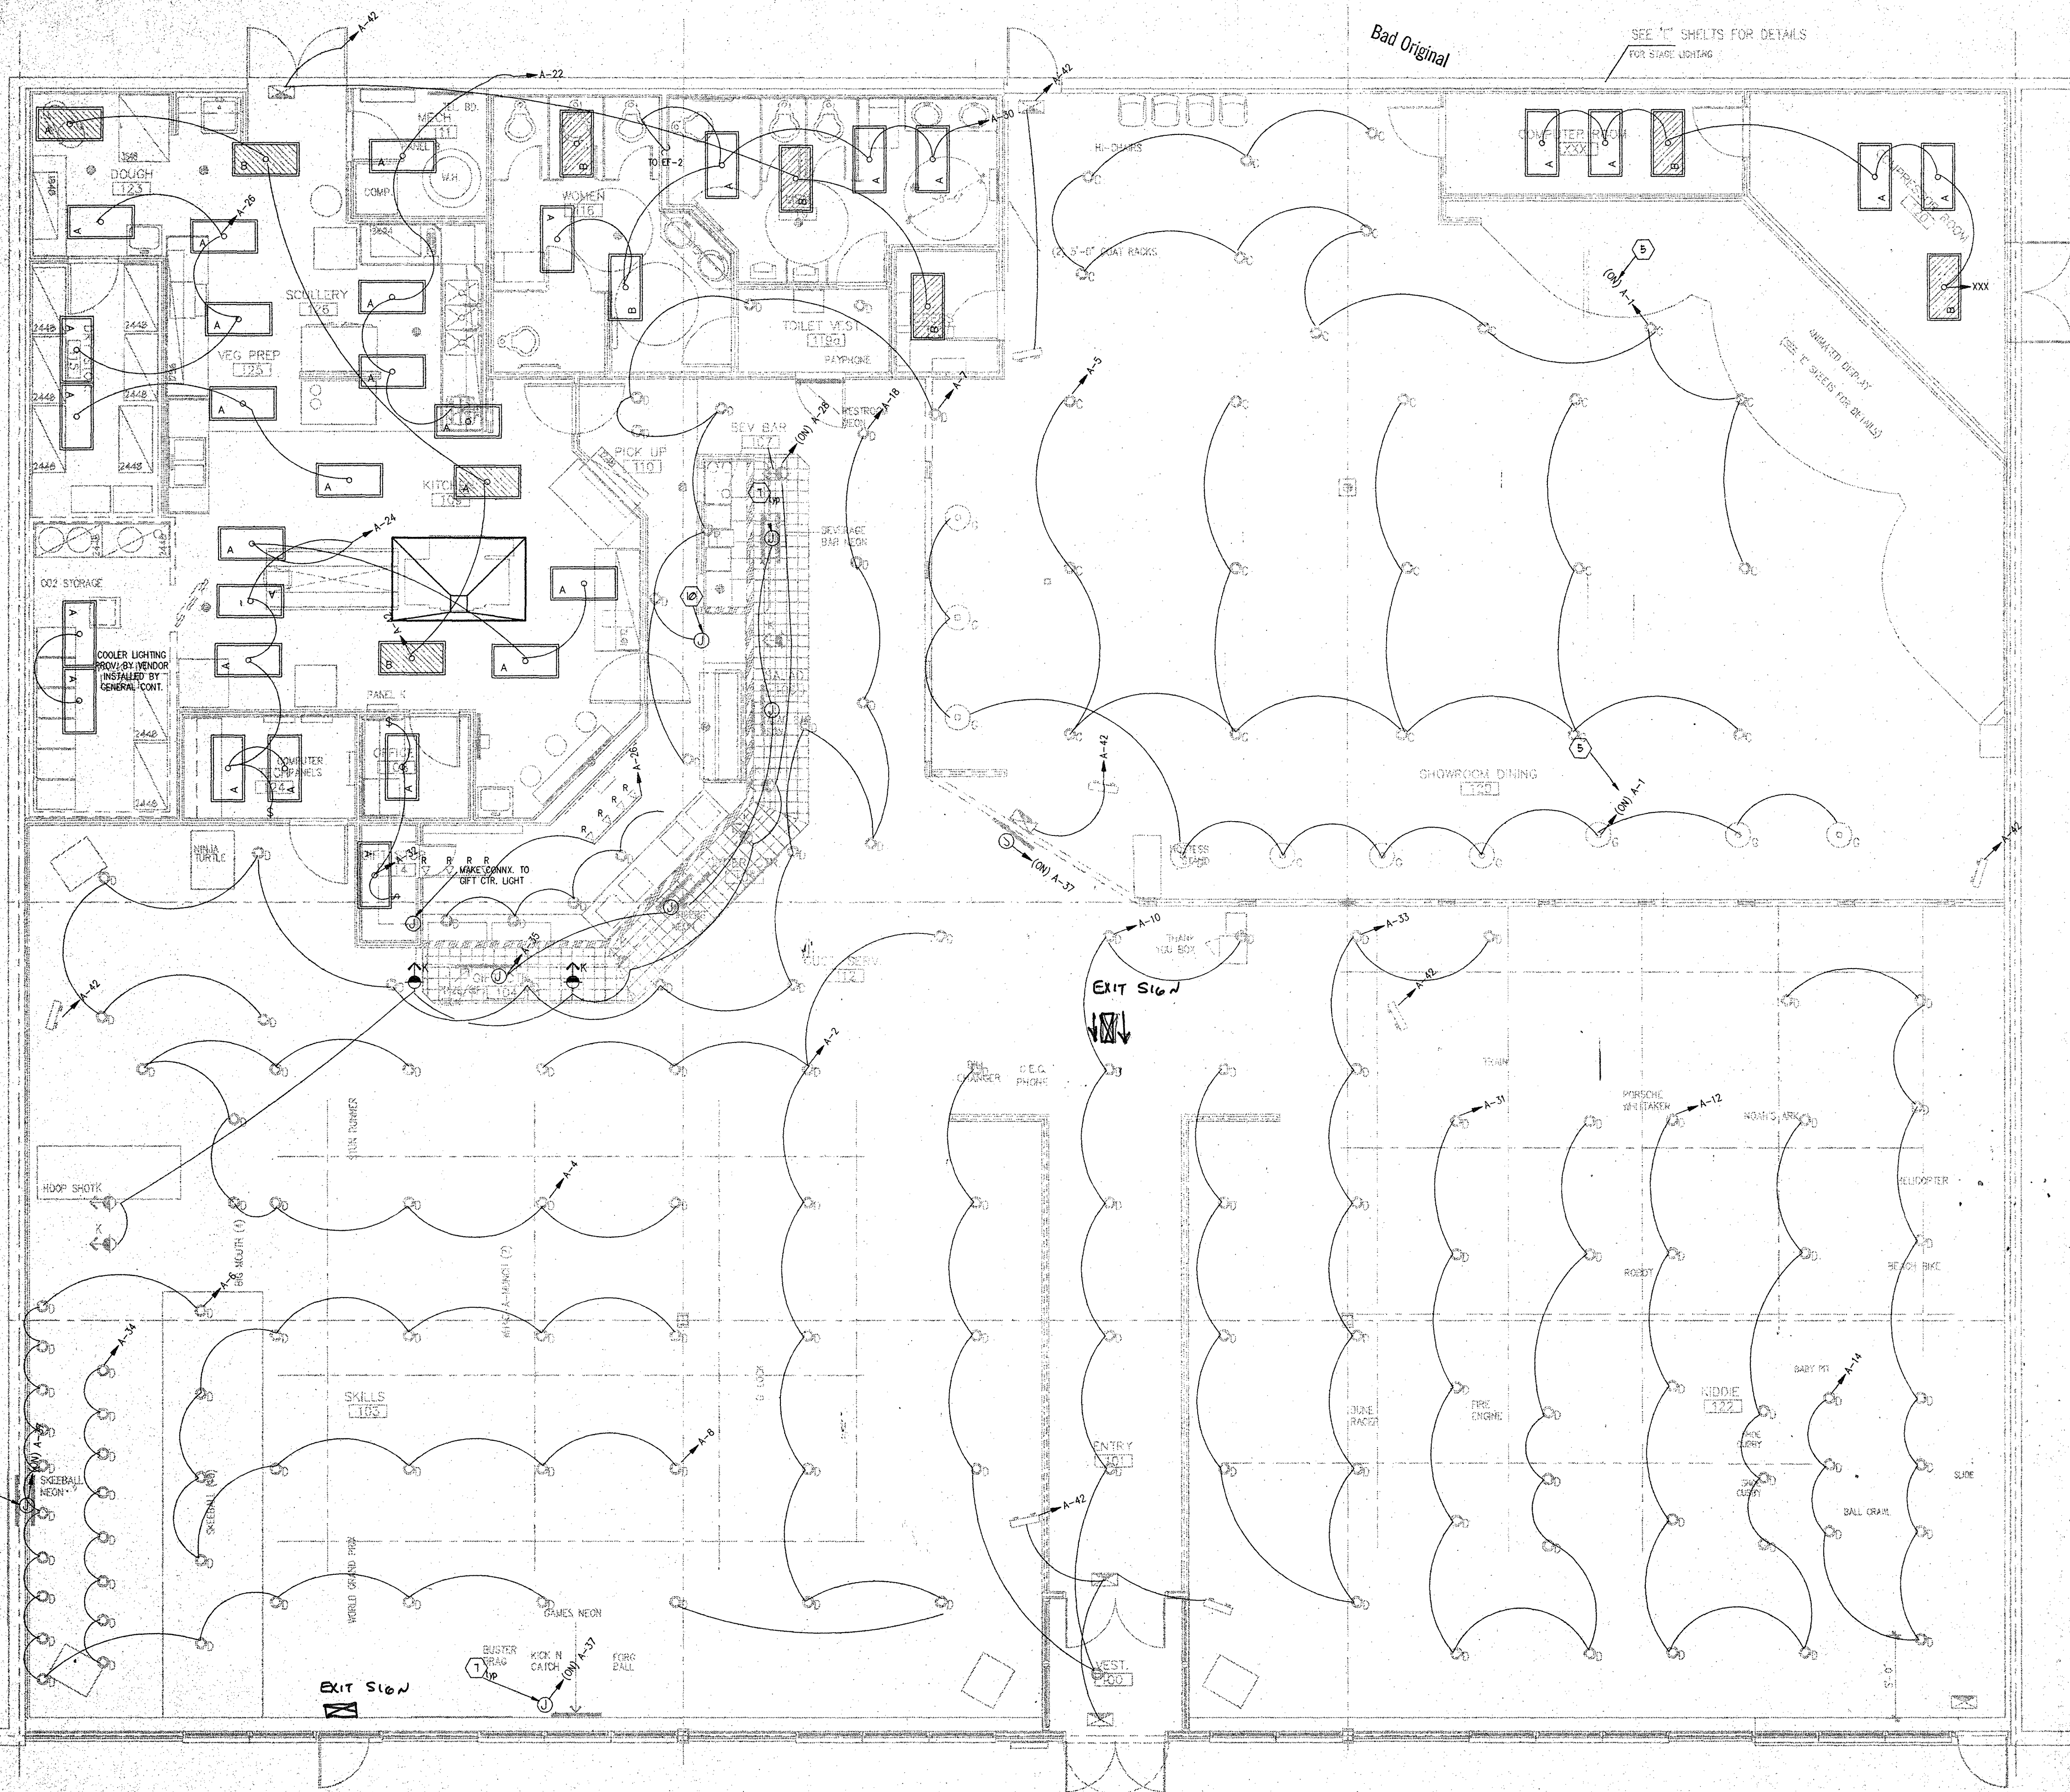

FLOOR PLAN, LIGHTING

DATE: 10-15-91
JOB NO: 91015
DRAWN: S.A.P.
CHECKED: B.F.

Showbiz Pizza Inc.
4441 West Airport Freeway
Irving, Texas 75062



APPROVED:
PRESIDENT
V.P. CONSTRUCTION

CHUCK E. CHEESE'S
Showbiz Pizza Inc.
SUGAR CREEK CENTER TALLAHASSEE FLORIDA
Electrical Lighting Plan



JACK MORGAN AIA, consultant


SHEET NUMBER

19 of 22

REVISIONS: A, A' ISSUED FOR OWNERS REVIEW 10-15-91 B' ISSUED WITH REVISIONS 12-15-91


POWER NOTES

1. All homeruns 2#12 plug ground in raceway unless noted otherwise.
2. All circuits 20A, 120V, 1Ø unless noted otherwise.
3. Flush mounted in ceiling, reference architectural plans for location.
4. All conduits to be concealed.
5. Fourplex receptacle mounted 12" a.f.f. for key-pad computer.
6. Smoke and products of combustion detector mounted in return air of unit to de-energize unit in case of activation.
7. Circuit supplying receptacle, via relay if so noted.
8. Number of relay controlling receptacle, Relays supplied by owner, installed and connected by EC.
9. Verify locations of flush floor mounted receptacles with architectural plans.
10. Mount 12" a.f.f. Verify locations with architect.
11. RTU's on roof.
12. Junction box mounted above ceiling for exterior signage. Verify location with architect.
13. 3/4" conduit down in wall 60" a.f.f. for changeable copy display. Display provided by others, Connection by EC.
14. Junction box mounted flush in wall 18" a.f.f.
15. 3/4" conduit up in wall terminate 6" above acoustical ceiling.

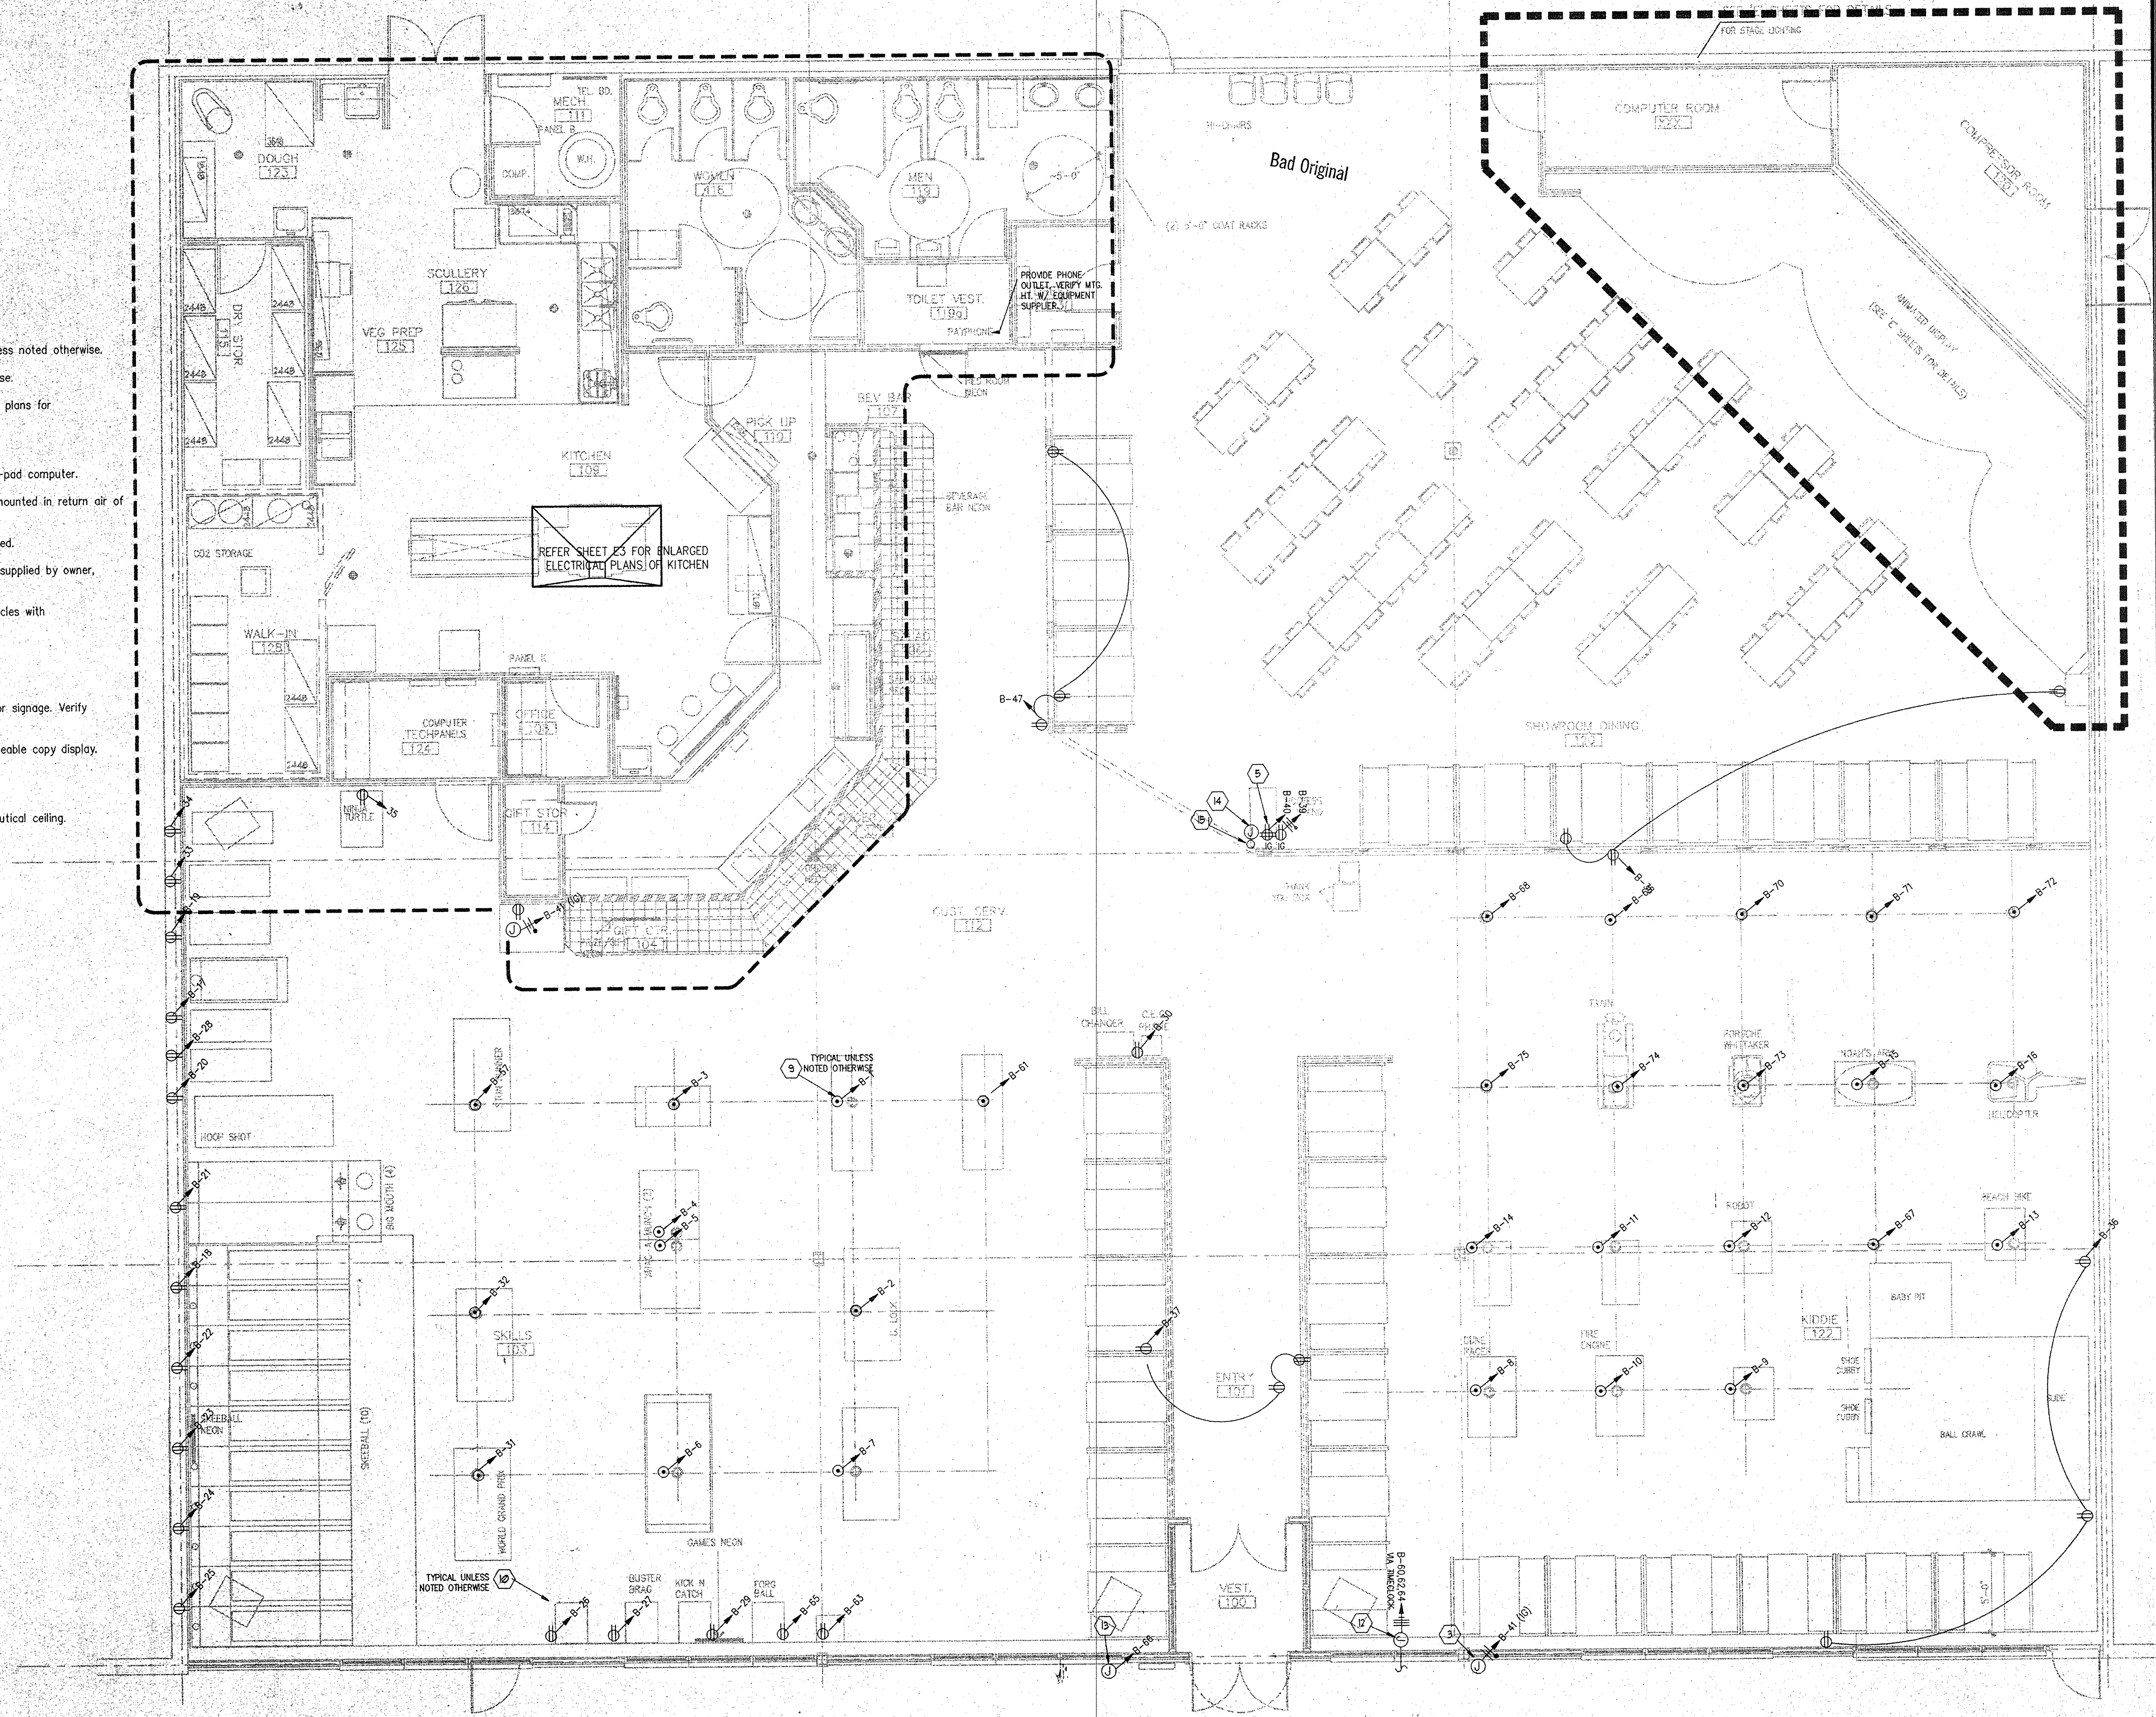

01 FLOOR PLAN, POWER
3/16"=1'-0"

DATE: 10-15-91
JOB NO: 91015
DRAWN: S.A.P.
CHECKED: GP

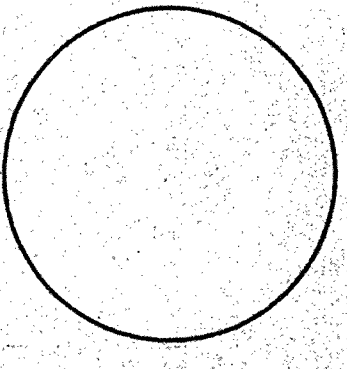


Showbiz Pizza Inc.
4441 West Airport Freeway
Irving, Texas 75062



APPROVED:
PRESIDENT
V.P. CONSTRUCTION

CHUCK E CHEESE'S
SHOWBIZ PIZZA, INC.
SUGAR CREEK CENTER, TALLAHASSEE, FLORIDA
Electrical Power Plan


JACK MORGAN AIA, CONSULTANT

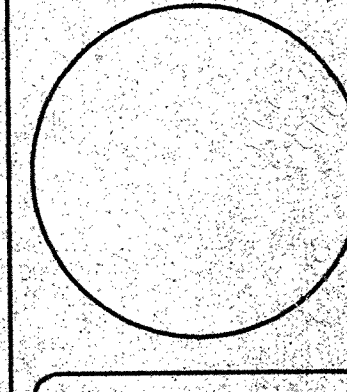

SHEET NUMBER
2
20 of 22

REVISIONS: 'A' ISSUED FOR OWNER REVIEW 10-15-91 'B' ISSUED WITH REVISIONS 12-15-91

QuickDraw
12/15/91

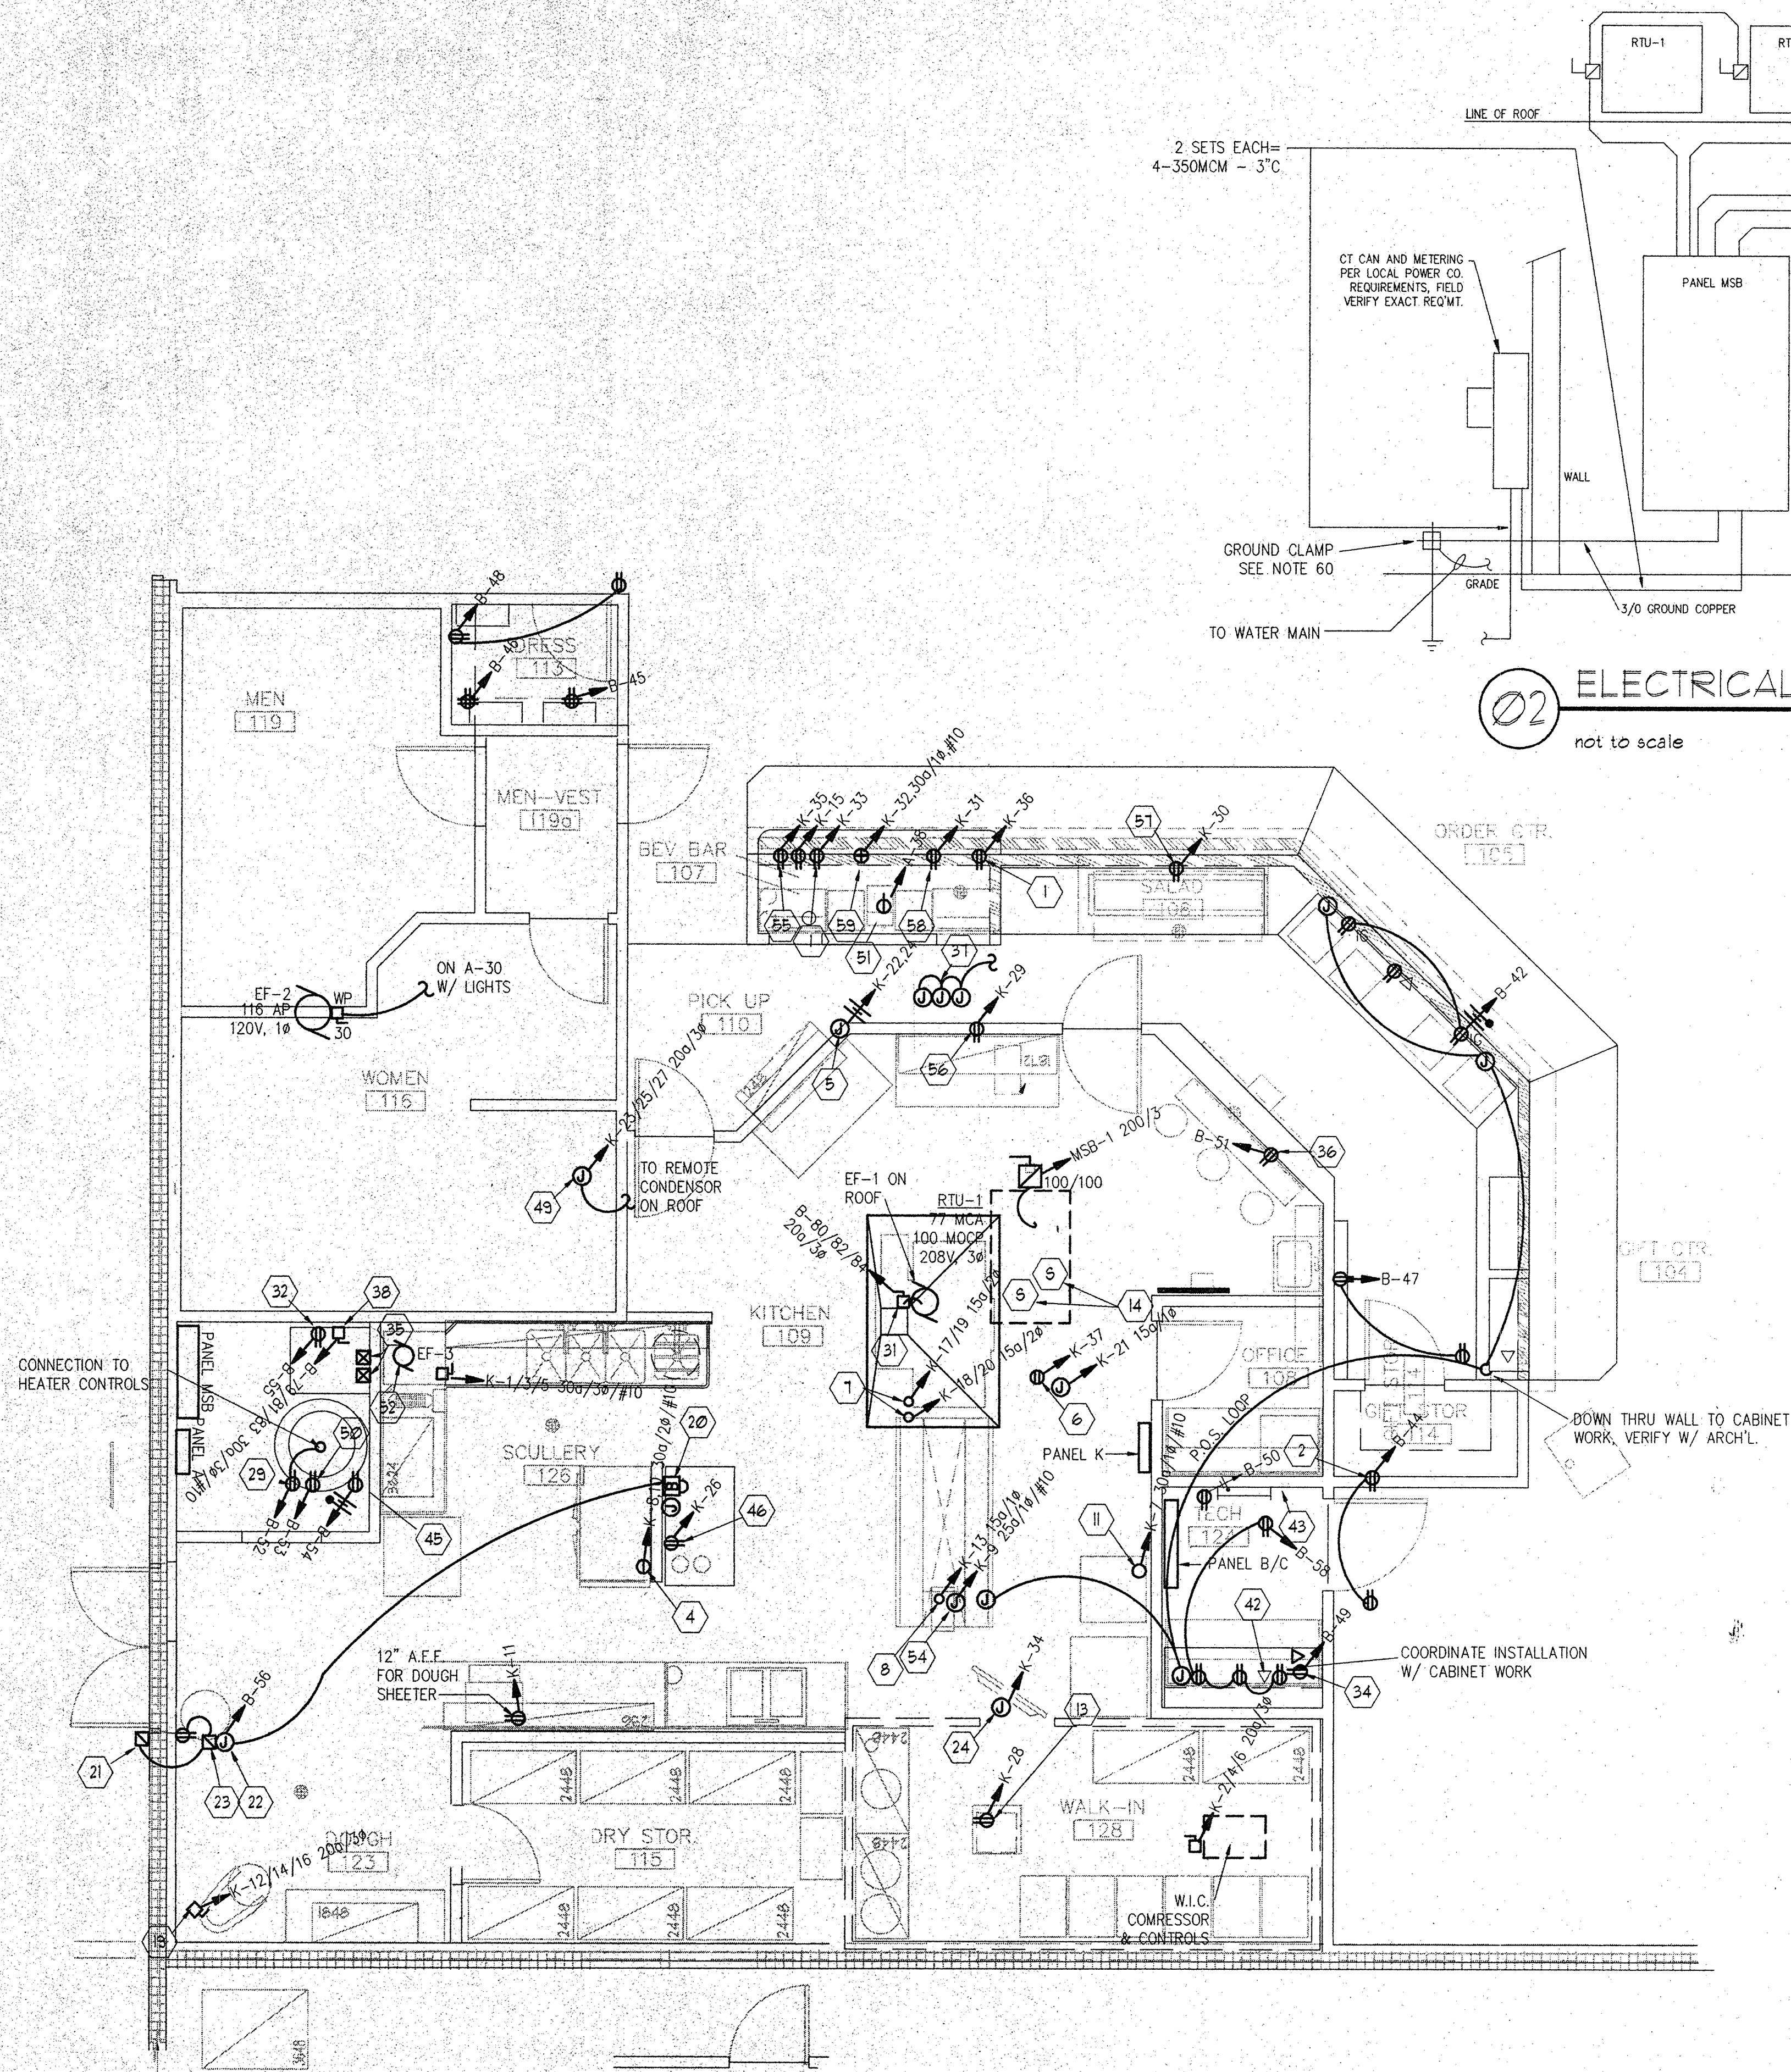

Bad Original

KEYED ELECTRICAL CONSTRUCTION NOTES

- For drink dispenser, coordinate w/ cabinet work.
- Mounted 12" a.f.f. unless noted otherwise.
- NOT USED
- Connection to reach in freezer. Receptacle or disconnect as required.
- Junction box mounted flush in wall, installed at appropriate height for heat strips, field verify exact location.
- Junction box mounted above ceiling for hood lights.
- 15A 208V, 1Ø twist lock connector, for pizza oven, hanging down from ceiling w/50 cord to 60" a.f.f.
- 15A 3W S0 cable for scales and printer, hanging down from ceiling w/15A, 120V twist lock receptacle mtd. 60"a.f.f., provide receptacle and plug.
- Microphone outlet
- Junction box mounted flush in wall for sound system.
- Connection to cotton candy machine receptacle or disconnect as required by manufacturer.
- NOT USED
- 20A 120V duplex convenience outlet mounted on joist for beer pump.
- Smoke and products of combustion detector mounted in return & supply air of unit to de-energize unit in case of activation.
- Junction box mounted flush in wall 18" a.f.f.
- 2" conduit up in wall terminate 6" above acoustical ceiling.
- 3/4" conduit up in wall terminate 6" above acoustical ceiling.
- Junction box flush in wall 60" a.f.f. with 3/4" empty conduit stubbed into ceiling space.
- 20A 3 pole 3Ø 4 wire disconnect mounted on wall 36" a.f.f. for dough mixer.
- Junction box mounted flush in wall 6" below ceiling for door bell.
- Door bell buzzer mounted 6" below ceiling interlock w/ doorbell transformer & pushbutton.
- Door bell button mounted 60" above finish grade.
- Junction box mounted above ceiling for door bell transformer.
- Door bell transformer mounted above ceiling.
- Junction box mounted above ceiling for walk-in refrigerator lights and door heater.
- NOT USED
- NOT USED
- NOT USED
- 20A 120V duplex convenience outlet mounted flush in ceiling for printer, 5230 IG (orange).
- Mounted 60" a.f.f. for future water softener.
- NOT USED
- 30A 208V 3Ø 3 wire disconnect mounted in NEMA 3R enclosure on EF-1.
- 20A 120V 1Ø duplex convenience outlet for refrigerated air dryer.
- NOT USED
- Mounted above ceiling for security system and telephone.
- Starters for MU-1 and EF-1 mounted on wall in electric room.
- Mounted at appropriate height for employee time clock, ref. detail 04/A1a.
- 3 junction boxes mounted at 60" a.f.f. with 2" conduit and pullwire extended and terminated above ceiling for owner use.
- 30A 208V 3Ø 3 wire fused disconnect mounted on wall at 60" a.f.f. for air compressor, verify size with equipment supplier.
- NOT USED
- NOT USED
- NOT USED
- Junction box for telephone system (typ) mounted 12" a.f.f., unless noted otherwise, with 3/4" empty conduit with pullwire terminated in ceiling space.
- Dimmer Cabinet, provided by Owner, installed by G.C.
- To signage, field verify exact location.
- 4'-8"x3/4" plywood telephone board by G.C.
- Mounted at 60" a.f.f. or as required for ice level indicator.
- NOT USED
- NOT USED
- For connection of ice machine and remote condensor.
- Mounted at 90" a.f.f. for water heater pump.
- 20A 120V clock outlet mounted 70" a.f.f. for neon sign.
- 30A 3 pole disconnect for dishwasher.
- 3Ø/20A fused disconnect for walk-in cooler.
- For connection of pizza table refrigerator; 30A 3 wire S0 cable, hanging down from ceiling with 30A, 120V twist lock receptacle mounted 60" a.f.f., provide receptacle and plug.
- Carbonators and motors on shelf under counter.
- For refrigerated work table, receptacle or disconnect as required.
- For salad bar undercounter refrigerator.
- For tea dispenser, coordinate with cabinet work.
- For of coffee brewer, NEMA 5-3ØR receptacle.
- All terminations to ground rod shall be made above grade level and kept as close to building as possible.

DATE: 10/15/91
JOB NO: 9101B
DRAWN: S.A.P.
CHECKED: S.A.P.

Showbiz Pizza Inc.
4441 West Airport Freeway
Irving, Texas 75062

CHUCKE CHEESE'S
APPROVED:
PRESIDENT
V.P. CONSTRUCTION

CHUCKE CHEESE'S
ShowBiz Pizza, Inc.
SUGAR CREEK CENTER, TALLAHASSEE, FLORIDA #XXX
ENLARGED KITCHEN POWER PLAN, NOTES

JACK MORGAN AIA, consultant

REVISIONS: 'A' ISSUED FOR PERMIT 10/15/91

SHEET NUMBER
21 of 25

PANELBOARD SCHEDULE					CIRCUIT	A	B	CIRCUIT	A	B	LOAD, VA				POLES & AMPS	DESCRIPTION
DESCRIPTION	POLES & AMPS	LOAD, VA	LIGHTING	RECEPT.							OTHER	LIGHTING	RECEPT.	OTHER		
12 G's	1/20	720	-	-	-	1	2	1500	-	-	1/20	10 D's	-	-	-	
12 C's	1/20	720	-	-	-	3	4	1350	-	-	1/20	9 D's	-	-	-	
13 C's	1/20	780	-	-	-	5	6	1500	-	-	1/20	10 D's	-	-	-	
STAGE	1/20	-	-	-	860	7	8	1500	-	-	1/20	10 D's	-	-	-	
STAGE	1/20	-	-	-	1450	9	10	1500	-	-	1/20	10 D's	-	-	-	
STAGE	1/20	-	-	-	1200	11	12	1500	-	-	1/20	10 D's	-	-	-	
STAGE	1/20	-	-	-	1500	13	14	1500	-	-	1/20	10 D's	-	-	-	
STAGE	1/20	-	-	-	300	15	16	900	-	-	1/20	6 D's	-	-	-	
STAGE	1/20	-	-	-	600	17	18	1500	-	-	1/20	10 D's	-	-	-	
STAGE	1/20	-	-	-	400	19	20	1600	-	-	1/20	8 A's	-	-	-	
STAGE	1/20	-	-	-	300	21	22	1600	-	-	1/20	7 A's	-	-	-	
CYBER RACK	1/20	-	-	-	300	23	24	1600	-	-	1/20	8 A's	-	-	-	
5 C's, 5 D's	1/20	1100	-	-	-	25	26	1200	-	-	1/20	4 A's, 3 N's, SALAD BAR	-	-	-	
8 D's	1/20	1200	-	-	-	27	28	1300	-	-	1/20	9 K's	-	-	-	
8 T's	1/20	1200	-	-	-	29	30	-	-	-	1/20	SPARE	-	-	-	
10 D's	1/20	1500	-	-	-	31	32	-	-	-	1/20	SPARE	-	-	-	
SPARE	1/20	1500	-	-	-	33	34	1200	-	-	1/20	8 D's	-	-	-	
NEON SIGN	1/20	-	-	-	400	35	36	400	-	-	1/20	SALAD BAR & GIFT CNTR.	-	-	-	
NEON SIGN	1/20	-	-	-	200	37	38	-	-	-	1/20	SPARE	-	200	-	
NEON SIGN	1/20	-	-	-	200	39	40	-	-	-	1/20	SPARE	-	200	-	
NEON SIGN	1/20	-	-	-	200	41	42	1600	-	-	1/20	EMERGENCY LIGHTS	-	-	-	
		8720	-	-	7910.00											
						23250					400					

REMARKS		CATEGORY		CONN. LOAD		DESIGN LOAD	
ALL CIRCUIT BREAKERS TO BE SWITCH RATED				KVA	AMPS		
		LIGHTING:		26.54	-	1.25	
		RECEPTACLE:		-	-	-	KVA
		MOTORS:		-	-	-	33.175
		KITCHEN EQUIPMENT:		-	-	-	92.2
		ELECT. HEATING:		-	-	-	
		WATER HEATING:		-	-	-	
				8.31	-	1.00	8.31
				-	-	-	23.1
				-	-	-	
		TOTAL		34.85	96.8	-	44.585

PANEL:	A	MOUNTING:	SURFACE
		VOLTS:	208Y/120V, 3ø, 4W
		MAINS SIZE:	225A
		MAINS TYPE:	MLO
		PANEL TYPE:	-


JOB:	DATE:	BY:

KEYED NOTES:

1. FLUSH SINGLE GANG OUTLET BOX FOR 3/C CURTAIN MOTOR CONNECTION. INSTALL 12" ABOVE STAGE PLATFORM.
2. TV MONITOR STATION: FURNISH & INSTALL FLUSH GROUNDING DUPLEX RECEPT FOR TV POWER & ADJACENT BLANKED SINGLE GANG SWITCHBOX FOR TV CABLING. RUN 3/4" V. RG59U FROM SWITCHBOX AS NOTED. SET RECEPTACLE & SWITCHBOX IN RECESS BY GENERAL CONTRACTOR OR ABOVE SHELF PROVIDED FOR TV MONITOR. 3/4" V. RG59U COAX. LEAVE 12" SLACK AT TERMINATIONS.
3. PROVIDE ONE 2/C #12 CIRCUIT FOR EACH COLOR ON EACH OF THREE STAGE SECTIONS (12 CIRCUITS REQD TO SERVE FOUR COLORS ON EACH OF THREE STAGE SECTIONS).
4. EXTEND 2/C CURTAIN MOTOR CIRCUIT TO CIRCUIT BREAKER IN PANEL CC-SE FOR SWITCHING CONTROL BY OWNER.
5. SEVEN GROUPS OF FOUR TYPE "V" FIXTURES (28 TOTAL) INSTALL DICHROIC PAR 98 SPOT LAMPS IN ALL FIXTURES. LAMP BY GROUPS (LEFT TO RIGHT) - AMBER, BLUE, RED, GREEN. CIRCUIT AS NOTED FOR SWITCHING CONTROL BY COLOR GROUPS AND STAGE SECTIONS.
6. EXTEND CIRCUIT TO COMPUTER CONTROL BOX BREAKER TERMINATION. LEAVE 12" LEADS FOR LINE CONDUCTORS IN BOX. PROVIDE ONE 2/C #12 FOR EACH CIRCUIT. LOW VOLTAGE WIRING, SWITCHING & LINE CONNECTIONS WILL BE FURNISHED & INSTALLED BY OWNER.
7. EIGHT 750 W. SPOT V. PLUG-IN CONNECTION TO CLG RECEPTACLE FURNISHED & INSTALLED BY ELEC CONTR.
8. ALL INTERCOM & TV MONITORS BY OWNER.
9. TO COMPUTER ROOM CONTROL PANEL CC-SE (SWITCHING BY SPP).
10. 3/4" V. RG59U COAX. LEAVE 12" SLACK AT TERMINATIONS.


NOTES:

1. SYMBOL (1) DEMOTES CONTROL CENTER "CC" MASTER TERMINAL STRIP LUG NUMBER.
2. ALL PLATES & DEVICES ON THE STAGE SHALL BE DARK BROWN PLASTIC, SMOOTH FINISH.
3. TAG ALL CONDUCTORS BY CKT No.
4. BACKSTAGE RECEPTACLES 12" ABV STAGE PLATFORM.
5. RECEPTACLES DENOTED W/ HEX CKT No IE: (1) SHALL BE MOUNTED IN SURFACE (OR FLUSH) RACEWAY REF E6 & E7.
6. RECEPTACLE (GROUNDED) FOR ANIMATED CHARACTER COMPUTER. CIRCUIT # FROM PHASE A.
7. RECEPTACLE (GROUNDED) FOR ANIMATED CHARACTER AUDIO SYSTEM. CIRCUIT FROM PHASE B.

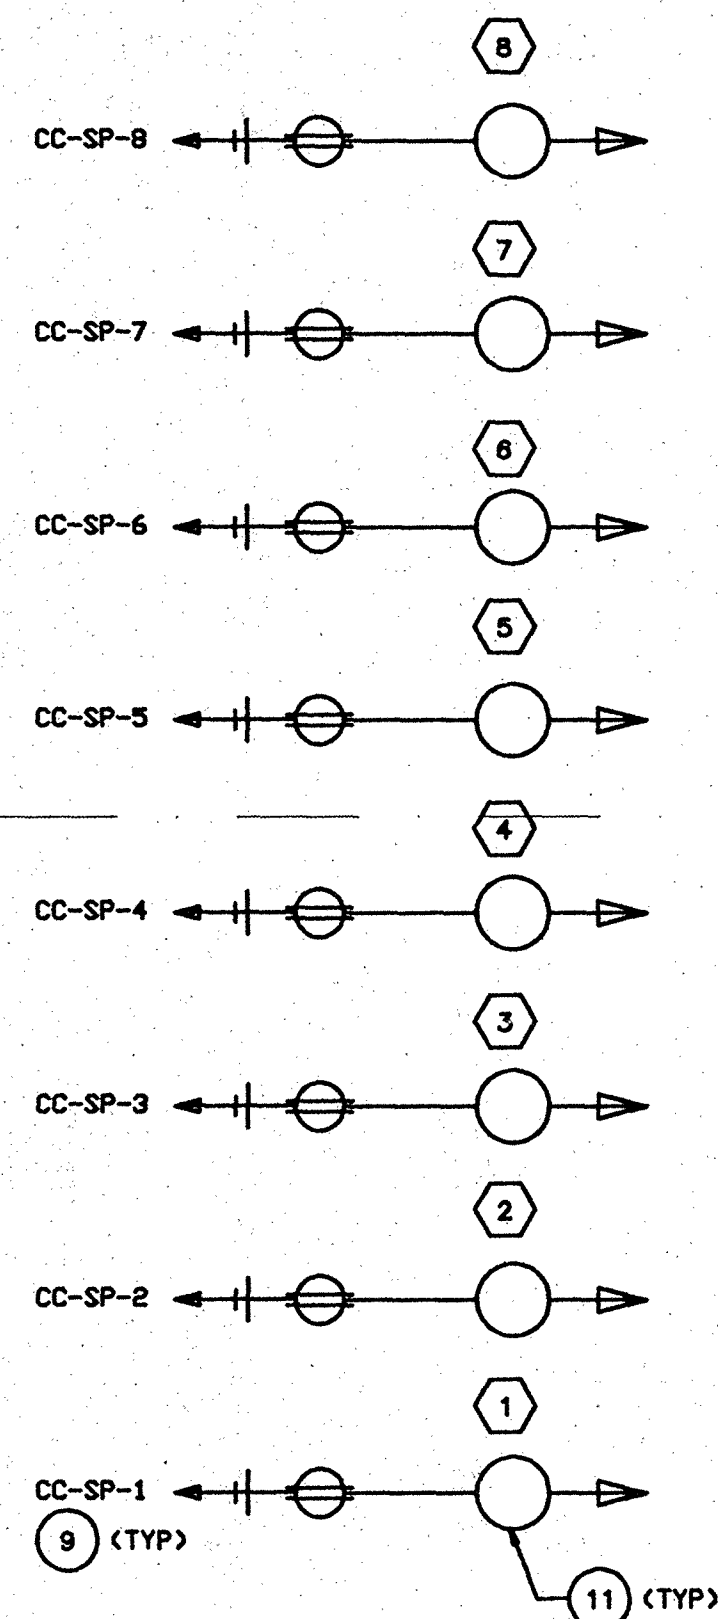


01 STAGE PLAN - ELECTRICAL

SCALE: 1/2" = 1'-0"

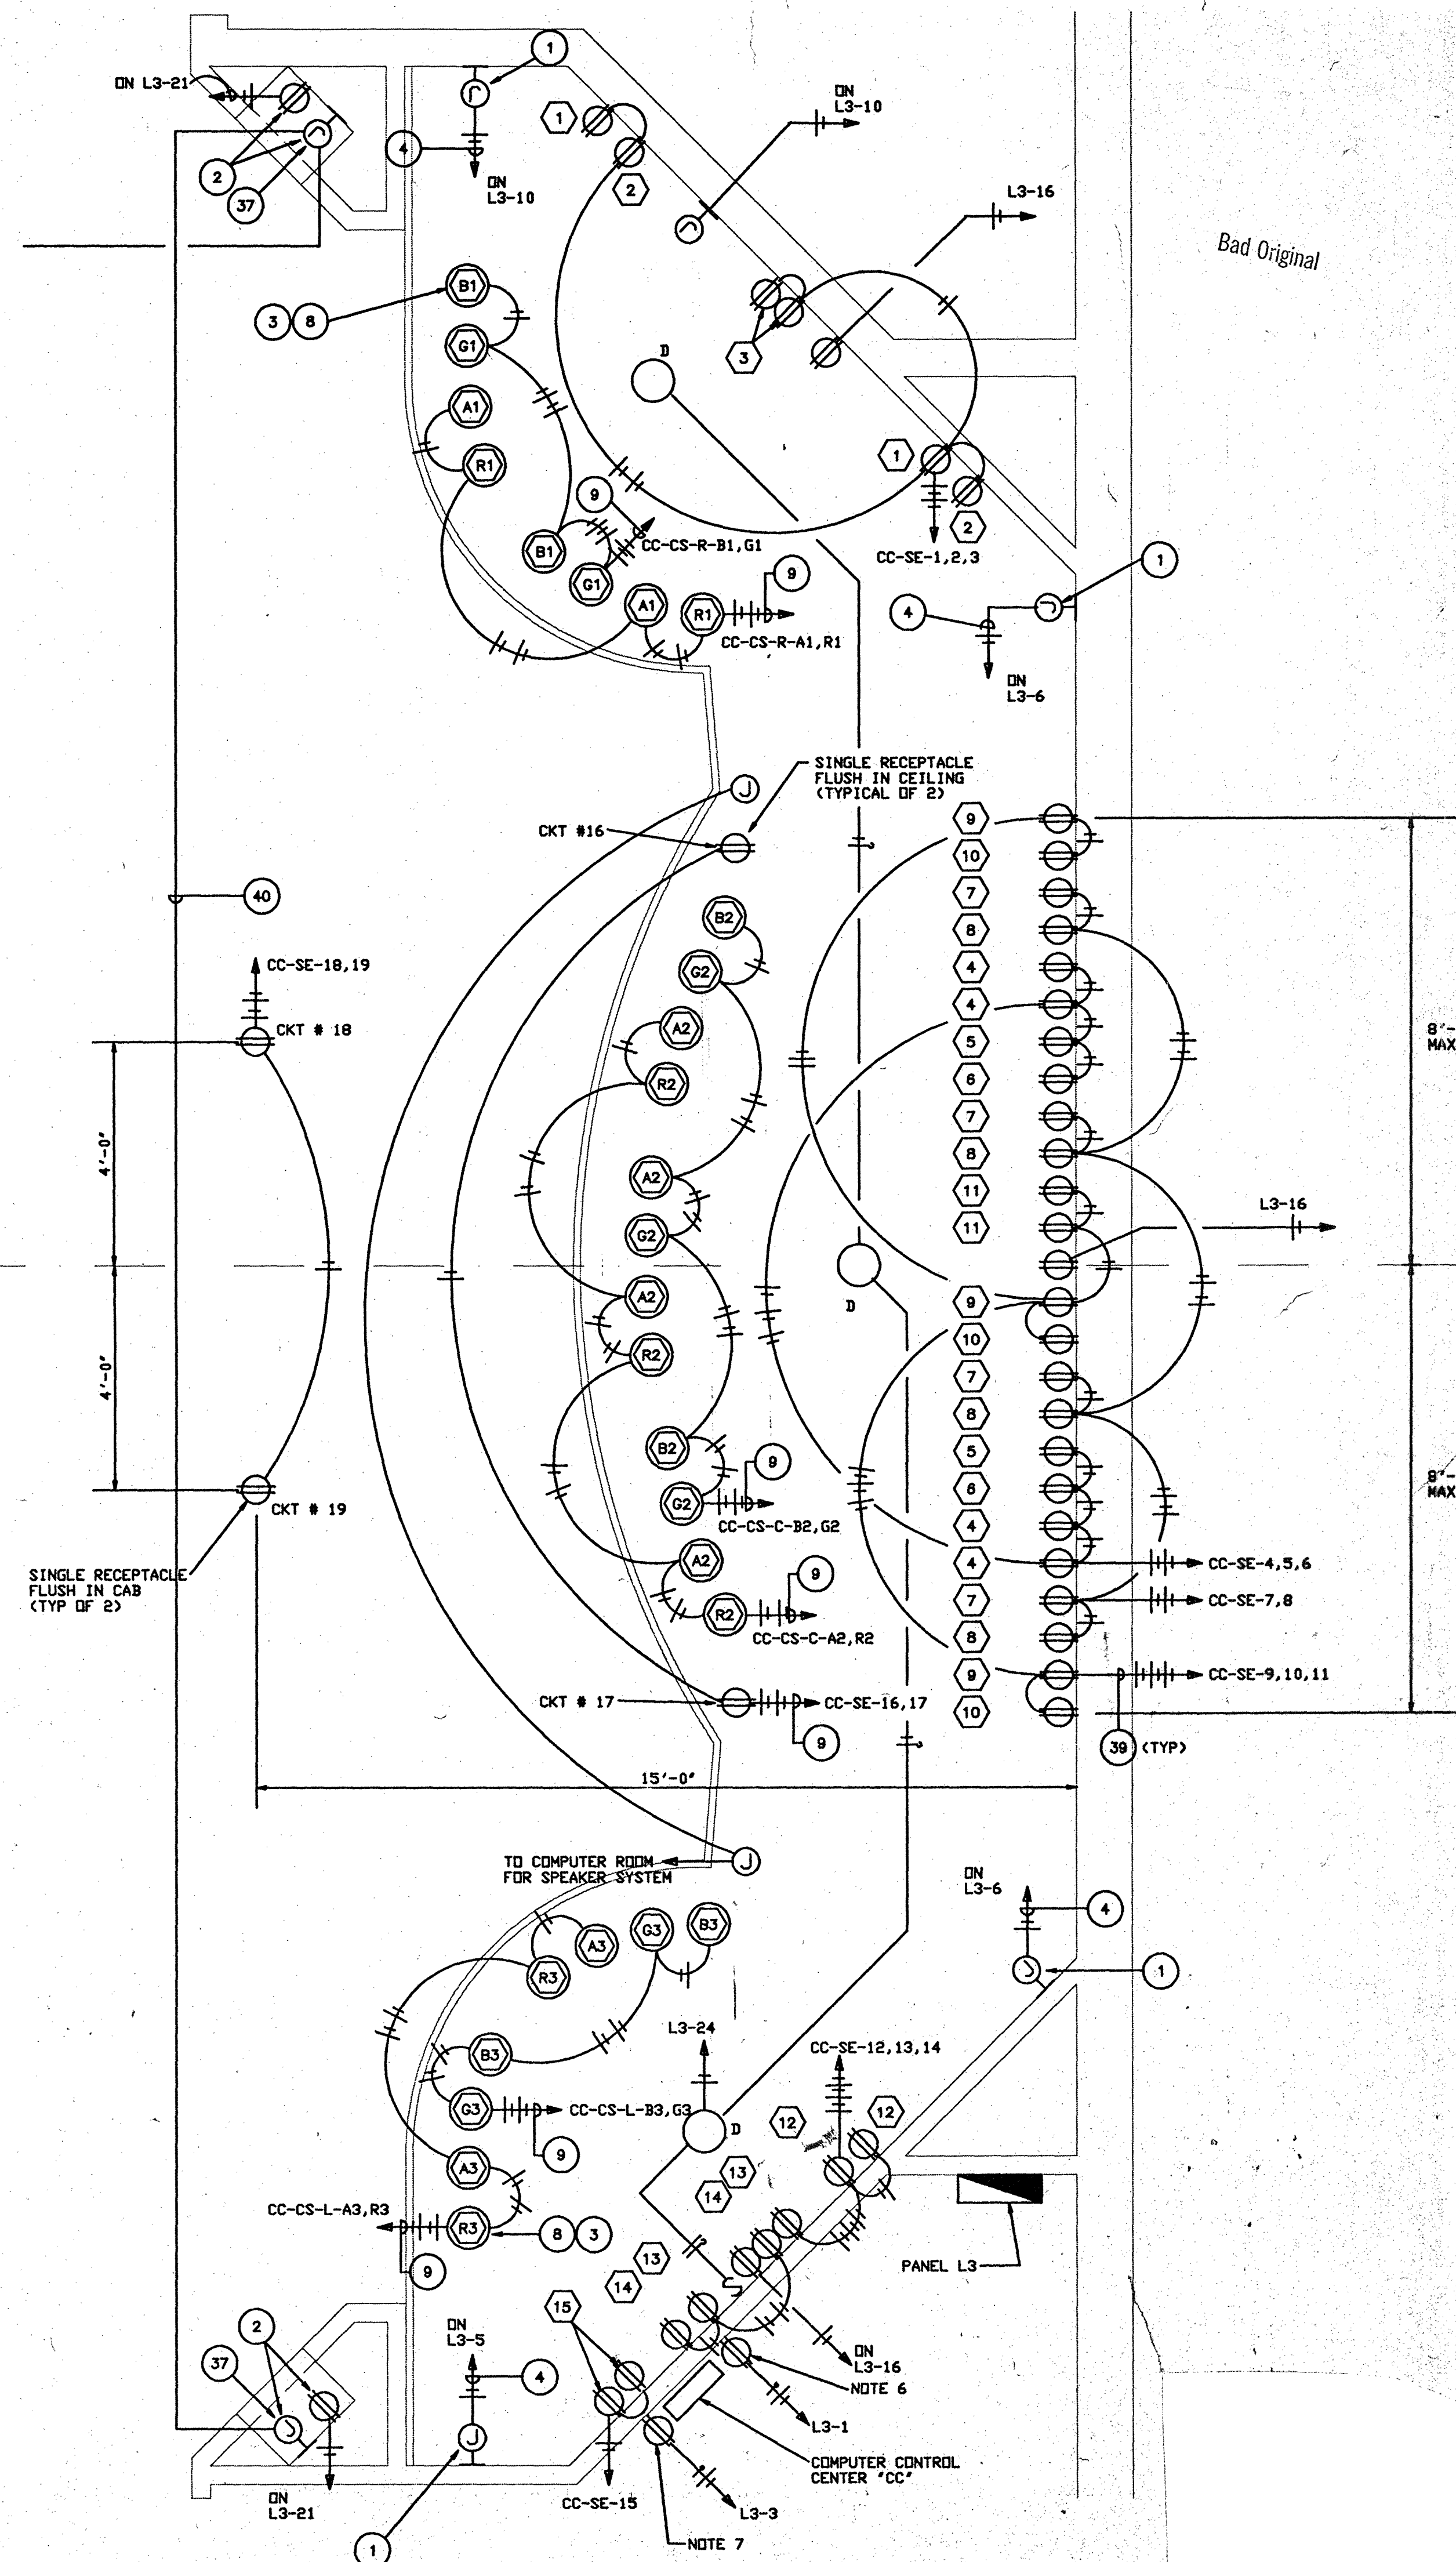

DATE: 10-15-91
JOB NO: 91010
DRAWN: S.A.H.
CHECKED: S.A.H.

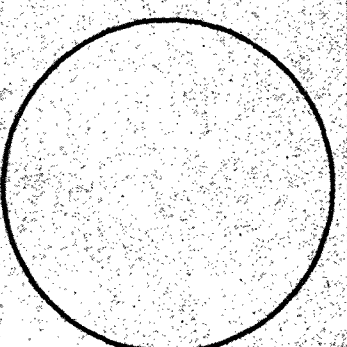

Showbiz Pizza Inc.
4441 West Airport Freeway
Irving, Texas 75062




APPROVED:
RESIDENT
VP, CONSTRUCTION

CHUCK E. CHEESE'S
SHOWBIZ PIZZA, INC.
SUGAR CREEK CENTER, TALLAHASSEE, FLORIDA
ELECTRICAL SCHEDULES

JACK MORGAN AIA, CONSULTANT

REVISIONS: A.A. ISSUED FOR OWNER REVIEW 10-15-91
JACK MORGAN AIA, CONSULTANT


SHEET NUMBER
4
14 of 22

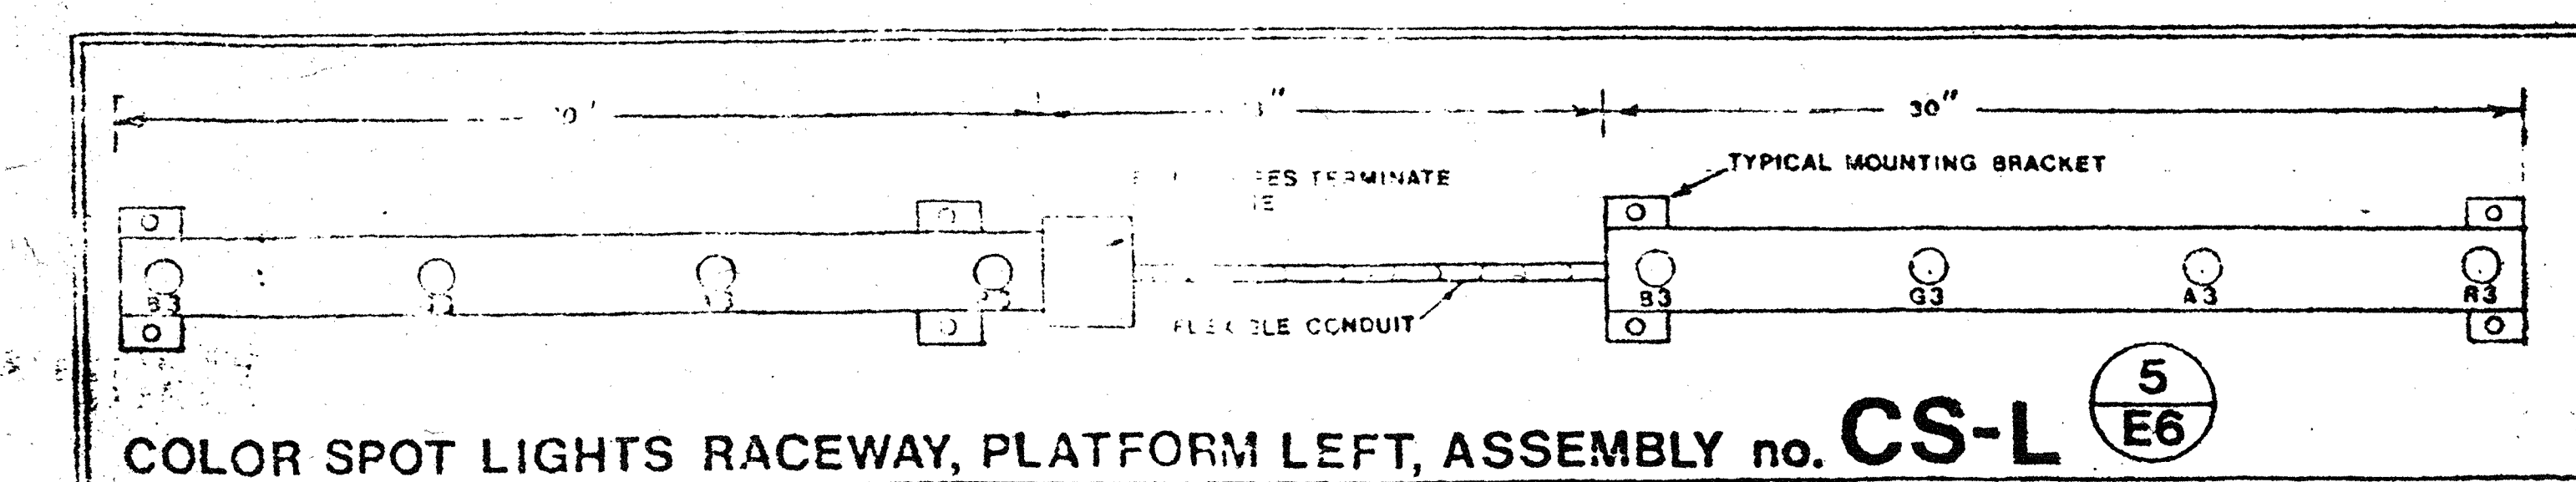

ALL RACEWAYS SE/OO-R, SE/OO-L, SE/OO-C, SP,
GS-C, GS-R, & GS-L SHALL BE FURNISHED & INSTALLED
BY THE ELECT. CONTR.

THE SE100-L, SE100-C, AND SE100-R COME WITH A SET OF CORDS AND LIGHTS THAT ARE FACTORY MOUNTED AND WIRED TO THE REMOVED RACEWAY.


ALL FURNISHED
& INSTALLED BY
THE ELEC. CONTR

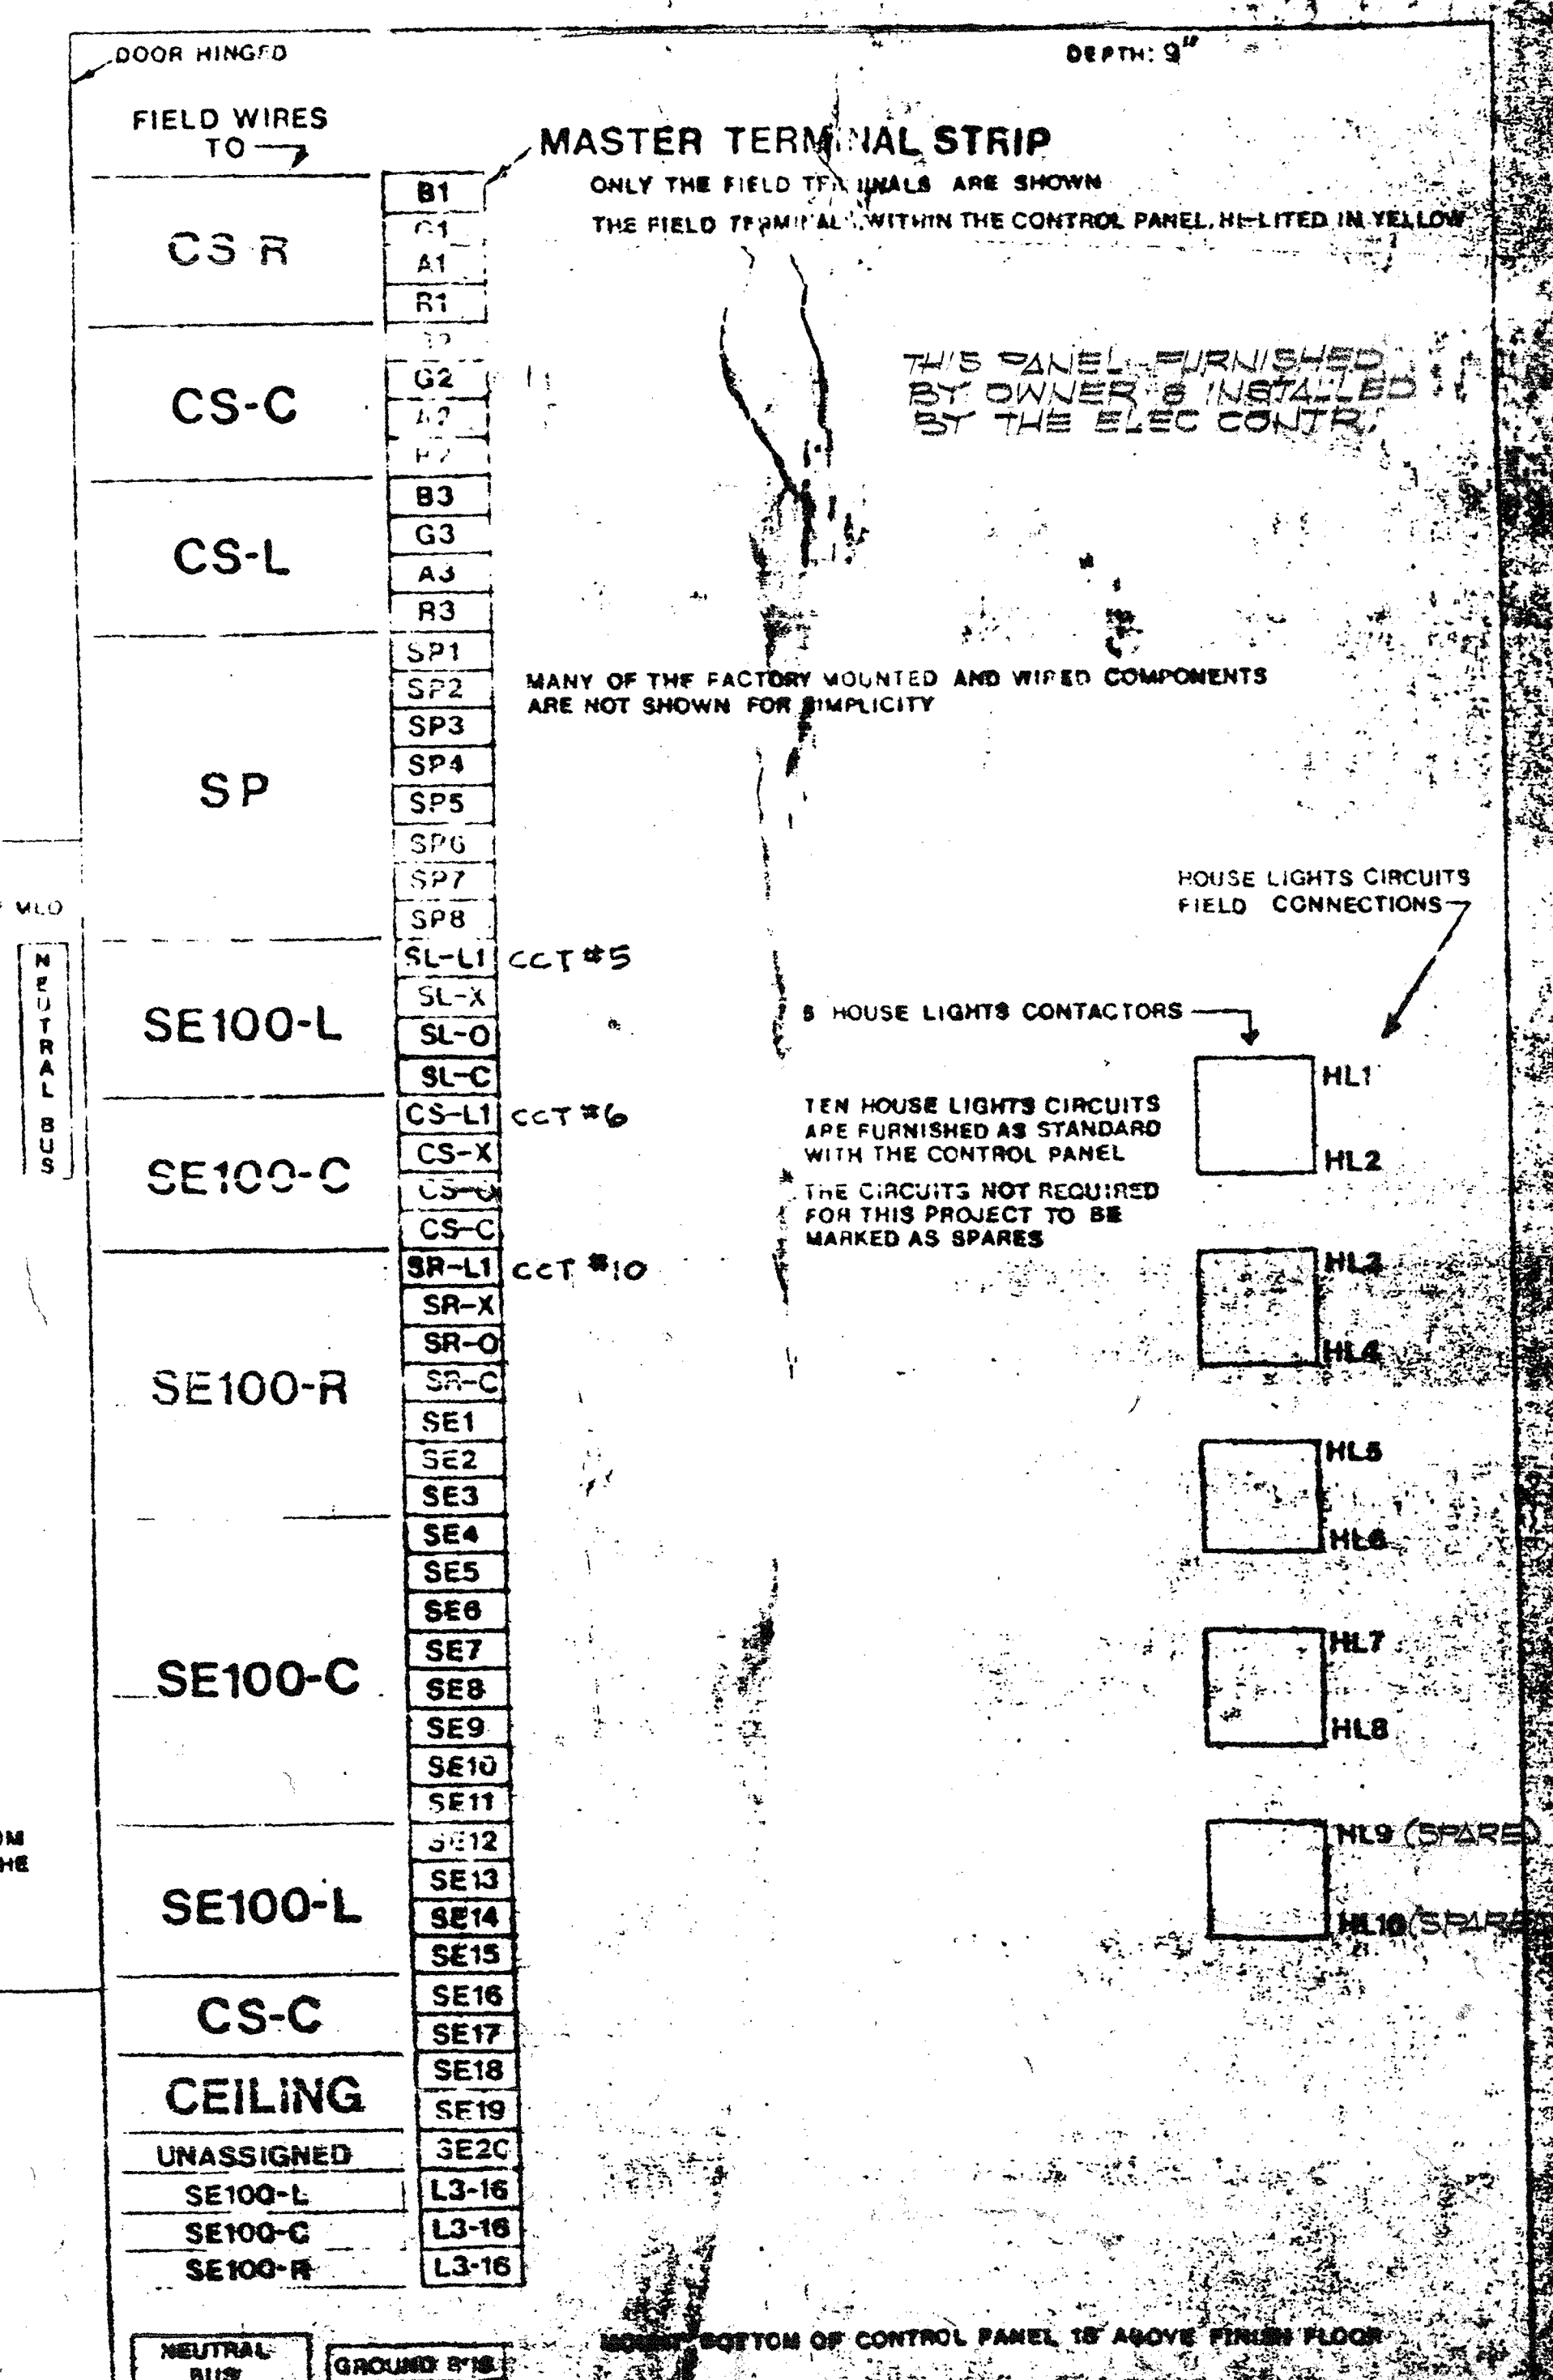

PANELS FURNISHED
INSTALLED BY THE
ELECTRIC CONTRACTOR

RAFTED CONTROL PANEL

(FURNISHED BY CREATIVE ENGINEERING, INC. AS PART OF THE "GOLF" PACKAGE)

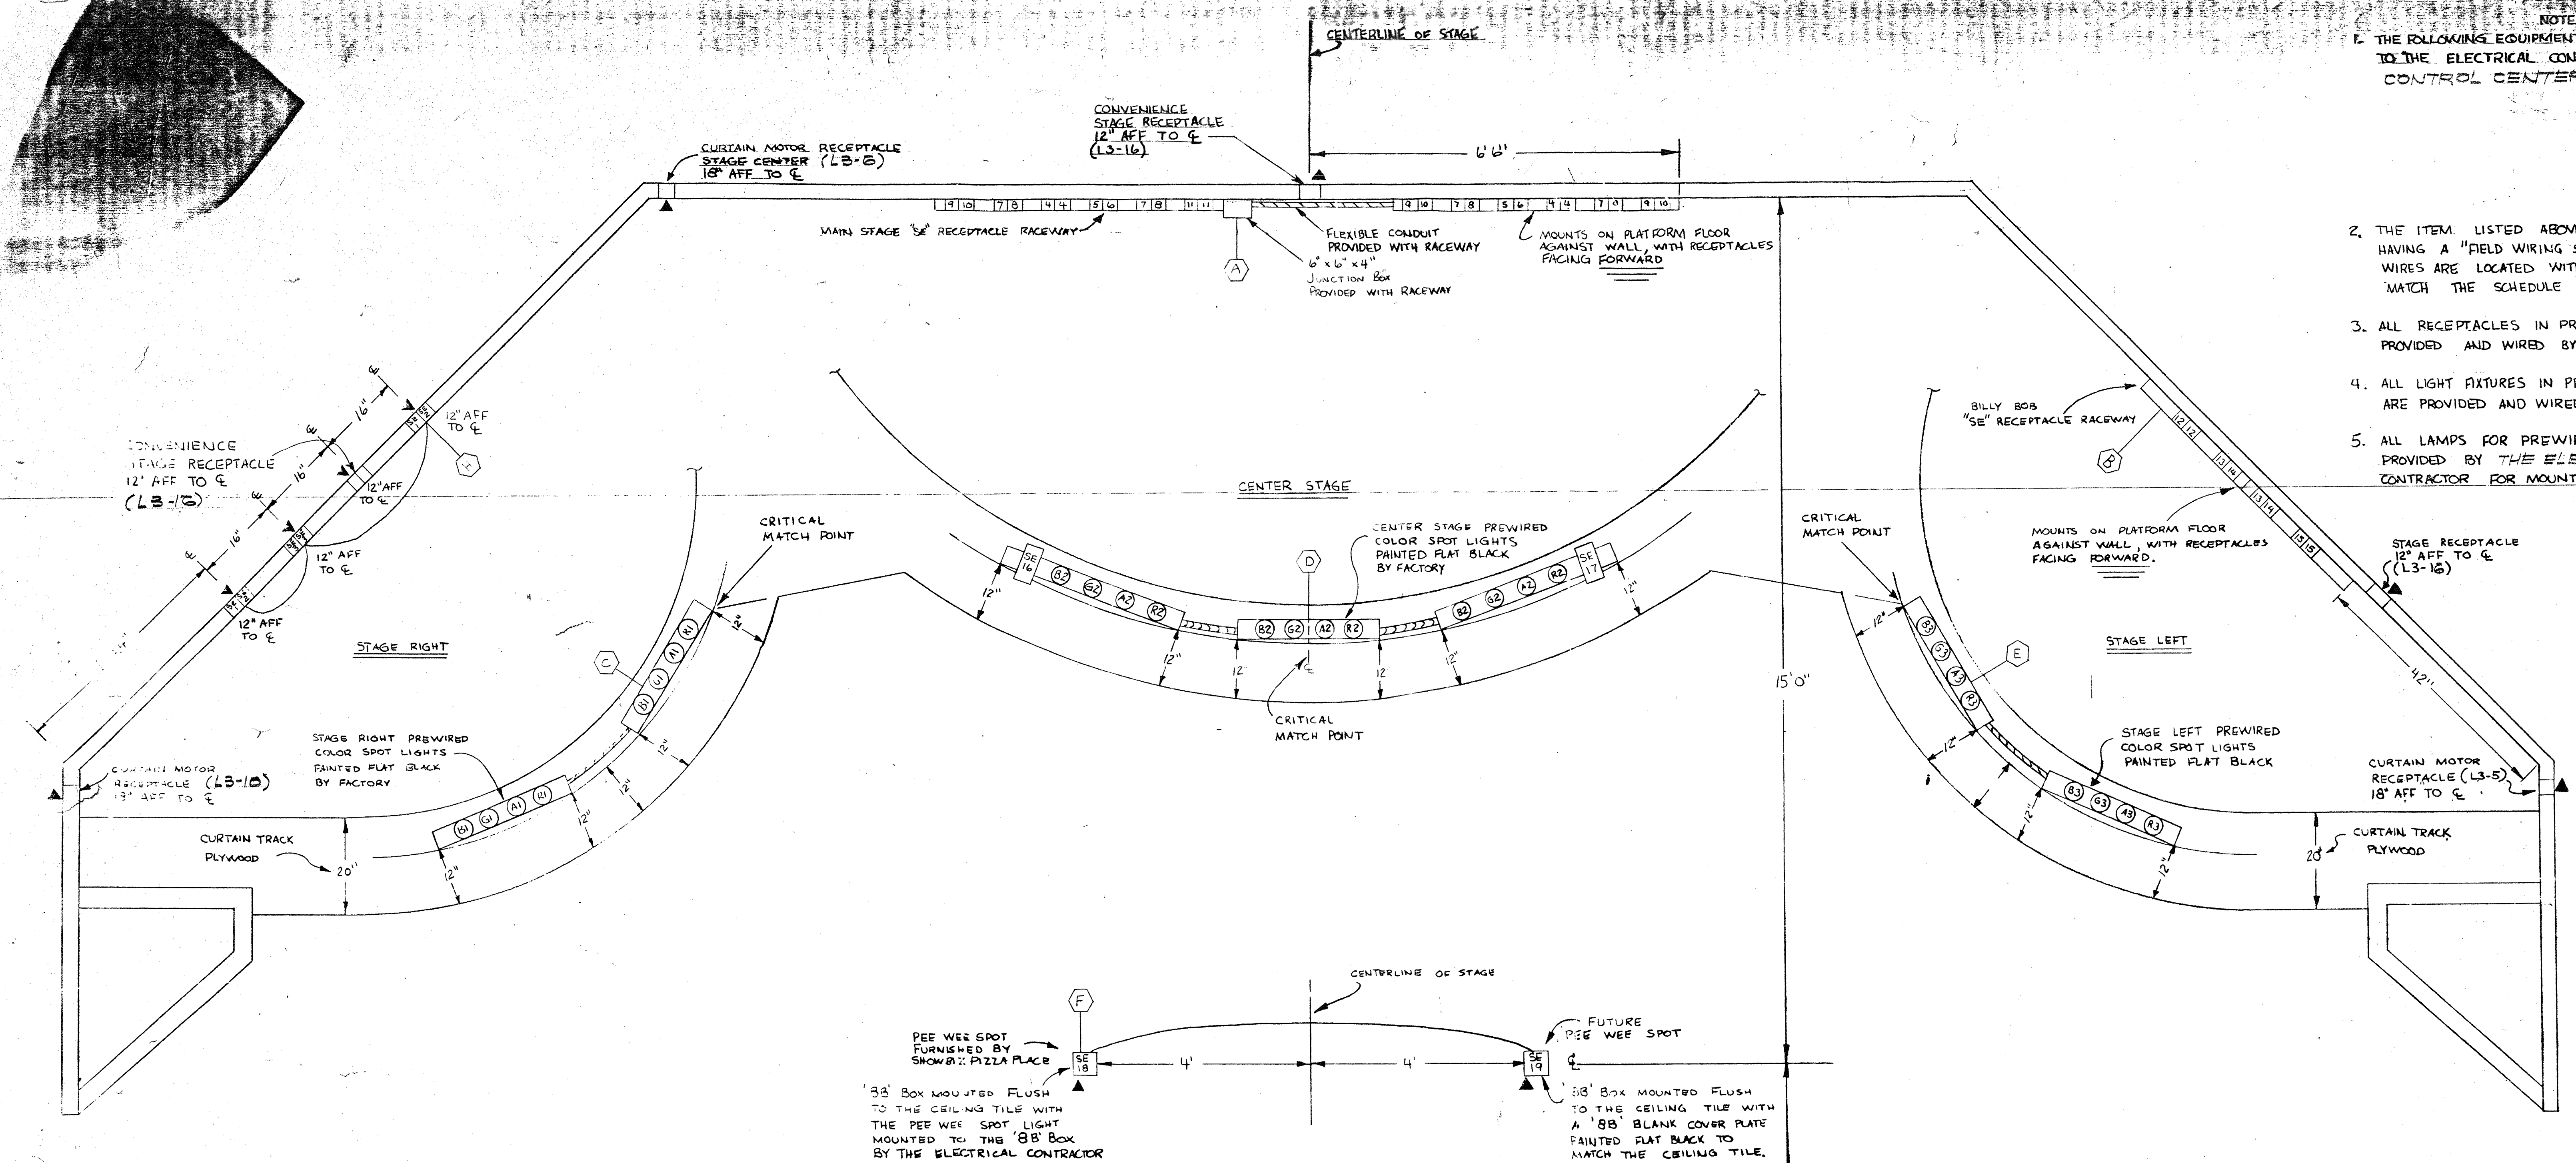

- NOTES:
1. THE FOLLOWING EQUIPMENT IS FURNISHED BY SHOWBIZ PIZZA PLACE TO THE ELECTRICAL CONTRACTOR FOR MOUNTING: CONTROL CENTER CC
 2. THE ITEM LISTED ABOVE ARE COMPLETELY PREWIRED, EACH HAVING A "FIELD WIRING SPLICE LOCATION" IN WHICH ALL FACTORY WIRES ARE LOCATED WITH NUMBER IDENTIFICATION TAGS TO MATCH THE SCHEDULE BELOW.
 3. ALL RECEPTABLES IN PREWIRED RECEPTABLE RACEWAYS PROVIDED AND WIRED BY THE FACTORY. (BY ELEC CONTR)
 4. ALL LIGHT FIXTURES IN PREWIRED COLOR SPOTS ASSEMBLIES ARE PROVIDED AND WIRED BY THE FACTORY (BY ELEC CONTR)
 5. ALL LAMPS FOR PREWIRED COLOR SPOTS ASSEMBLIES ARE PROVIDED BY THE ELECTRICAL CONTRACTOR FOR MOUNTING.



▲ THIS SYMBOL INDICATES PIPE & WIRE INSTALLATIONS BY THE ELECTRICAL CONTRACTOR.

THE RECEPTABLES TO BE RATED 20 AMP, 125 VAC GROUNDING TYPE BROWN, WITH BROWN PLASTIC COVER PLATES

ALL LIGHT FIXTURES & LAMPS THIS SHEET FURNISHED BY SHOWBIZ, INSTALLED & CONNECTED BY THIS CONTRACTOR

CONDUIT HOMERUNS TO "CC CONTROL PANEL" (SEE NOTE #2 ABOVE)

CONDUIT	NO OF WIRES	WIRE IDENTIFICATION	CONTROL MODULE
(A)	14	4,5,6,7,8,9,10,11, FOUR WHITE NEUTRALS, TWO GREEN GROUNDS	CC-SE
(B)	7	12,13,14,15, TWO WHITE NEUTRALS, ONE GREEN GROUND	CC-SE
(C)	6	B1,G1,A1,R1, ONE WHITE NEUTRAL, ONE GREEN GROUND	CC-CS-R
(D)	10	B2,G2,A2,R2,SE16,SE17, THREE WHITE NEUTRALS, ONE GREEN GROUND	CC-CS & CC-SE
(E)	6	B3,G3,A3,R3, ONE WHITE NEUTRAL, ONE GREEN GROUND	CC-CS-L
(F)	4	18,19, ONE WHITE NEUTRAL, ONE GREEN GROUND	CC-SE
(G)	13	1,2,3,4,5,6,7,8, FOUR WHITE NEUTRALS, ONE GREEN GROUND	CC-SP
(H)	5	1,2,3, ONE WHITE NEUTRAL, ONE GREEN GROUND	CC-SE

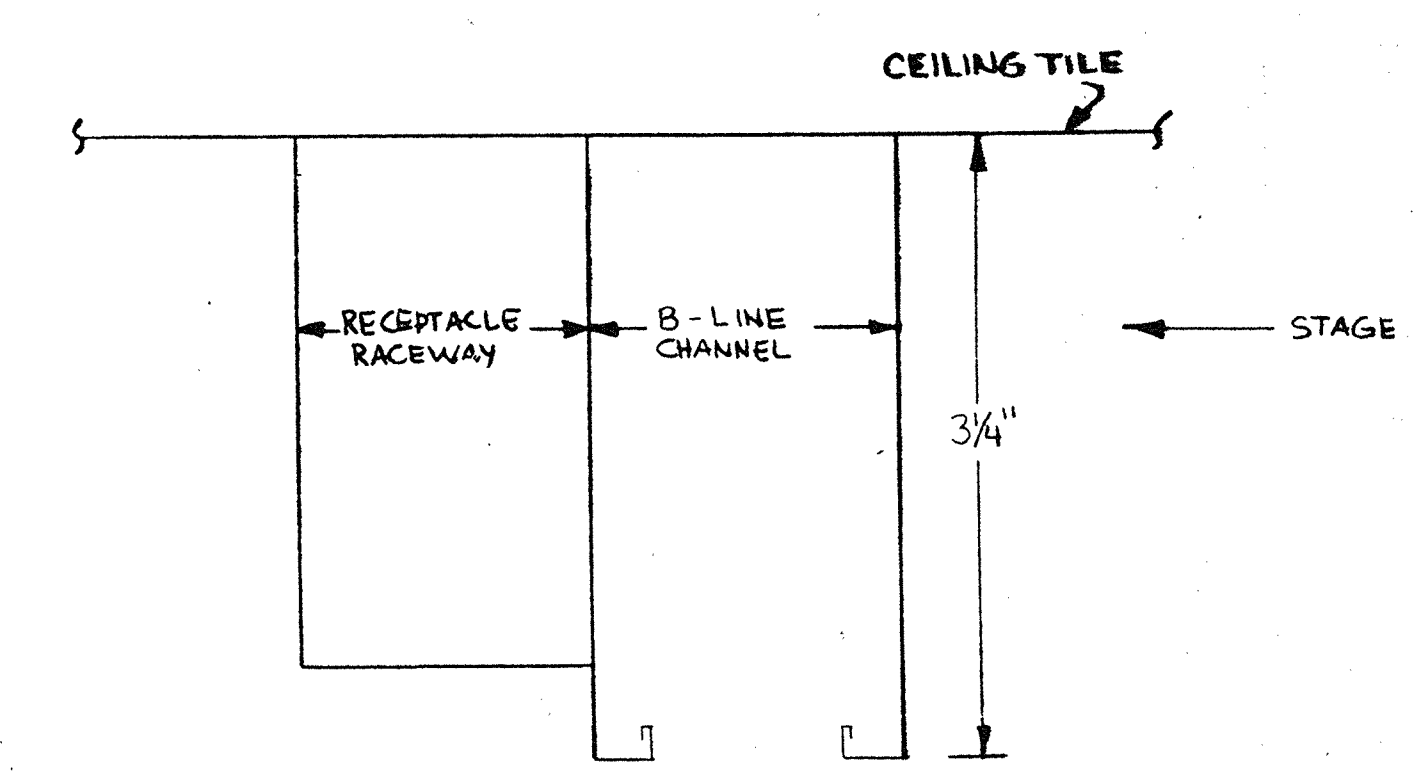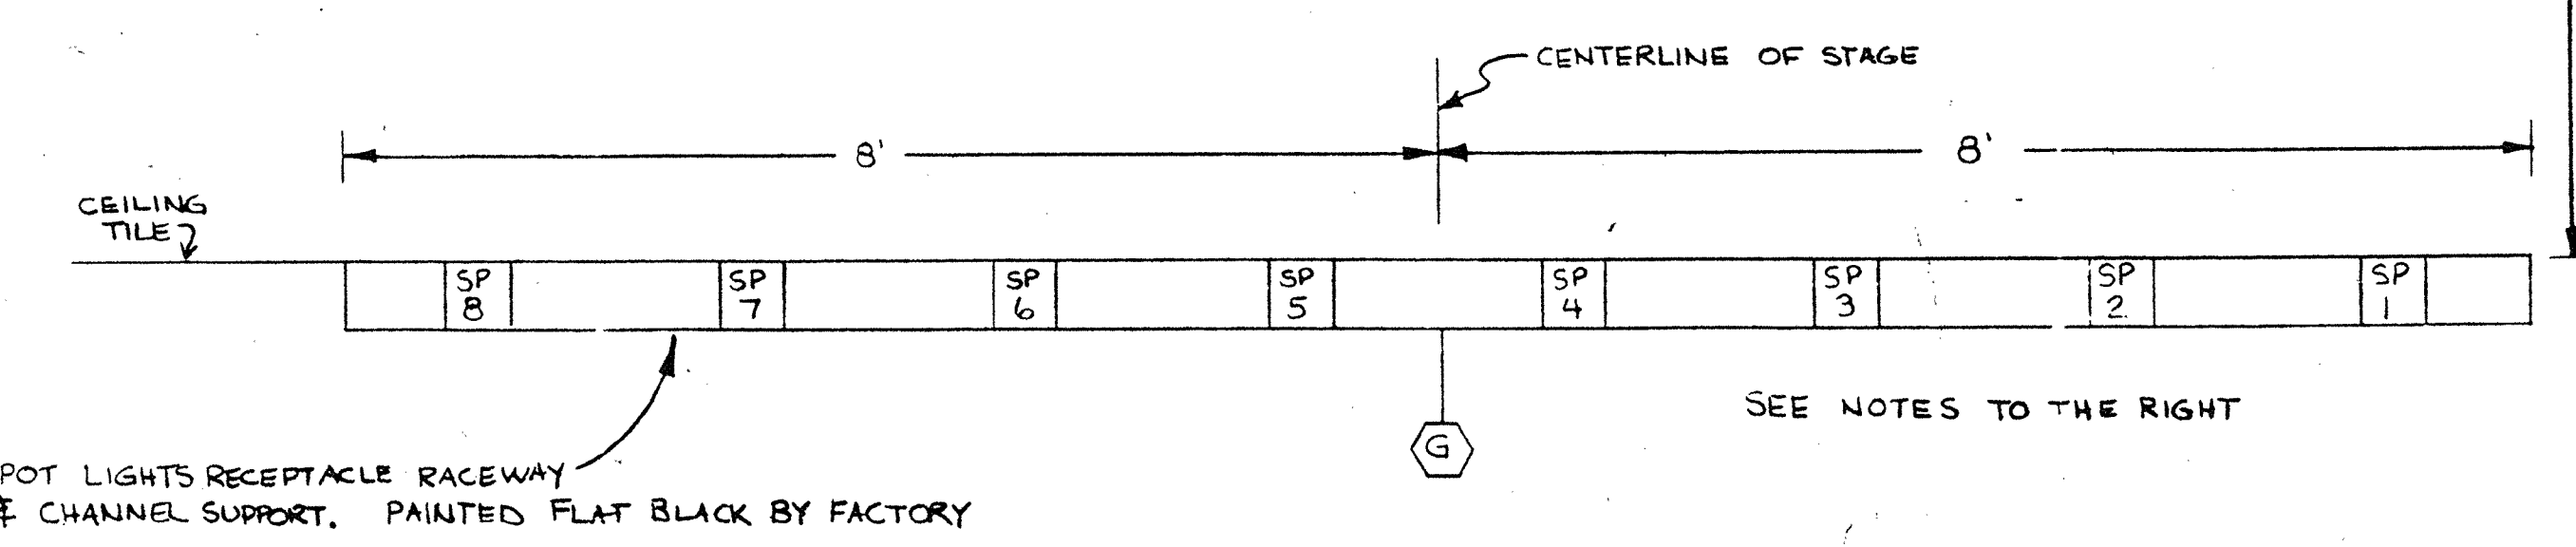

- NOTES: PROVIDED (BY ELEC CONTR) WITH THE "SPOT LIGHTS RECEPTABLE RACEWAY"
1. 16" B-LINE CHANNEL #B11, 12GA PAINTED FLAT BLACK, SLOTTED HOLE.
 2. PREWIRED RECEPTABLE RACEWAY, PAINTED FLAT BLACK
 3. EIGHT (8) B-LINE #TN-225 1/2" - 13 TWRL NUTS
 " " 1/2" - 13 x 2" GRADE 5 BOLTS
 " " 1/2" FLAT WASHERS
 " " 1/2" LOCK NUTS
 FOR THE MOUNTING OF SPOT LIGHT FIXTURES BY CREATIVE ENGINEERING SET UP CREW
- THE ELECTRICAL CONTRACTOR TO PROVIDE THE 1/2" HANGING ROD AND ANTI-SWAY SUPPORT BRACKETS PER THE ARCHITECTS DETAILS TO MOUNT THE STAGE SPOT LIGHTS CHANNEL

THIS SHEET FOR REFERENCE ONLY

DATE: _____
 JOB NO: _____
 DRAWN: _____
 CHECKED: _____

Showbiz Pizza Inc.
 4441 West Airport Freeway
 Irving, Texas 75062

CHUCK ECHESSE'S
 SUGAR CREEK CENTER TALLAHASSEE FLORIDA
 ELECTRIC SCHEDULES

APPROVED: _____
 PRESIDENT
 V.P. CONSTRUCTION

REVISIONS: "A" ISSUED FOR OWNERS REVIEW 12-15-91

SHEET NUMBER
 14 of 22

2810 Sharer Dr

#13

~~Binn~~

203-A2

TBB9200/24